




FRONT ELEVATION

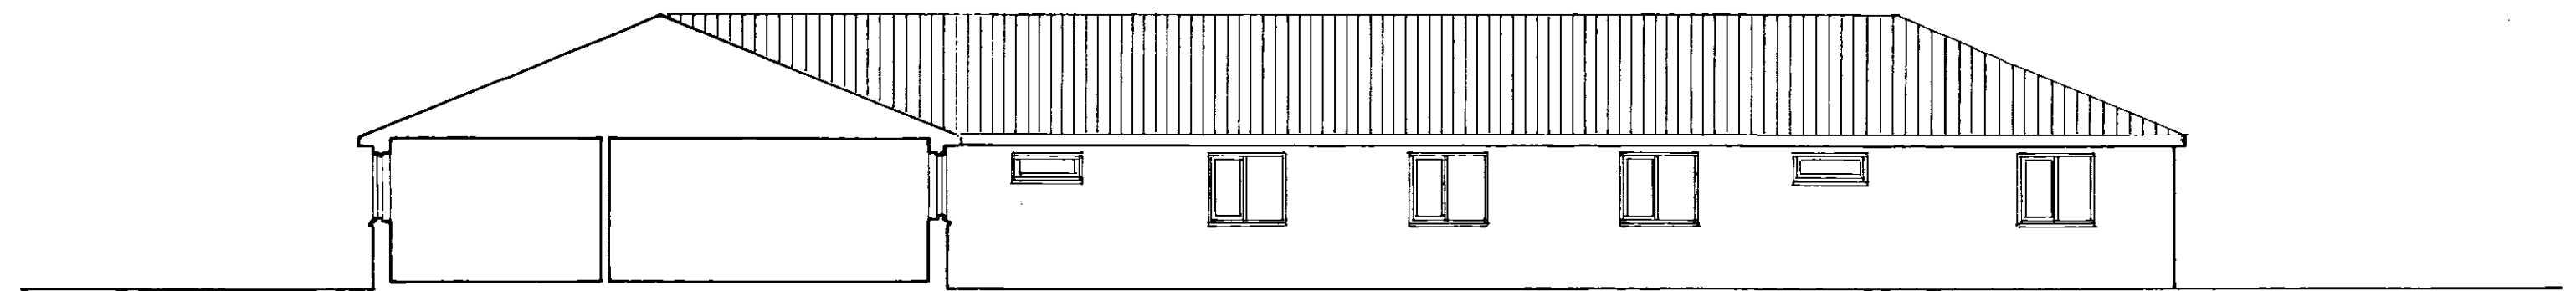

LEFT FLANK ELEVATION

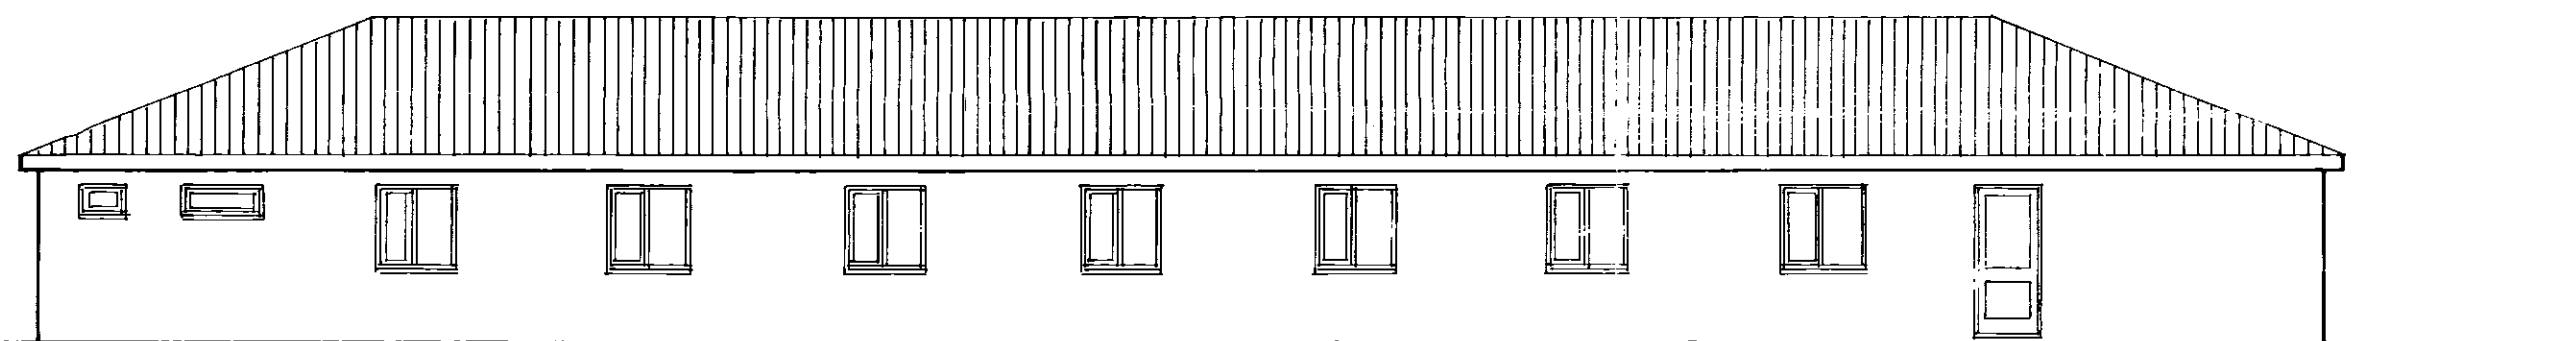

RIGHT FLANK ELEVATION

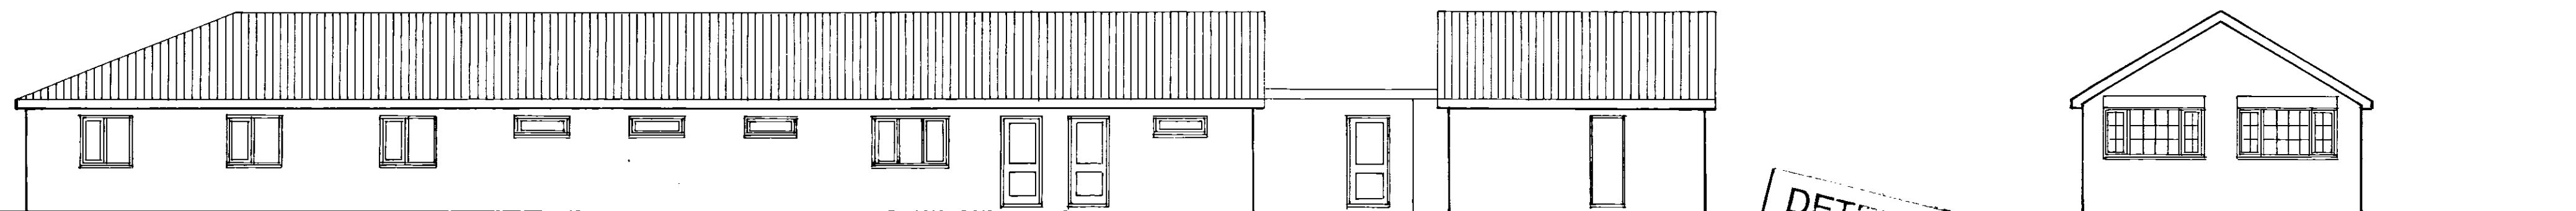

REAR ELEVATION

DETERMINED
PLAN

SHDC
Planning & Development
12 SEP 2008
Ref: 0984/08

Ian Hays Partnership
15 HIGH STREET, NORTHWOLD
NORFOLK IP26 5LA
Tel: 01366-727 766 Fax: 01366-727 676

project CAPRICORN COTTAGE
EASTGATE
FLEET

drawing CARE HOME
ELEVATIONS
EXISTING

scale 1:100 date 09
drw no 4206.S4 rev