


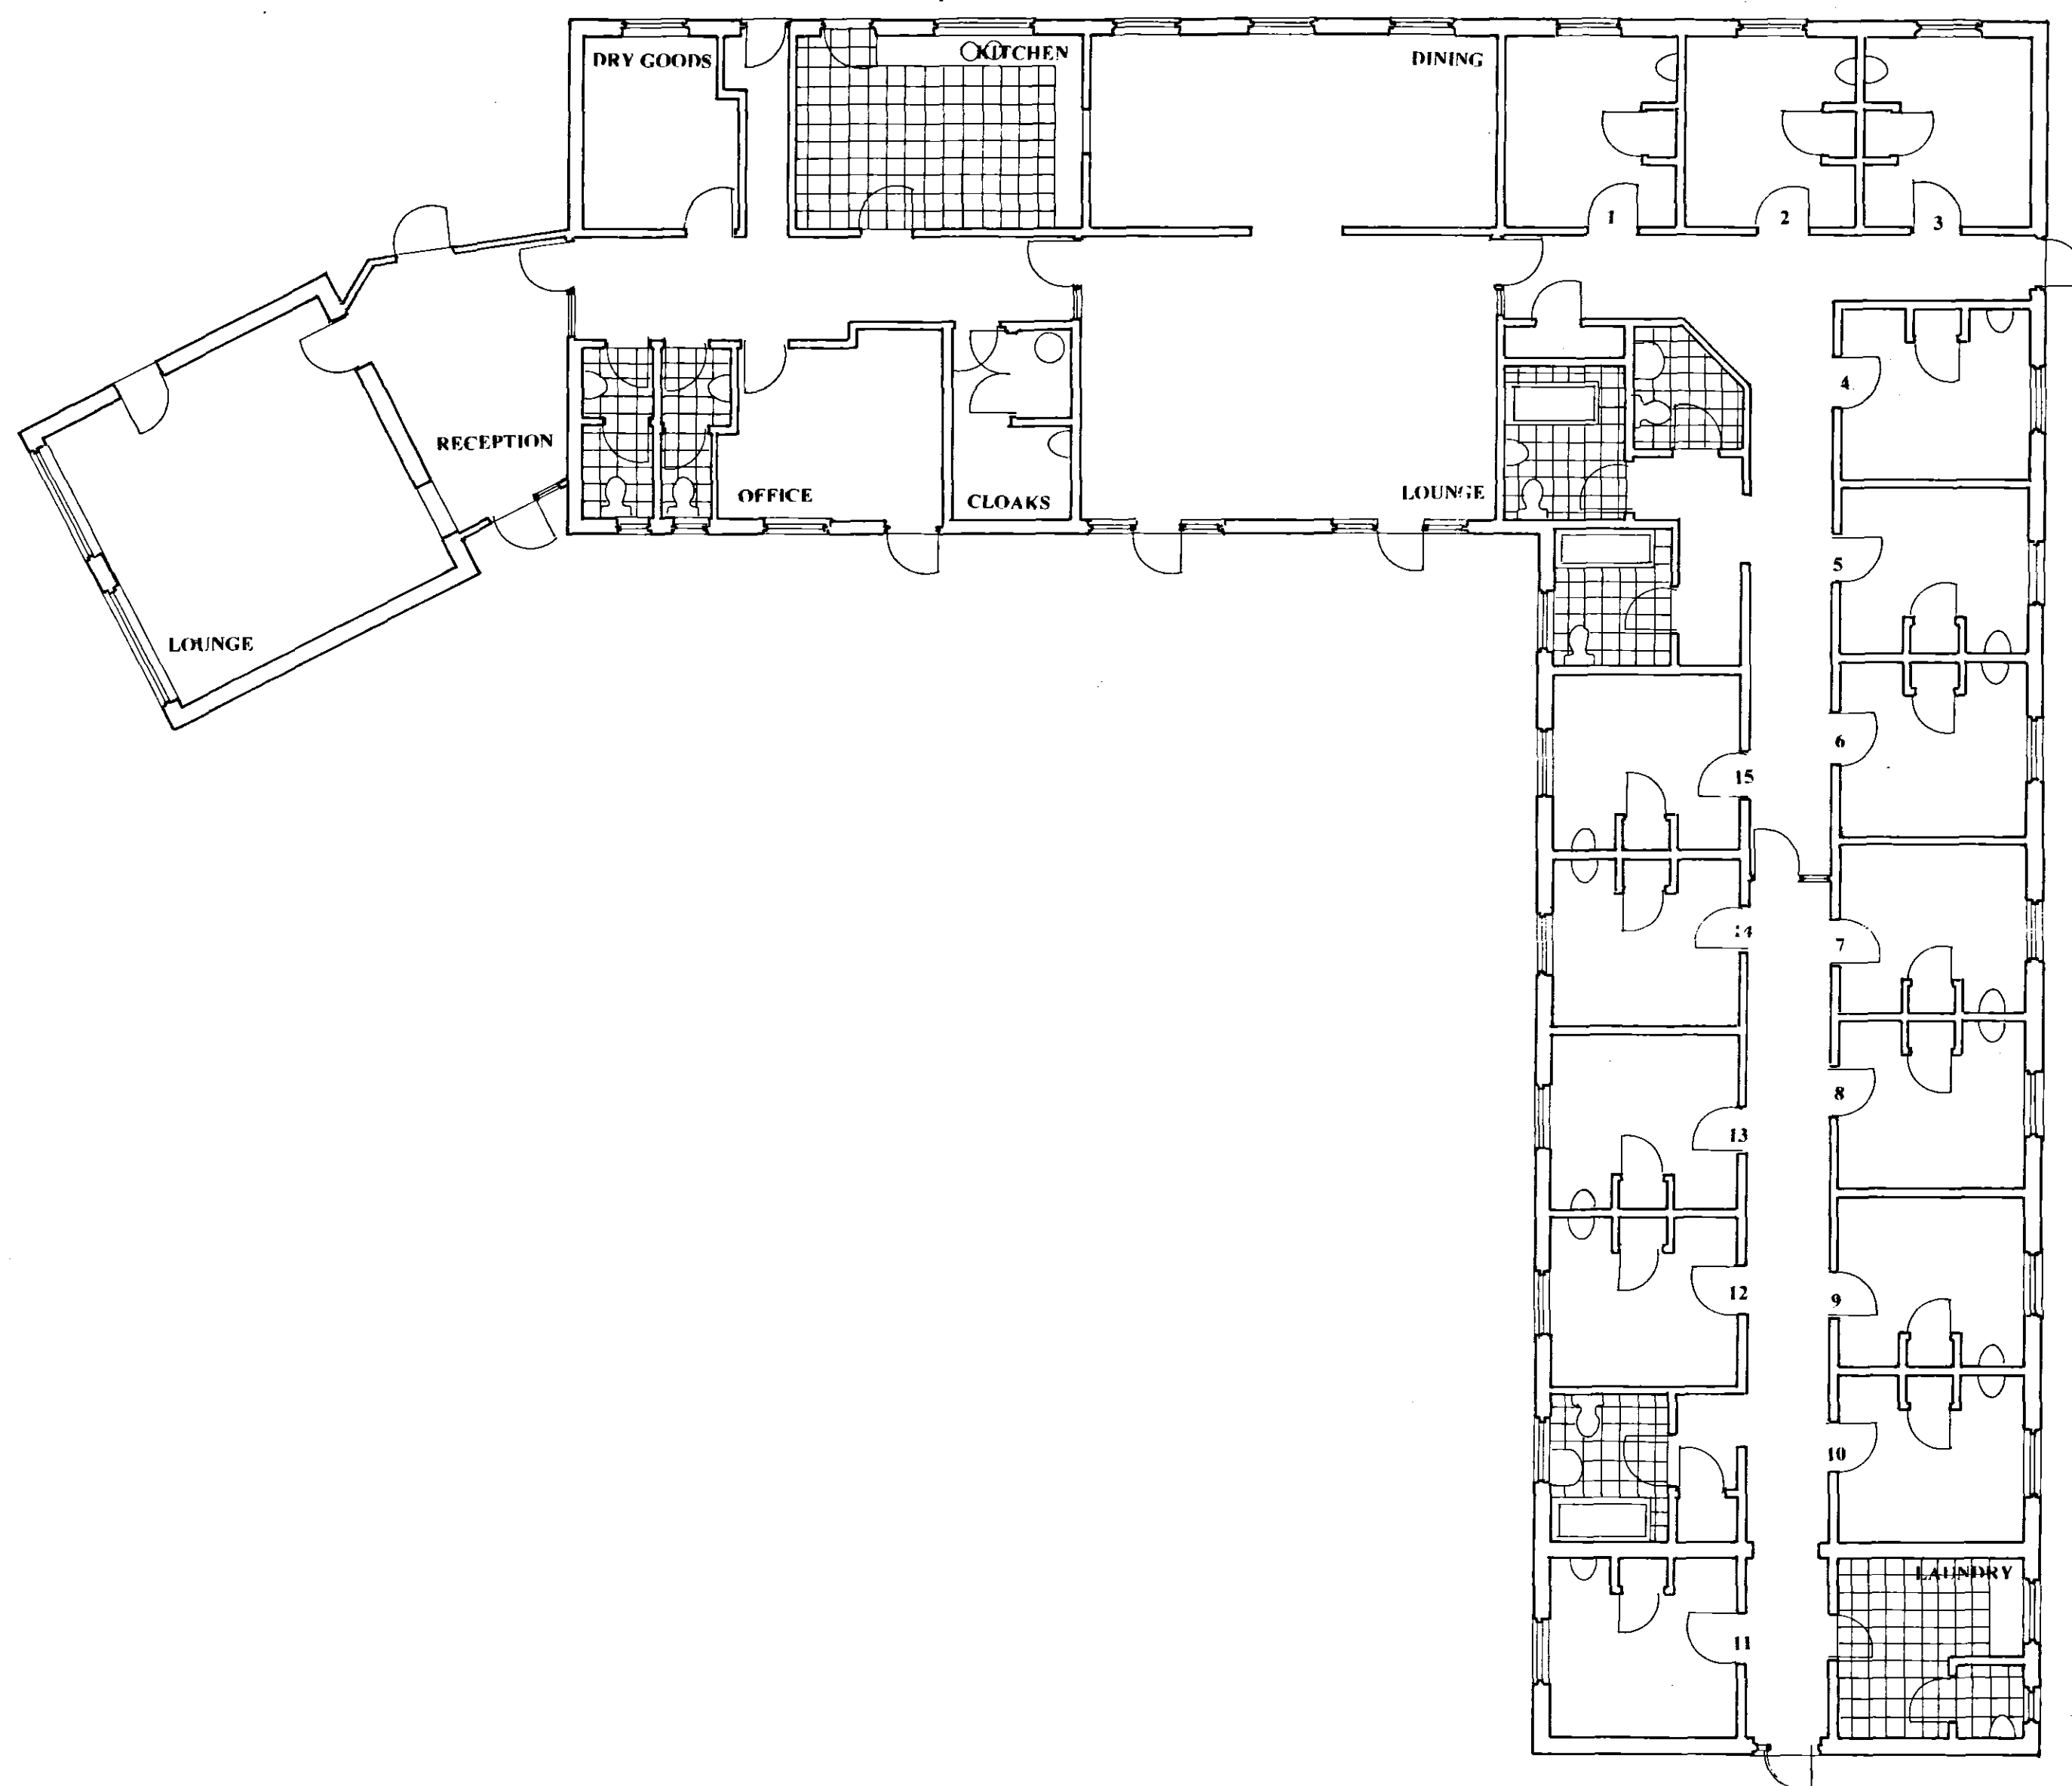

**DETERMINED
PLAN**

SHDC
Planning & Development
12 SEP 2008
Ref: 0984/08

Ian Hays Partnership
15 HIGH STREET, NORTHWOLD
NORFOLK IP26 5LA
Tel: 01366-727 766 Fax: 01366-727 676

project CAPRICORN COTTAGE
EASTGATE
FLEET

drawing CARE HOME
GROUND FLOOR PLAN
EXISTING

scale 1:100 date 09.07

drw no 4206.S3 rev