



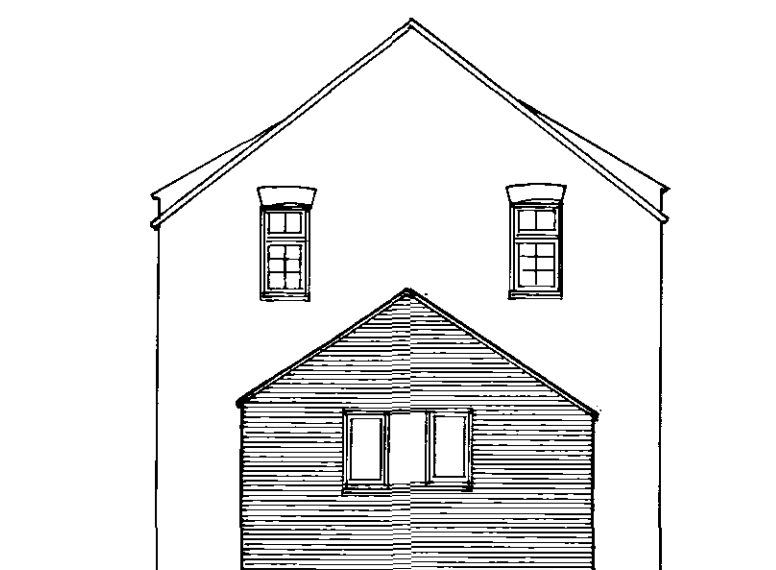


FRONT ELEVATION

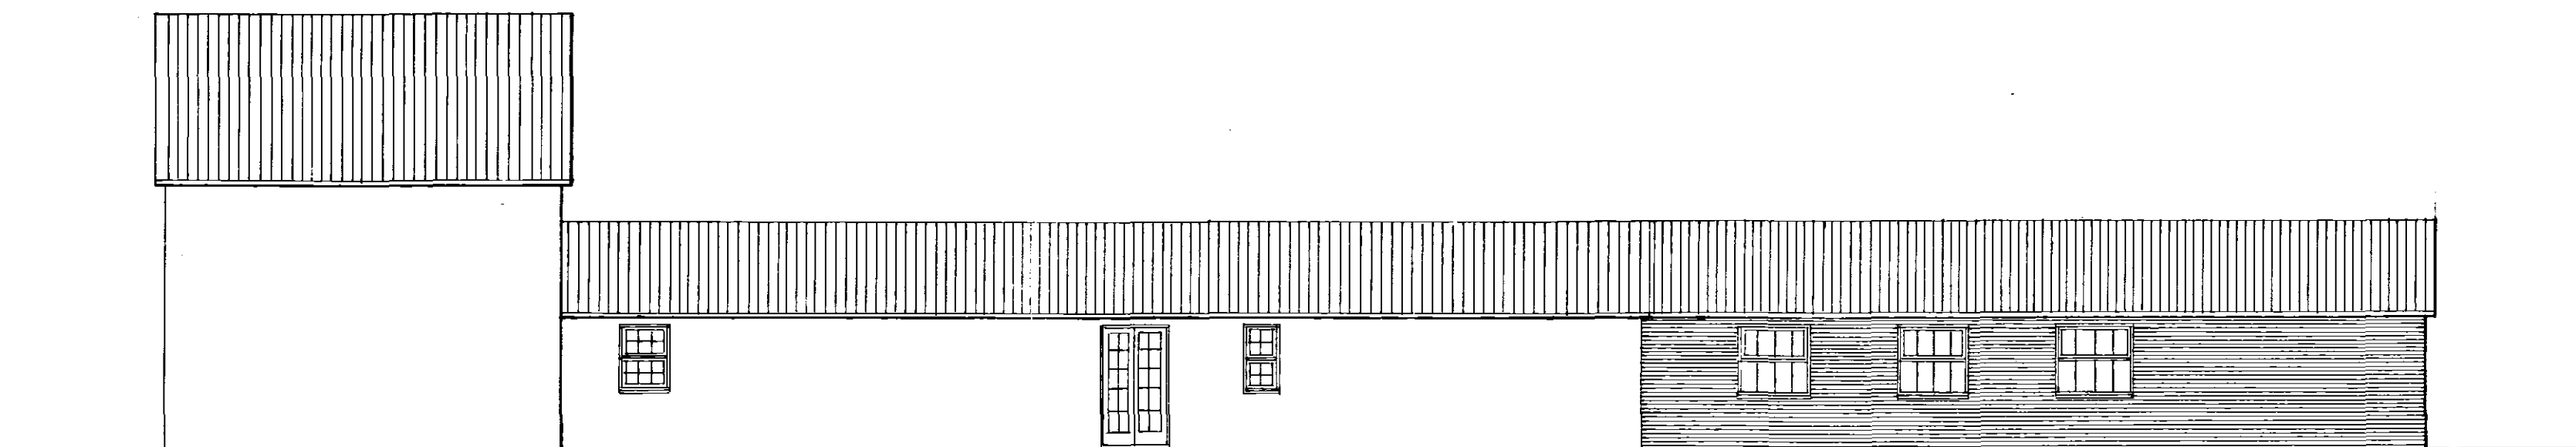

LEFT FLANK ELEVATION



REAR ELEVATION

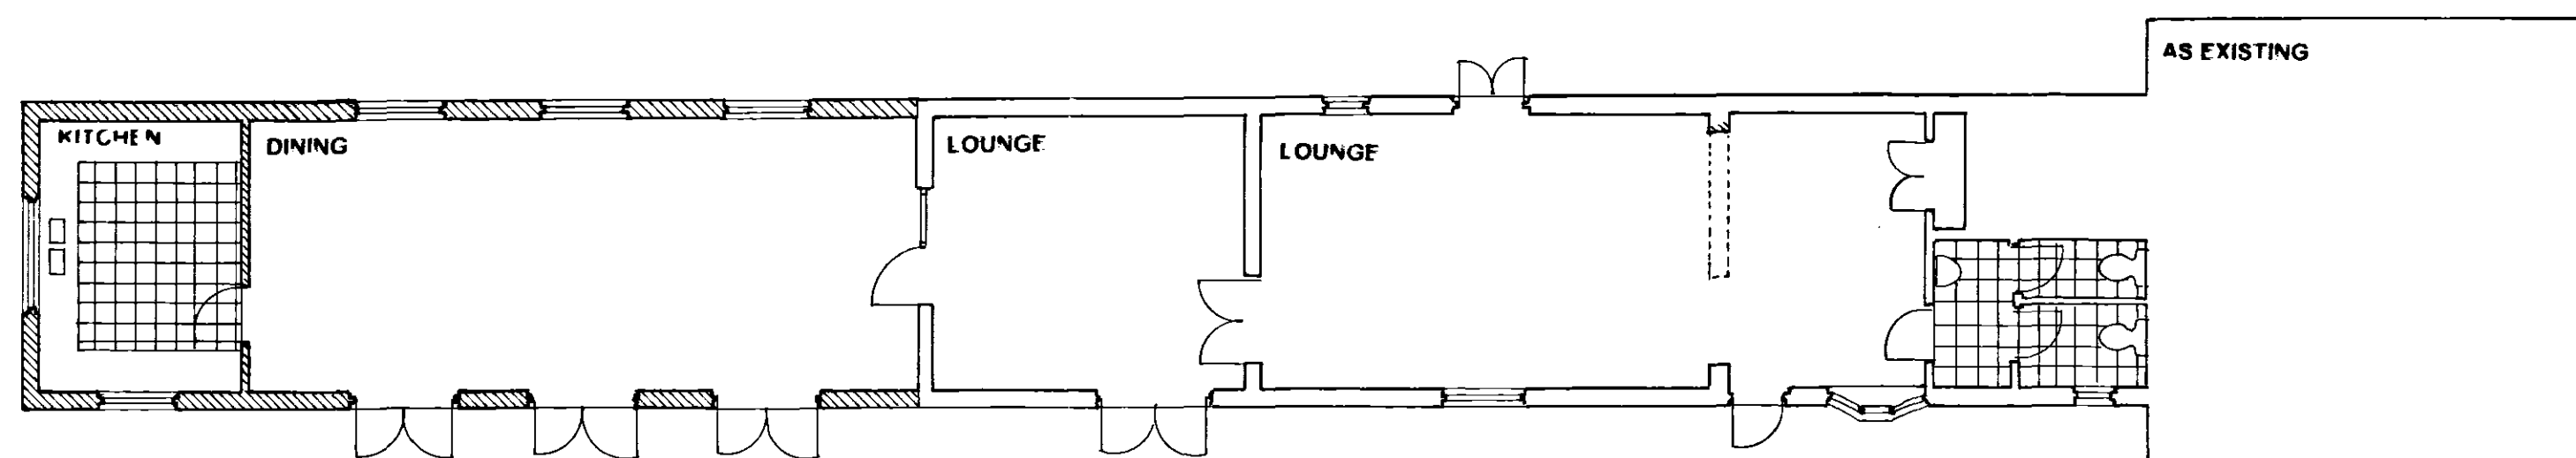

DETERMINED
PLAN

SHDC
Planning & Development
12 SEP 2008
Ref: 0984/08

Ian Hays Partnership
15 HIGH STREET, NORTHWOLD
NORFOLK IP26 5LA
Tel: 01366-727 766 Fax: 01366-727 676

drawing DAY CENTRE
PROPOSED

project CAPRICORN COTTAGE
EASTGATE
FLEET

scale 1:100 date 06.08
drw no 4206.P4 rev