


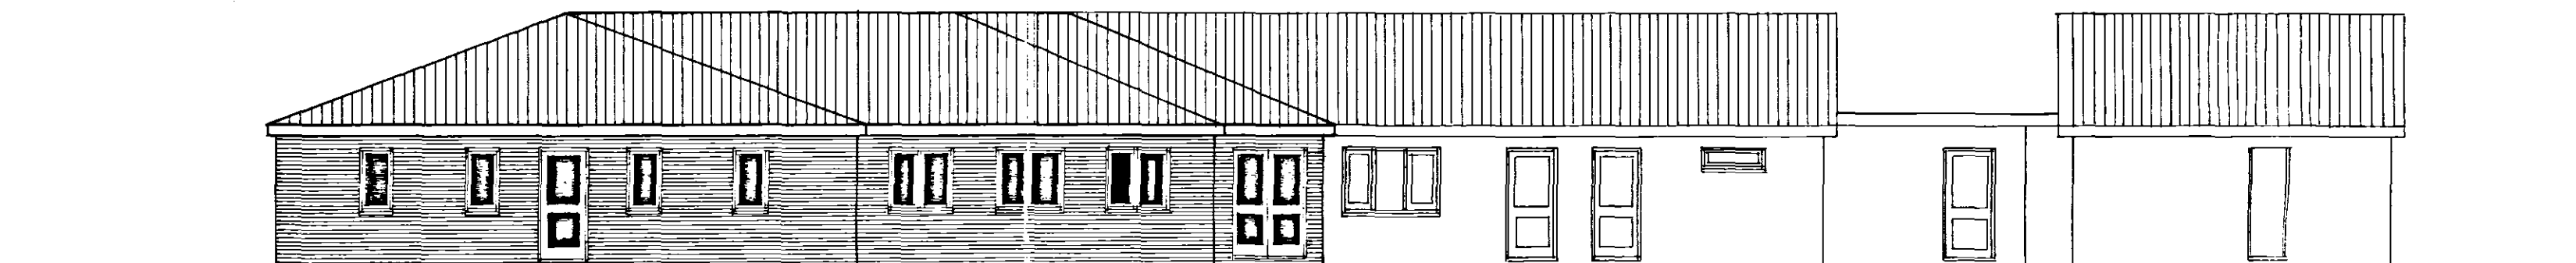


FRONT ELEVATION



RIGHT FLANK ELEVATION



REAR ELEVATION

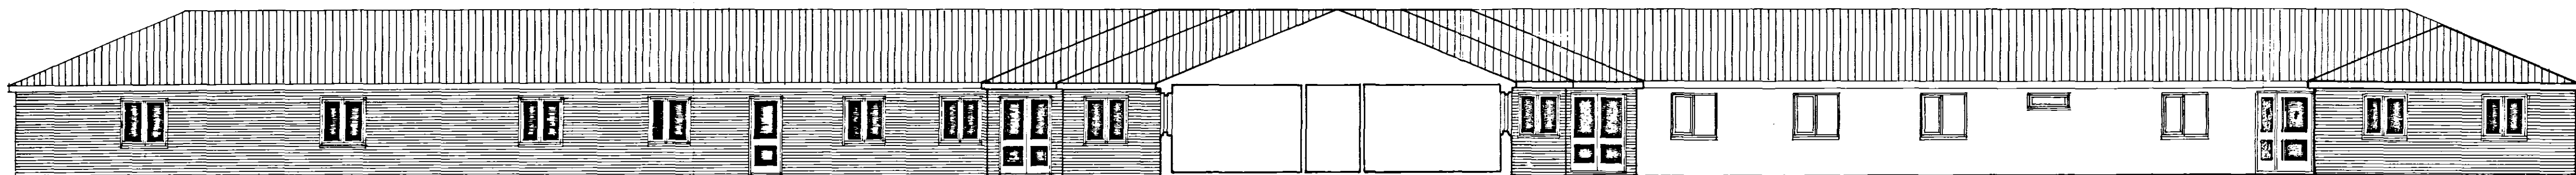

LEFT FLANK ELEVATION

SHCC
Planning & Development
12 SEP 2008
Ref: 0984/08

DETERMINED
PLAN

Ian Haye Partnership
15 HIGH STREET, NORTHWOLD
NORFOLK IP26 5LA
Tel: 01366-727 766 Fax: 01366-727 676

project CAPRICORN COTTAGE
EASTGATE
FLEET

drawing CARE HOME
ELEVATIONS
PROPOSED

scale 1:100 date 09.08

drw no 4206.P3 rev