


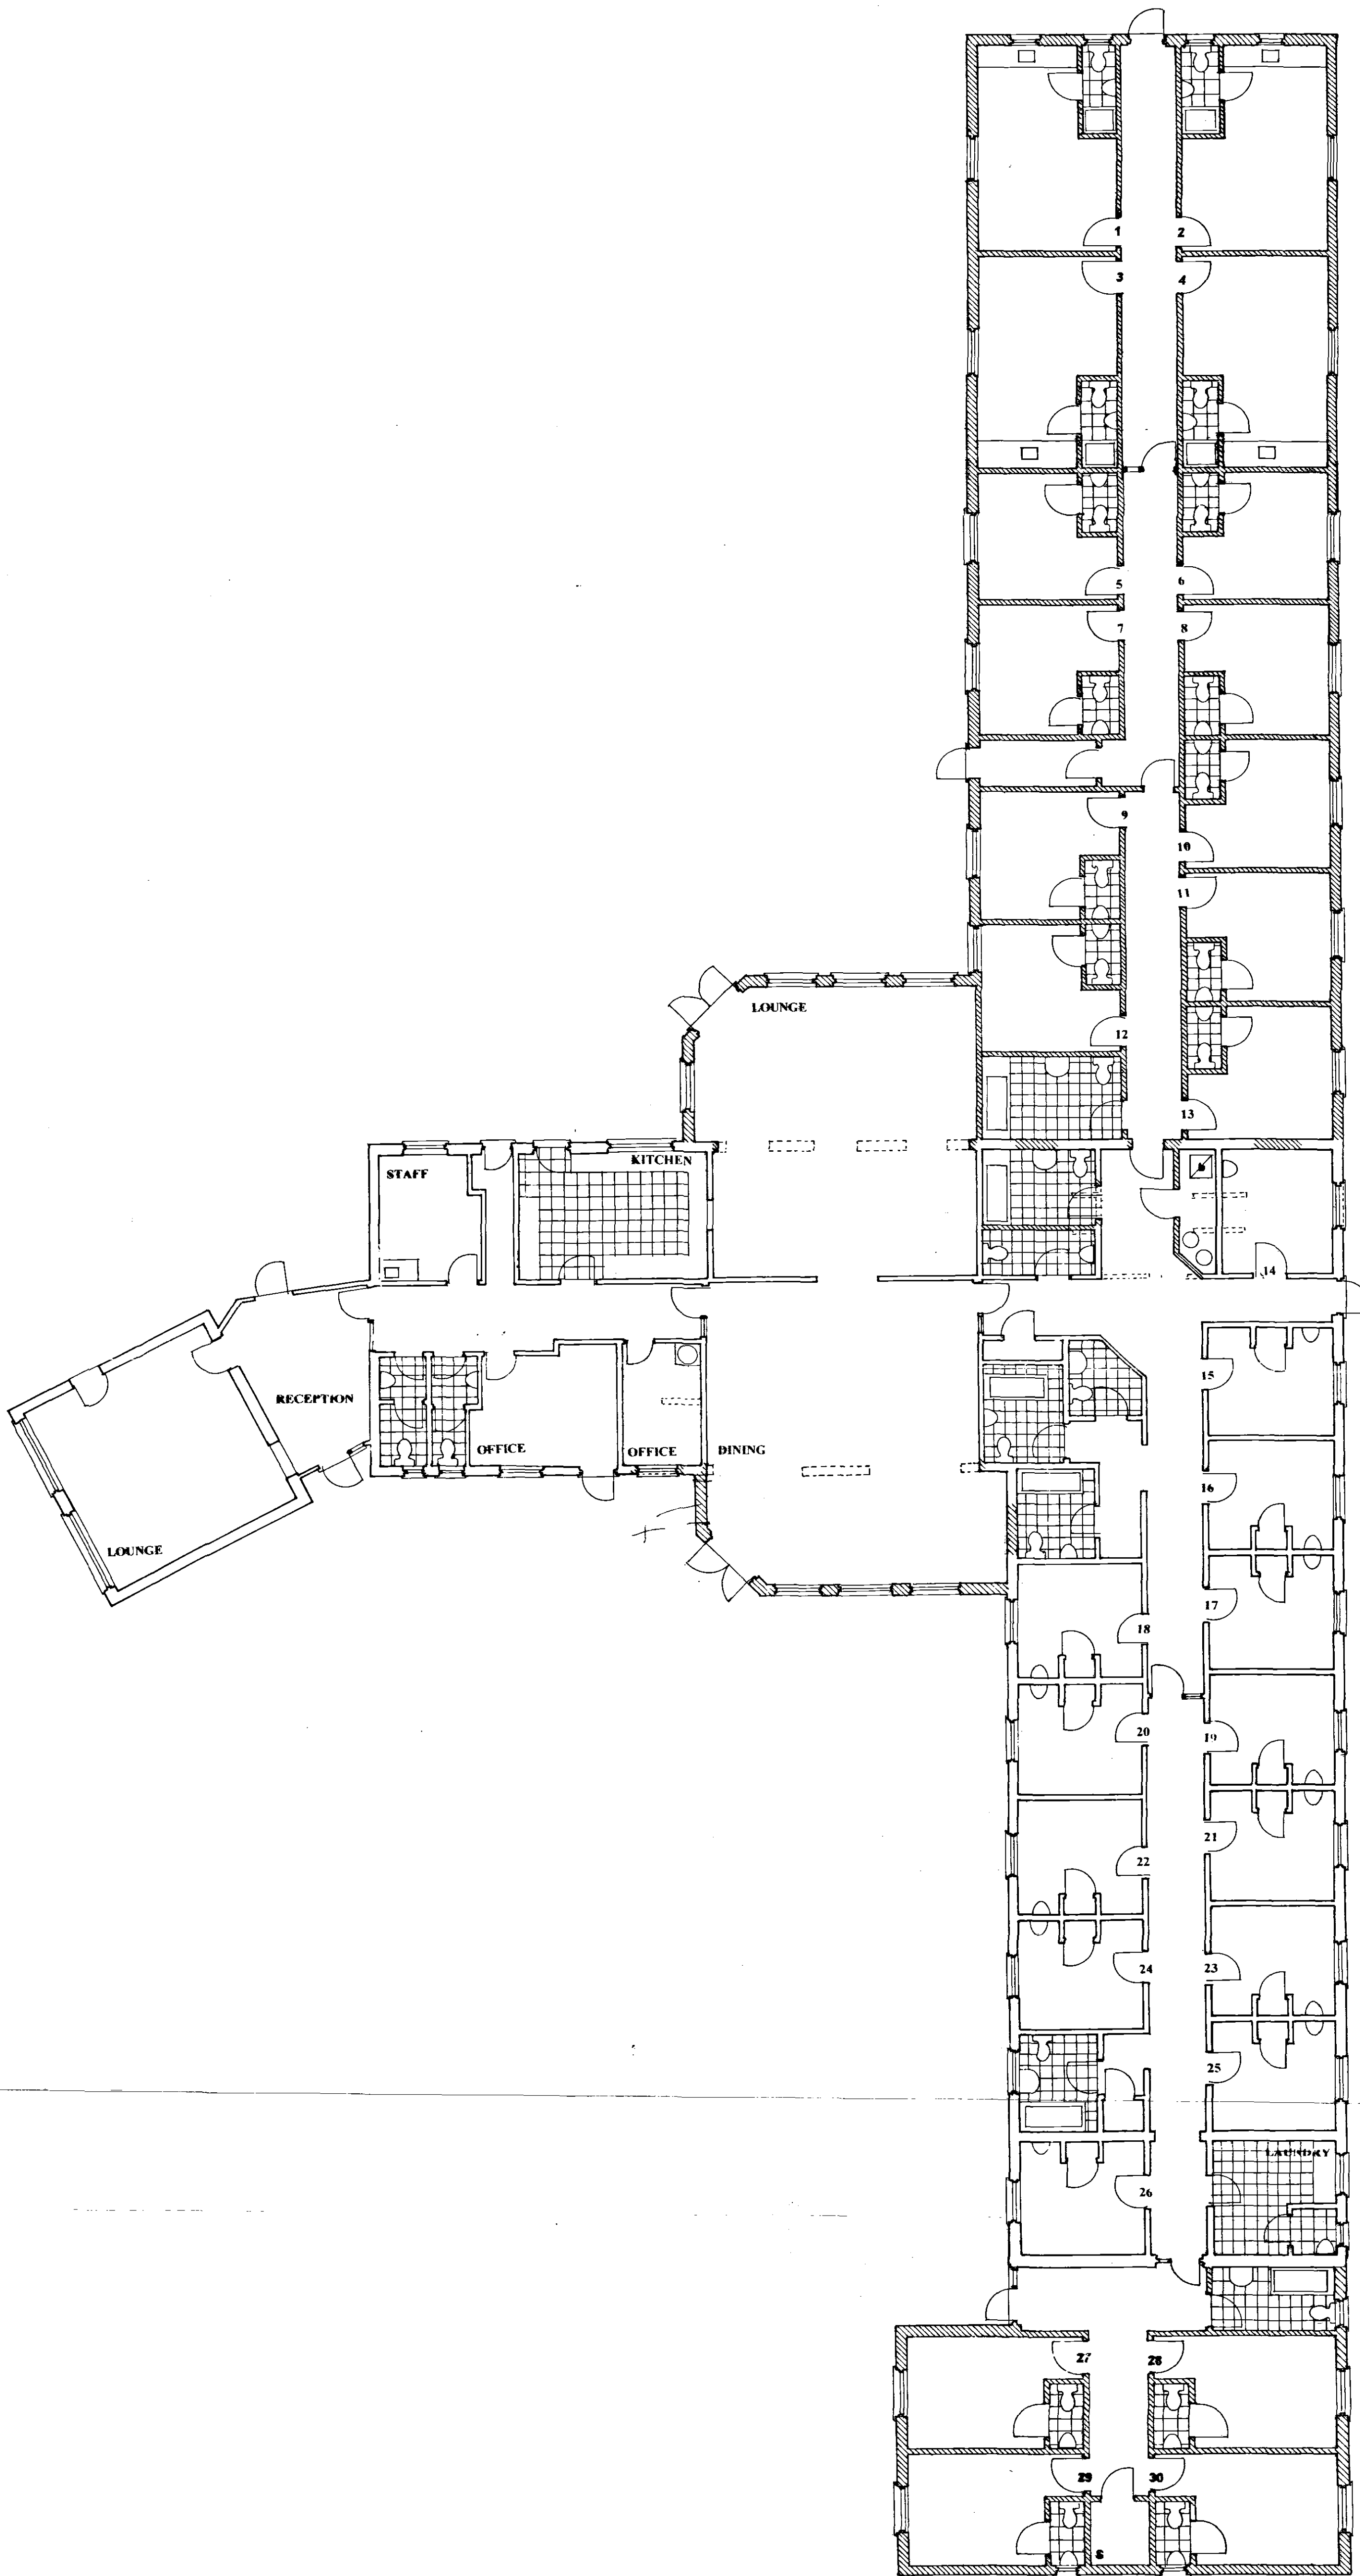

SHDC
Planning & Development
12 SEP 2008
Ref: 0954/08

ROOMS 1, 2, 3, 4.
INDEPENDANT LIVING

ROOMS 27, 28, 29, 30.
RESPIRE

TERMINED
PLAN

Ian Hays Partnership
15 HIGH STREET, NORTHWOLD
NORFOLK IP26 5LA
Tel: 01366-727 766 Fax: 01366-727 676

drawing CARE HOME
GROUND FLOOR PLAN
PROPOSED

project CAPRICORN COTTAGE
EASTGATE
FLEET

scale 1:100 date 09.08
draw no 4206.P2 rev