
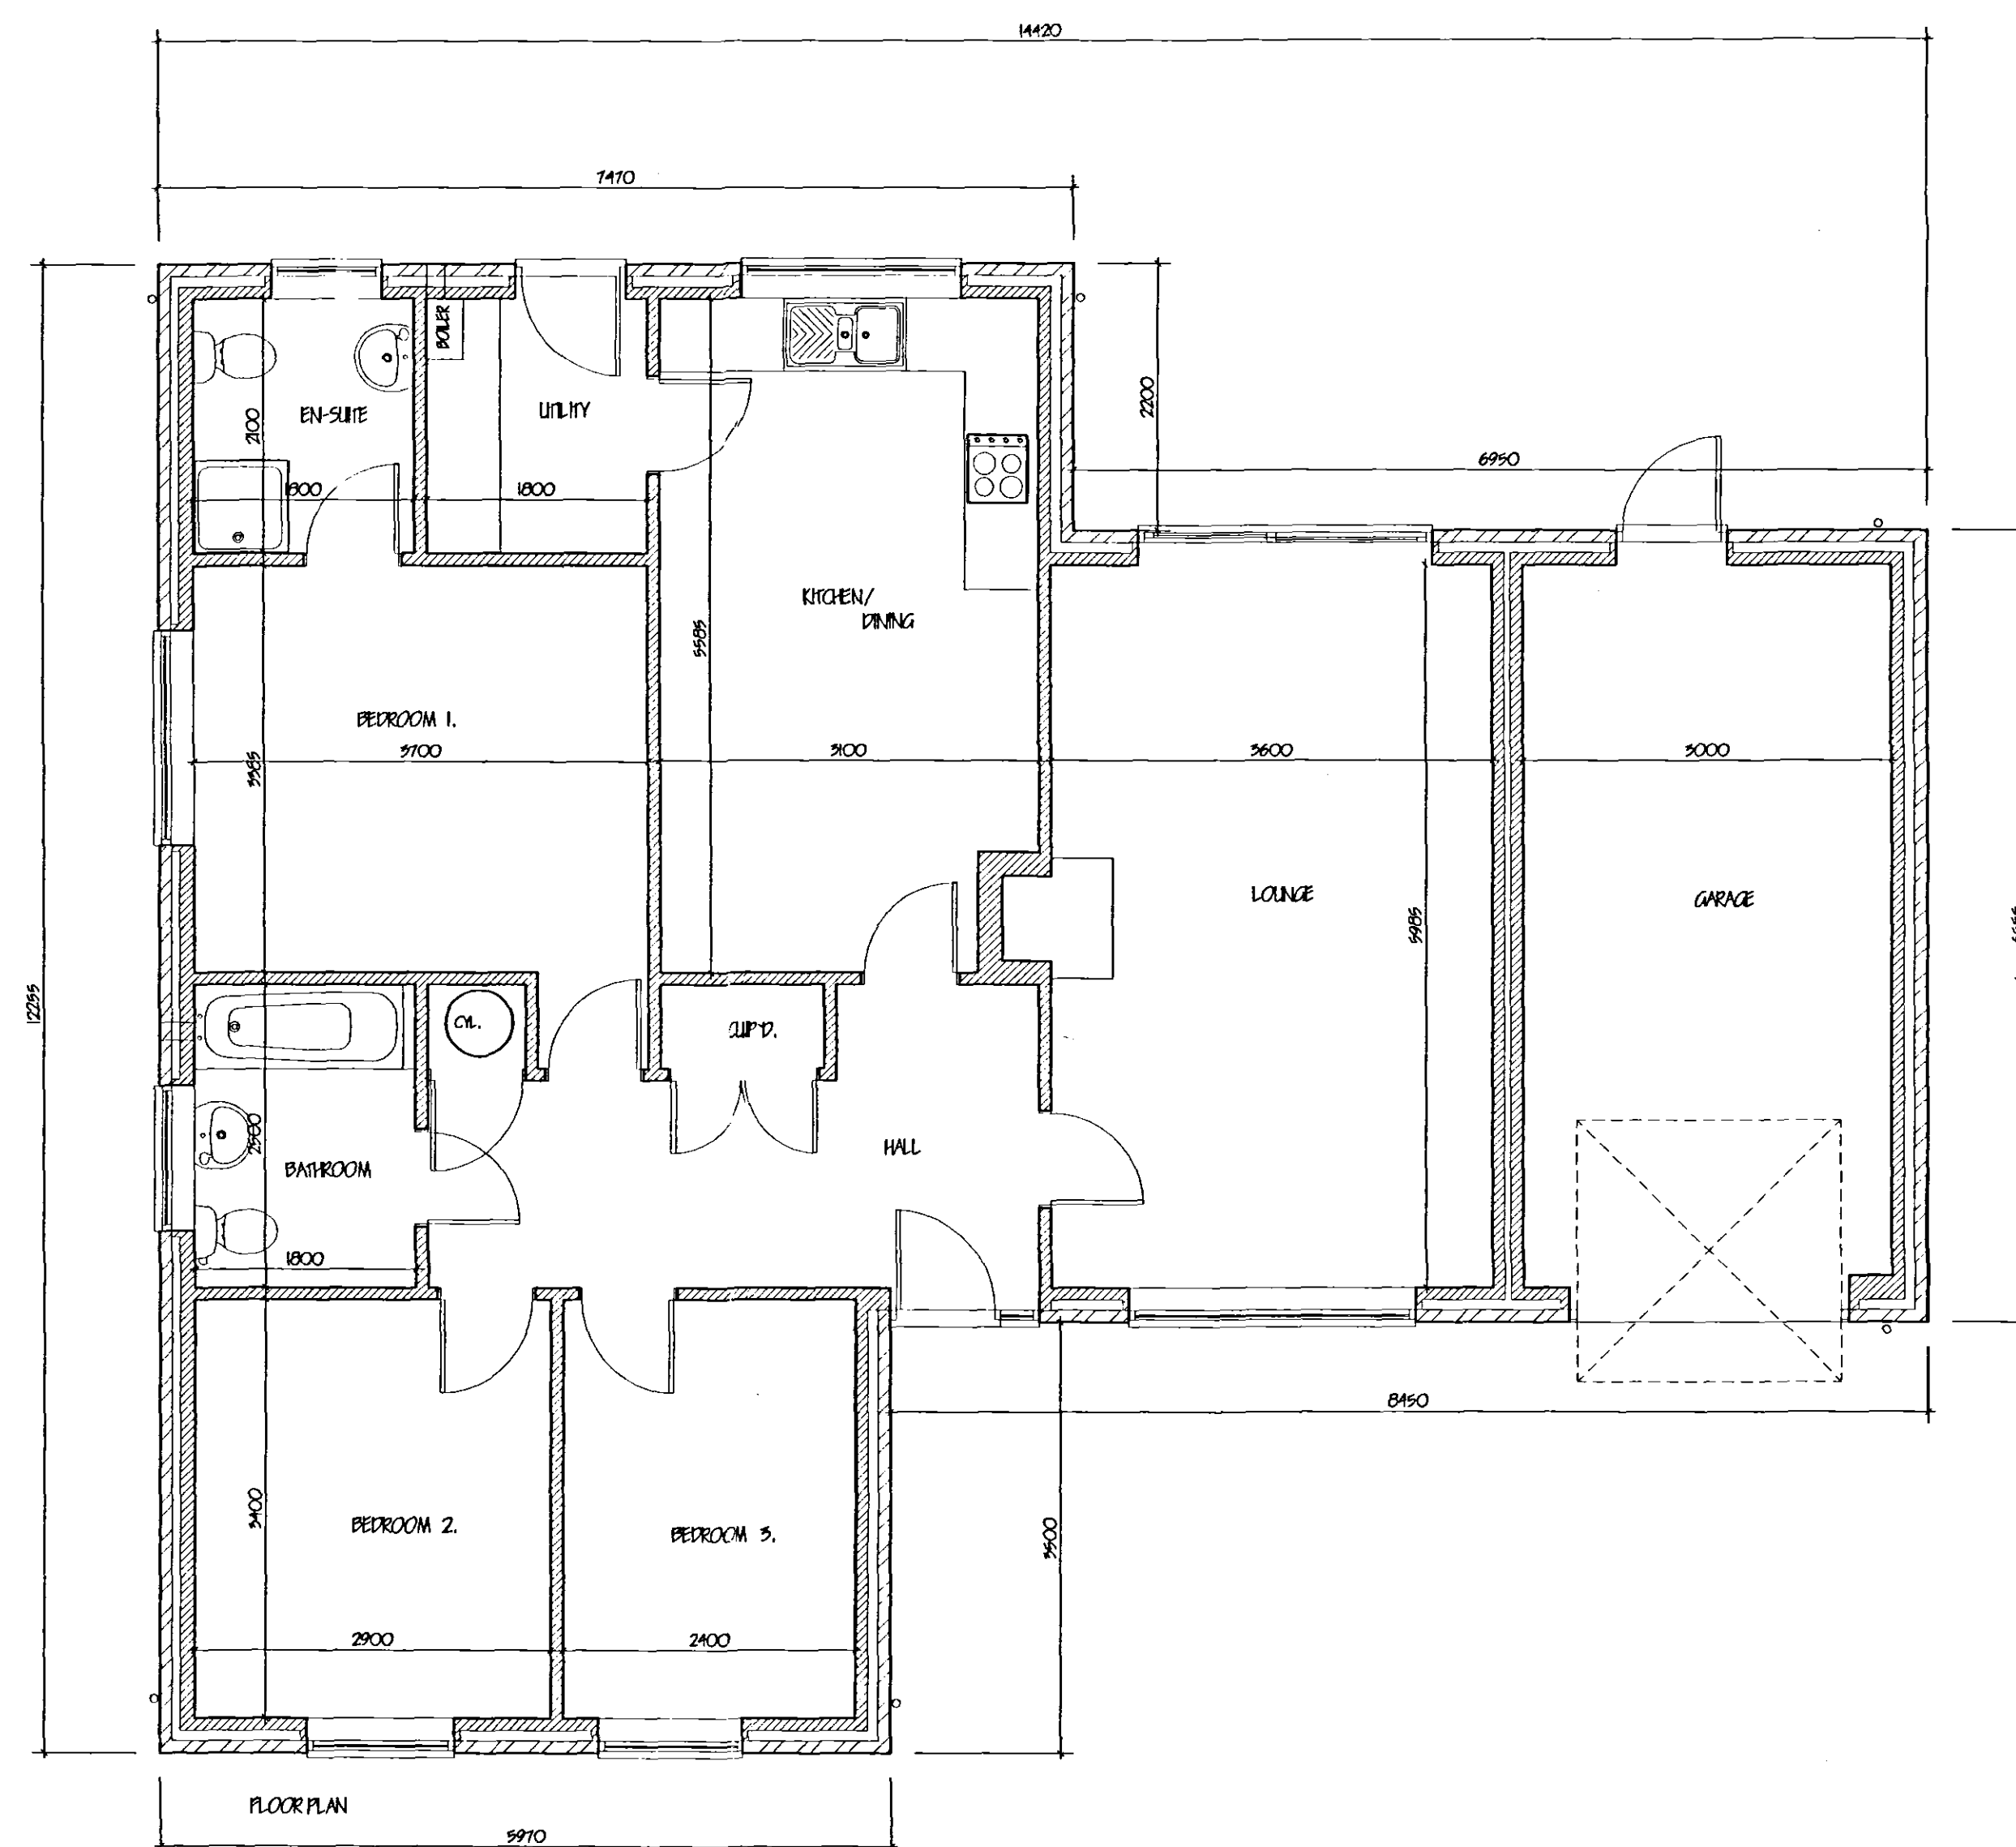
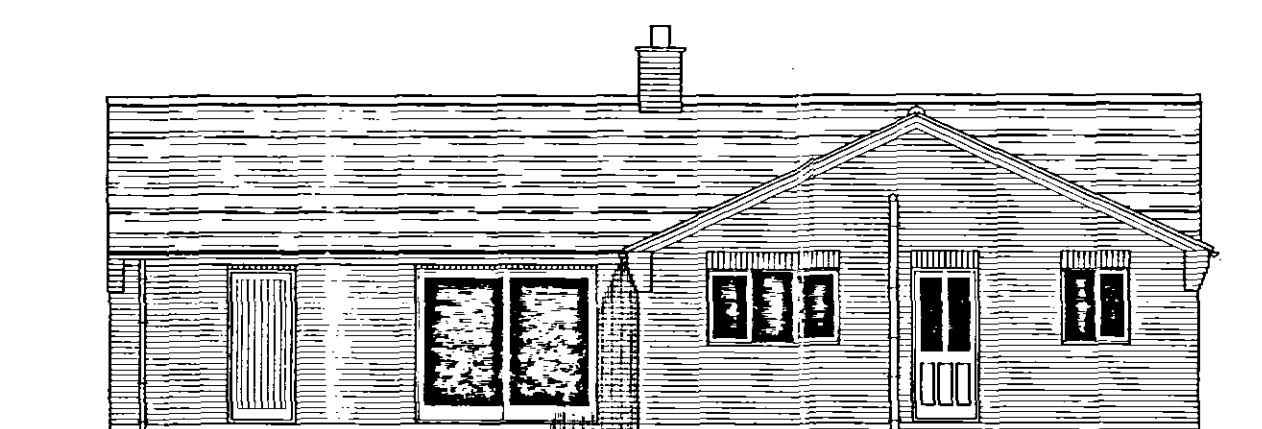


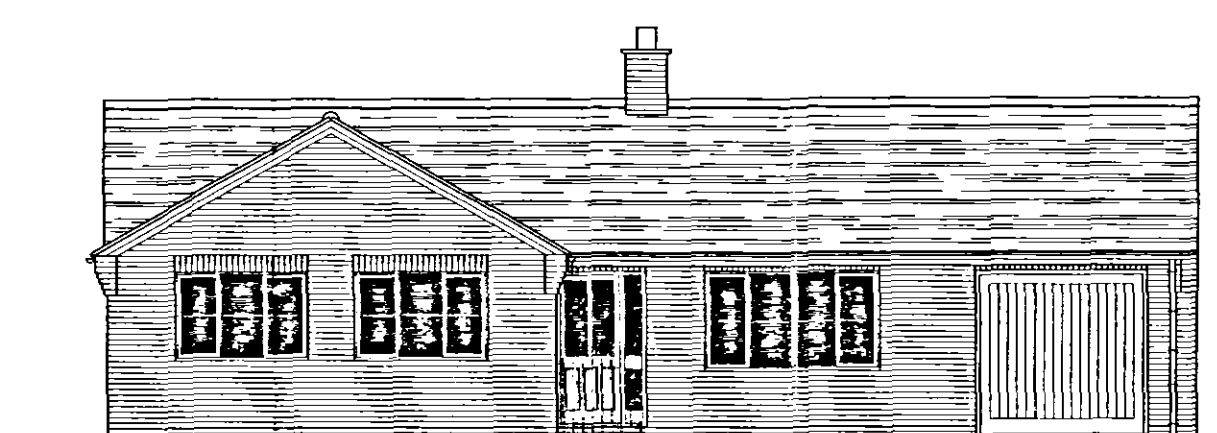

SHDC
PLANNING & DEVELOPMENT
23 JUL 2007
Ref. 0987107

SPIDER

Ref:	7/27/50	Ref:
G. R. MERCHANT		
L'ENG AMICE FWO		
ARCHITECTURAL, STRUCTURAL AND LAND DRAINAGE CONSULTANTS		
Unit 4, Wrights House 15A Park Road, Malpasch, Spalding, Lincs. PE12 7EX Tel 01408 450005 Fax 01408 450744		
E-Mail G. R. Merchant @ Merchant. P Co. UK		
Project		
	REPLACEMENT DWELLING, 4 LONGATE ROAD, FLEET HARGATE, SPALDING Lincs.	
Client	I. PROWN.	
Drawing	5 BEDROOM BUNGALOW & GARAGE, FLOOR PLAN & ELEVATIONS.	
Job Ref:	1565-07.	Drawing No. 02.
Date	JULY '07.	Drawn GRM.
Scale	1/50, 1/100.	
DO NOT SCALE FROM THIS DRAWING This drawing is copyright and may not be altered, copied, reproduced or used for any other purpose without the written consent of the Architect. The Architect's consent is to be obtained at all stages and any reuse or dissemination by the Architect, its staff or others without the consent of the Architect, is prohibited. 