




Contractor to check all Dimensions on site prior to ordering materials / commencing work.Do Not Scale from this Drawing - If in doubt then please ask

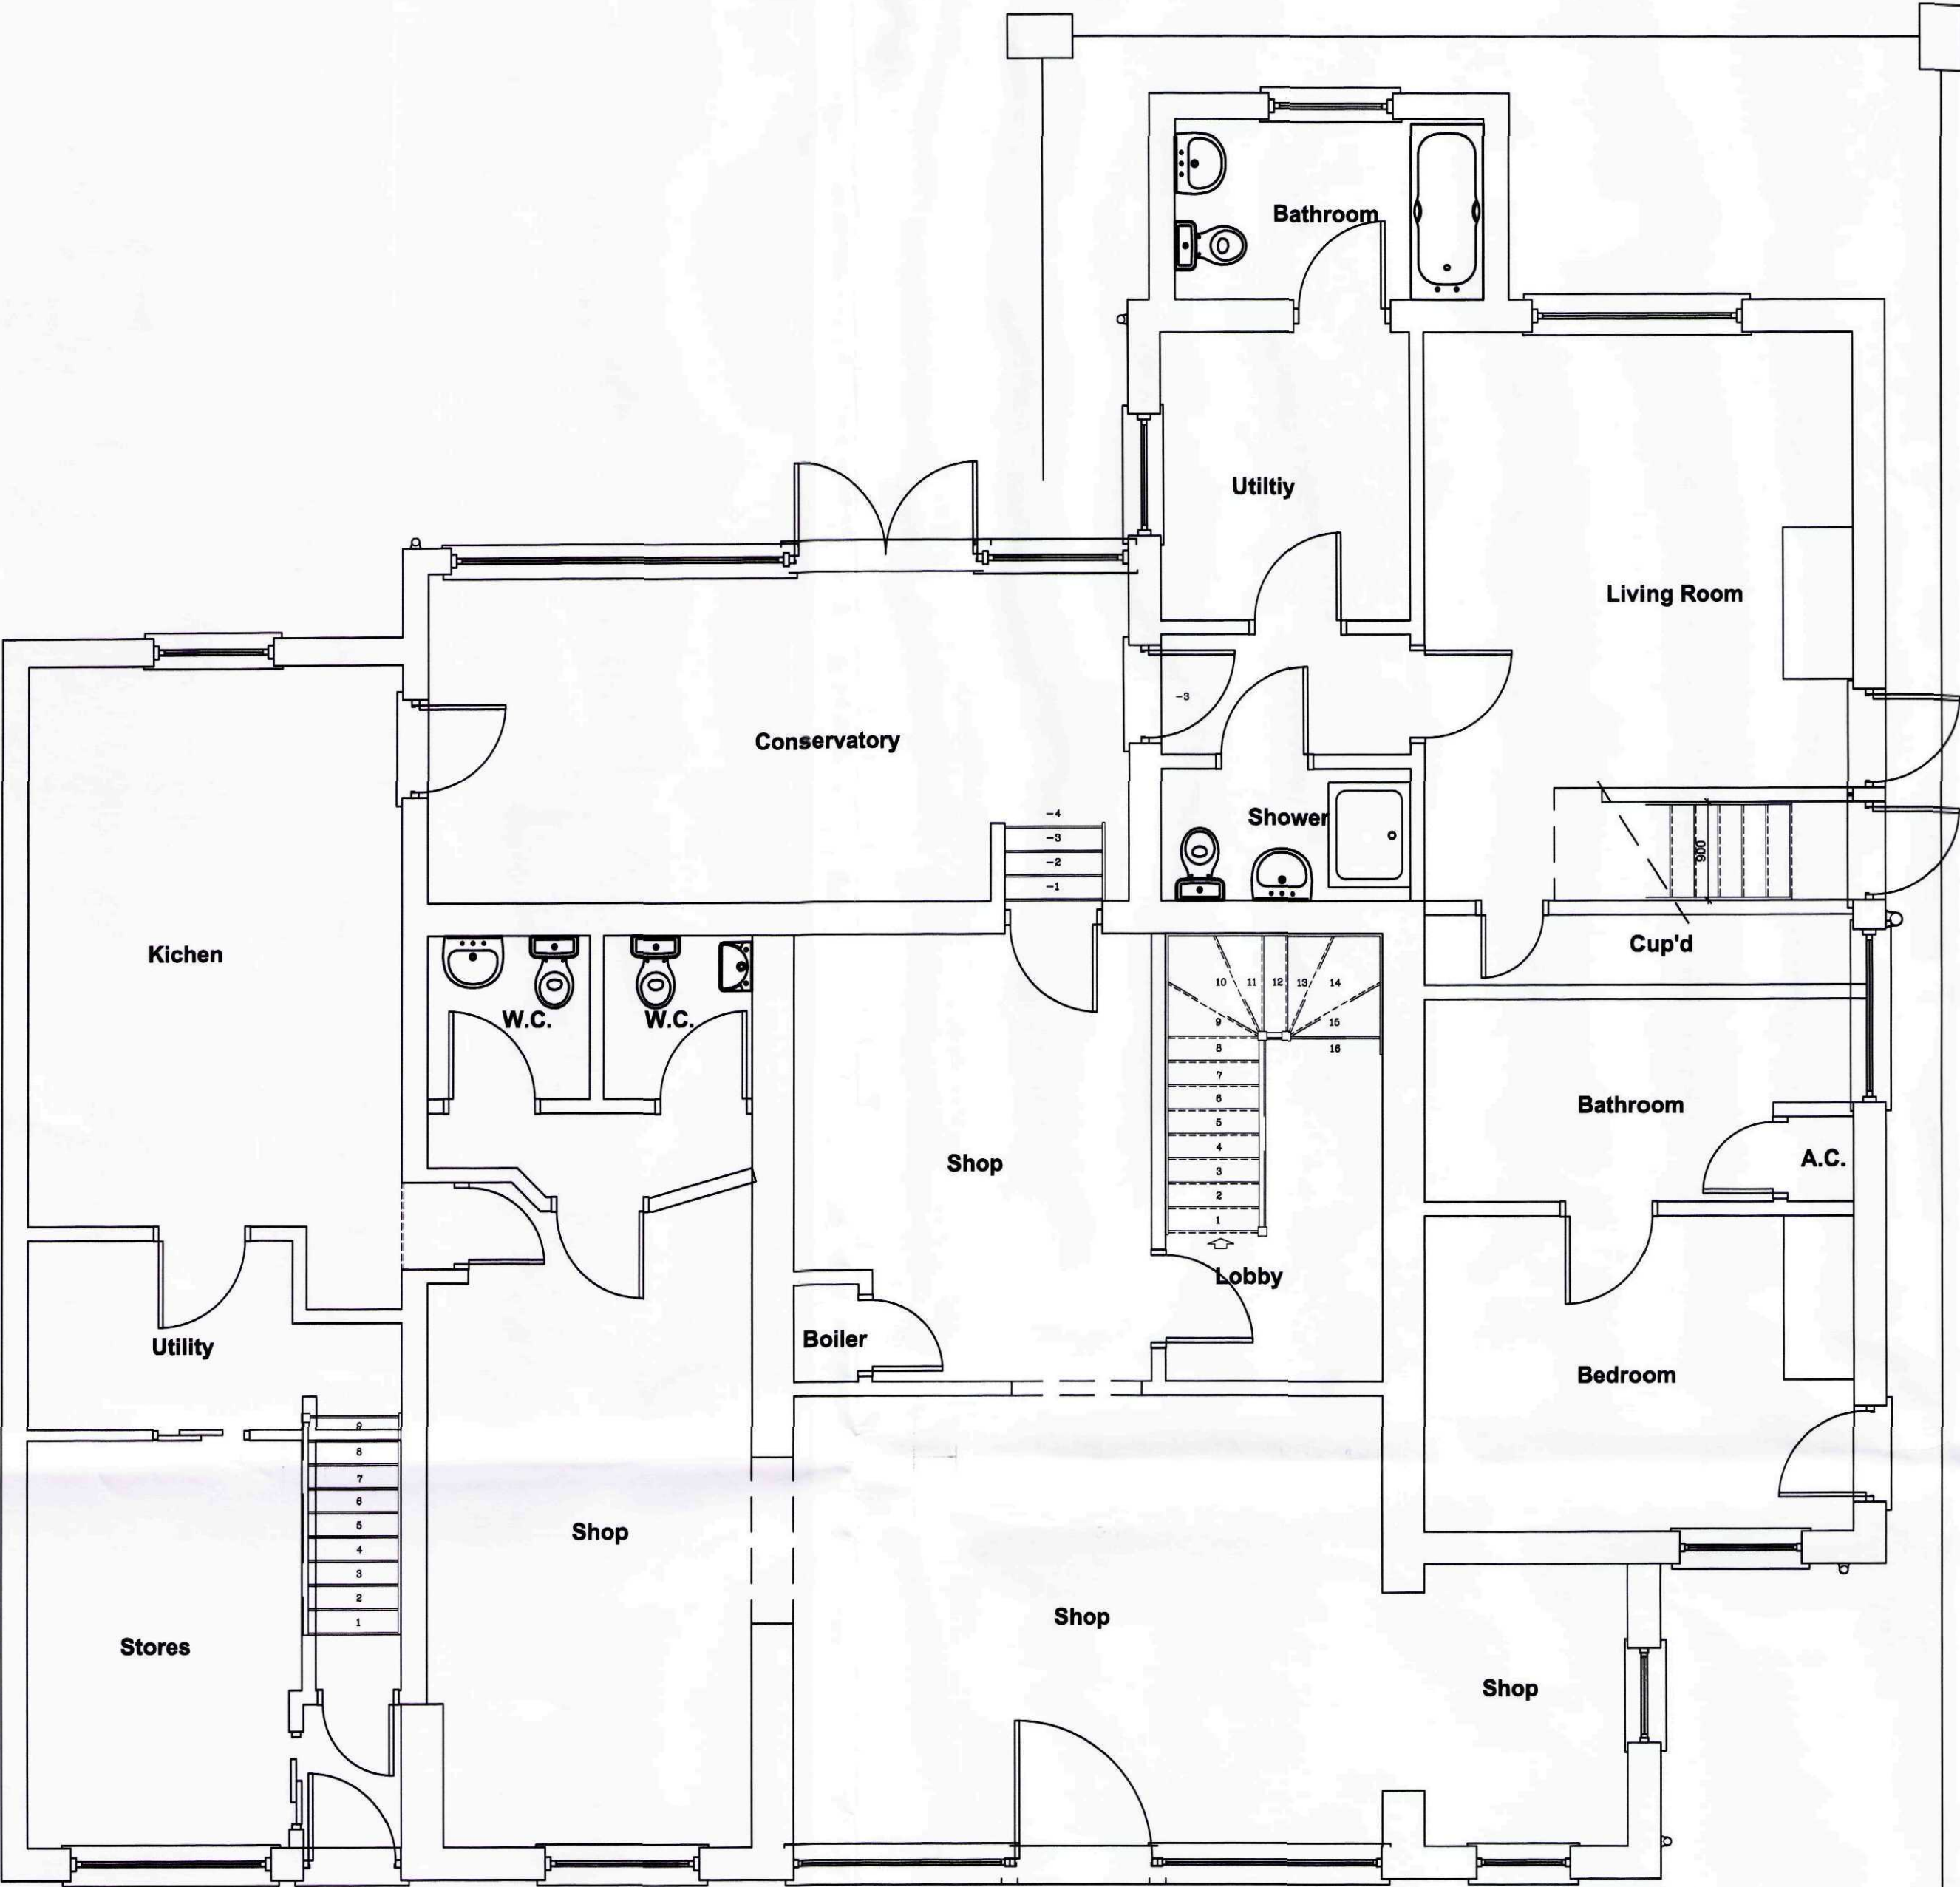


Existing Ground Floor Plan
Scale 1:50

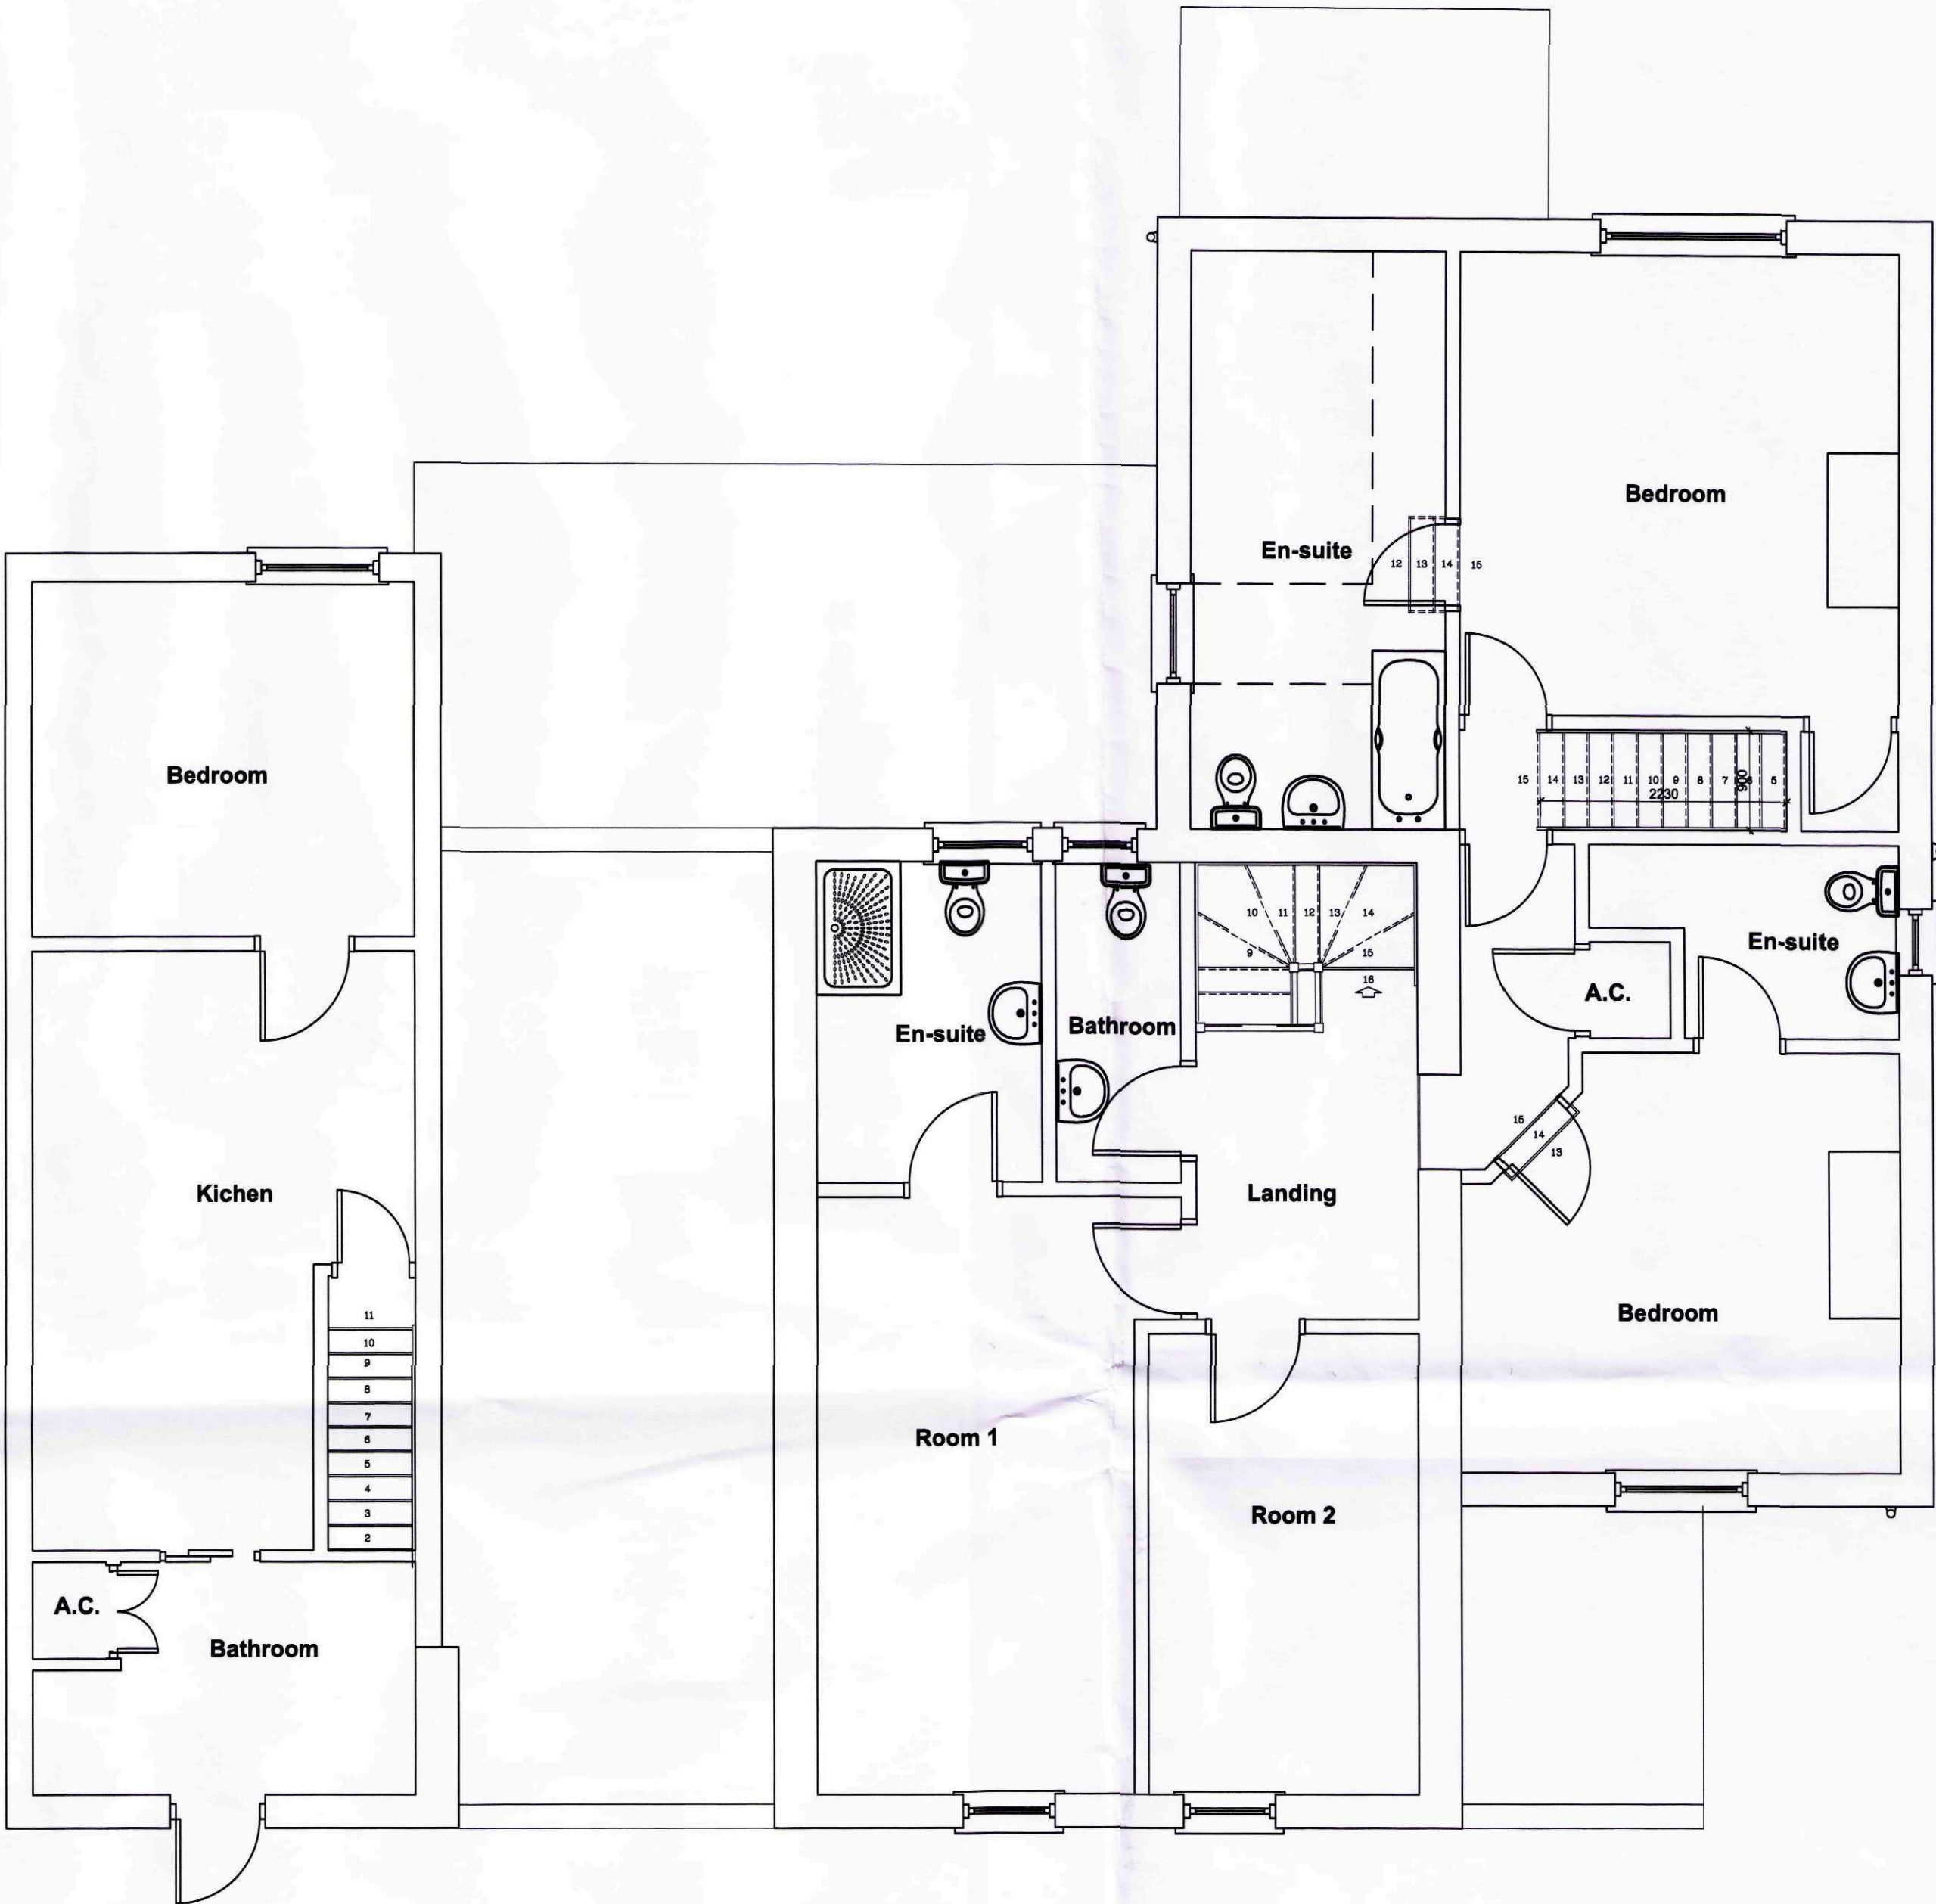

Existing First Floor Plan
Scale 1:50

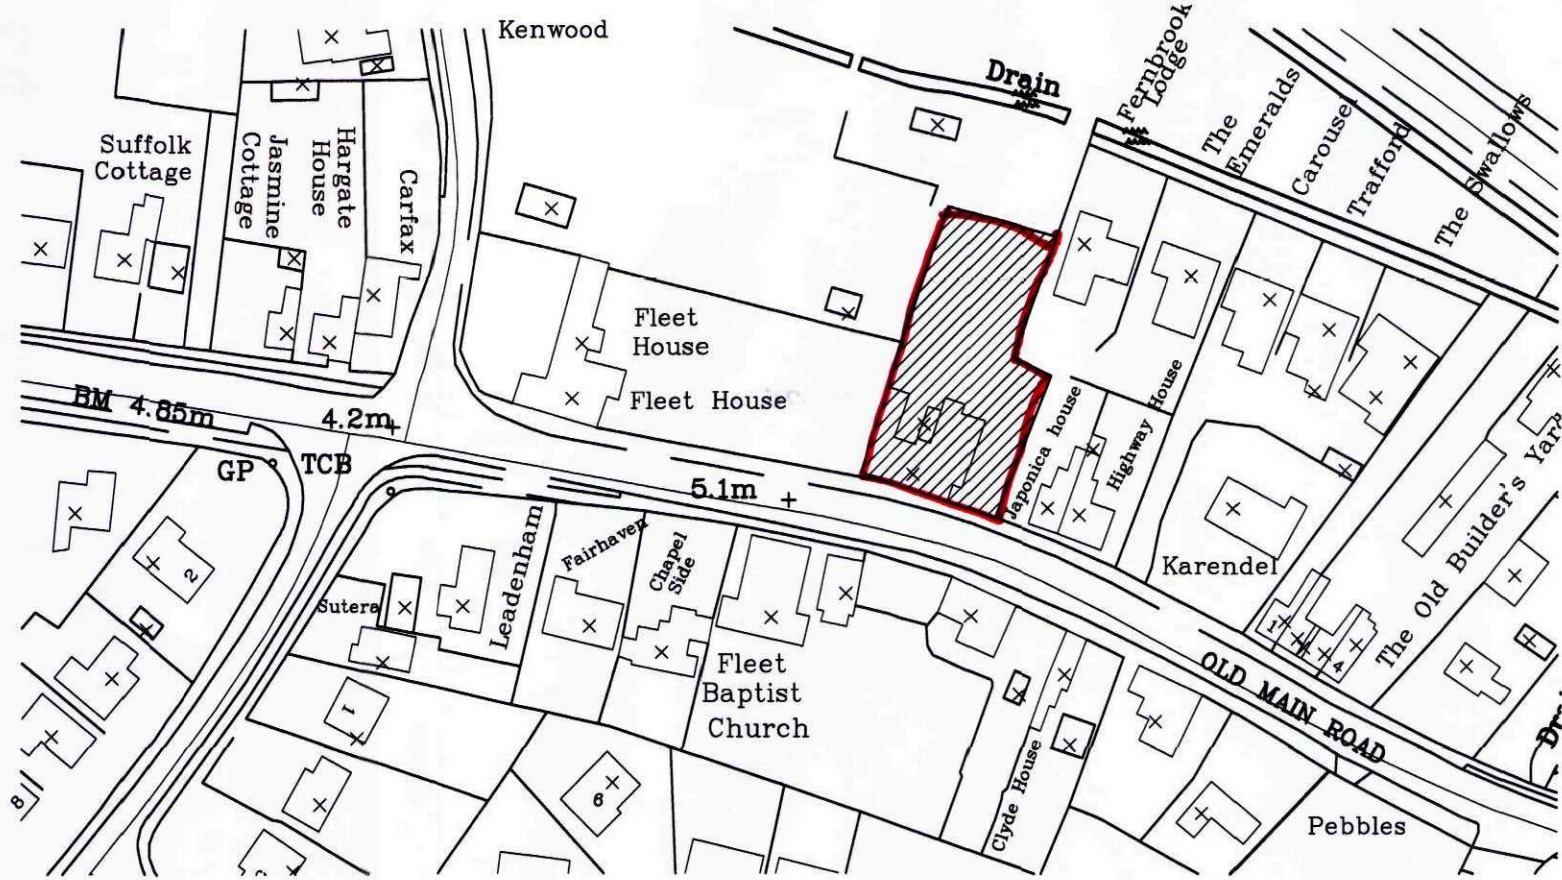

Site Location Plan
Scale 1:1250

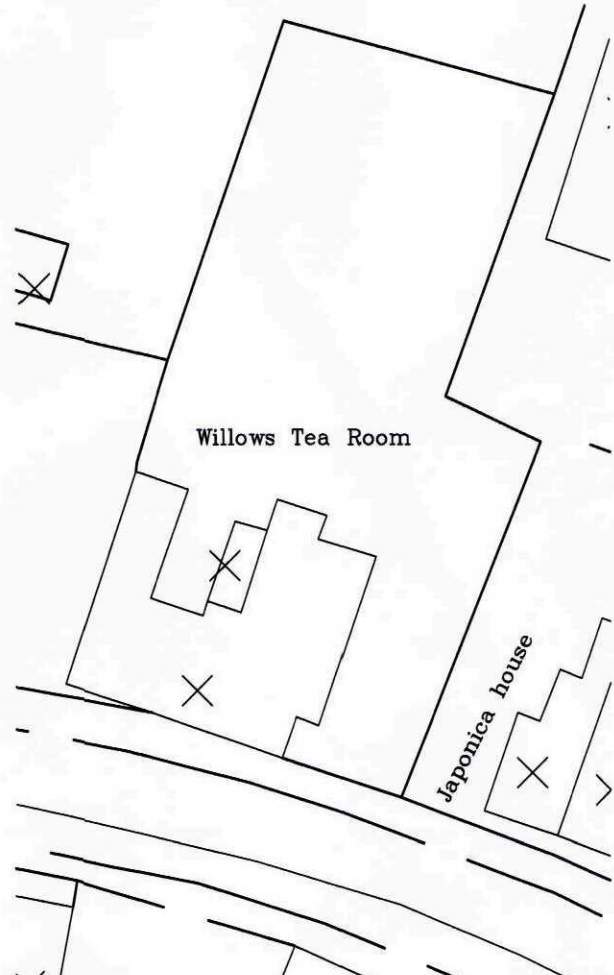

Site Block Plan
Scale 1:500

SHDC
Planning & Development
- 2 DEC 2010
Ref: 1000-10

Mr & Mrs M Pitts
Willows Tea Room
Old Main Road
Fleet Hargate
PE12 8LL

Change of Use to Children's
Nursery


remway
Design Ltd
2nd Floor - 5 Sheepmarket
Spalding
PE 11 1 B H
Tel : 01775 768 921
e-mail: enquiries@remwaydesign.co.uk

dec07 Scale : As Noted


1976 - 01

PLEASE NOTE:
Due to areas of the structure being covered, unexposed or otherwise inaccessible the notes / specifications of existing materials are subject to confirmation of site when it is feasible to expose the relevant areas of construction.

Contractor to check all Dimensions on site prior to ordering materials / commencing work.Do Not Scale from this Drawing - If In doubt then please ask

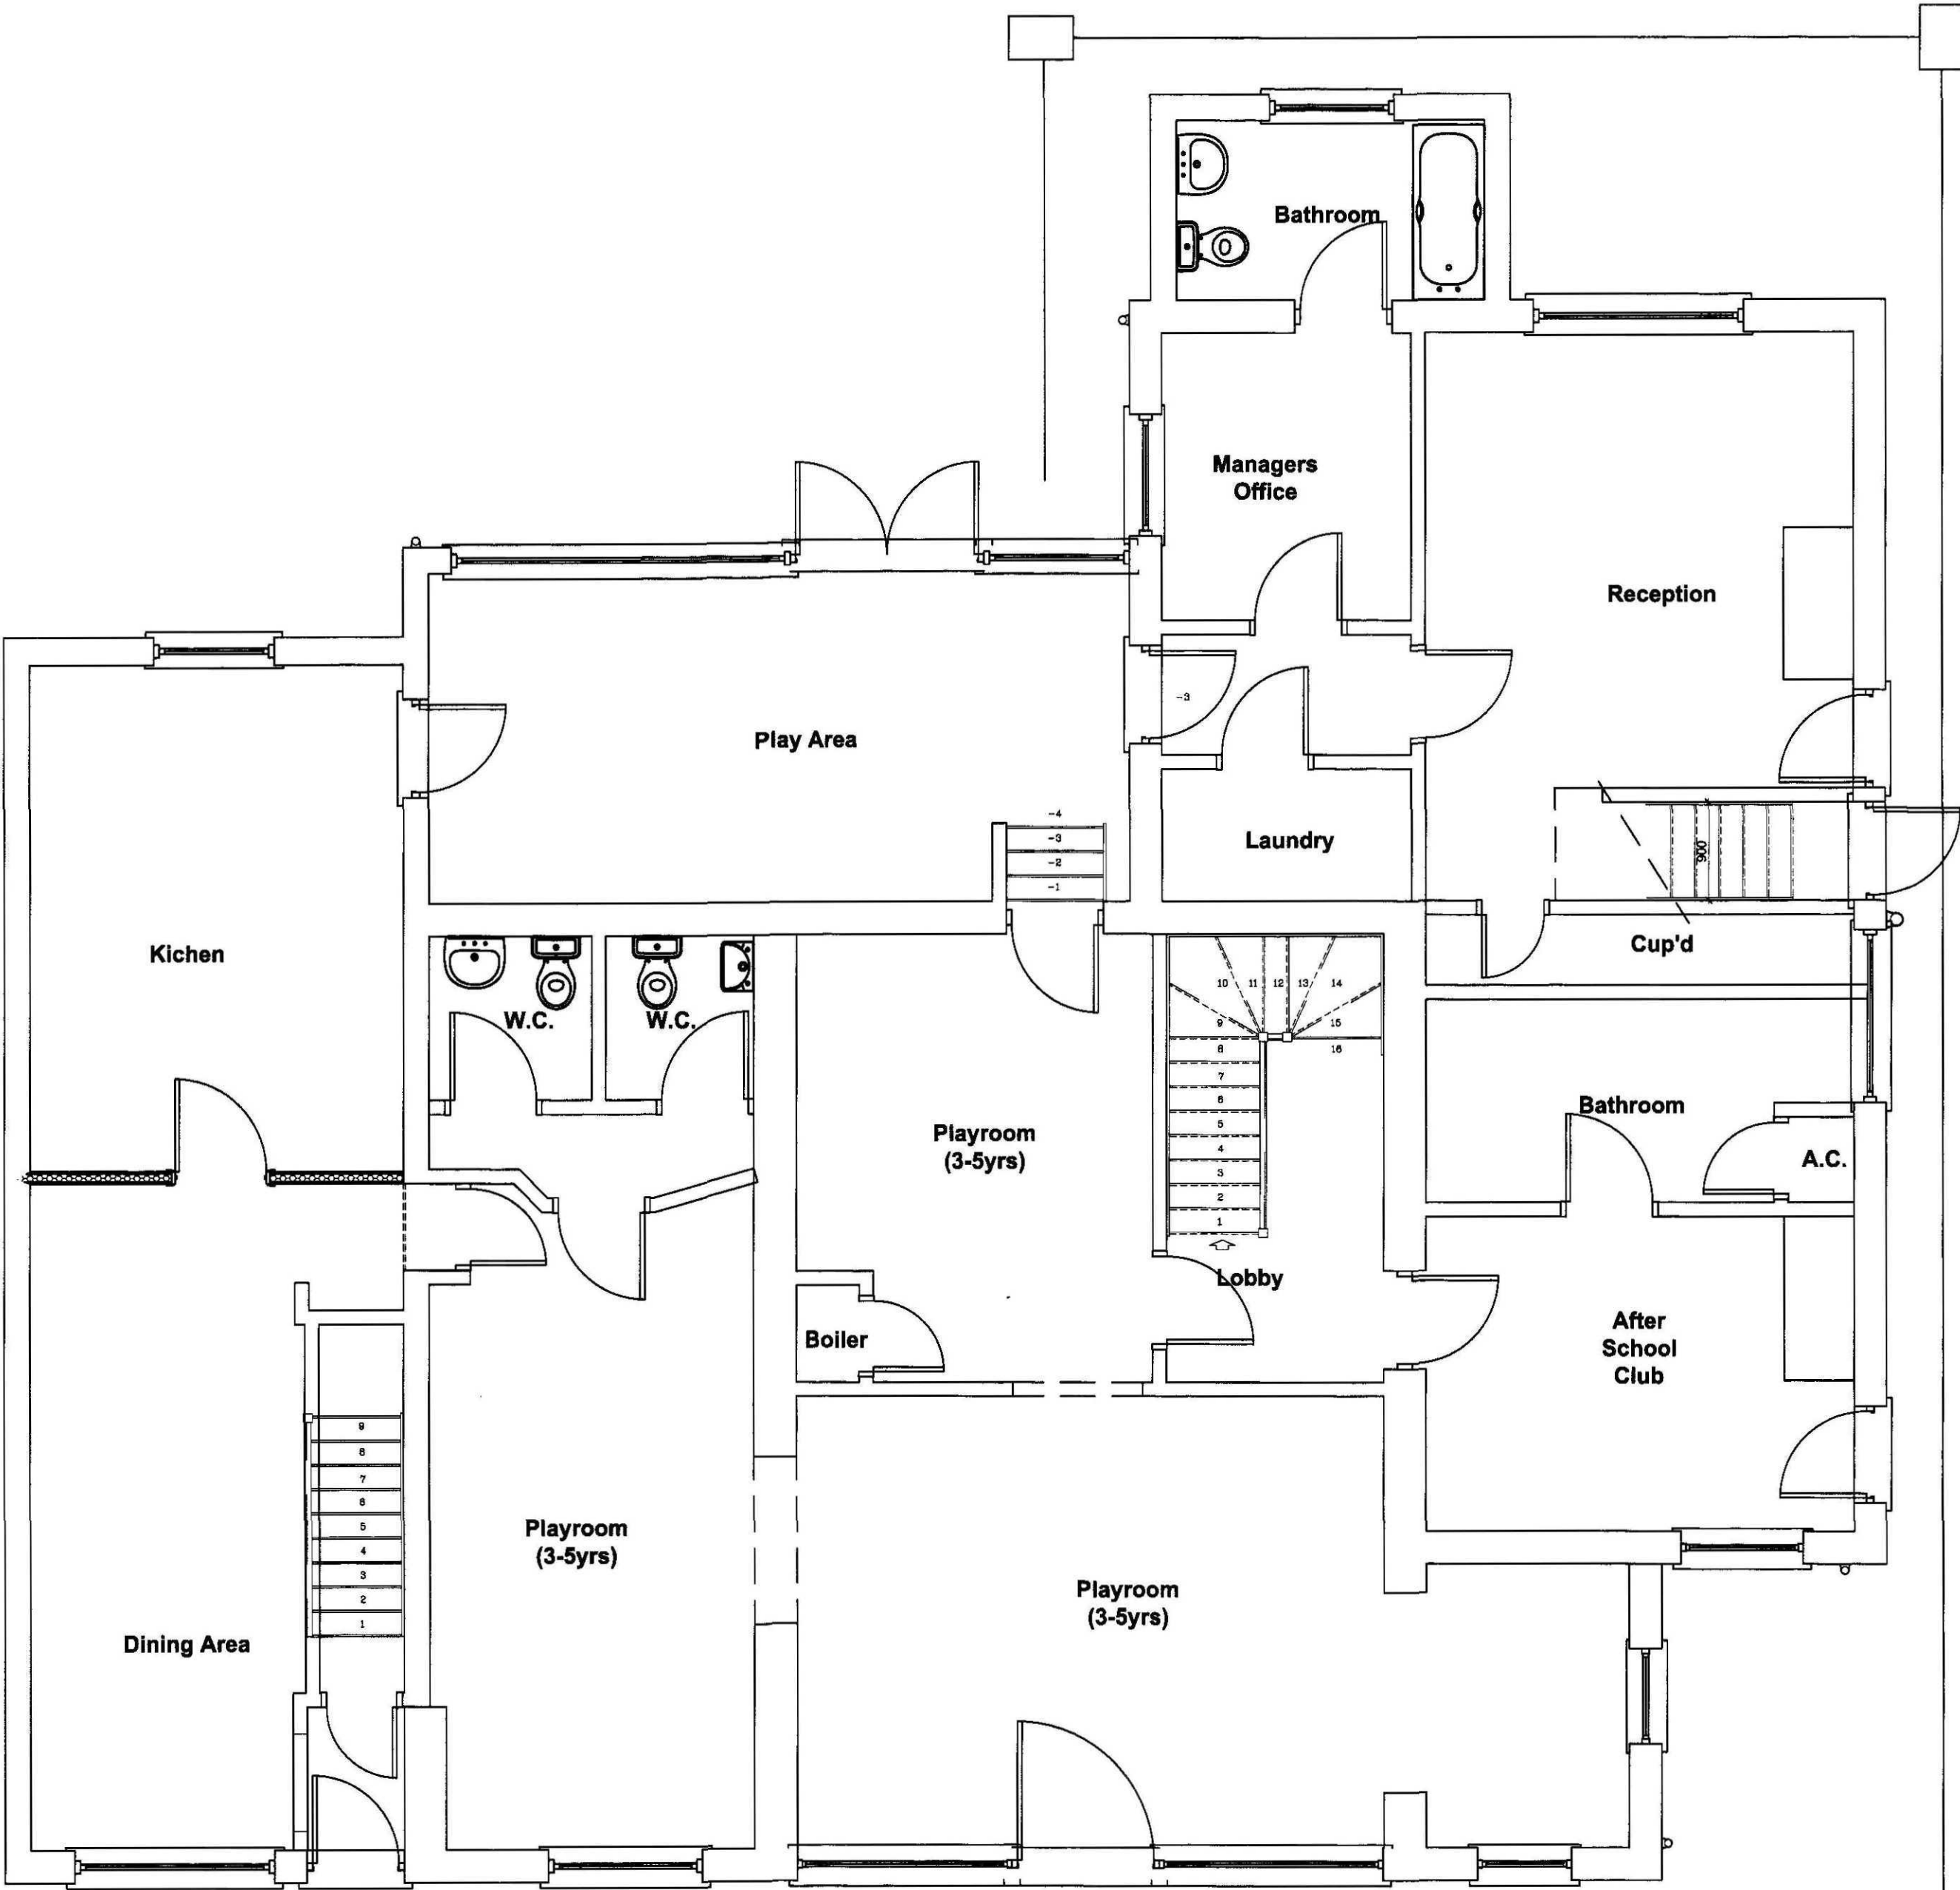

Proposed Ground Floor Plan
Scale 1:50

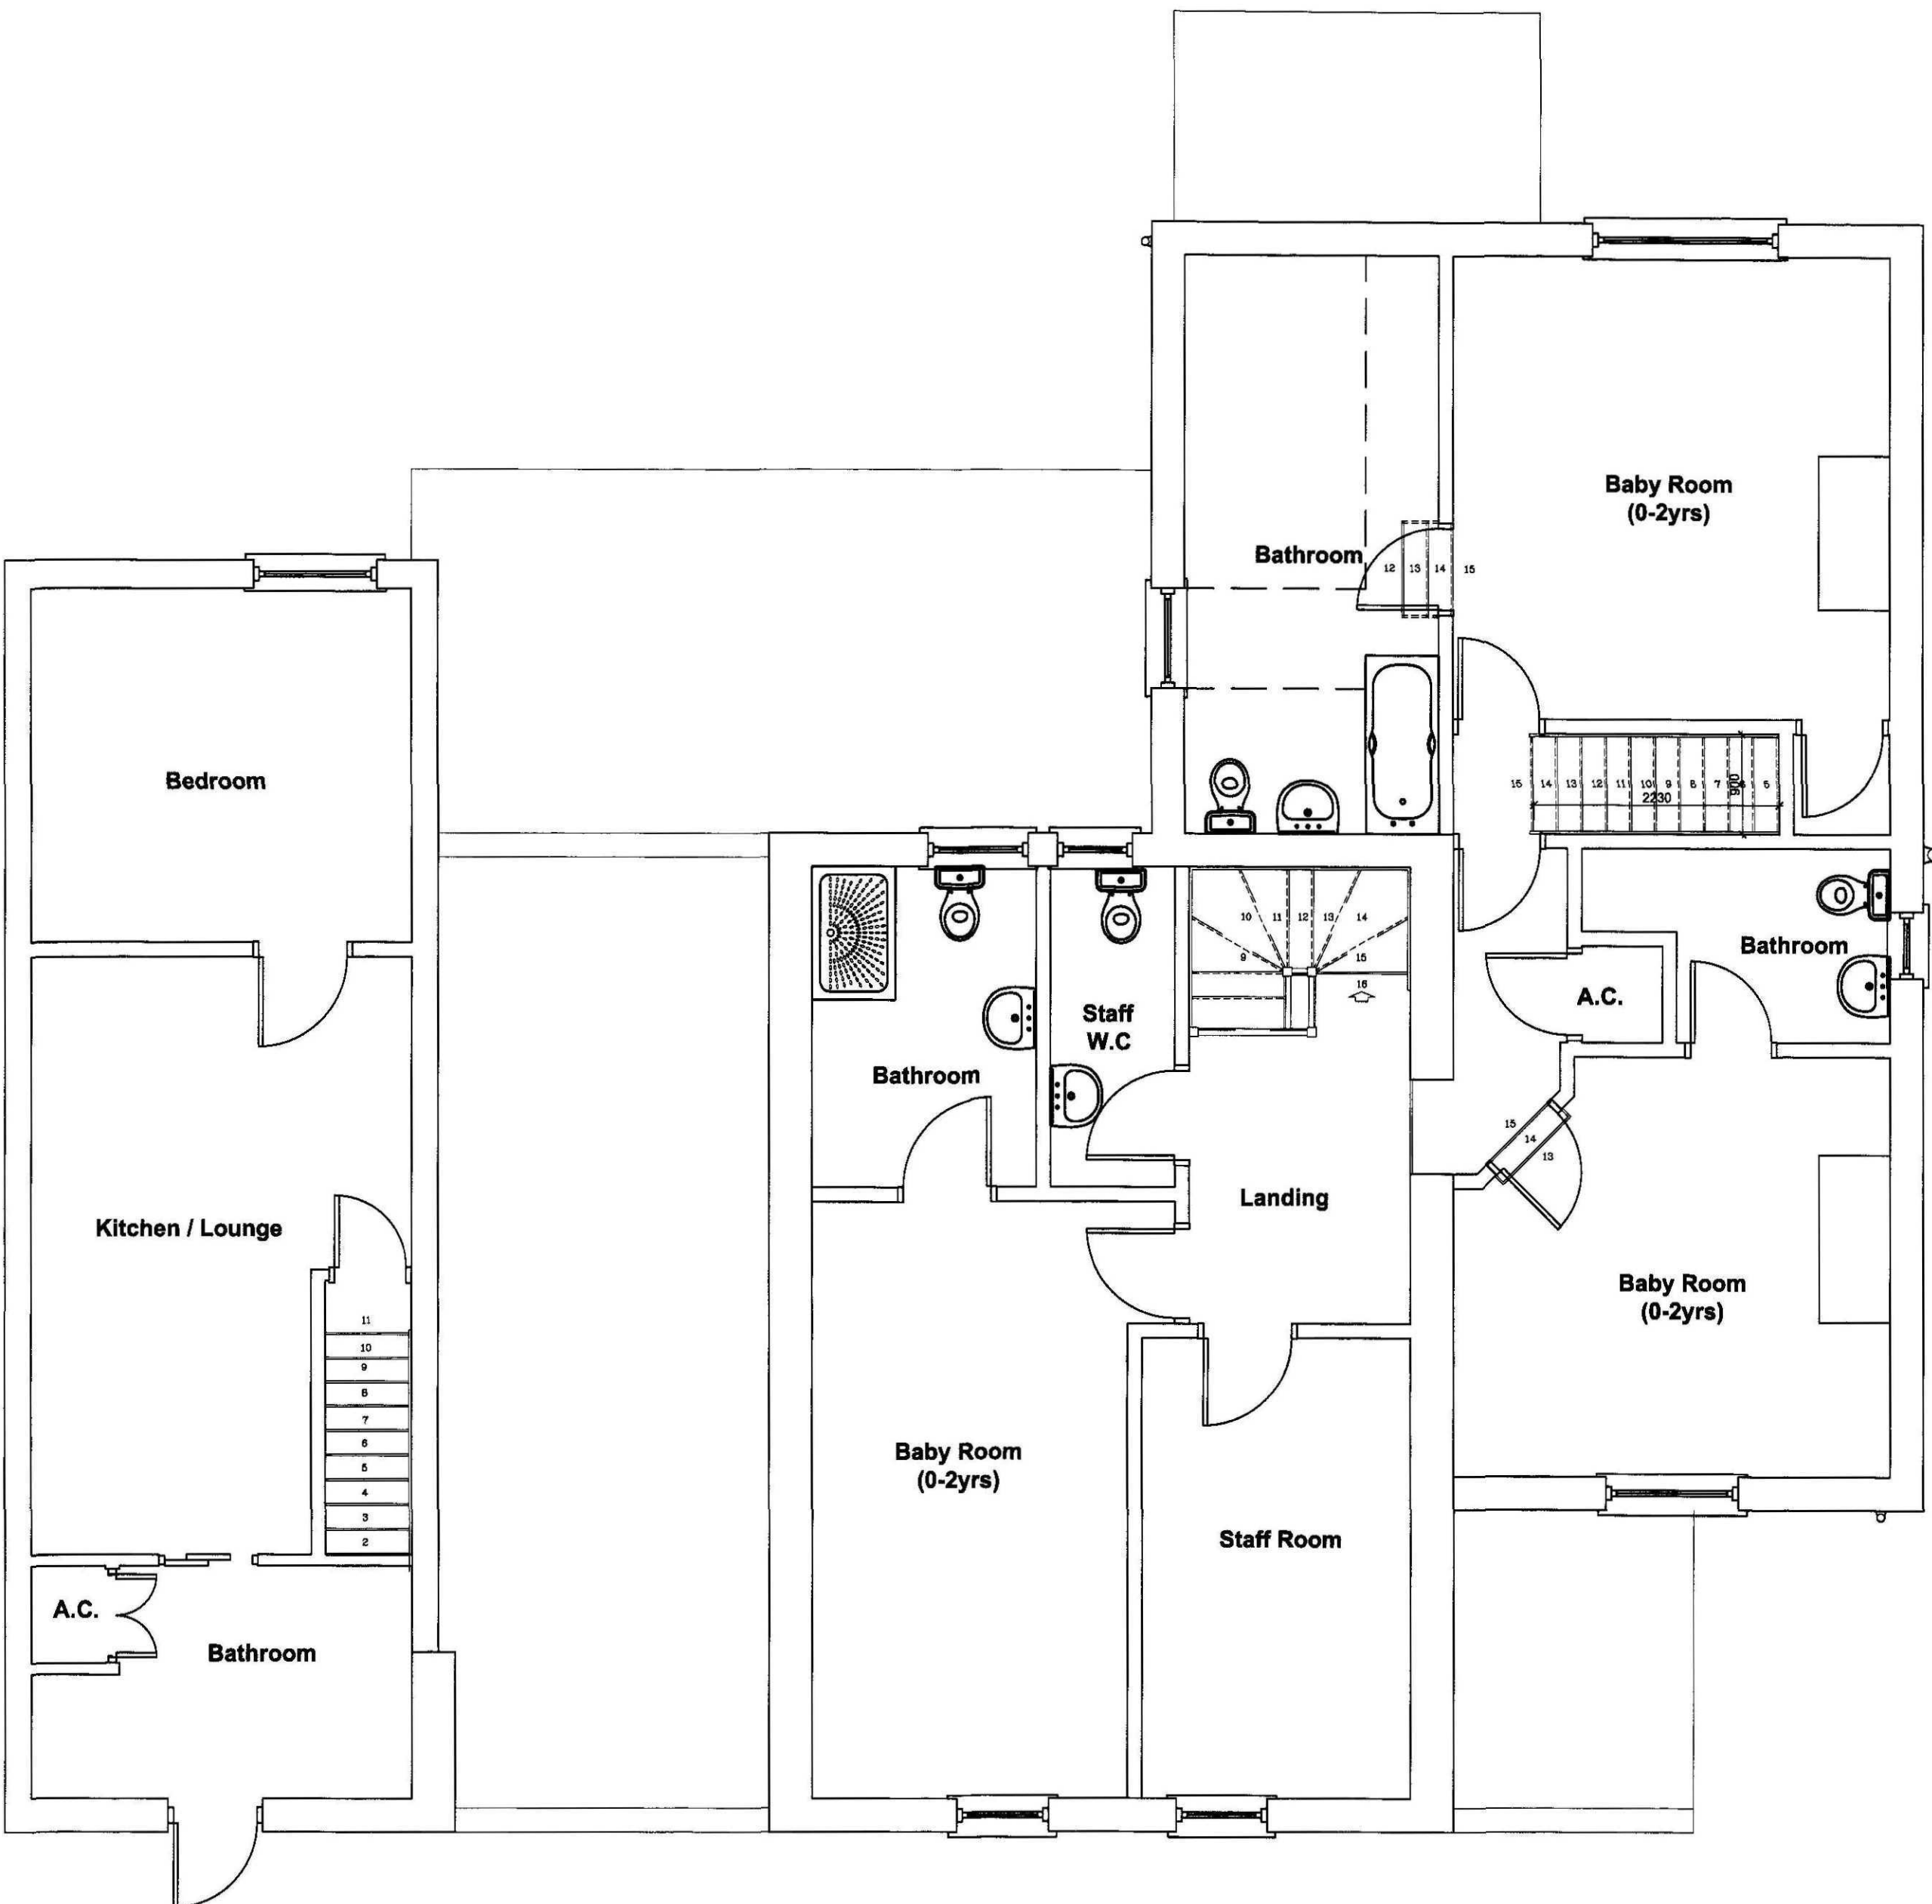

Proposed First Floor Plan
Scale 1:50

SHDC
Planning & Development
- 2 DEC 2010
Ref: 1000-10

Mr & Mrs M Pitts
Willows Tea Room
Old Main Road
Fleet Hargate
PE12 8LL

Change of Use to Children's
Nursery

remway
Design Ltd

2nd Floor - 5 Sheepmarket
Spalding
PE11 1BH
Tel: 01775 788 921
e-mail: enquiries@remwaydesign.co.uk

dec07 Scale: As Noted

1976 - 02

PLEASE NOTE:
Due to areas of the structure being covered, unexposed or otherwise inaccessible the notes / specifications of existing materials are subject to confirmation of site when it is feasible to expose the relevant areas of construction.