





LINCOLN OPENING SCHEDULE				
REF	DESCRIPTION	WIDTH	HEIGHT	NOTES
W1	Window	860	1650	Obscure glazed
W2	Window	860	1650	
W3	Window	1200	1050	
W4	Window	1200	1050	
W5	Window	630	1050	
W6	Window	860	1350	
W7	Window	860	1350	Obscure glazed
W8	Window	630	1050	
W9	Window	1200	1200	Obscure glazed
W10	Window	630	1050	
W11	Window	1200	1200	
W12	Window	630	1050	
ED1	Door	1015	2400	Doorset with Top Light
ED2	Door	932	2100	Doorset
ED3	Door	1800	2100	Doorset

Stair Case

Rise: 203.2
Going: 226
Pitch: 42°

LINCOLN INTERNAL DOOR SCHEDULE				
REF	DESCRIPTION	WIDTH	HEIGHT	NOTES
D1	Door	838	1981	Half door
D2	Door	838	1981	
D3	Door	838	1981	
D4	Door	838	1981	
D5	Door	838	1981	
D6	Door	762	1981	
D7	Door	762	1981	
D8	Door	762	1981	
D9	Door	610	1275	
D10	Door	762	1981	
D11	Door	762	1981	
D12	Door	762	1981	

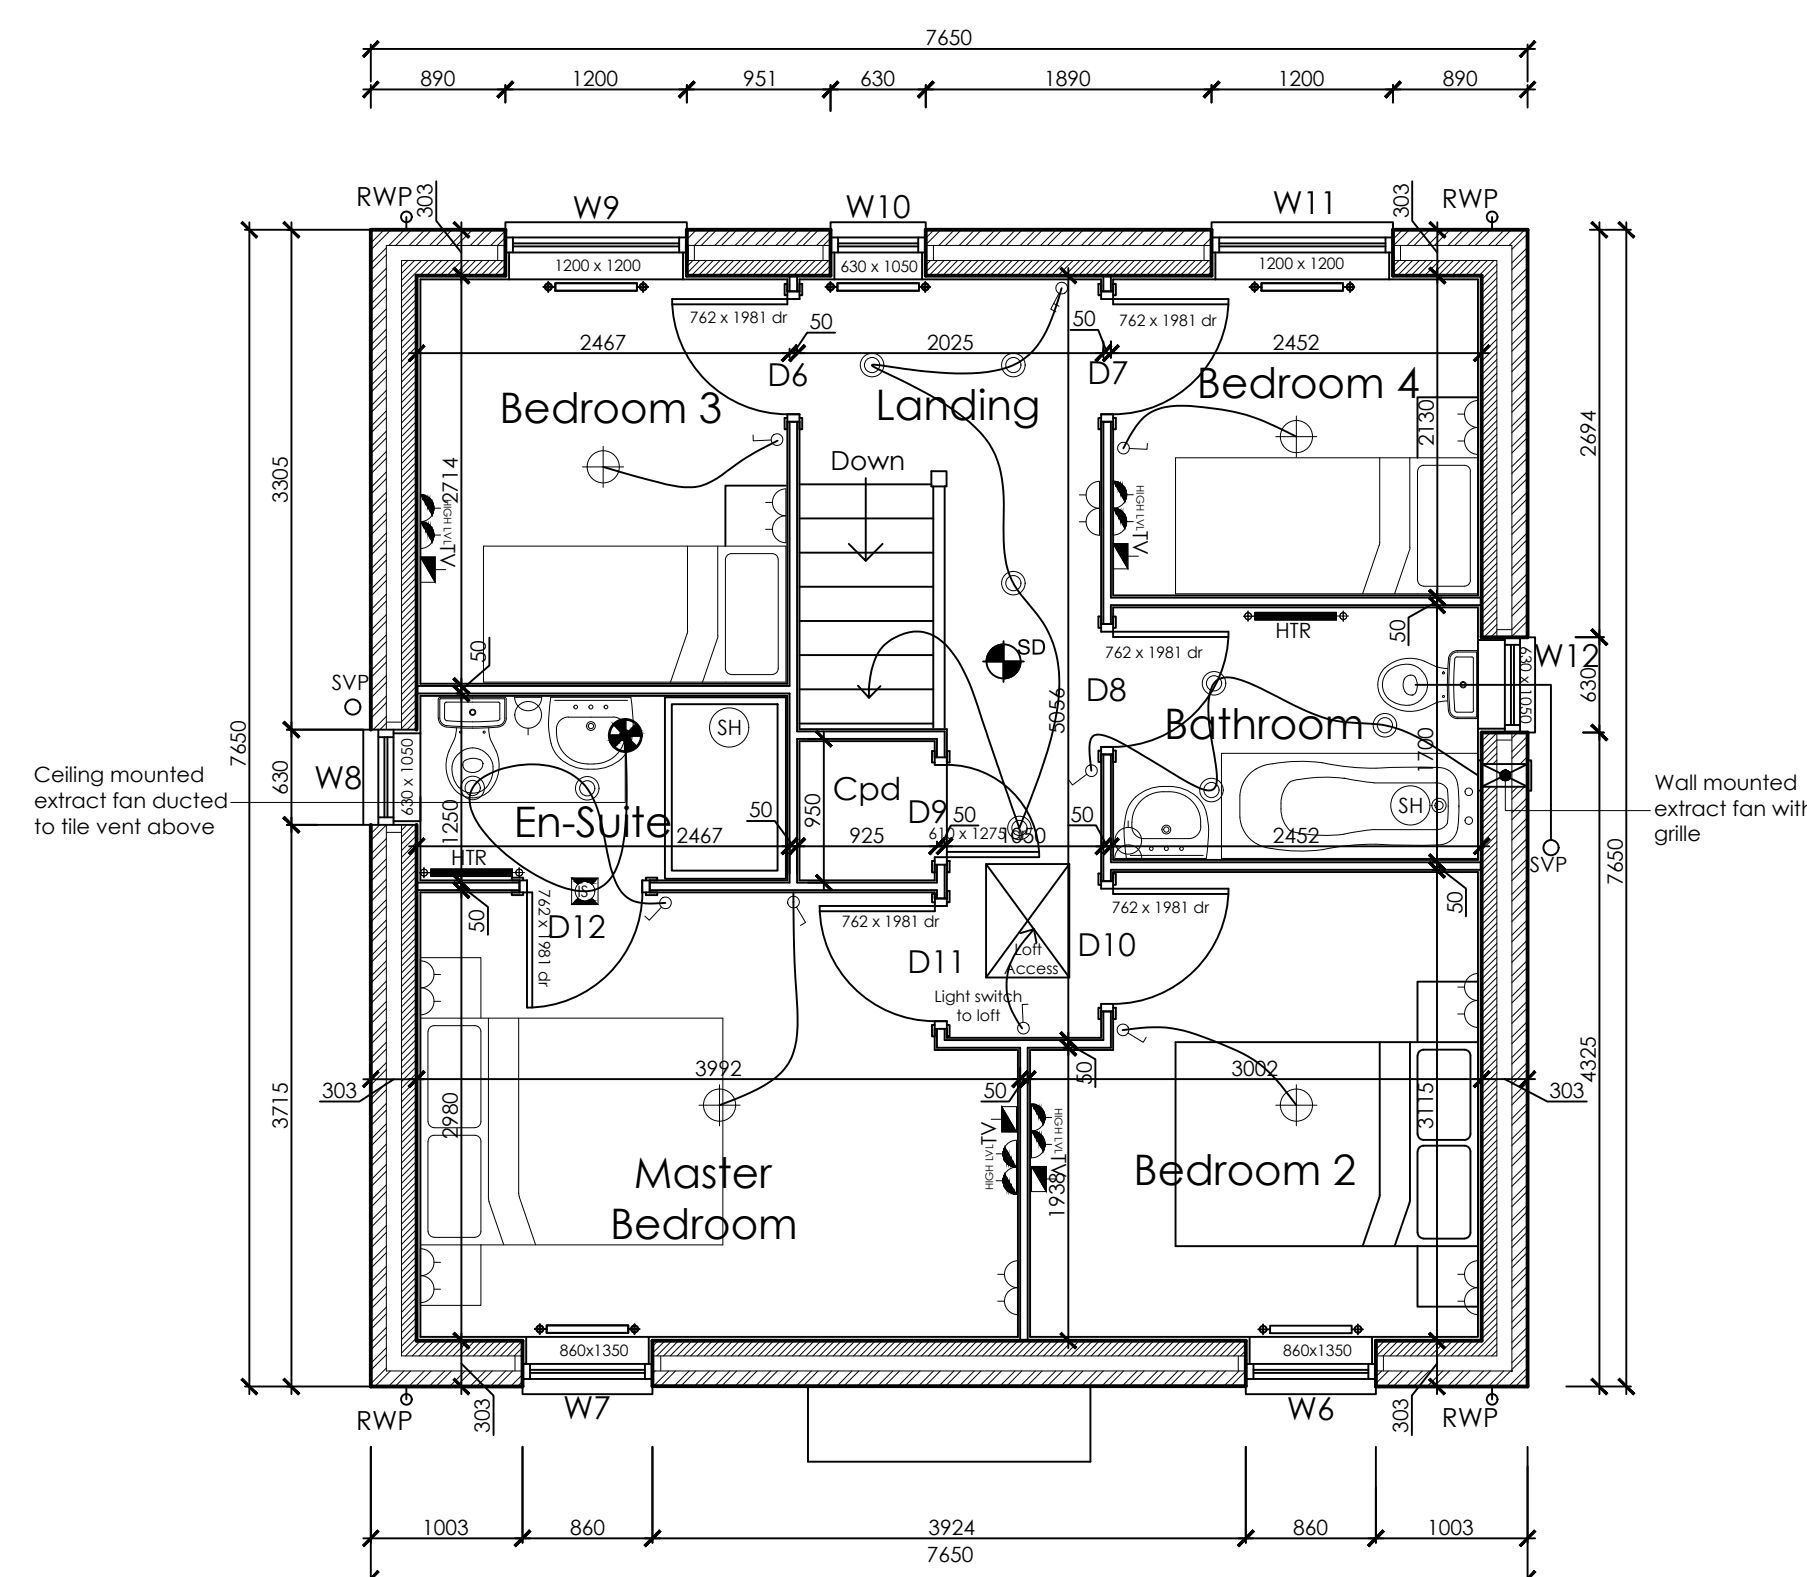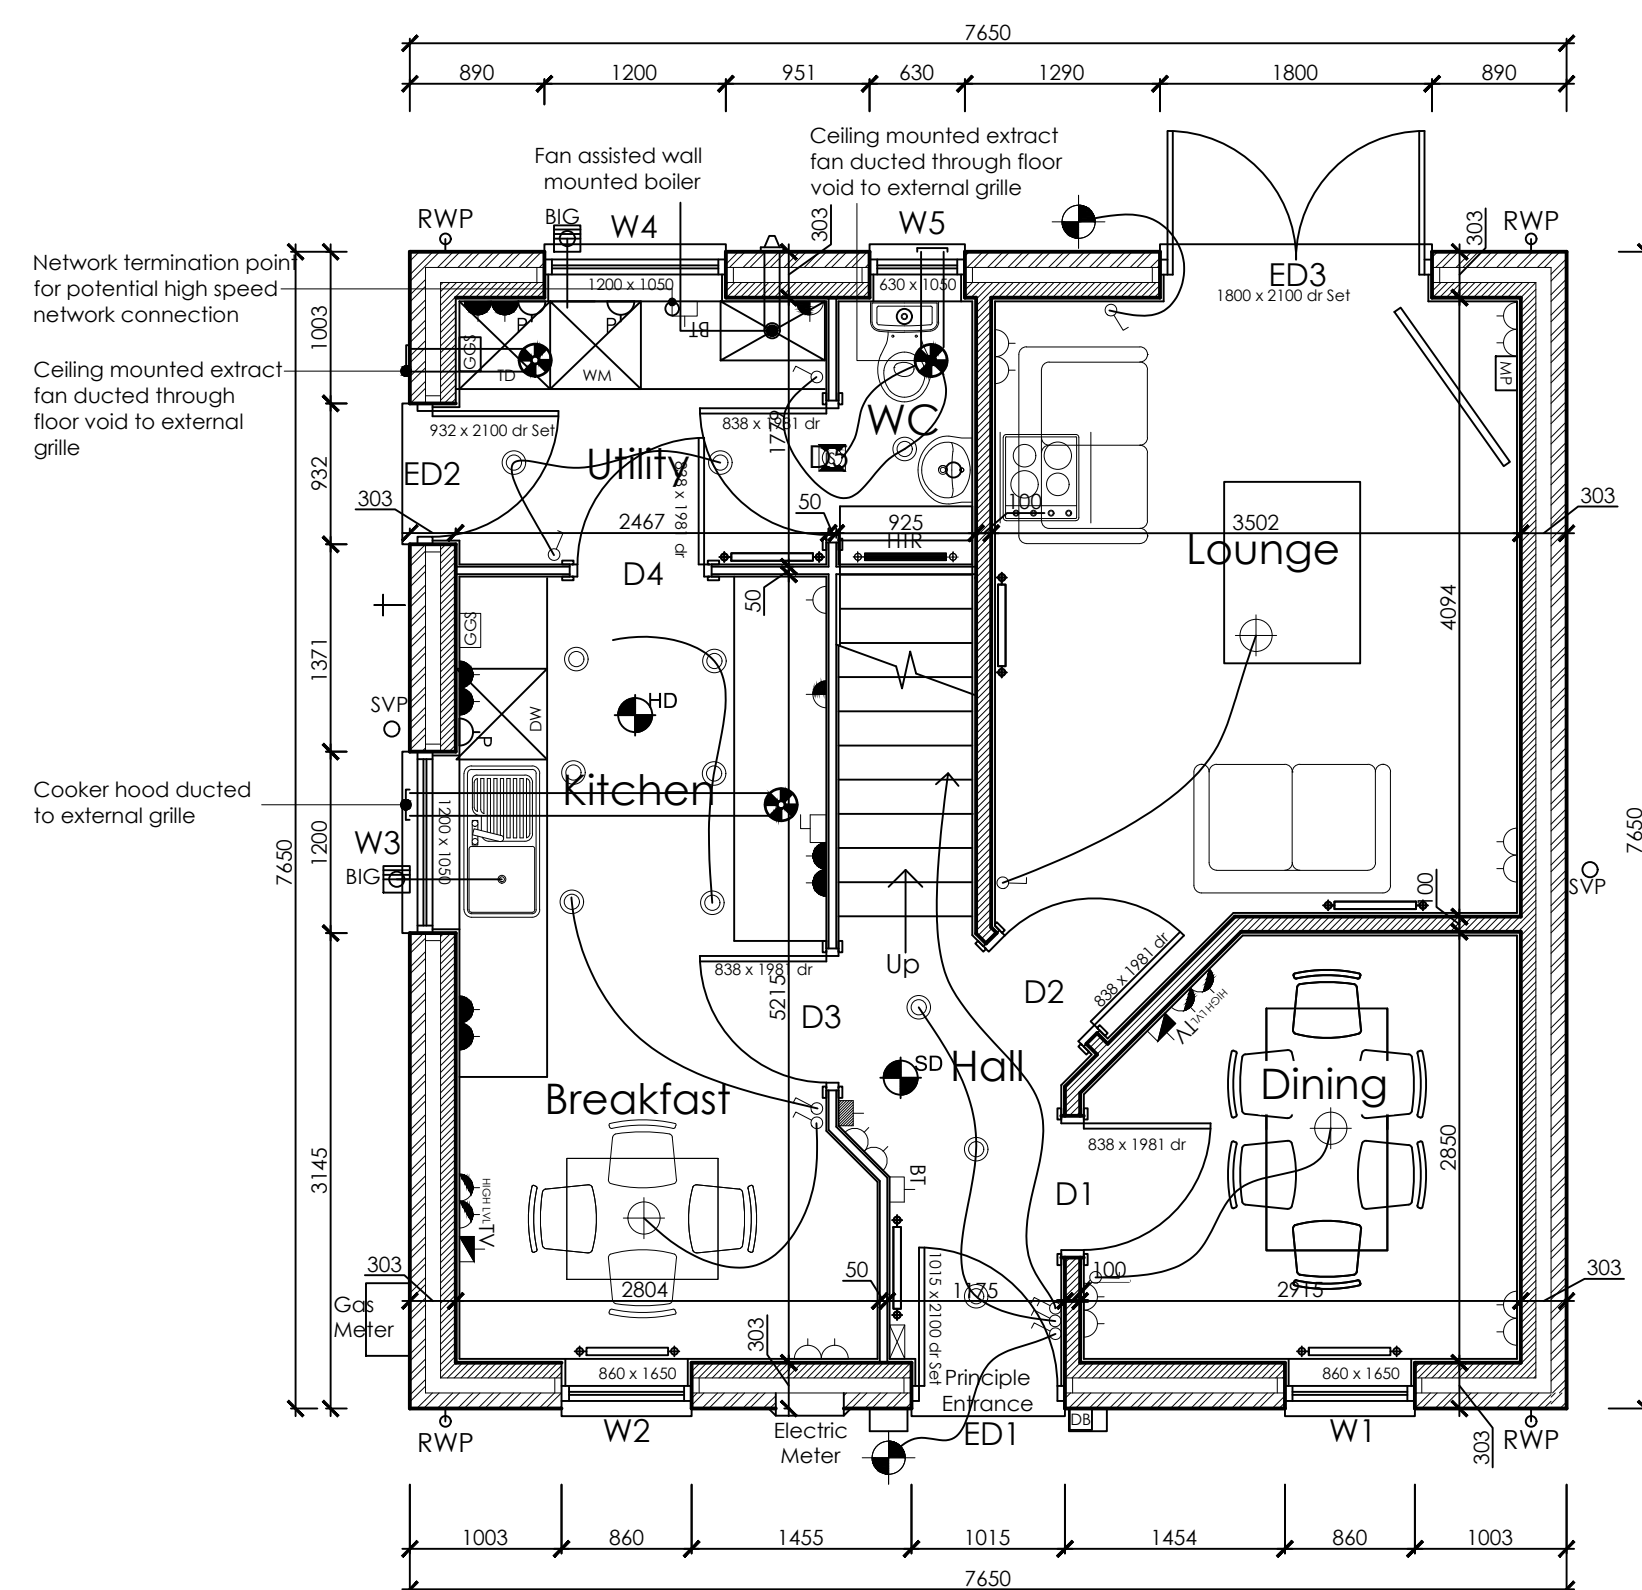

ref:	revision	date
------	----------	------

G. R. MERCHANT LTD.

**ARCHITECTURAL
CONSULTANTS**

**4 Wrights Mews
12A Park Road, Holbeach,
Spalding, Lincs. PE12 7EE
Tel: 01406 490800
E-Mail: office@grmerchantltd.com
Website: www.grmerchantltd.com**

The logo consists of the letters 'G', 'R', and 'M' stacked vertically. The 'G' is at the top, 'R' in the middle, and 'M' at the bottom. They are all in a stylized, bold, red font. The 'G' and 'R' are connected at the top, and the 'R' and 'M' are connected at the bottom.

Project

RESIDENTIAL DEVELOPMENT
LAND OFF MAIN ROAD,
FLEET HARGATE
SPALDING, Lincs.

Client
BELMONT CONTRACTORS LTD

Drawing

PLOT ONE
FLOOR PLANS - PROPOSED
ELEVATIONS - PROPOSED

Job Ref. 4207-23	Drawing No. 01
---------------------	-------------------

Date	Drawn
NOV 2023	SLB

Scales
1:50 & 1:100 (Unless Otherwise Stated)

[illegible]