



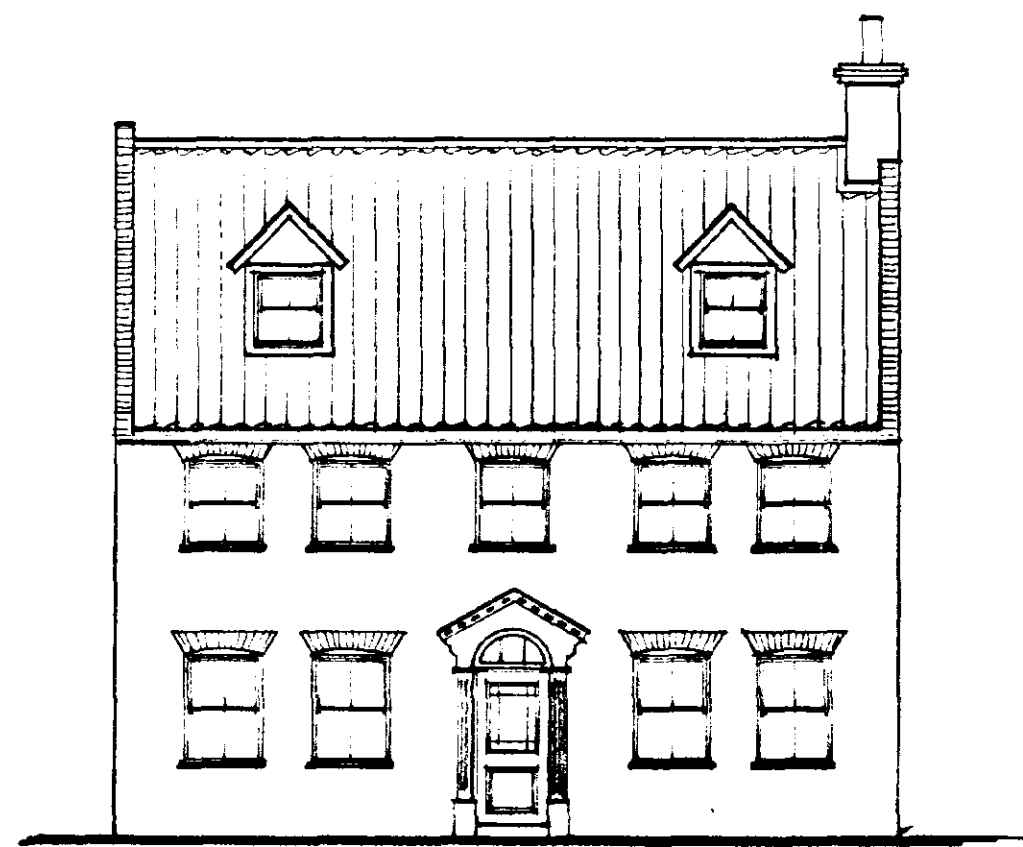

FRONT ELEVATION



SIDE ELEVATION

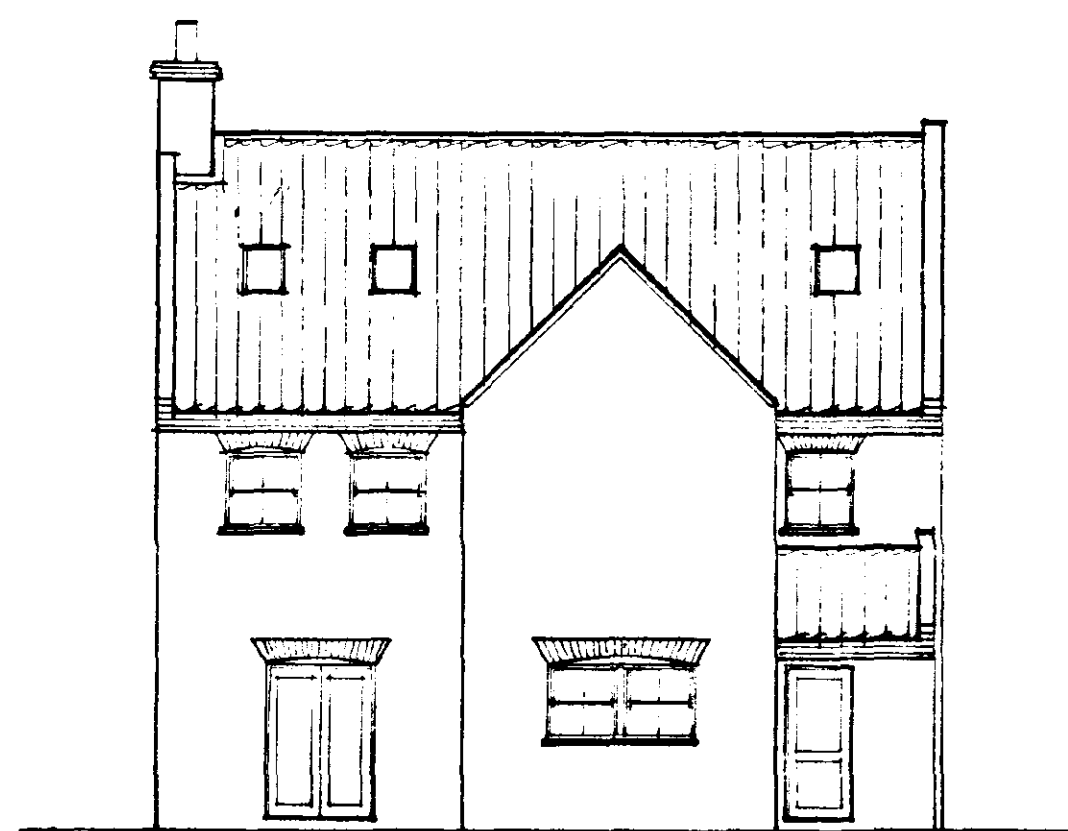

REAR ELEVATION



SIDE ELEVATION

SHRUB PLANTING (EQUALLY MIXED) (S.P.)

PLANTED AT 900mm CENTRES, 60/90cm CONTAINER GROWN

LONICERA MILEATA
SPIREAE GOLD FLAME
PRUNUS LAUROCERASUS
SYRINGA VULGARIS

GROUND COVER PLANTS (G.C.)


CONTONEASTER HORIZONTALIS
HEDERA HELIX
LAVANDULA SPICA

CALLUNA VULGARIS

ALL PLANTING, SEEDING OR TURFING COMPRISED IN APPROVED DETAILS OF LANDSCAPING SHALL BE CARRIED OUT IN THE FIRST PLANTING AND SEEDING SEASONS FOLLOWING THE OCCUPATION OF THE BUILDINGS OR THE COMPLETION OF THE DEVELOPMENT, WHICHEVER IS THE SOONER, AND ANY TREE OR PLANT WHICH WITHIN A PERIOD OF 5 YEARS FROM THE COMPLETION OF THE DEVELOPMENT DIE, OR ARE REMOVED, OR BECOME SERIOUSLY DAMAGED OR DISEASED, SHALL BE REPLACED IN THE NEXT PLANTING SEASON WITH OTHERS OF SIMILAR SIZE AND SPECIES, UNLESS THE LOCAL PLANNING AUTHORITY GIVES WRITTEN CONSENT TO ANY VARIATION.



LOCATION PLAN 1:1250

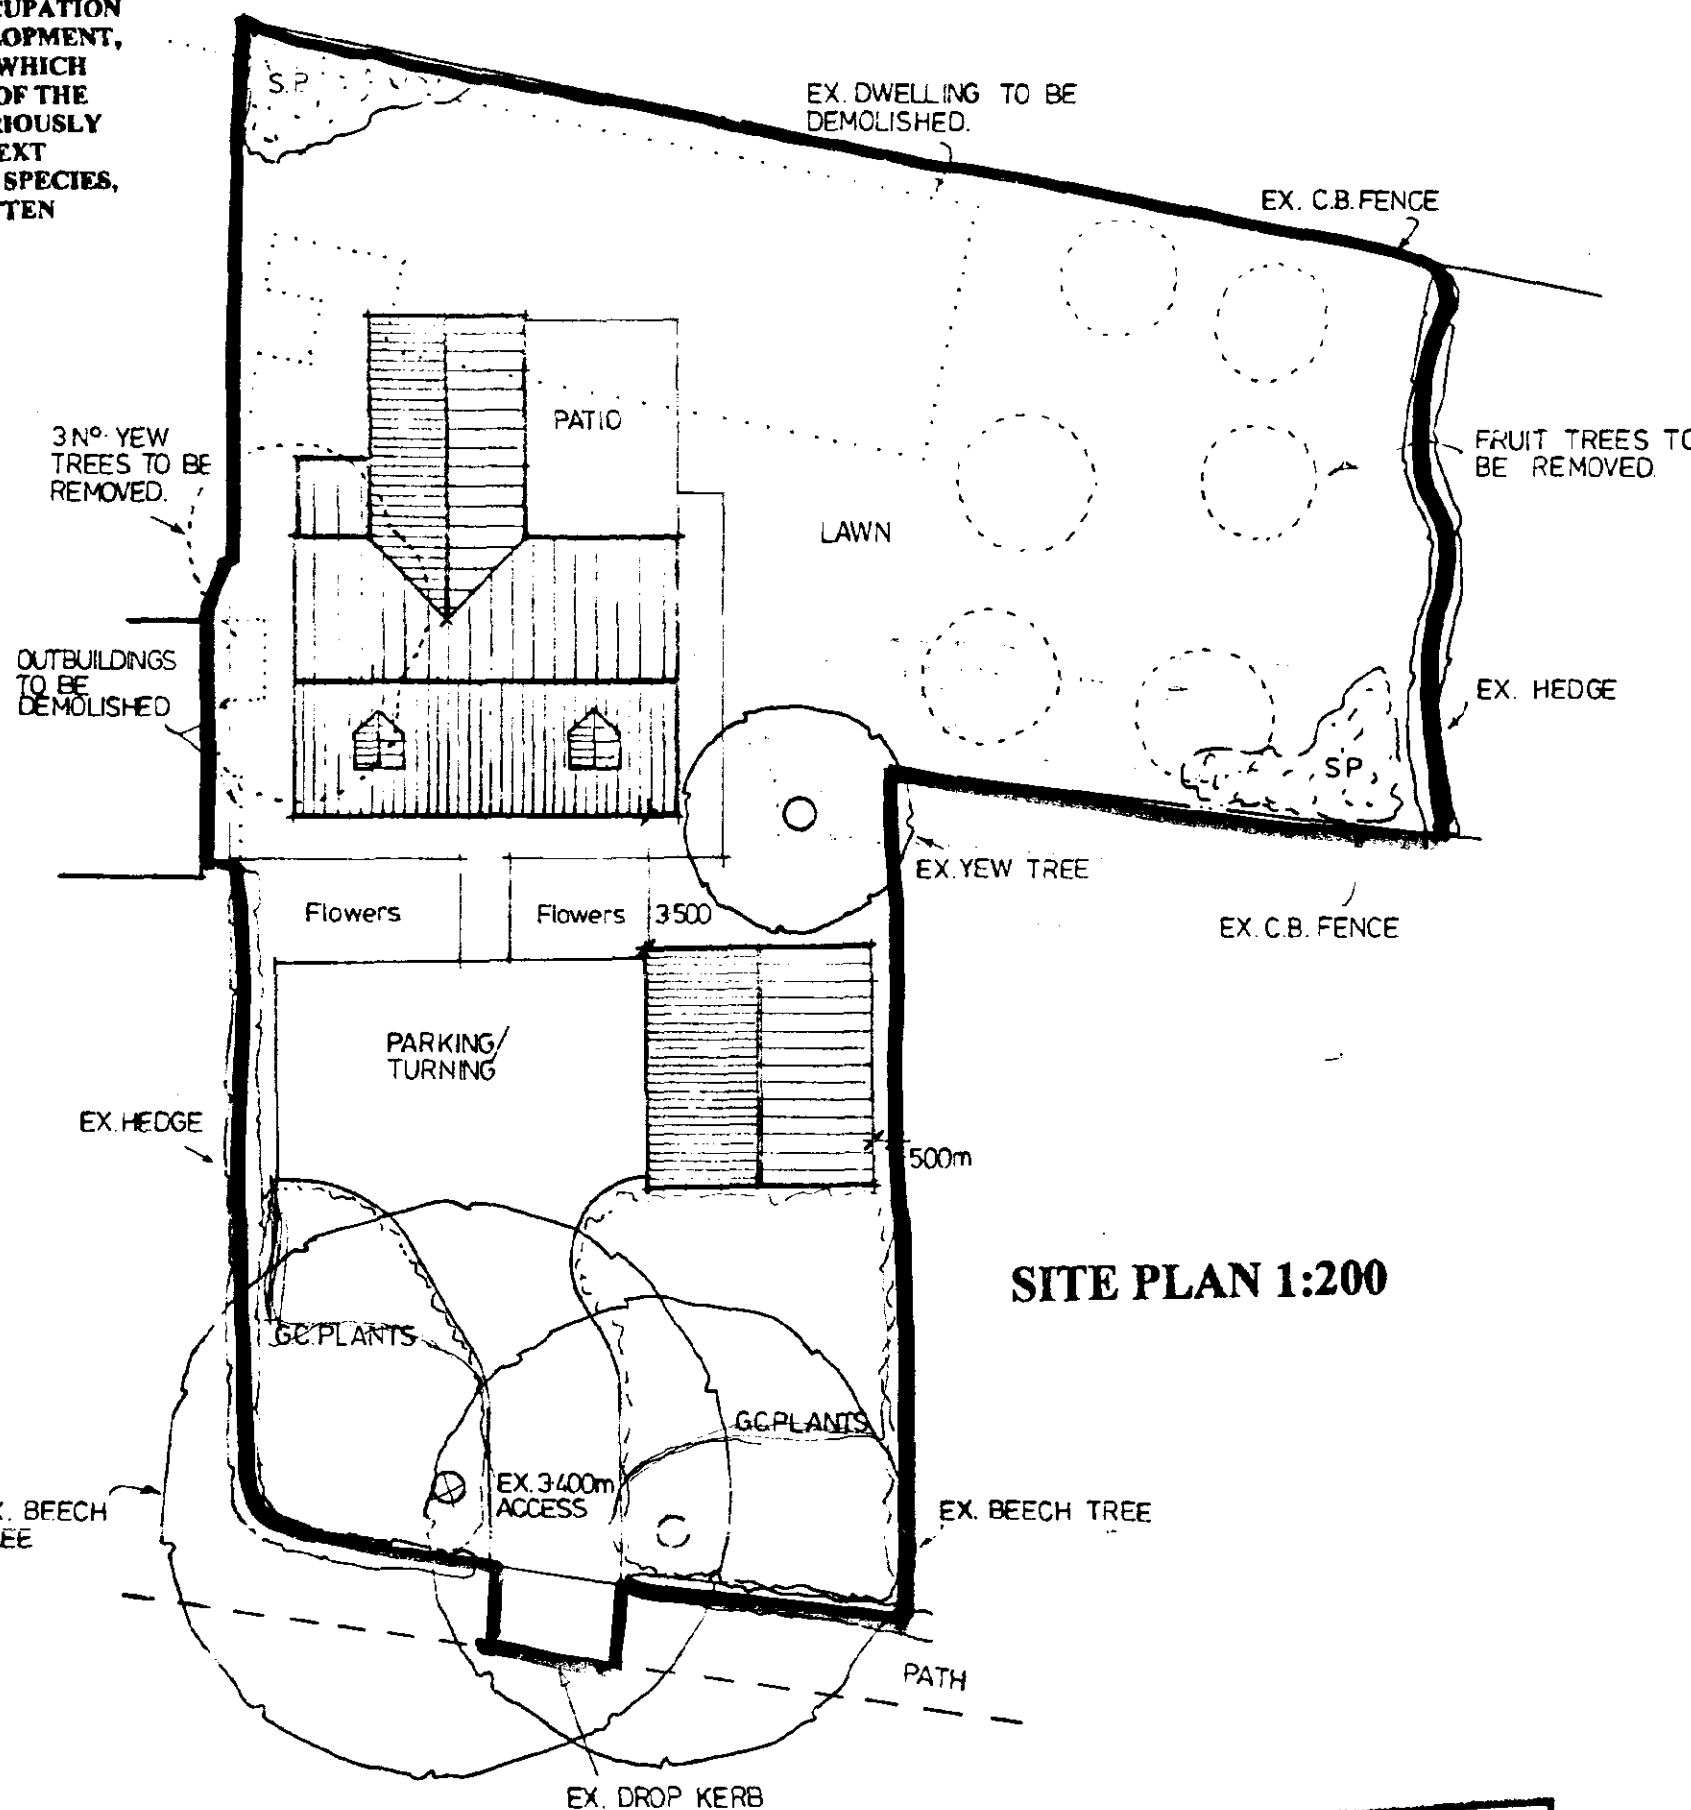


SITE PLAN 1:200

SHDC
Planning & Development
- 4 OCT 2002
Ref 1013/02


AMENDED PLAN
Ref. A1

6515

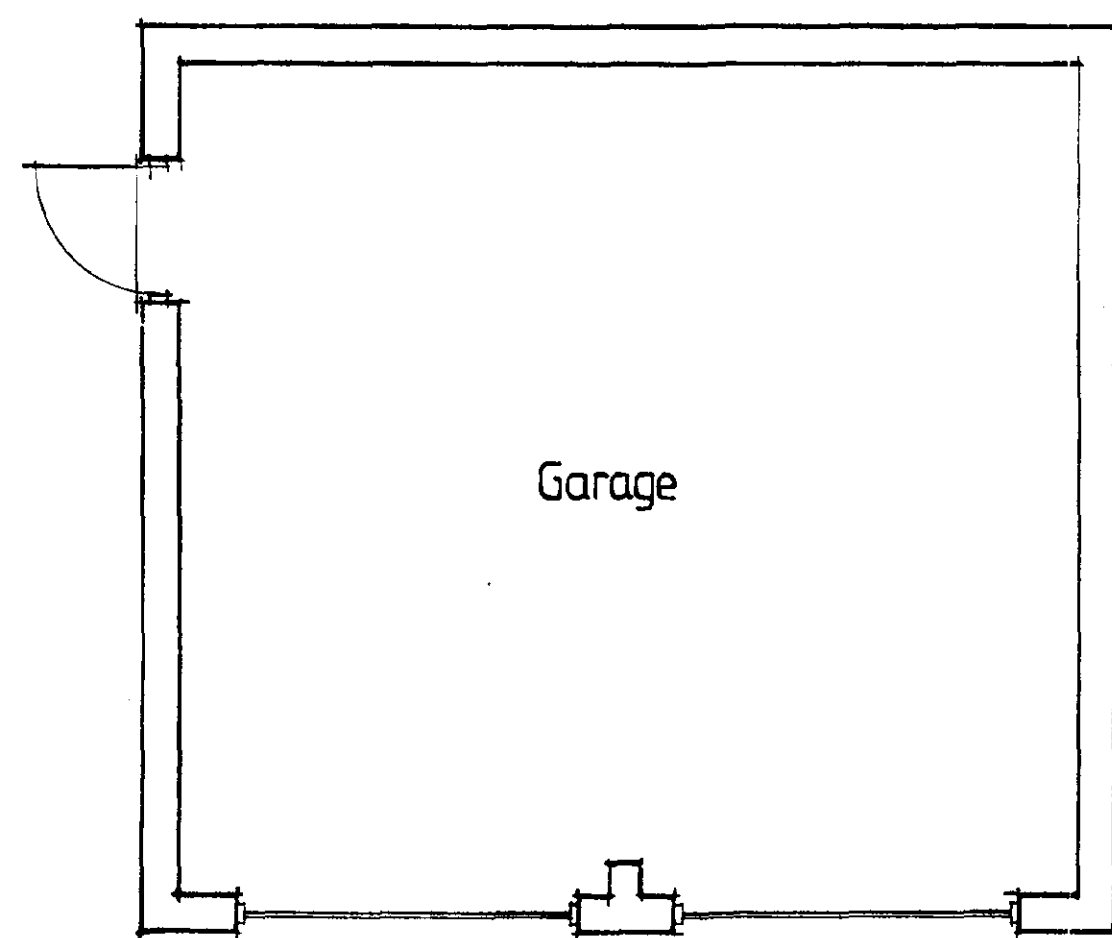


Garage


6065

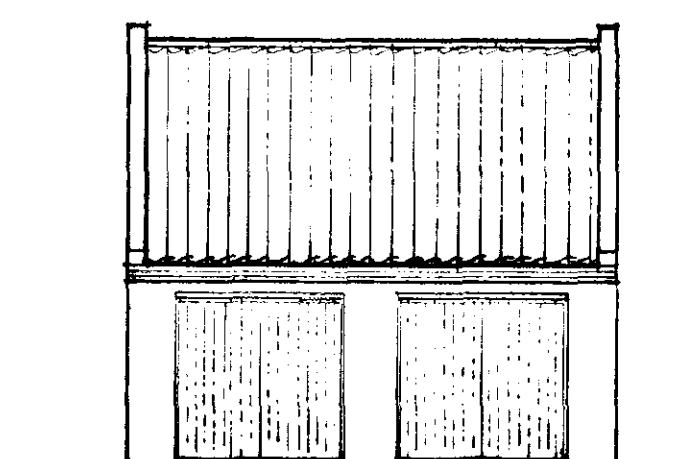


SIDE ELEVATION

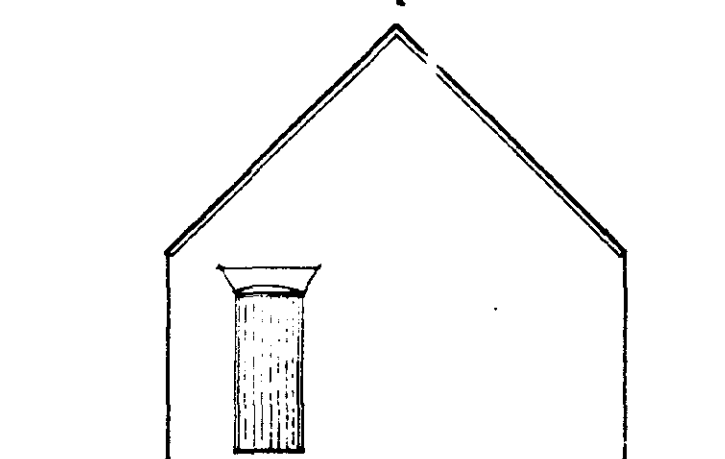

REAR ELEVATION

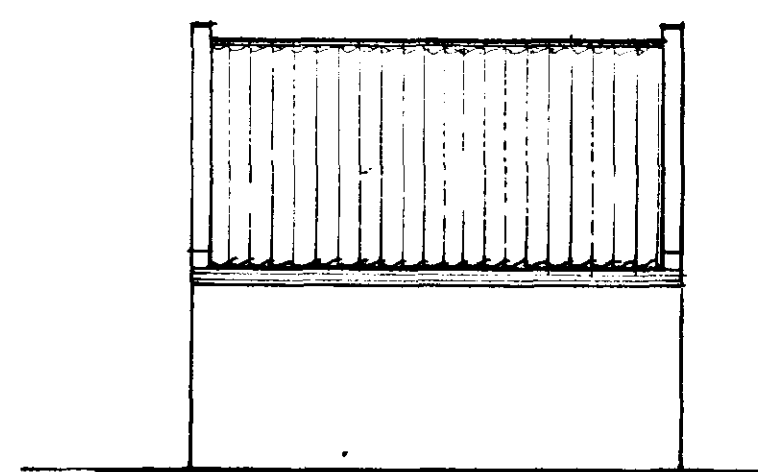

SIDE ELEVATION

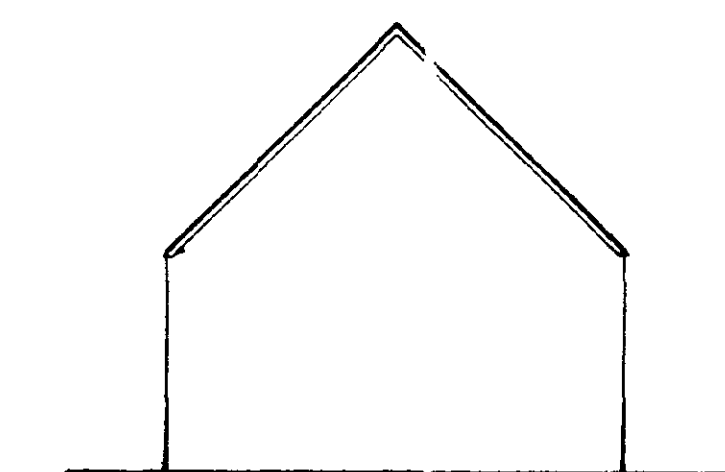



FRONT ELEVATION

Peter Humphrey Associates ARCHITECTURAL DESIGN AND BUILDING		
PROJECT PROPOSED HOUSE 15 FLEET ROAD HOLBEACH		
CLIENT TUDOR HOMES	SCALE 1:100	JOB No. 2749 - 2A
DATE AUG 2002	DATE REVISED 2-10-02 A	DETAILS Rear dormers removed


DO NOT SCALE FROM THIS DRAWING
COPYRIGHT: THIS DRAWING MUST NOT BE ISSUED, LOANED OR COPIED
WITHOUT THE CONSENT OF PETER HUMPHREY ASSOCIATES

Peter Humphrey Associates
ARCHITECTURAL DESIGN AND BUILDING
TELEPHONE 01945 466 966
18 OLD MARKET, WILBYCH, CAMBS, PE15 1NR
E-MAIL: ENQUIRIES@PHARCHITECTURAL.CO.UK

SECOND FLOOR PLAN

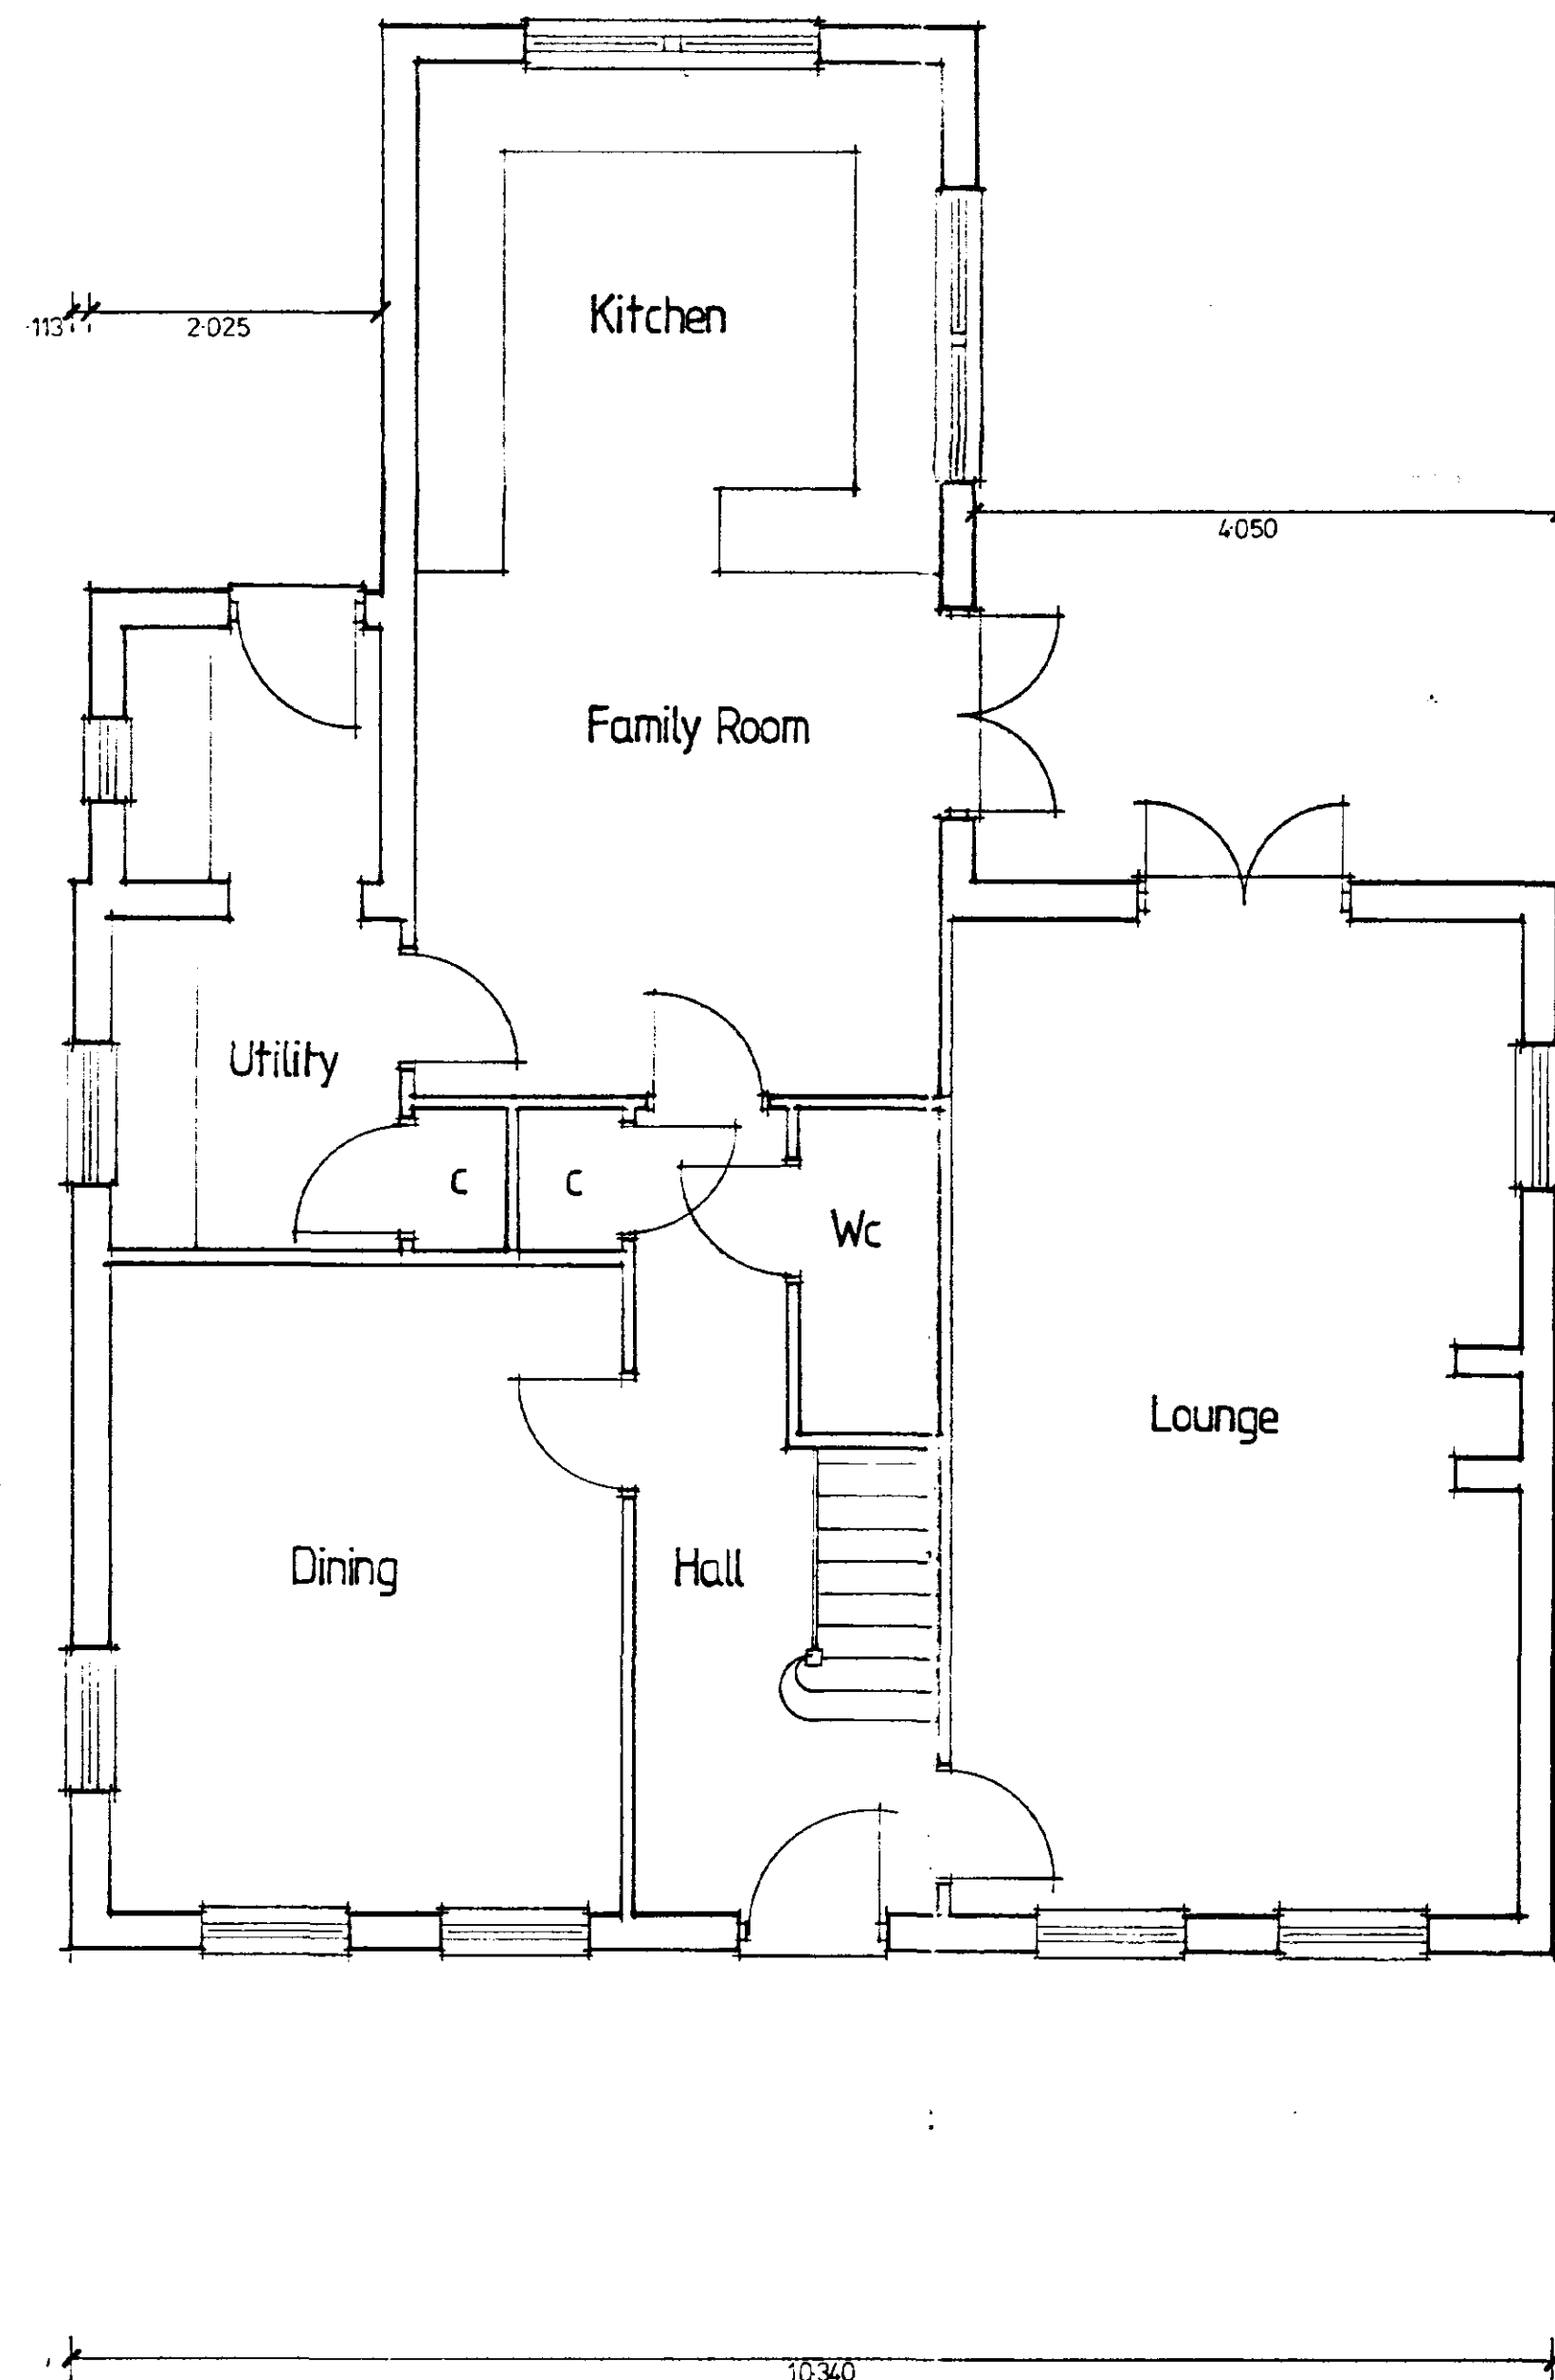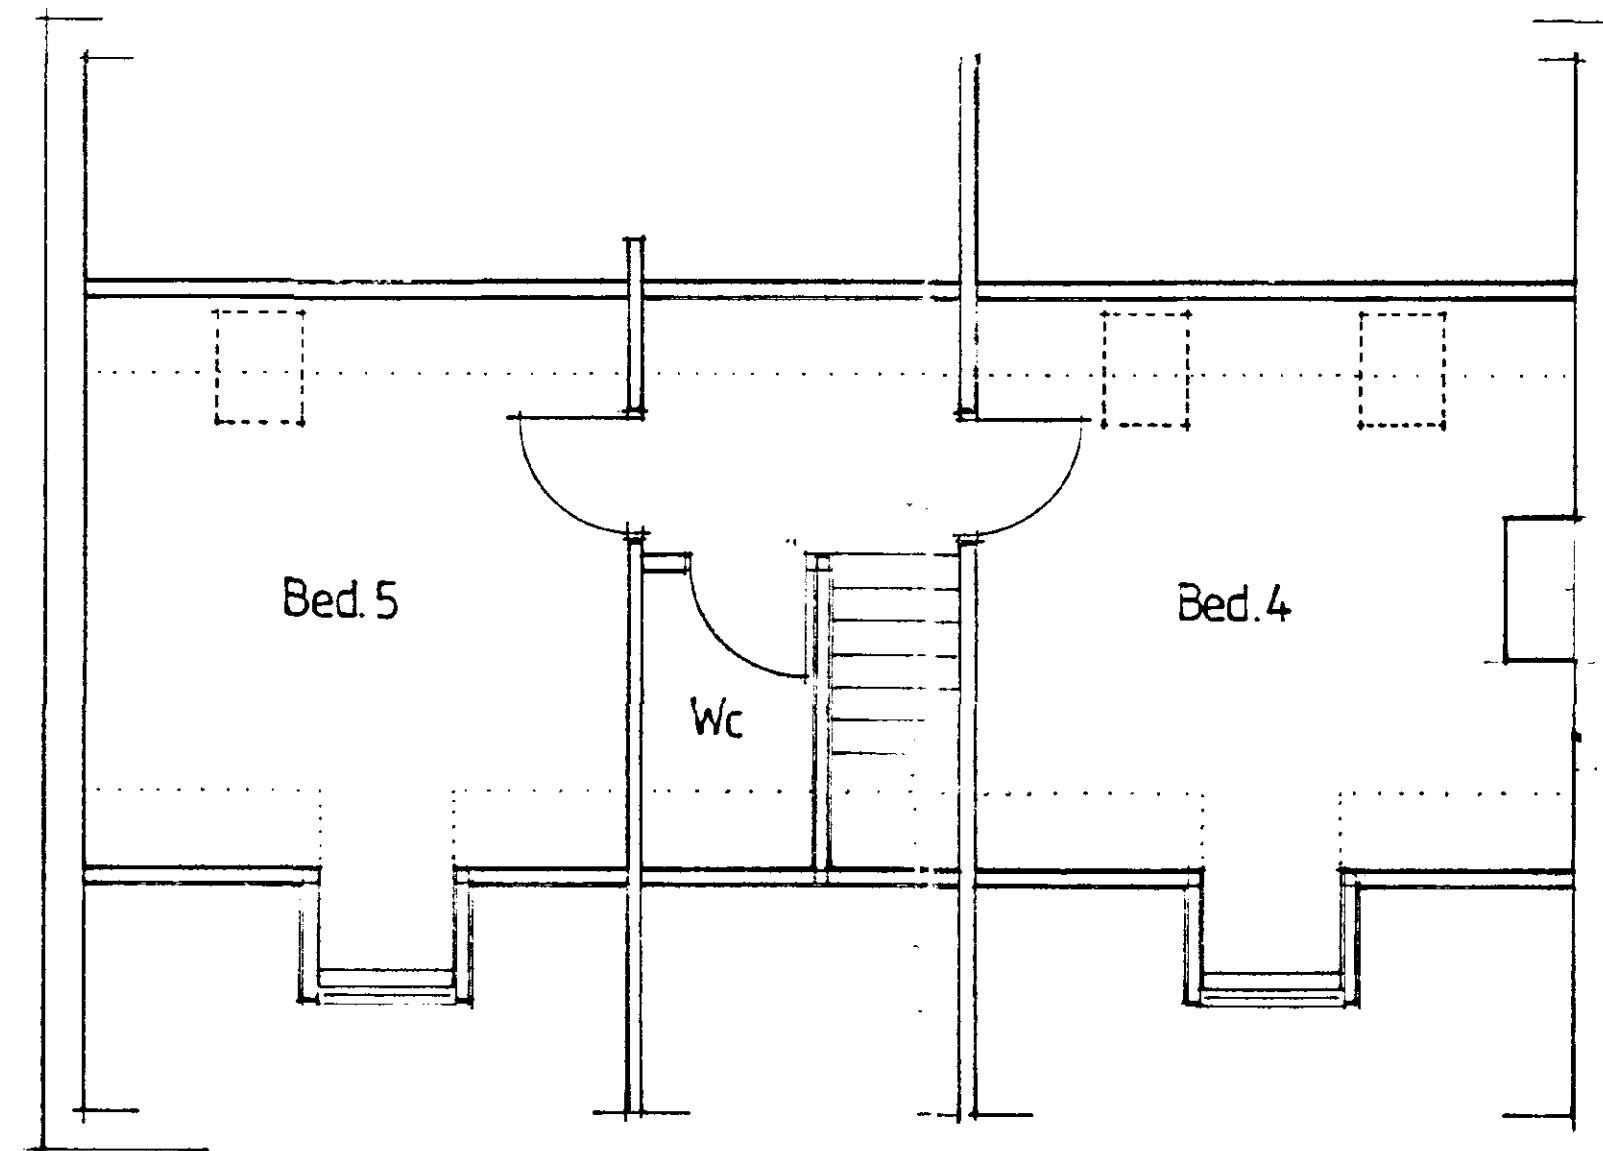

GROUND FLOOR PLAN

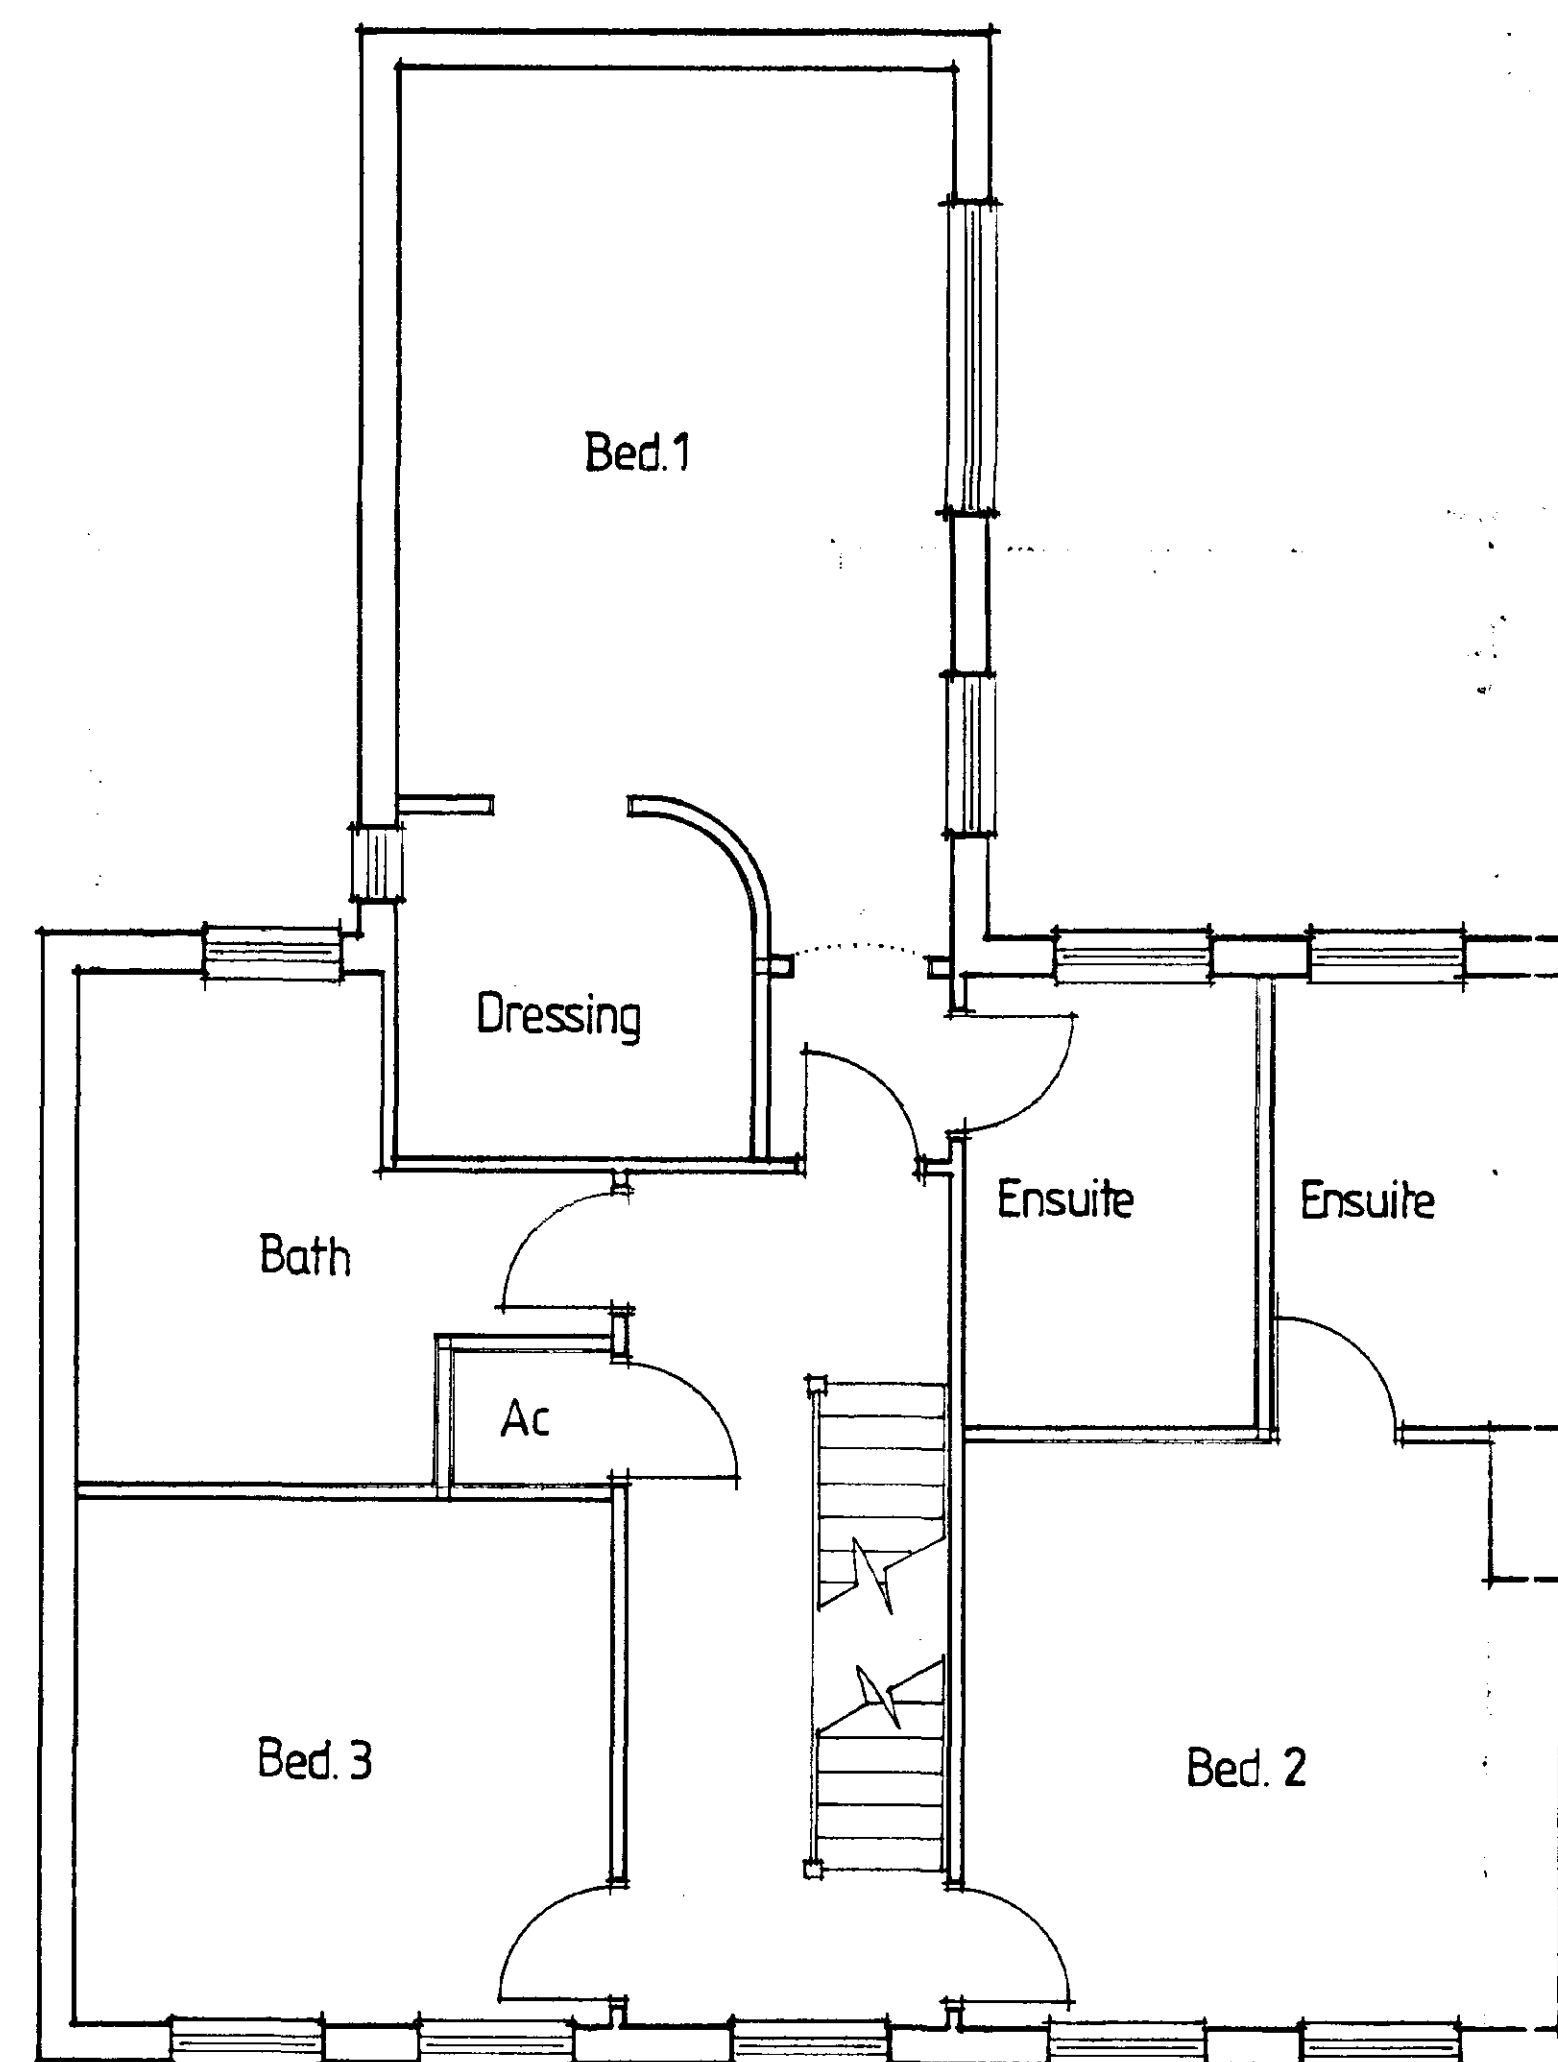

FIRST FLOOR PLAN

AMENDED PLAN
Ref. Ali

SHDC
Planning & Development
- 4 OCT 2002
Ref. 1013/02

Peter Humphrey Associates ARCHITECTURAL DESIGN AND BUILDING			
PROJECT PROPOSED HOUSE 15 FLEET ROAD HOLBEACH			
CLIENT TUDOR HOMES			
DATE AUG 2002	SCALE 1:50	JOB NO. 2749-1A	
DATE REVISED 21.08.02 A		DETAILS Revised drawings removed	

DO NOT SCALE FROM THIS DRAWING
COPYRIGHT: THIS DRAWING MUST NOT BE ISSUED, LOANED OR COPIED
WITHOUT THE CONSENT OF PETER HUMPHREY ASSOCIATES

Peter Humphrey Associates ARCHITECTURAL DESIGN AND BUILDING 10 OLD MARKET - WIMBORNE - CANES - PETERBOROUGH TELEPHONE 01945 566 966 E-MAIL: ENQUIRIES@PHARCHITECTURAL.CO.UK
--