




EXISTING ELEVATION (east)

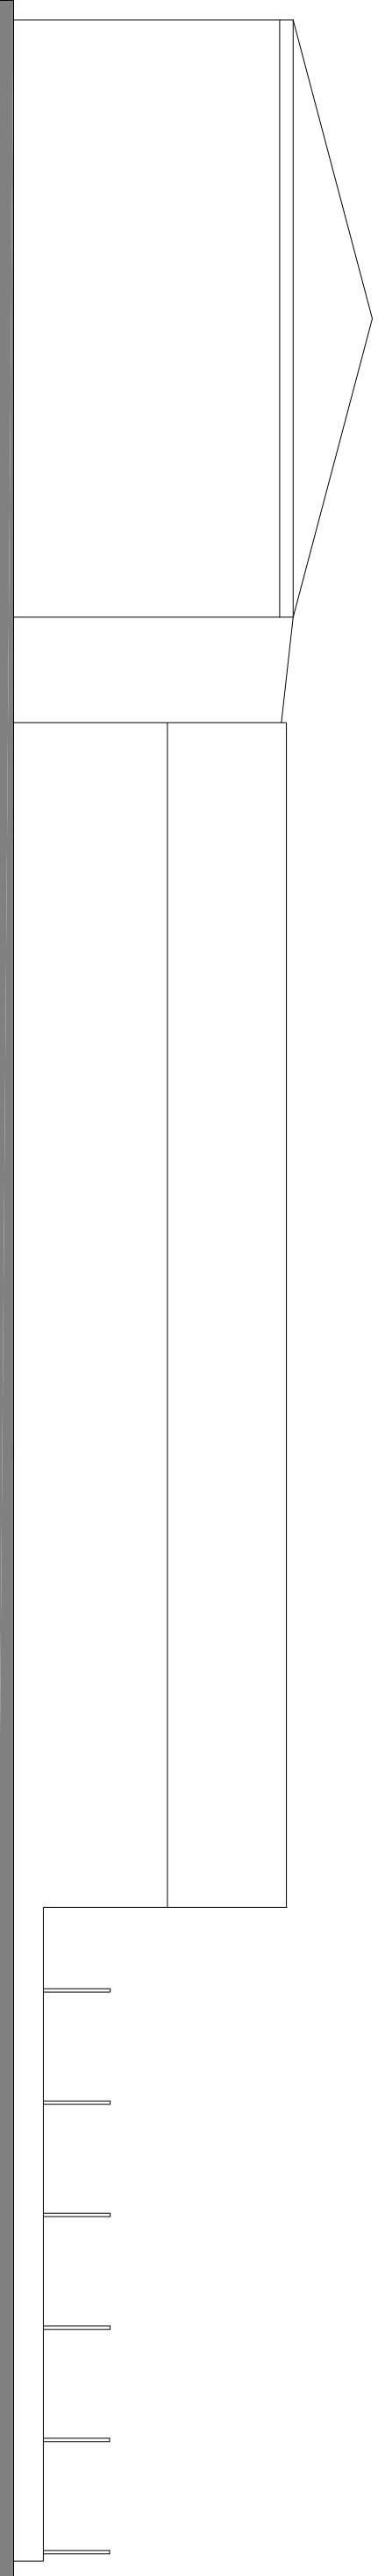



EXISTING ELEVATION (west)

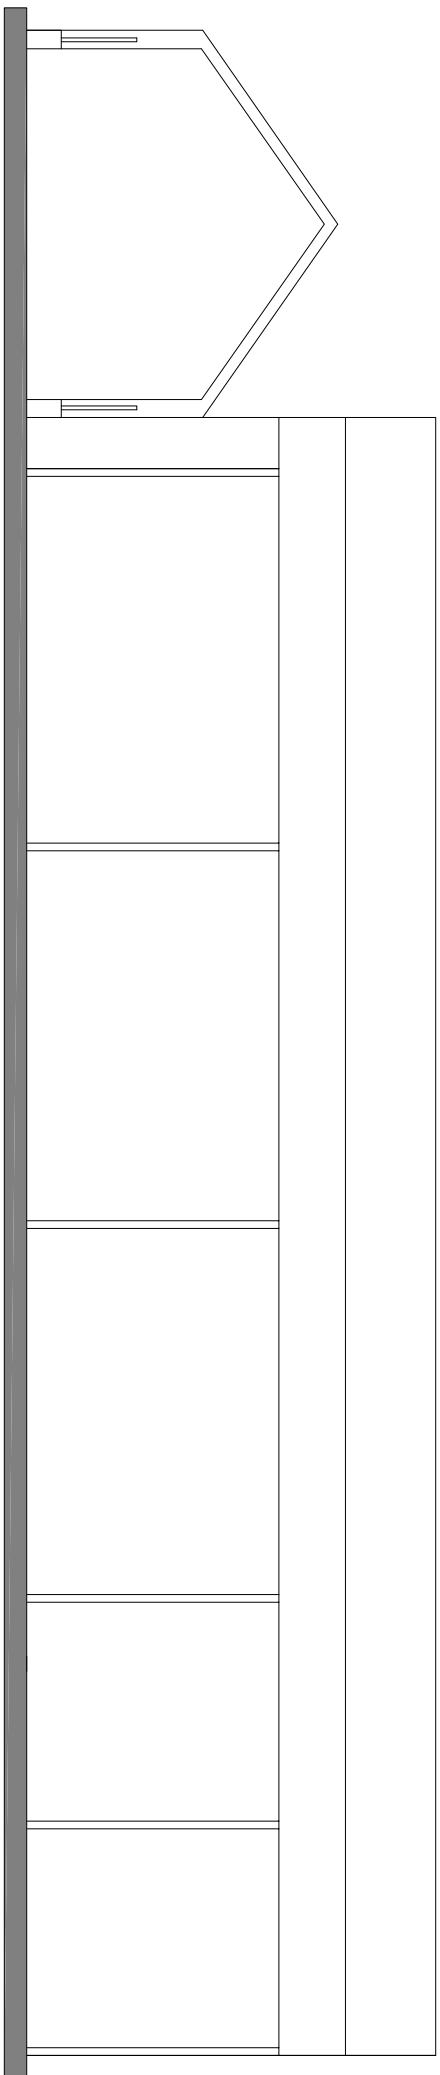

EXISTING ELEVATION (south)

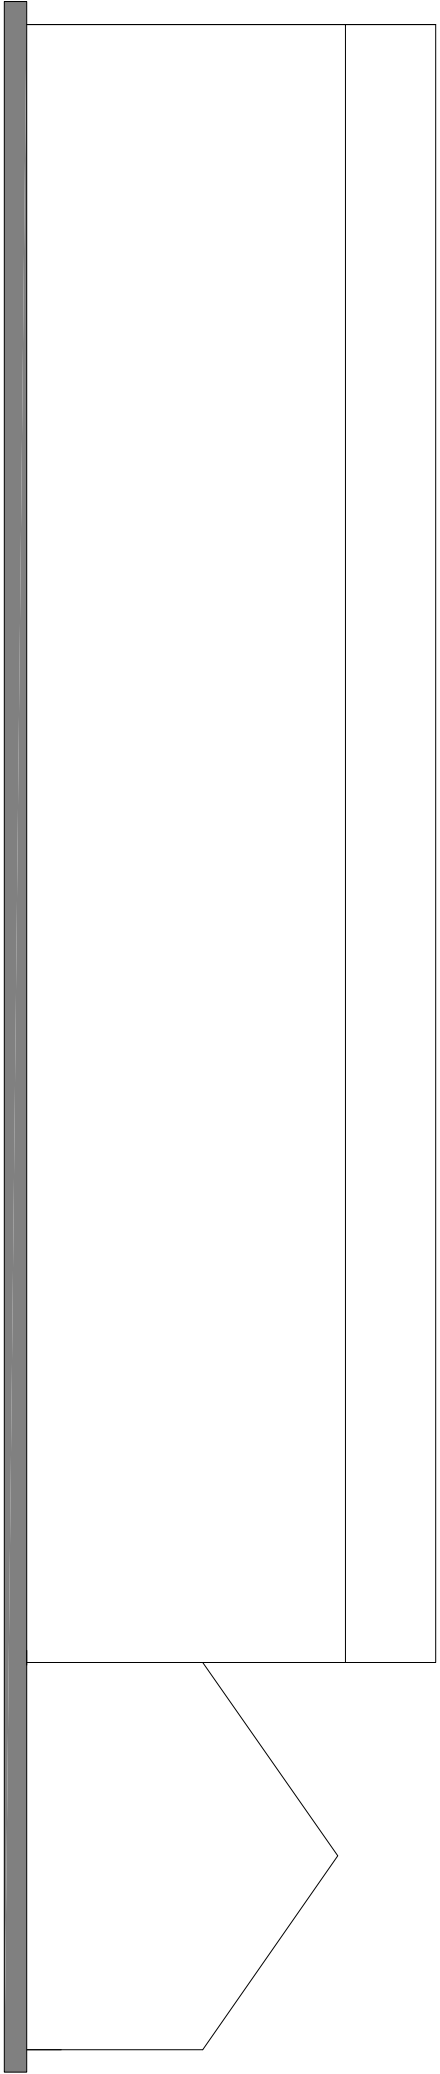

EXISTING ELEVATION (north)

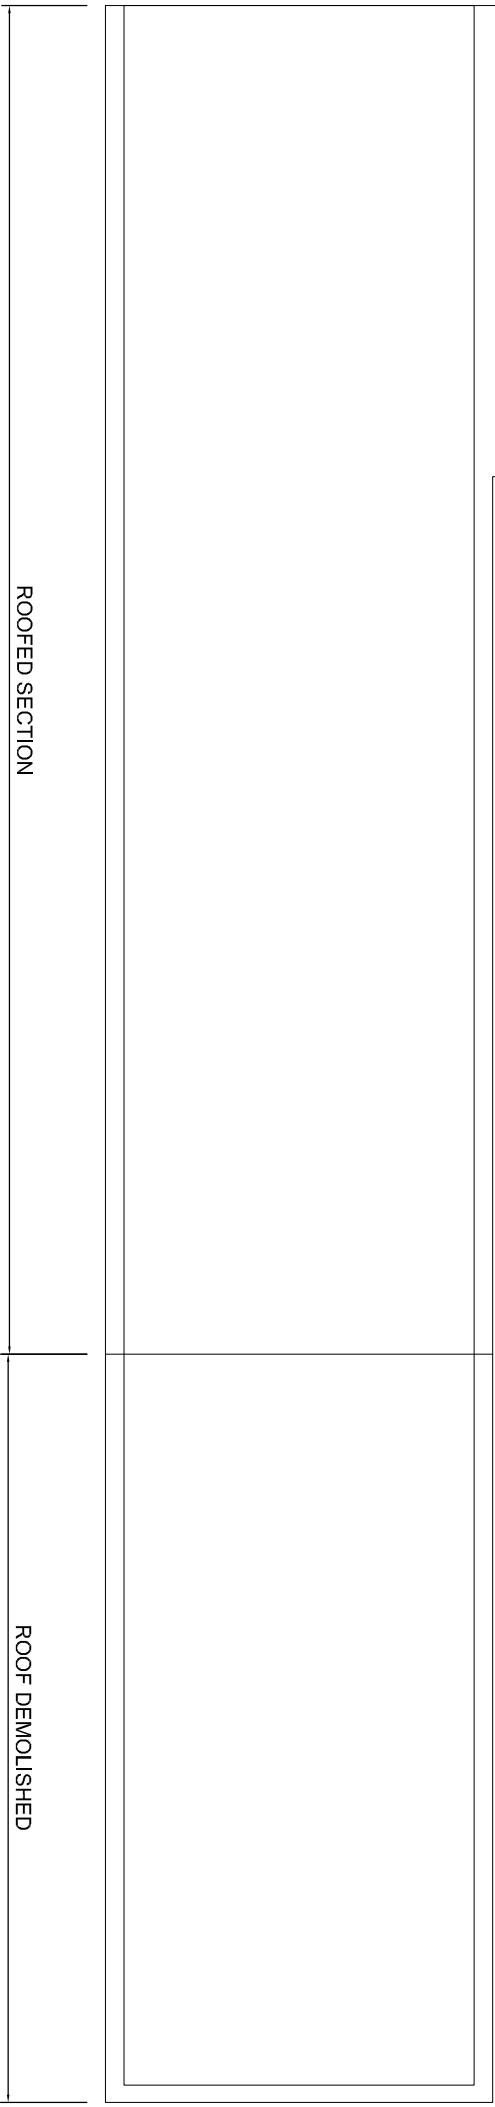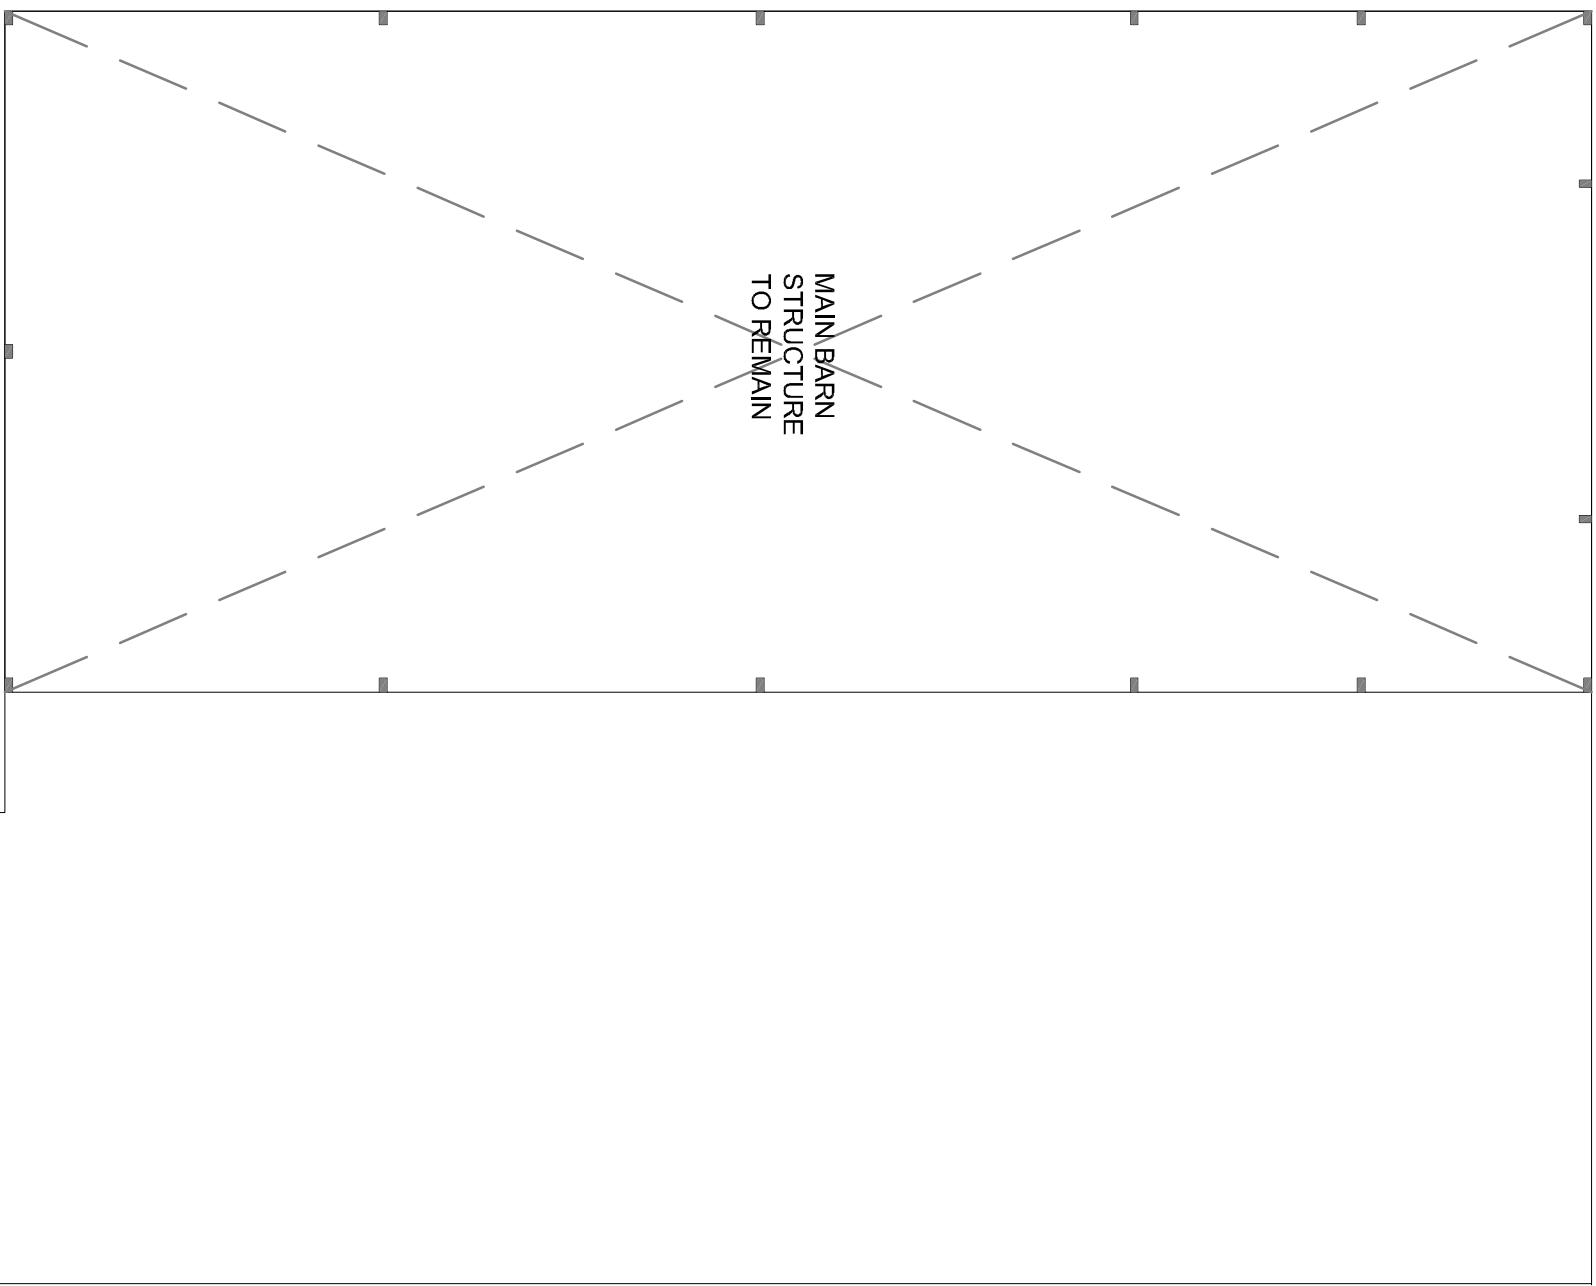

EXISTING FLOOR PLAN

Revised: 2021/1/21 AWM Checked: 2021/1/21

Client: Mr & Mrs A Verrills

Project: Proposed Barn Conversion - Popular Farm, Moor Gale, Holbeach PE1280W

Drawing: Planning (Existing Barn)

Scale: 1:100 @ A1 Drawn: AWM Checked: TAC Date: 04/10/2021

Trevor A Day RIBA Ltd, 14 Old Fenlake Road, Weston Hills, Spalding, Lincs. PE126DD
01406 380027 trevor@tadarchitects.co.uk