




EXISTING ELEVATION (east)

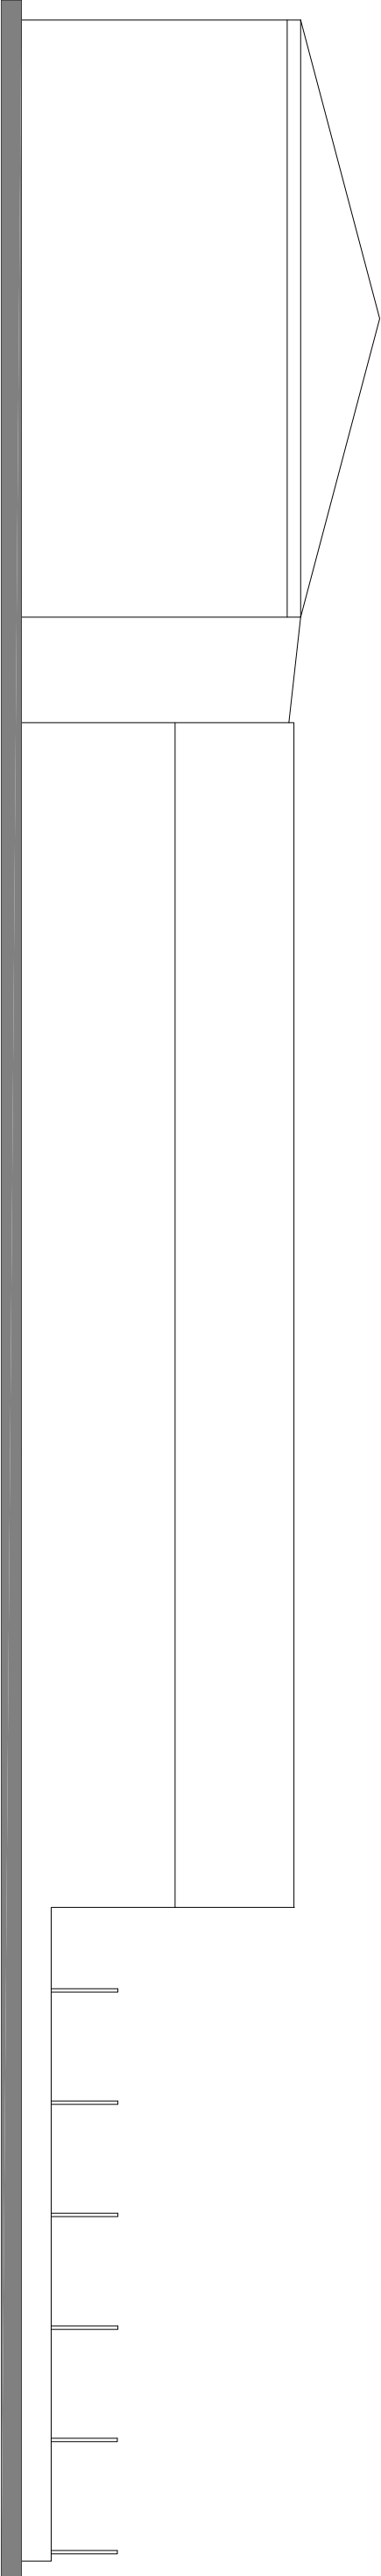


EXISTING ELEVATION (west)

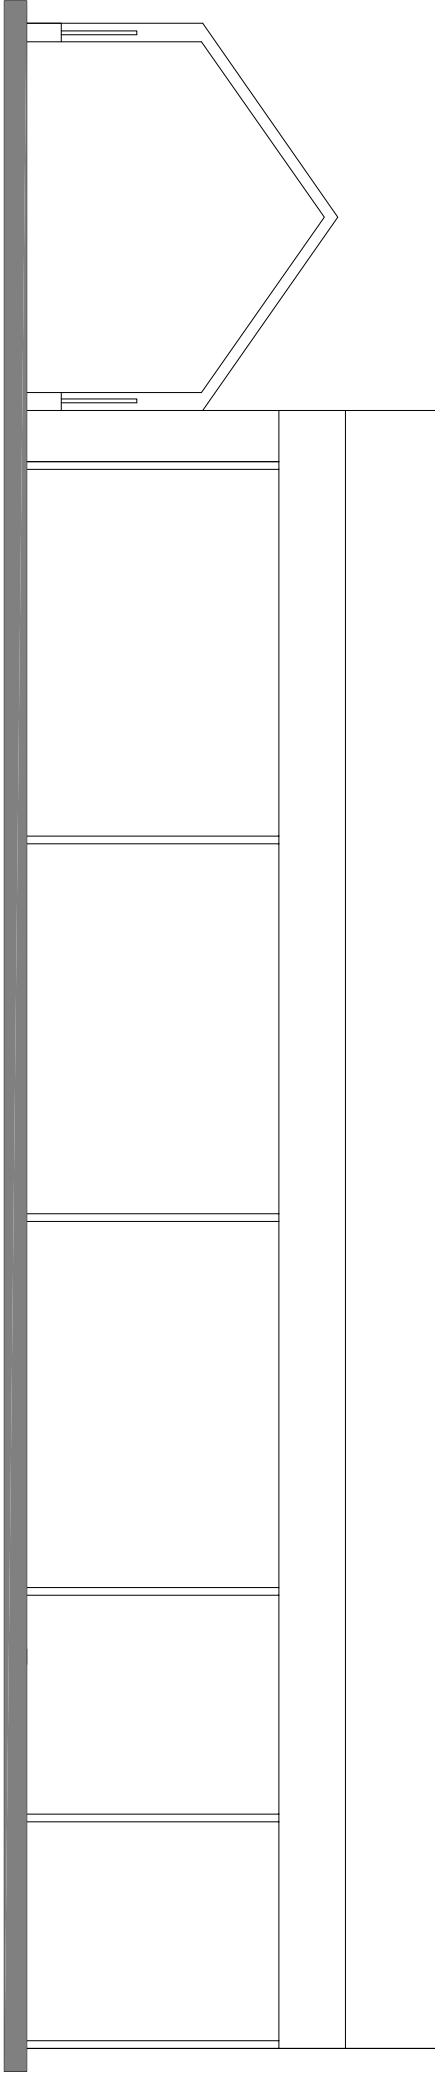

EXISTING ELEVATION (south)

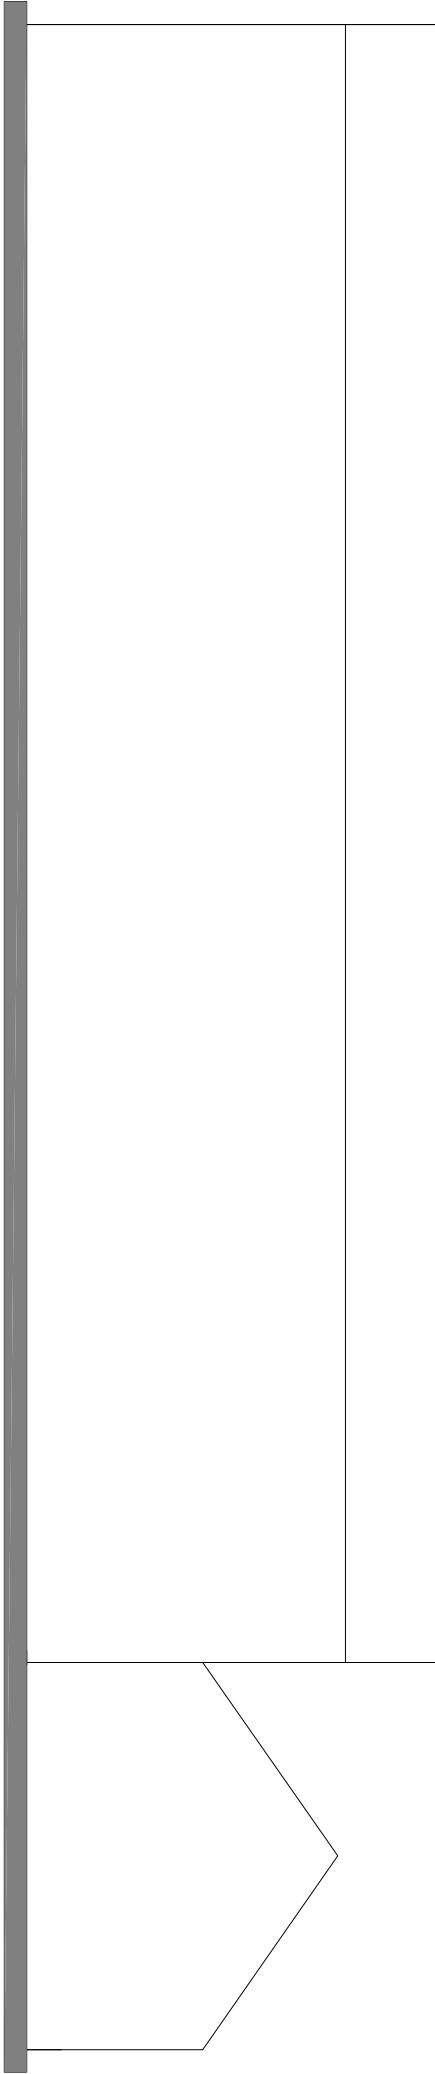

EXISTING ELEVATION (north)

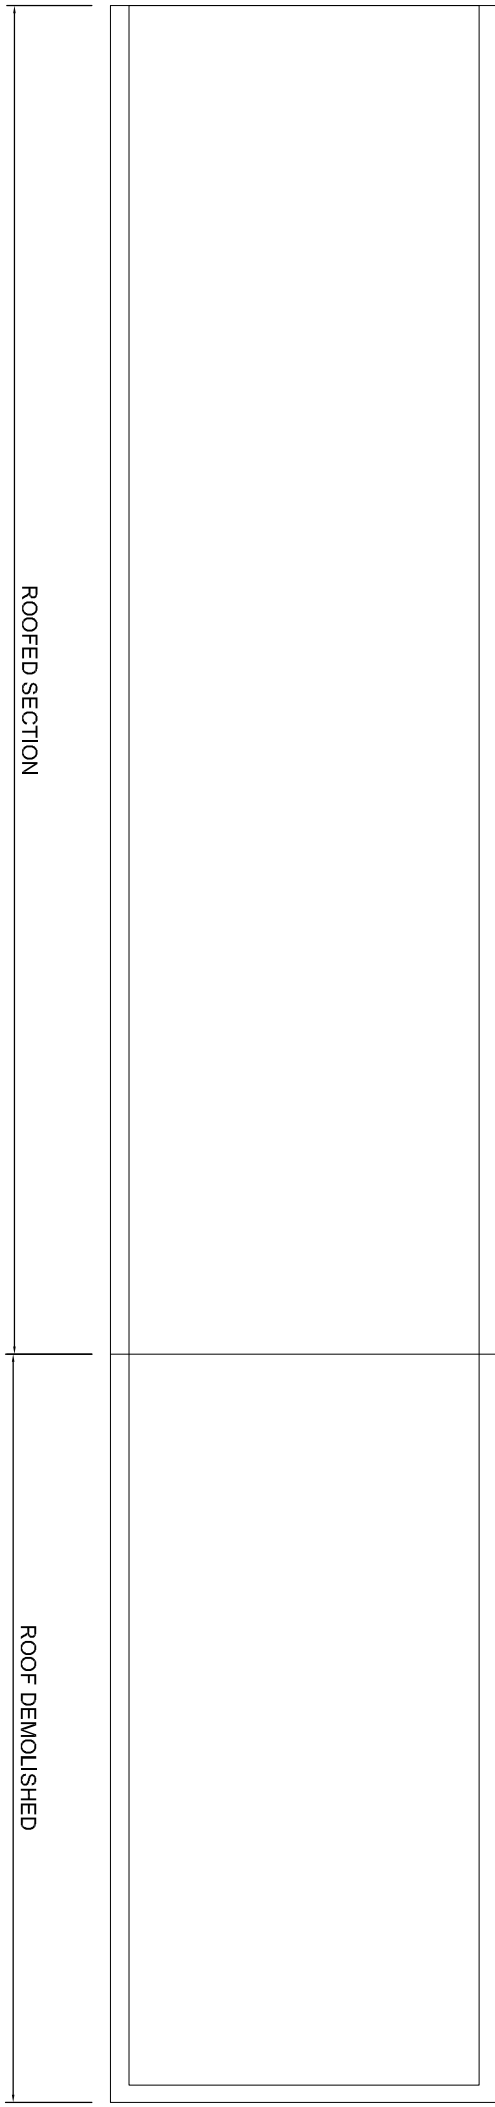

EXISTING FLOOR PLAN

Revised Date Drawn Description

Client Mr & Mrs A Verrills

Project Proposed Barn Conversion - Popular Farm, Moor Gale, Holbeach PE1280W

Drawing Planning (Existing Barn)

Scale 1:100 @ A1 Drawn AWM checked TAC Date 04/10/2021 Drawing No. 21/596/PA/007

Trevor A Day RIBA Ltd, 14 Old Fenike Road, Weston Hills, Spalding, Lincs. PE126DD 07778 597975 trevor@tadarchitects.co.uk www.tadarchitects.co.uk

