
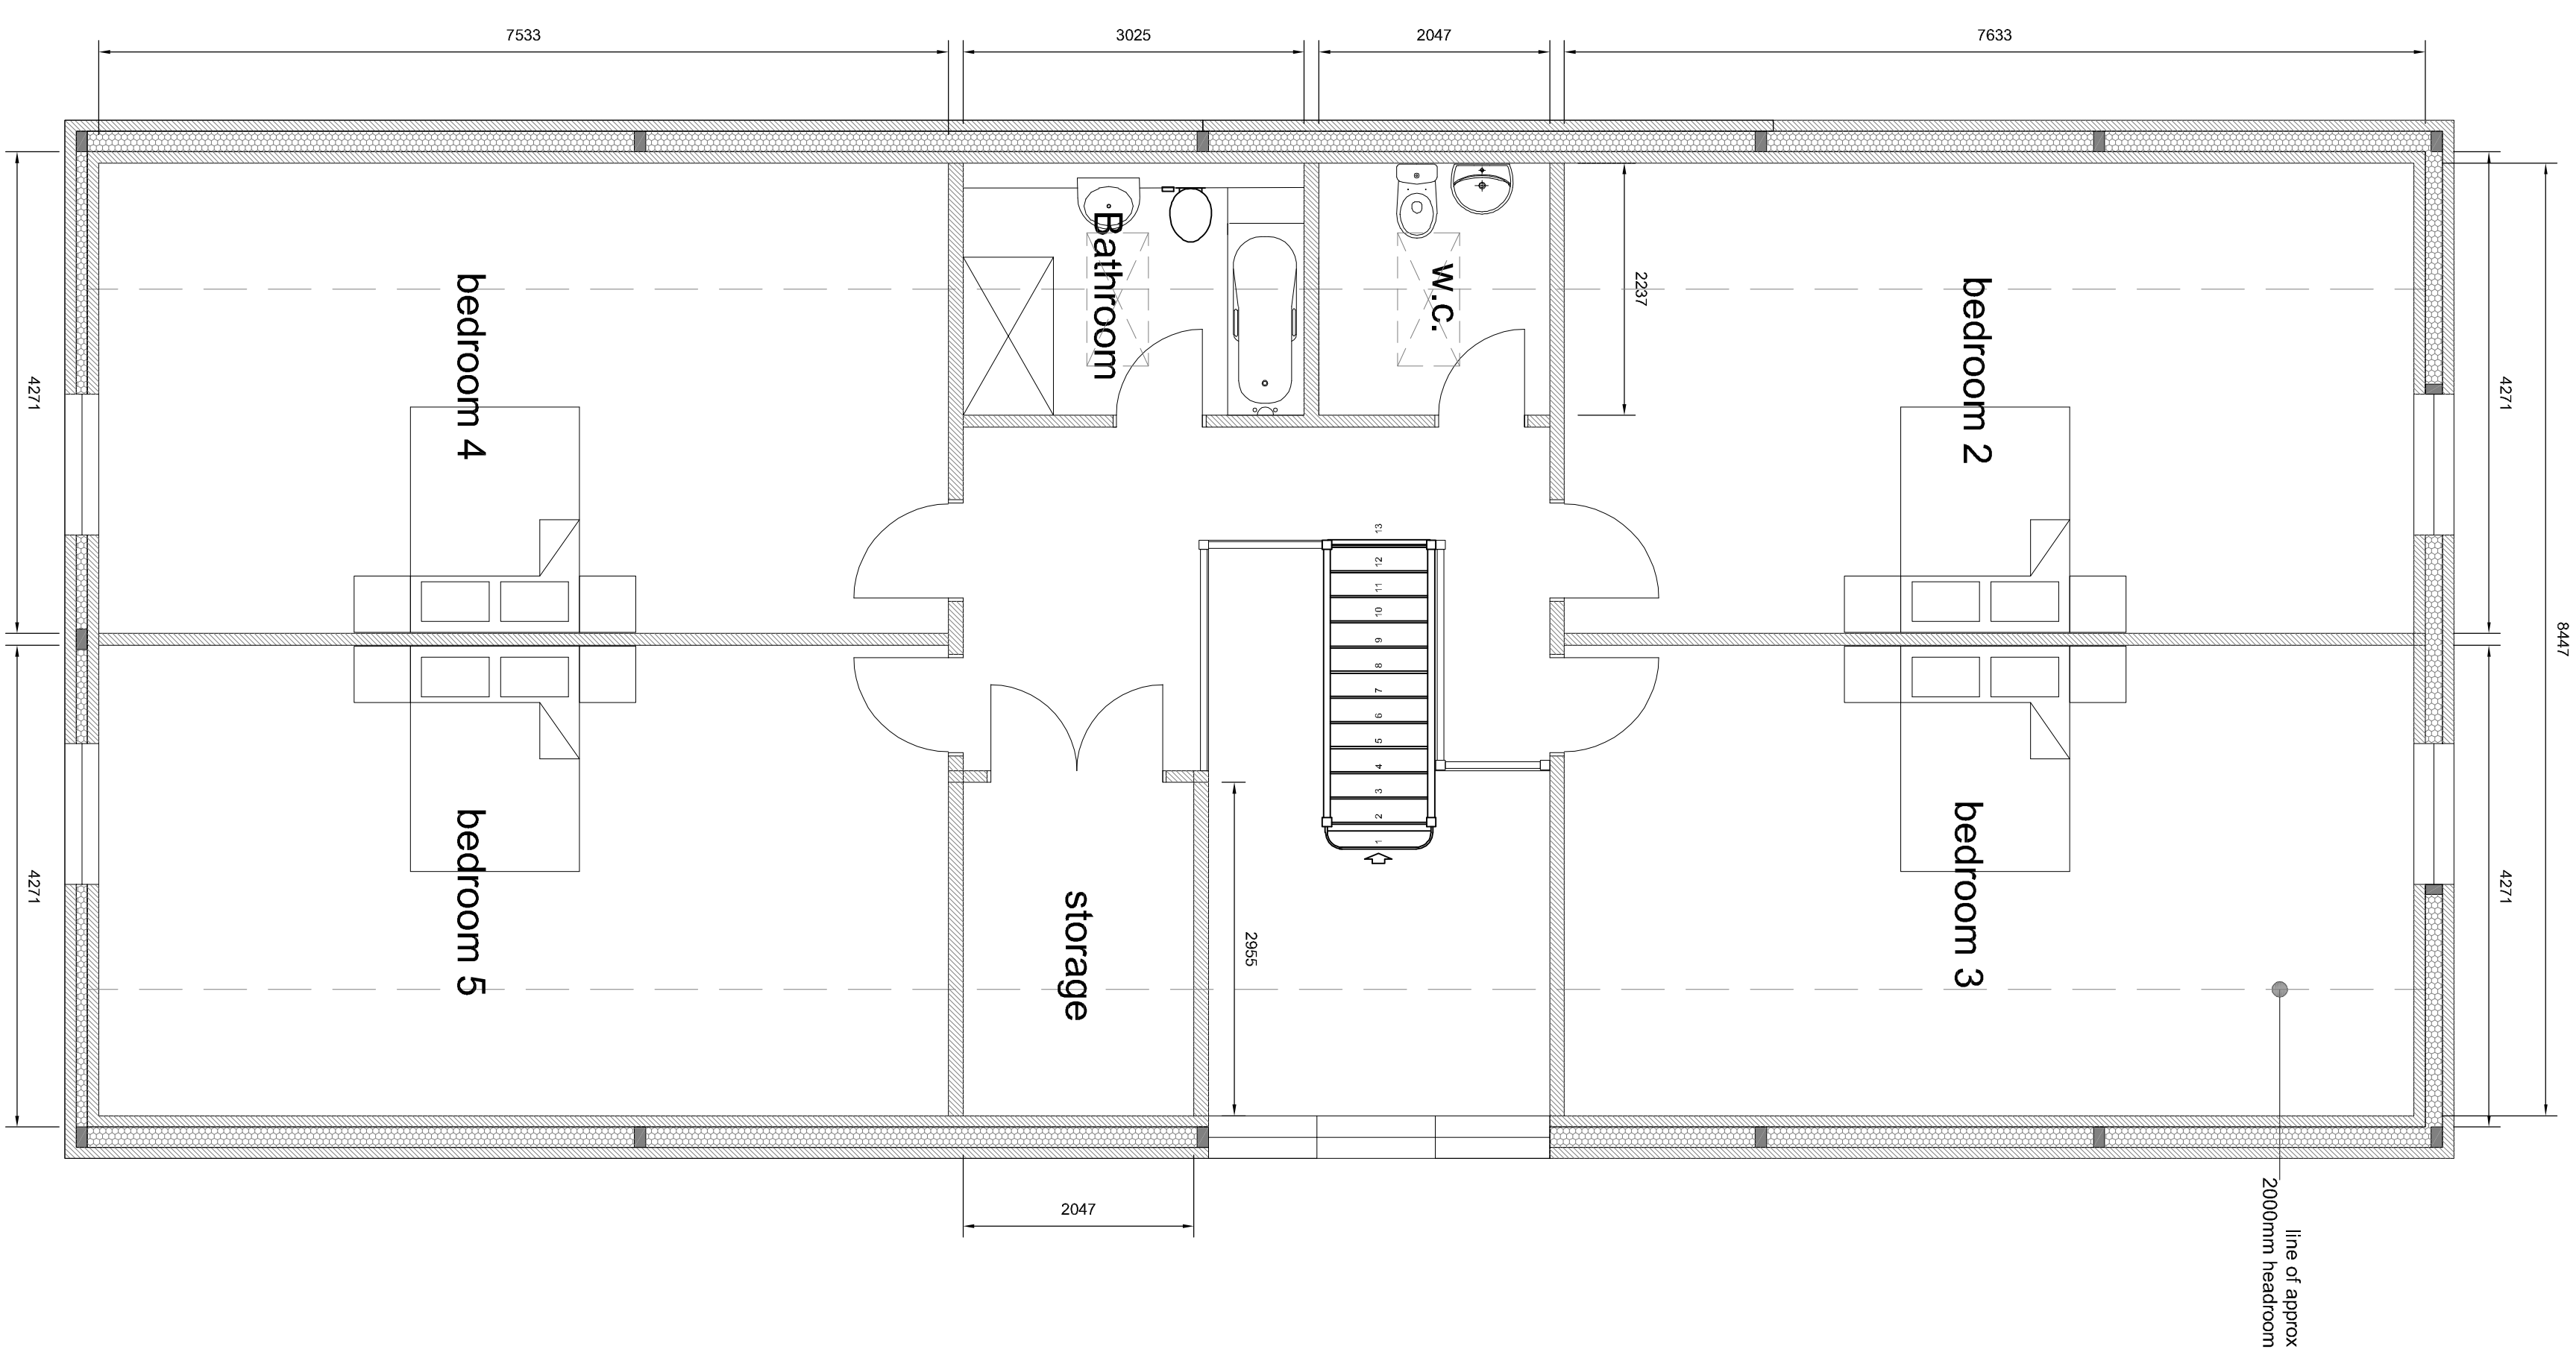


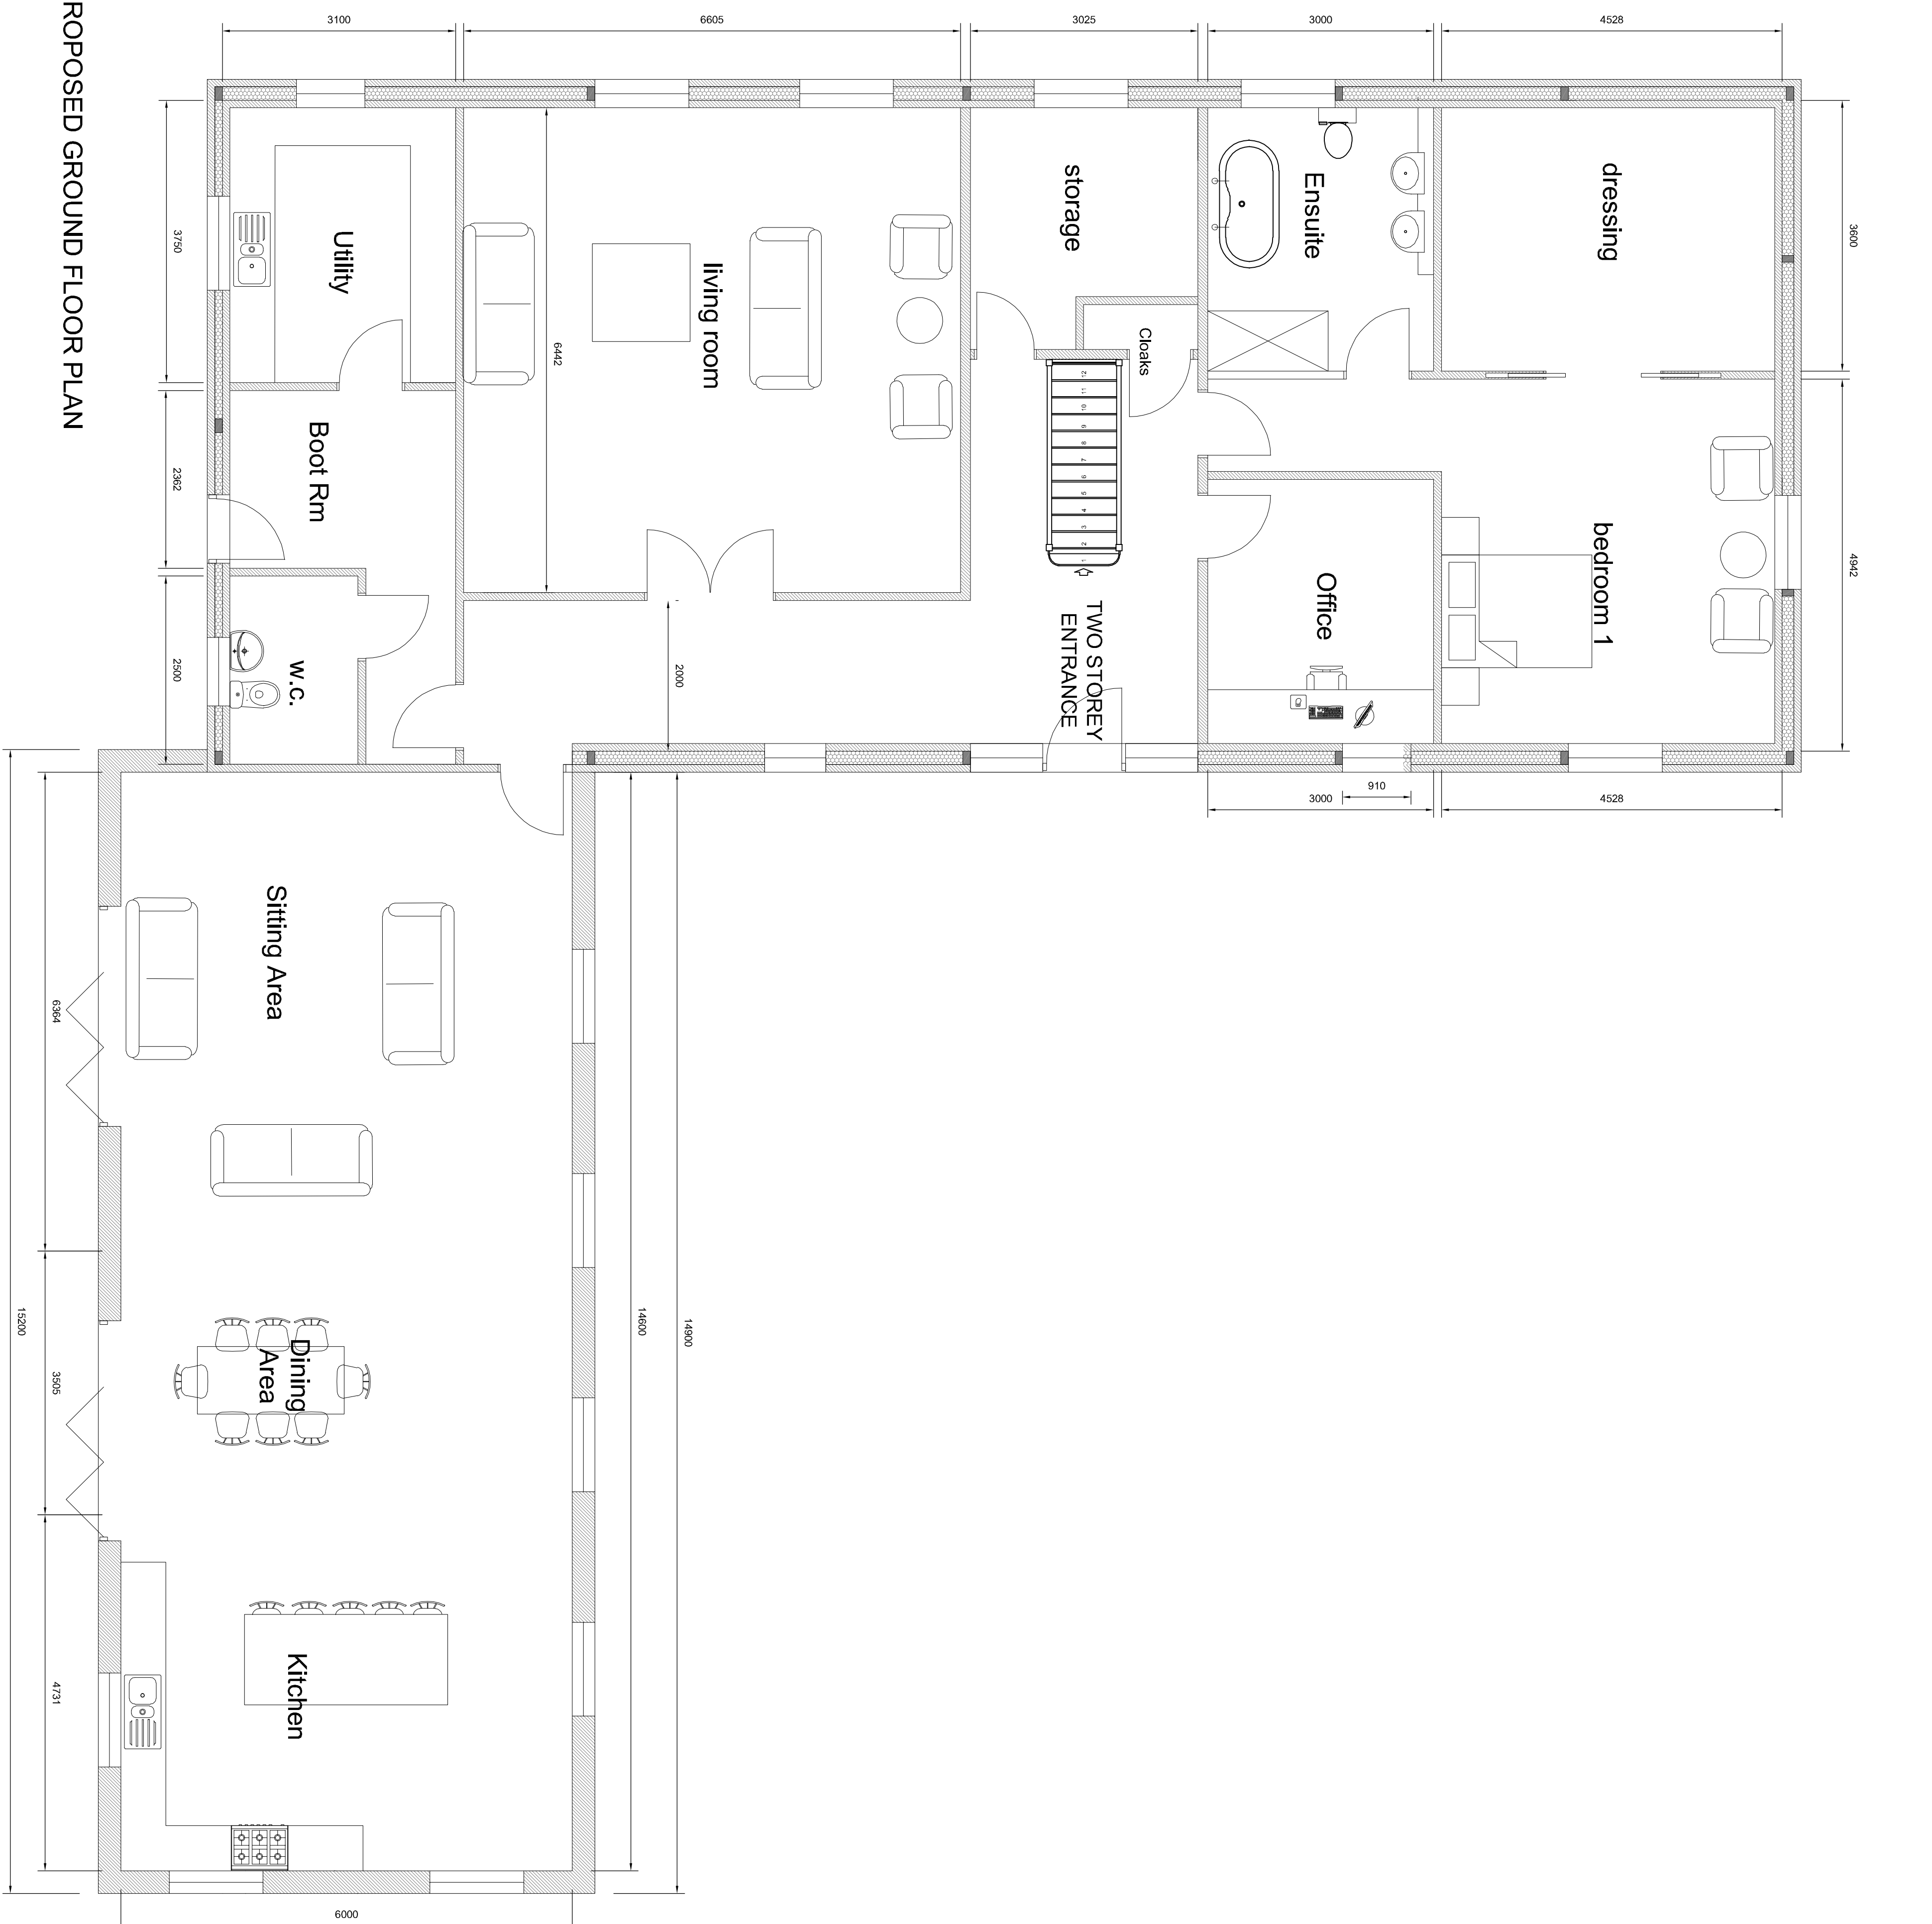

PROPOSED FIRST FLOOR PLAN

Client	Mr & Mrs A Verrells		
Project	Proposed Barn Conversion - Popular Farm, Moor Gate, Holbeach PE1280W		
Drawing	Planning (floor plans)		
Scale	1:50, 1:100 @ A1	Drawn	AWM checked TAC date 04/10/2021
Trevor A Chew RIBA Ltd, 14 Old Fenille Road, Weston Hills, Spalding, Lincs. PE128DP 07728 597975 trevor@tarchitects.co.uk			
www.tarchitects.co.uk			