

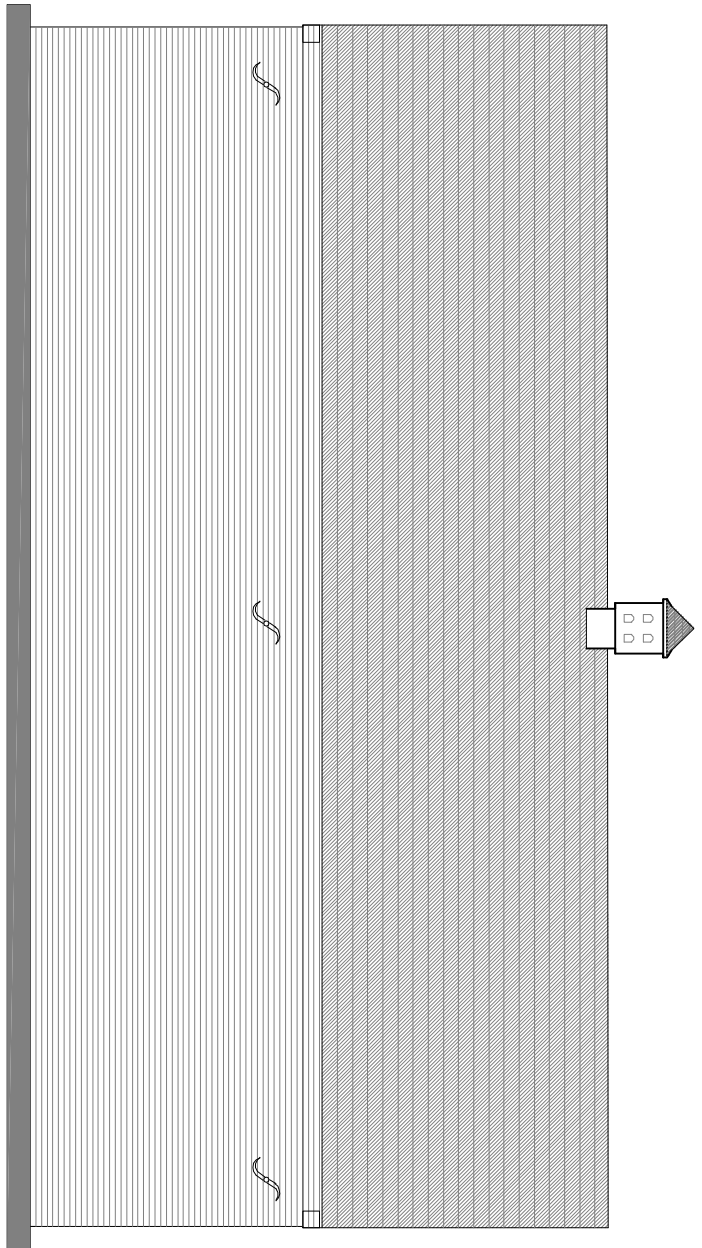
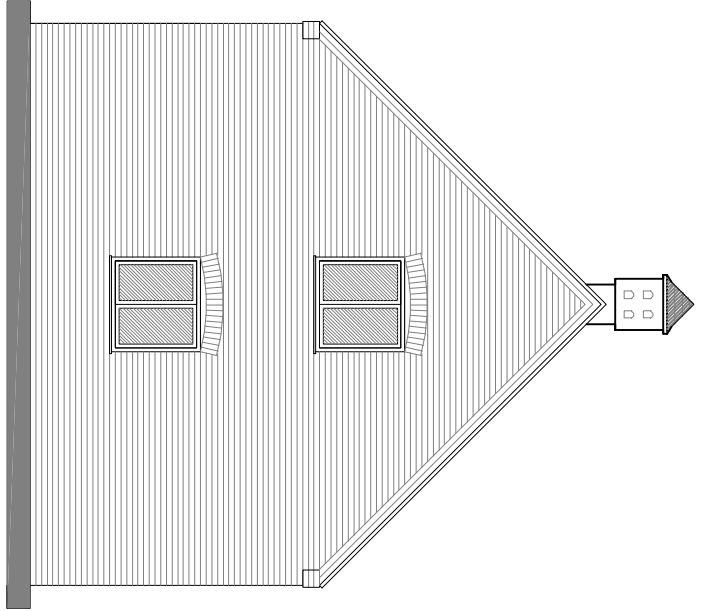
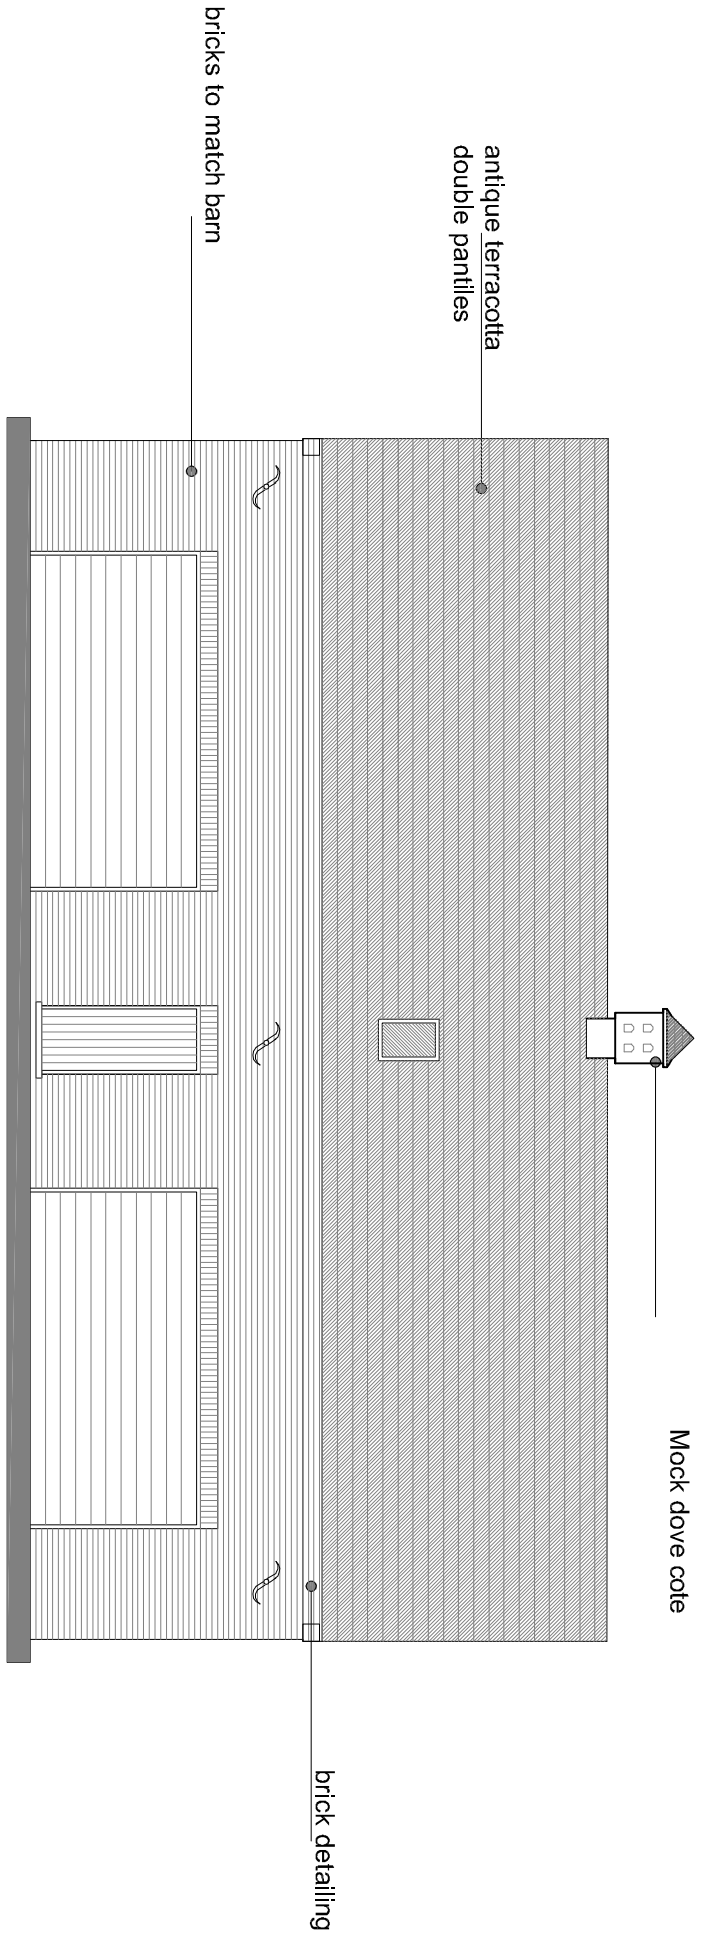


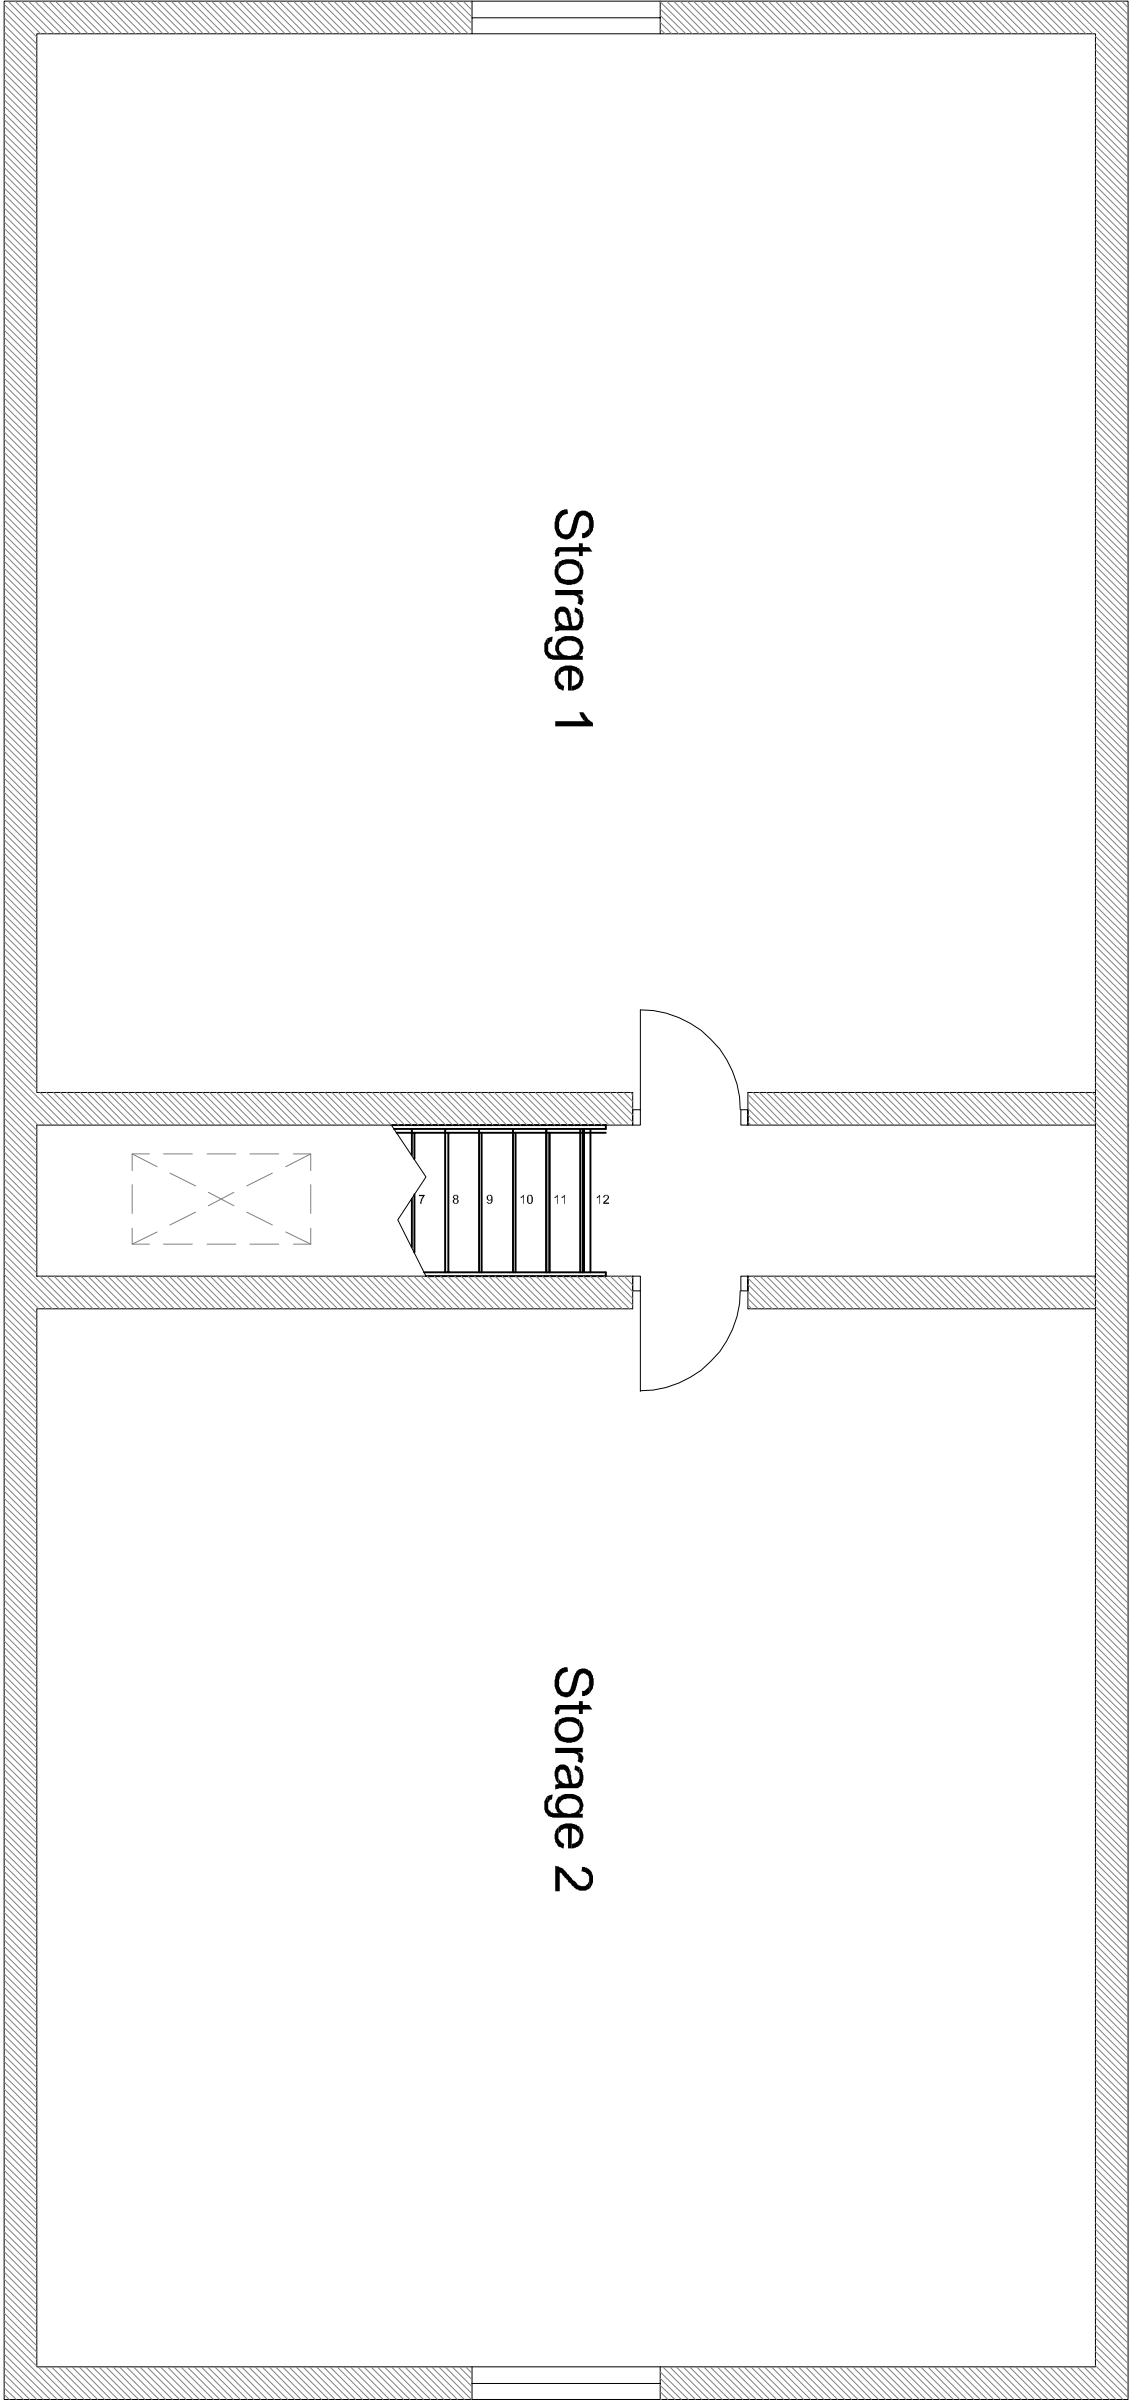

PROPOSED ELEVATIONS

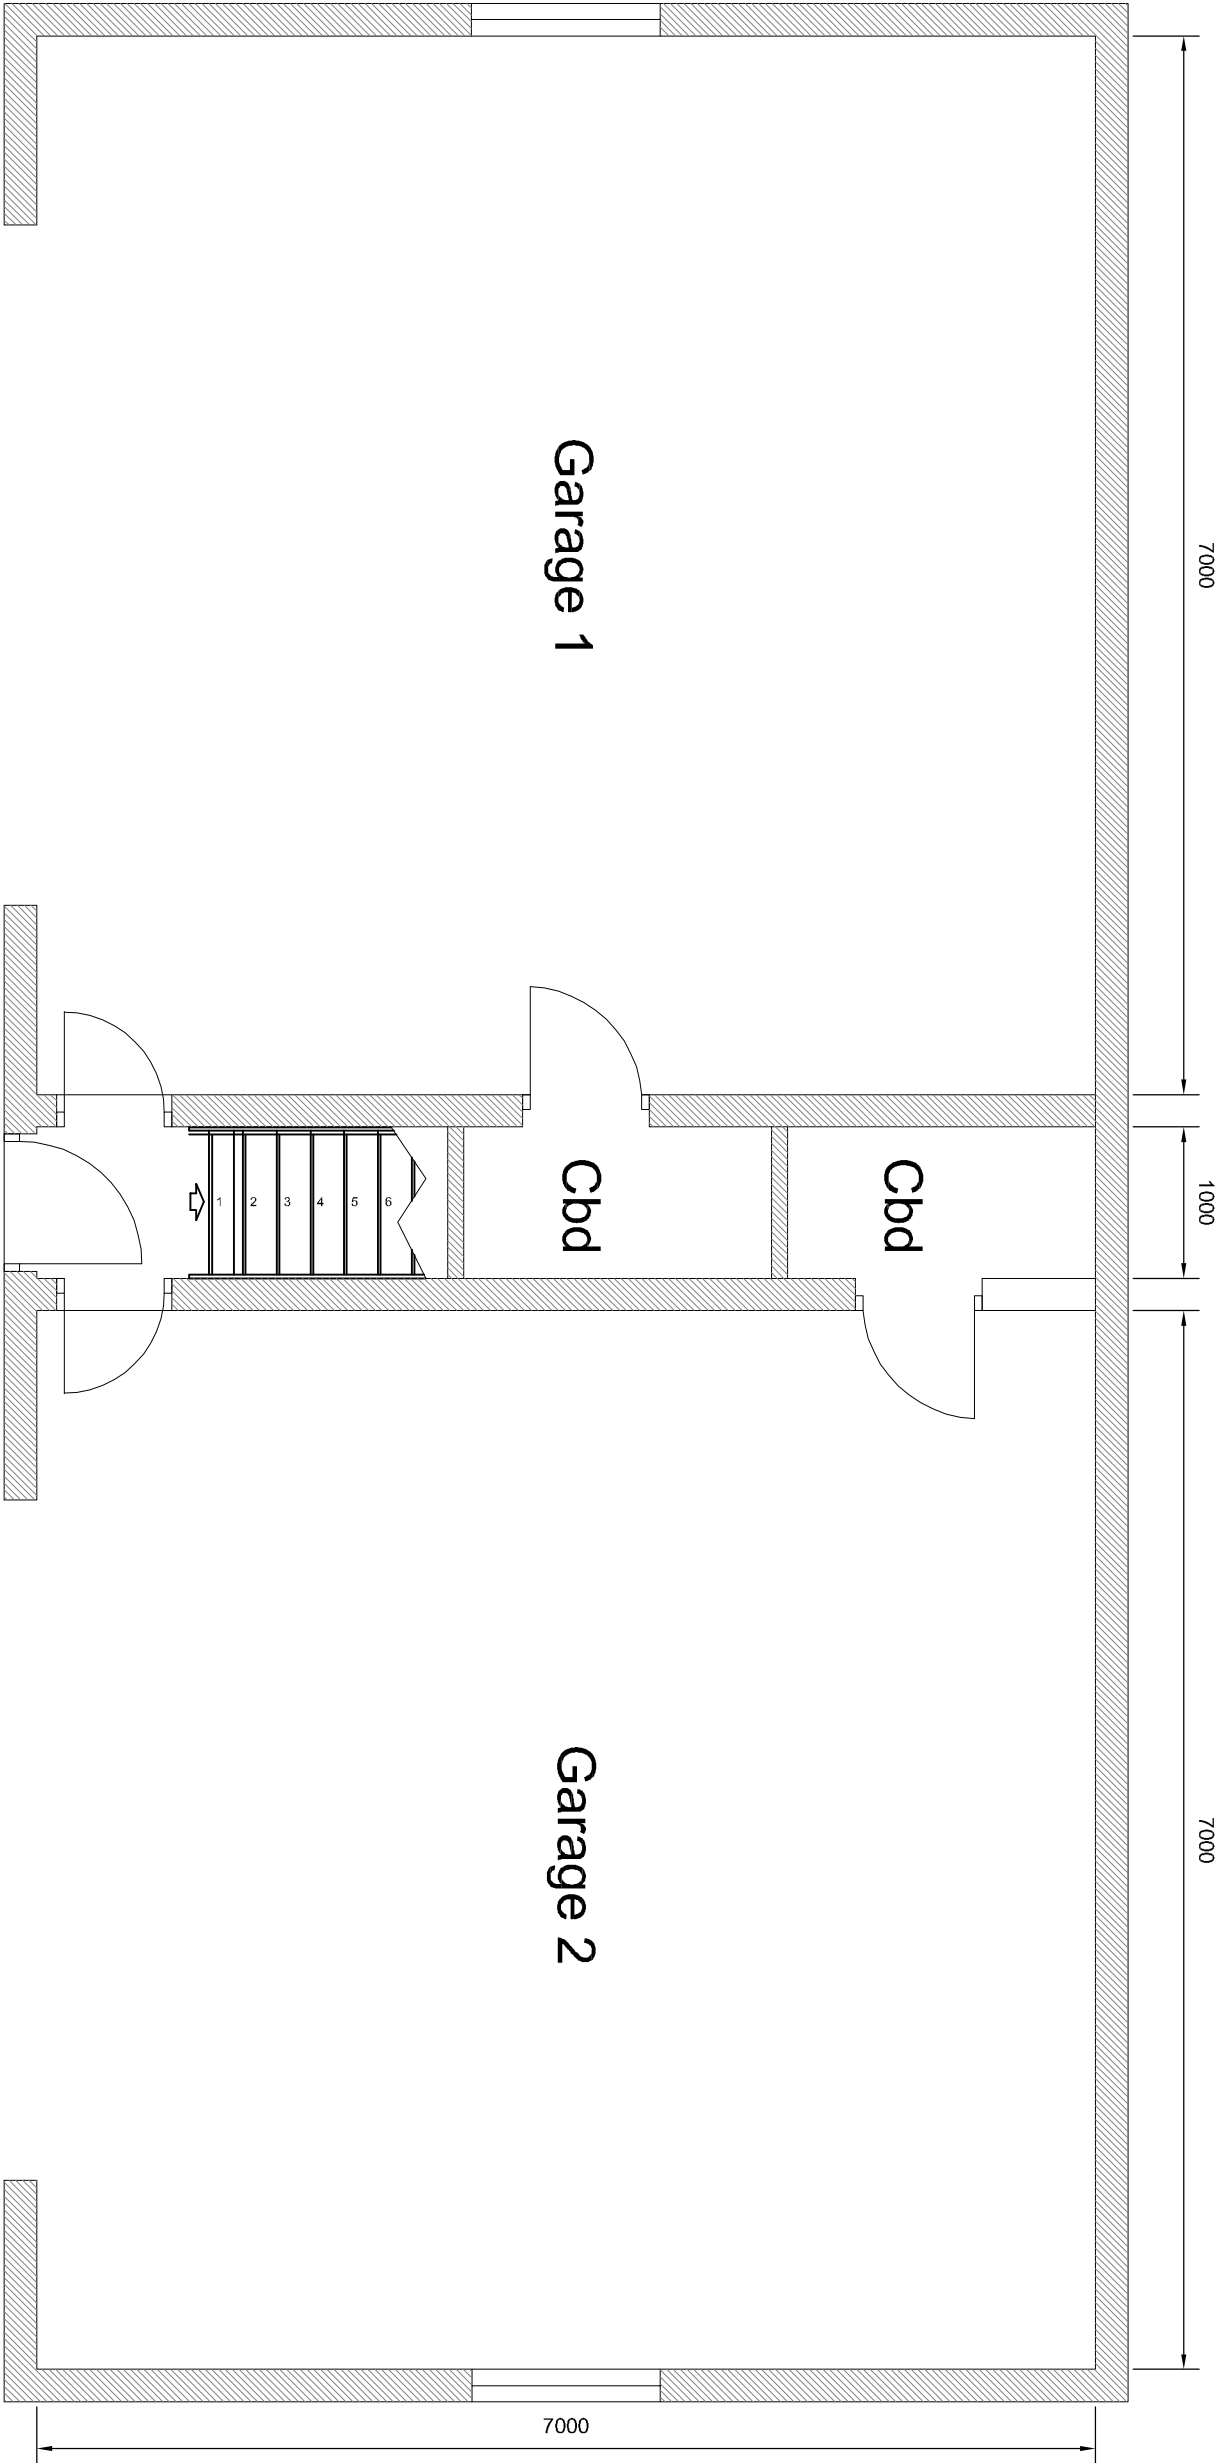

PROPOSED FLOOR PLANS

Revised	Date	Drawn	Description
Client	Mr & Mrs A Verrills		
Project	Proposed Barn Conversion - Popular Farm, Moor Gate, Holbeach PE1280W		
Drawing	Planning (Garage)		
Scale	1:50, 1:100 @ A1	Drawn	AWM checked TAC
		Date	04/10/2021
		Drawing No.	21/596/PA/006
Trevor A Day RIBA Ltd, 14 Old Fenike Road, Weston Hills, Spalding, Lincs. PE126DD			01406 380027
trevor@tadarchitects.co.uk			www.tadarchitects.co.uk

