



DETERMINED
PLAN

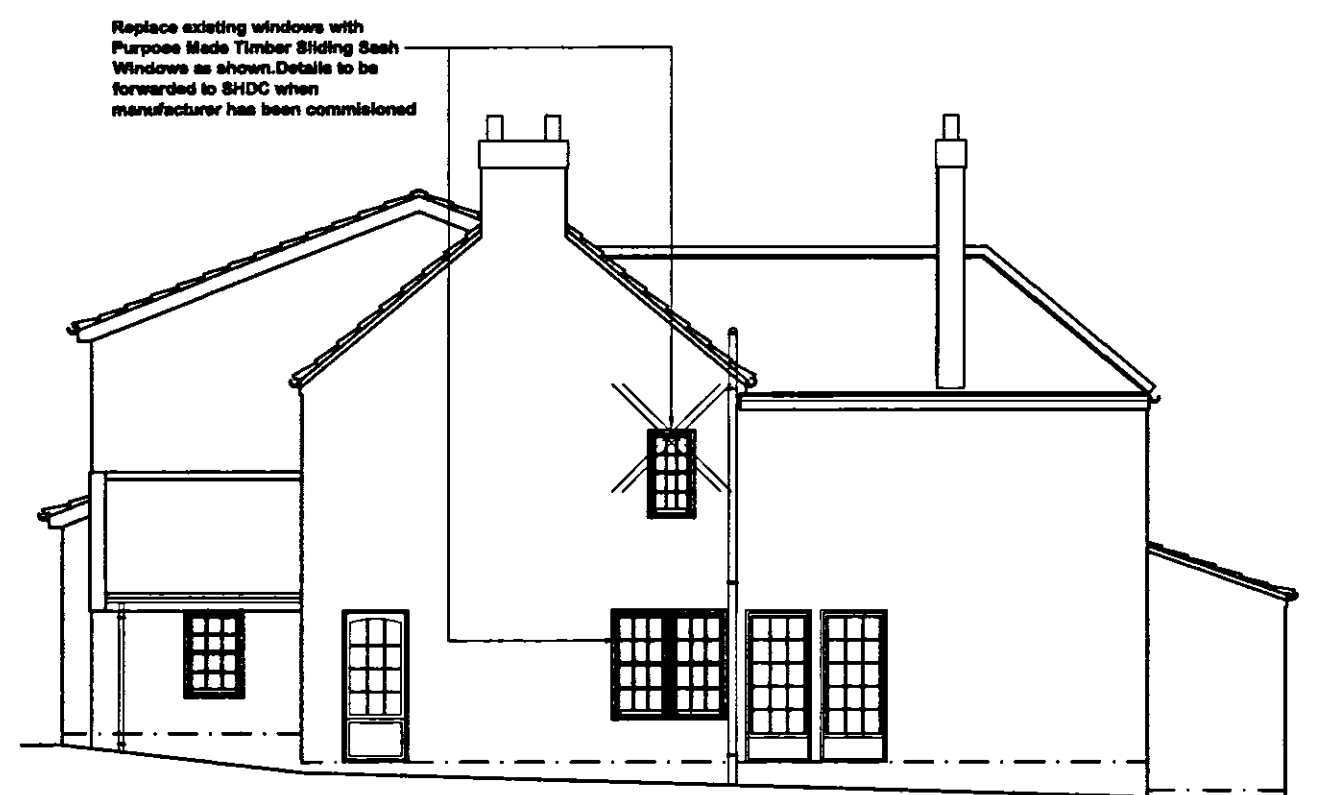


Proposed Front Elevation
Scale 1:100



Proposed Side Elevation
Scale 1:100

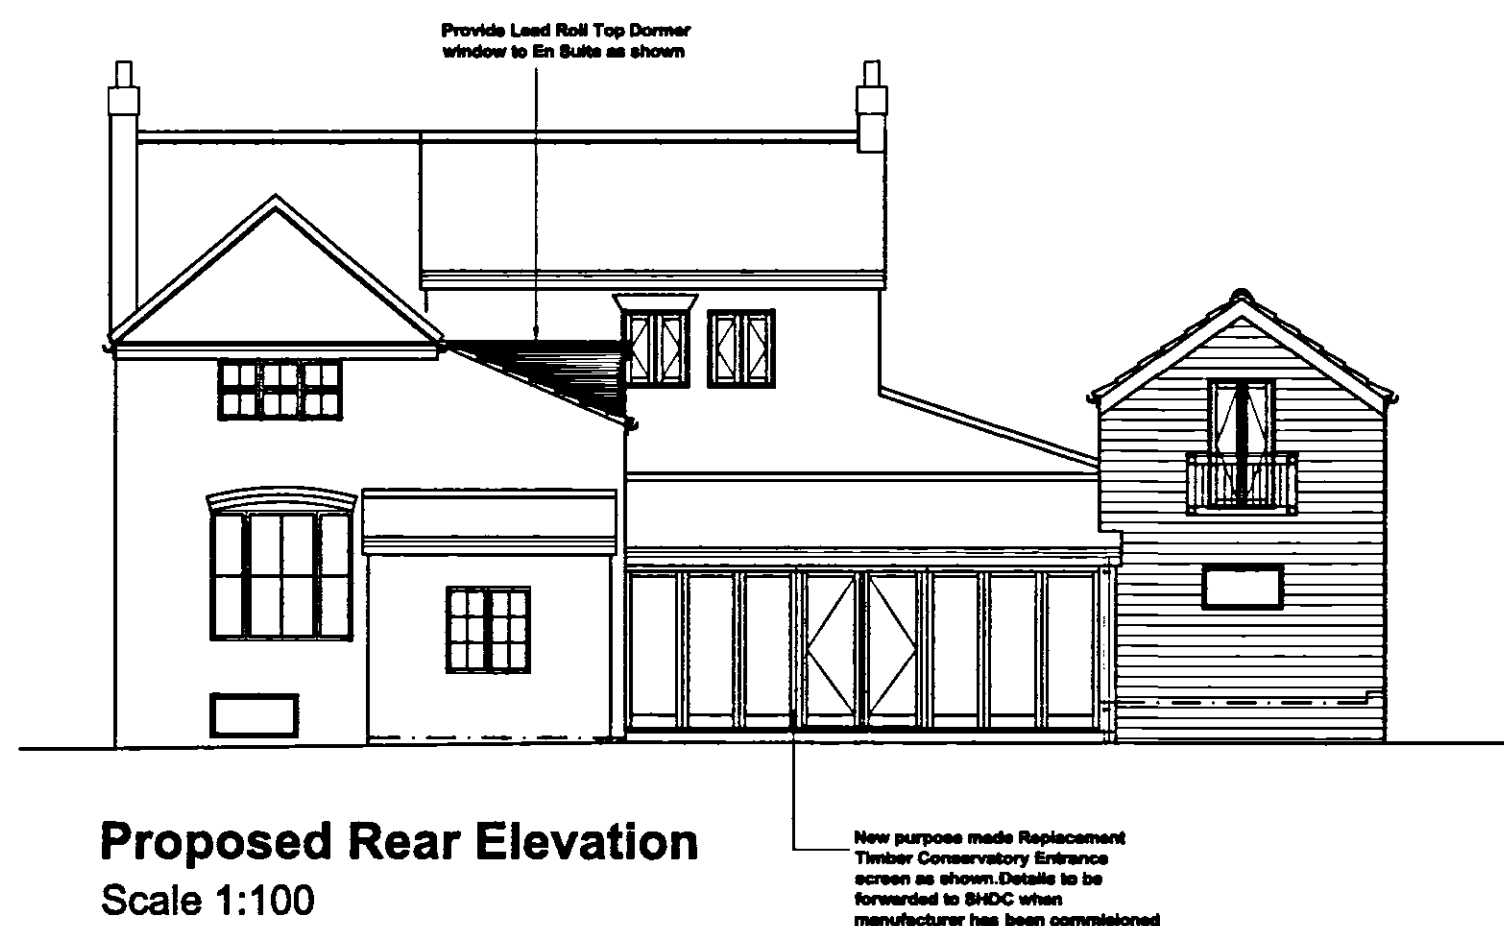

Proposed Rear Elevation
Scale 1:100

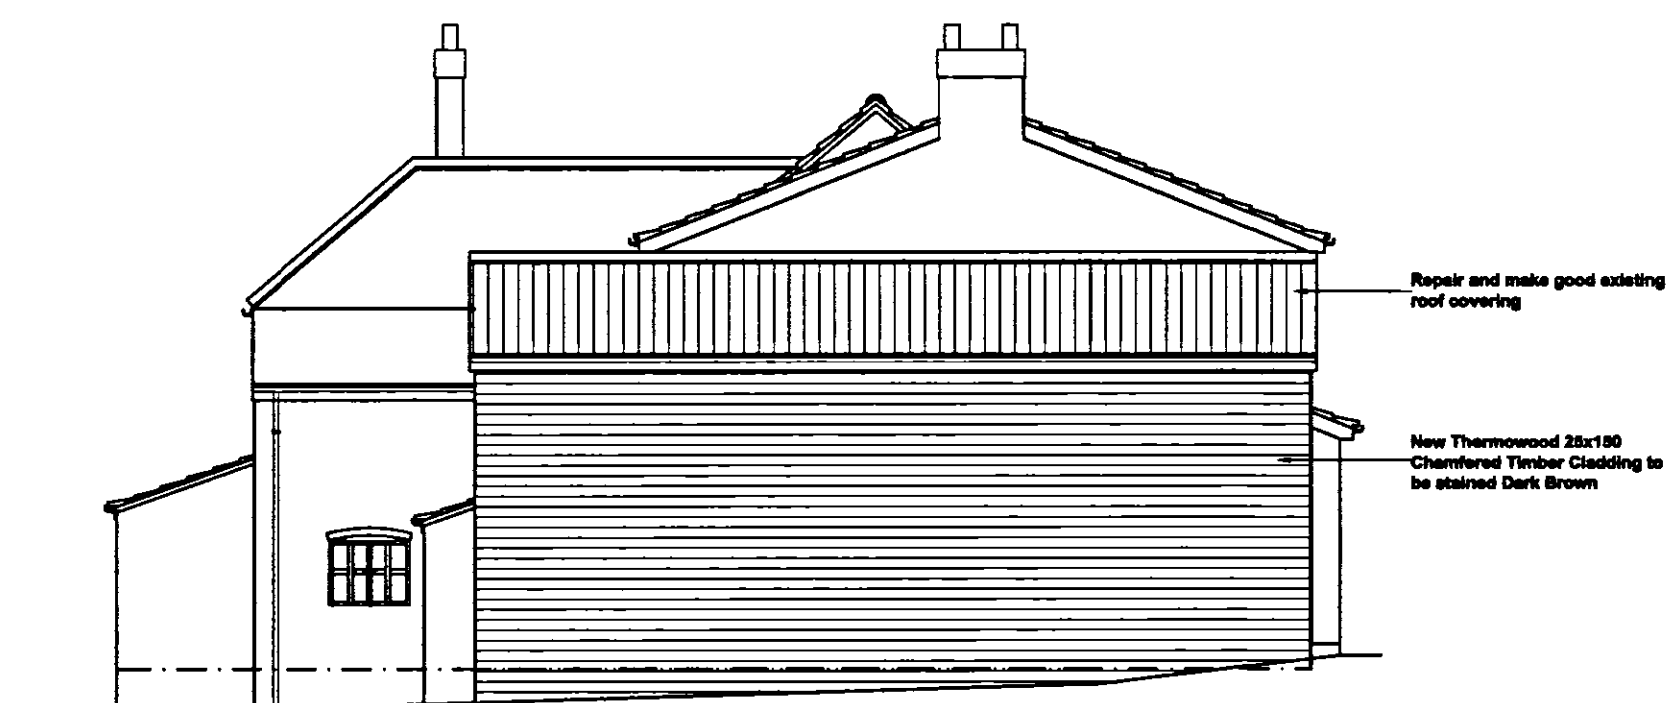

Proposed Side Elevation
Scale 1:100

rev "C" - 27.08.08 - Glazed Entrance screen amended

rev "B" - 17.07.08 - Extra Mullion added to Conservatory screen

rev "A" - 02.04.08 - Amended to suit SHDC's comments

Mr & Mrs J Harman
Willows Tea Room
Old Main Road
Fleet Hargate
PE12 8LL

**Proposed Rear Conservatory
Extension, Replacement
Timber Windows & Internal
Alterations**

remway
Design Ltd
2nd Floor - 5 Sheepmarket
Spalding
PE11 1BH
Tel: 01775 758 821
e-mail: enquiries@remwaydesign.co.uk

dec07

Scale: As Noted

1522 - 04 "C"

SHDC
Planning & Development
- 6 OCT 2008
Ref: 1062/08