



Contractor to check all Dimensions on site prior to ordering materials / commencing work.Do Not Scale from this Drawing - If In doubt then please ask

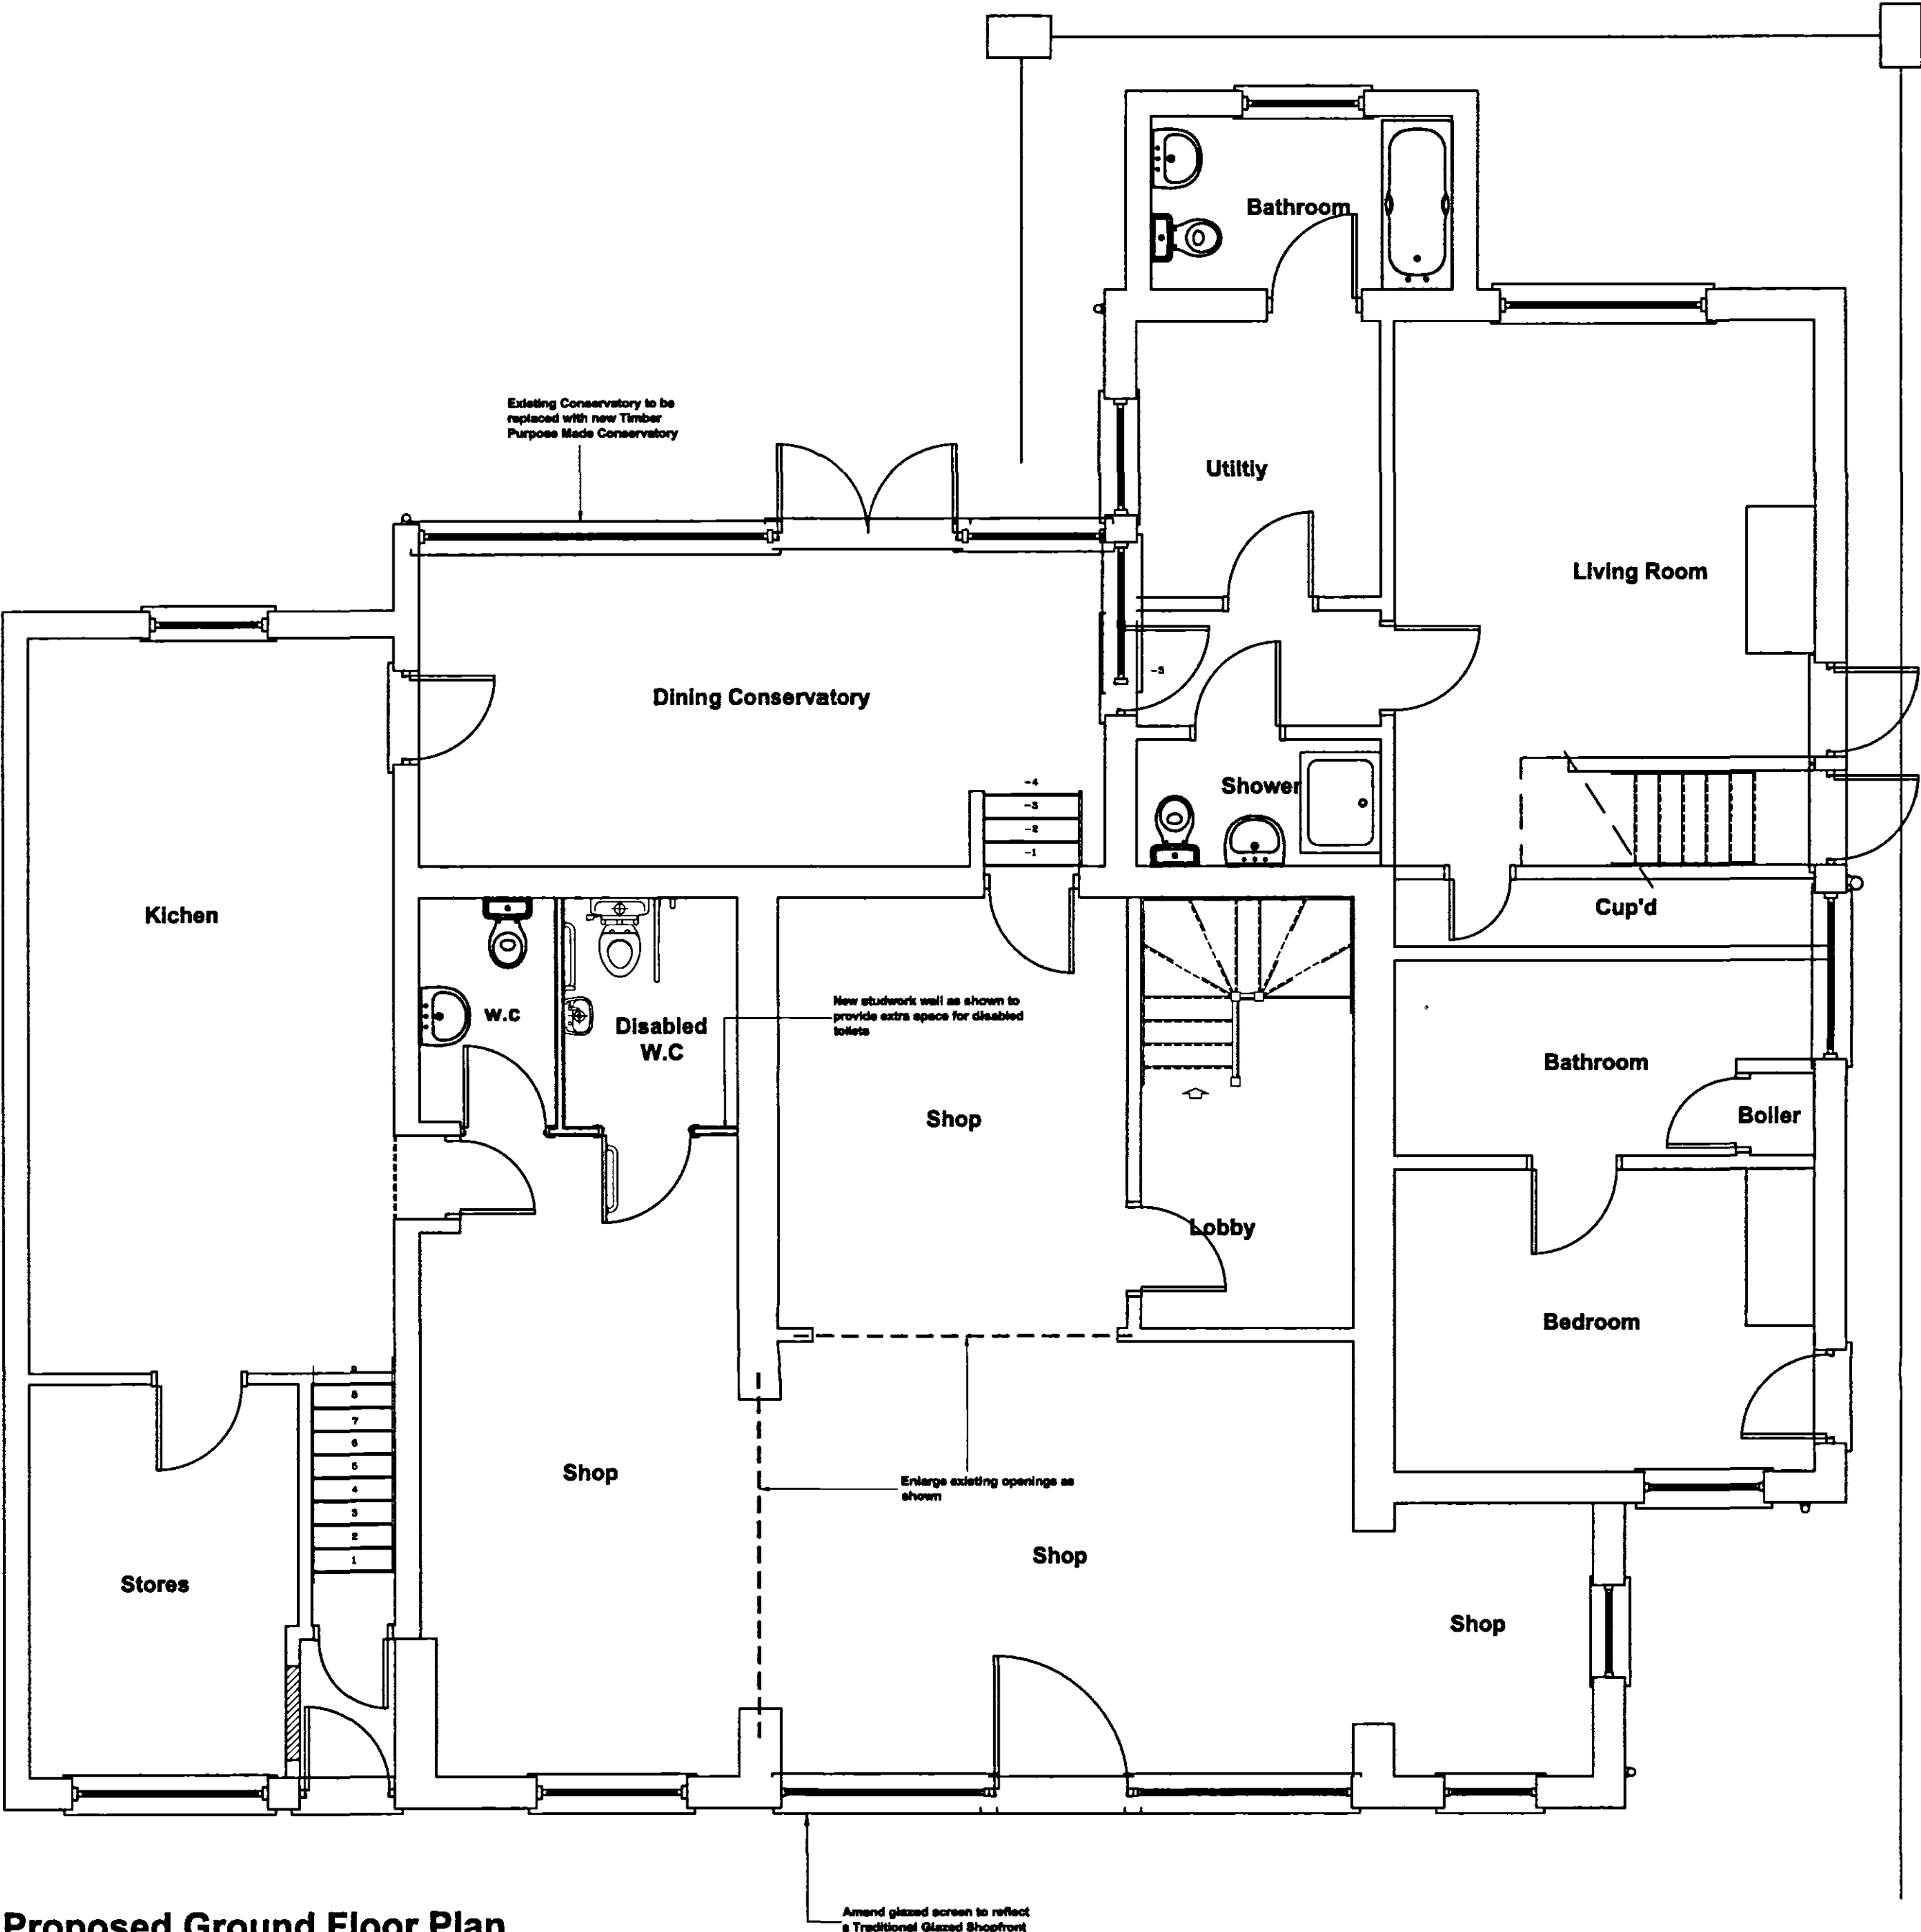

Proposed Ground Floor Plan
Scale 1:50

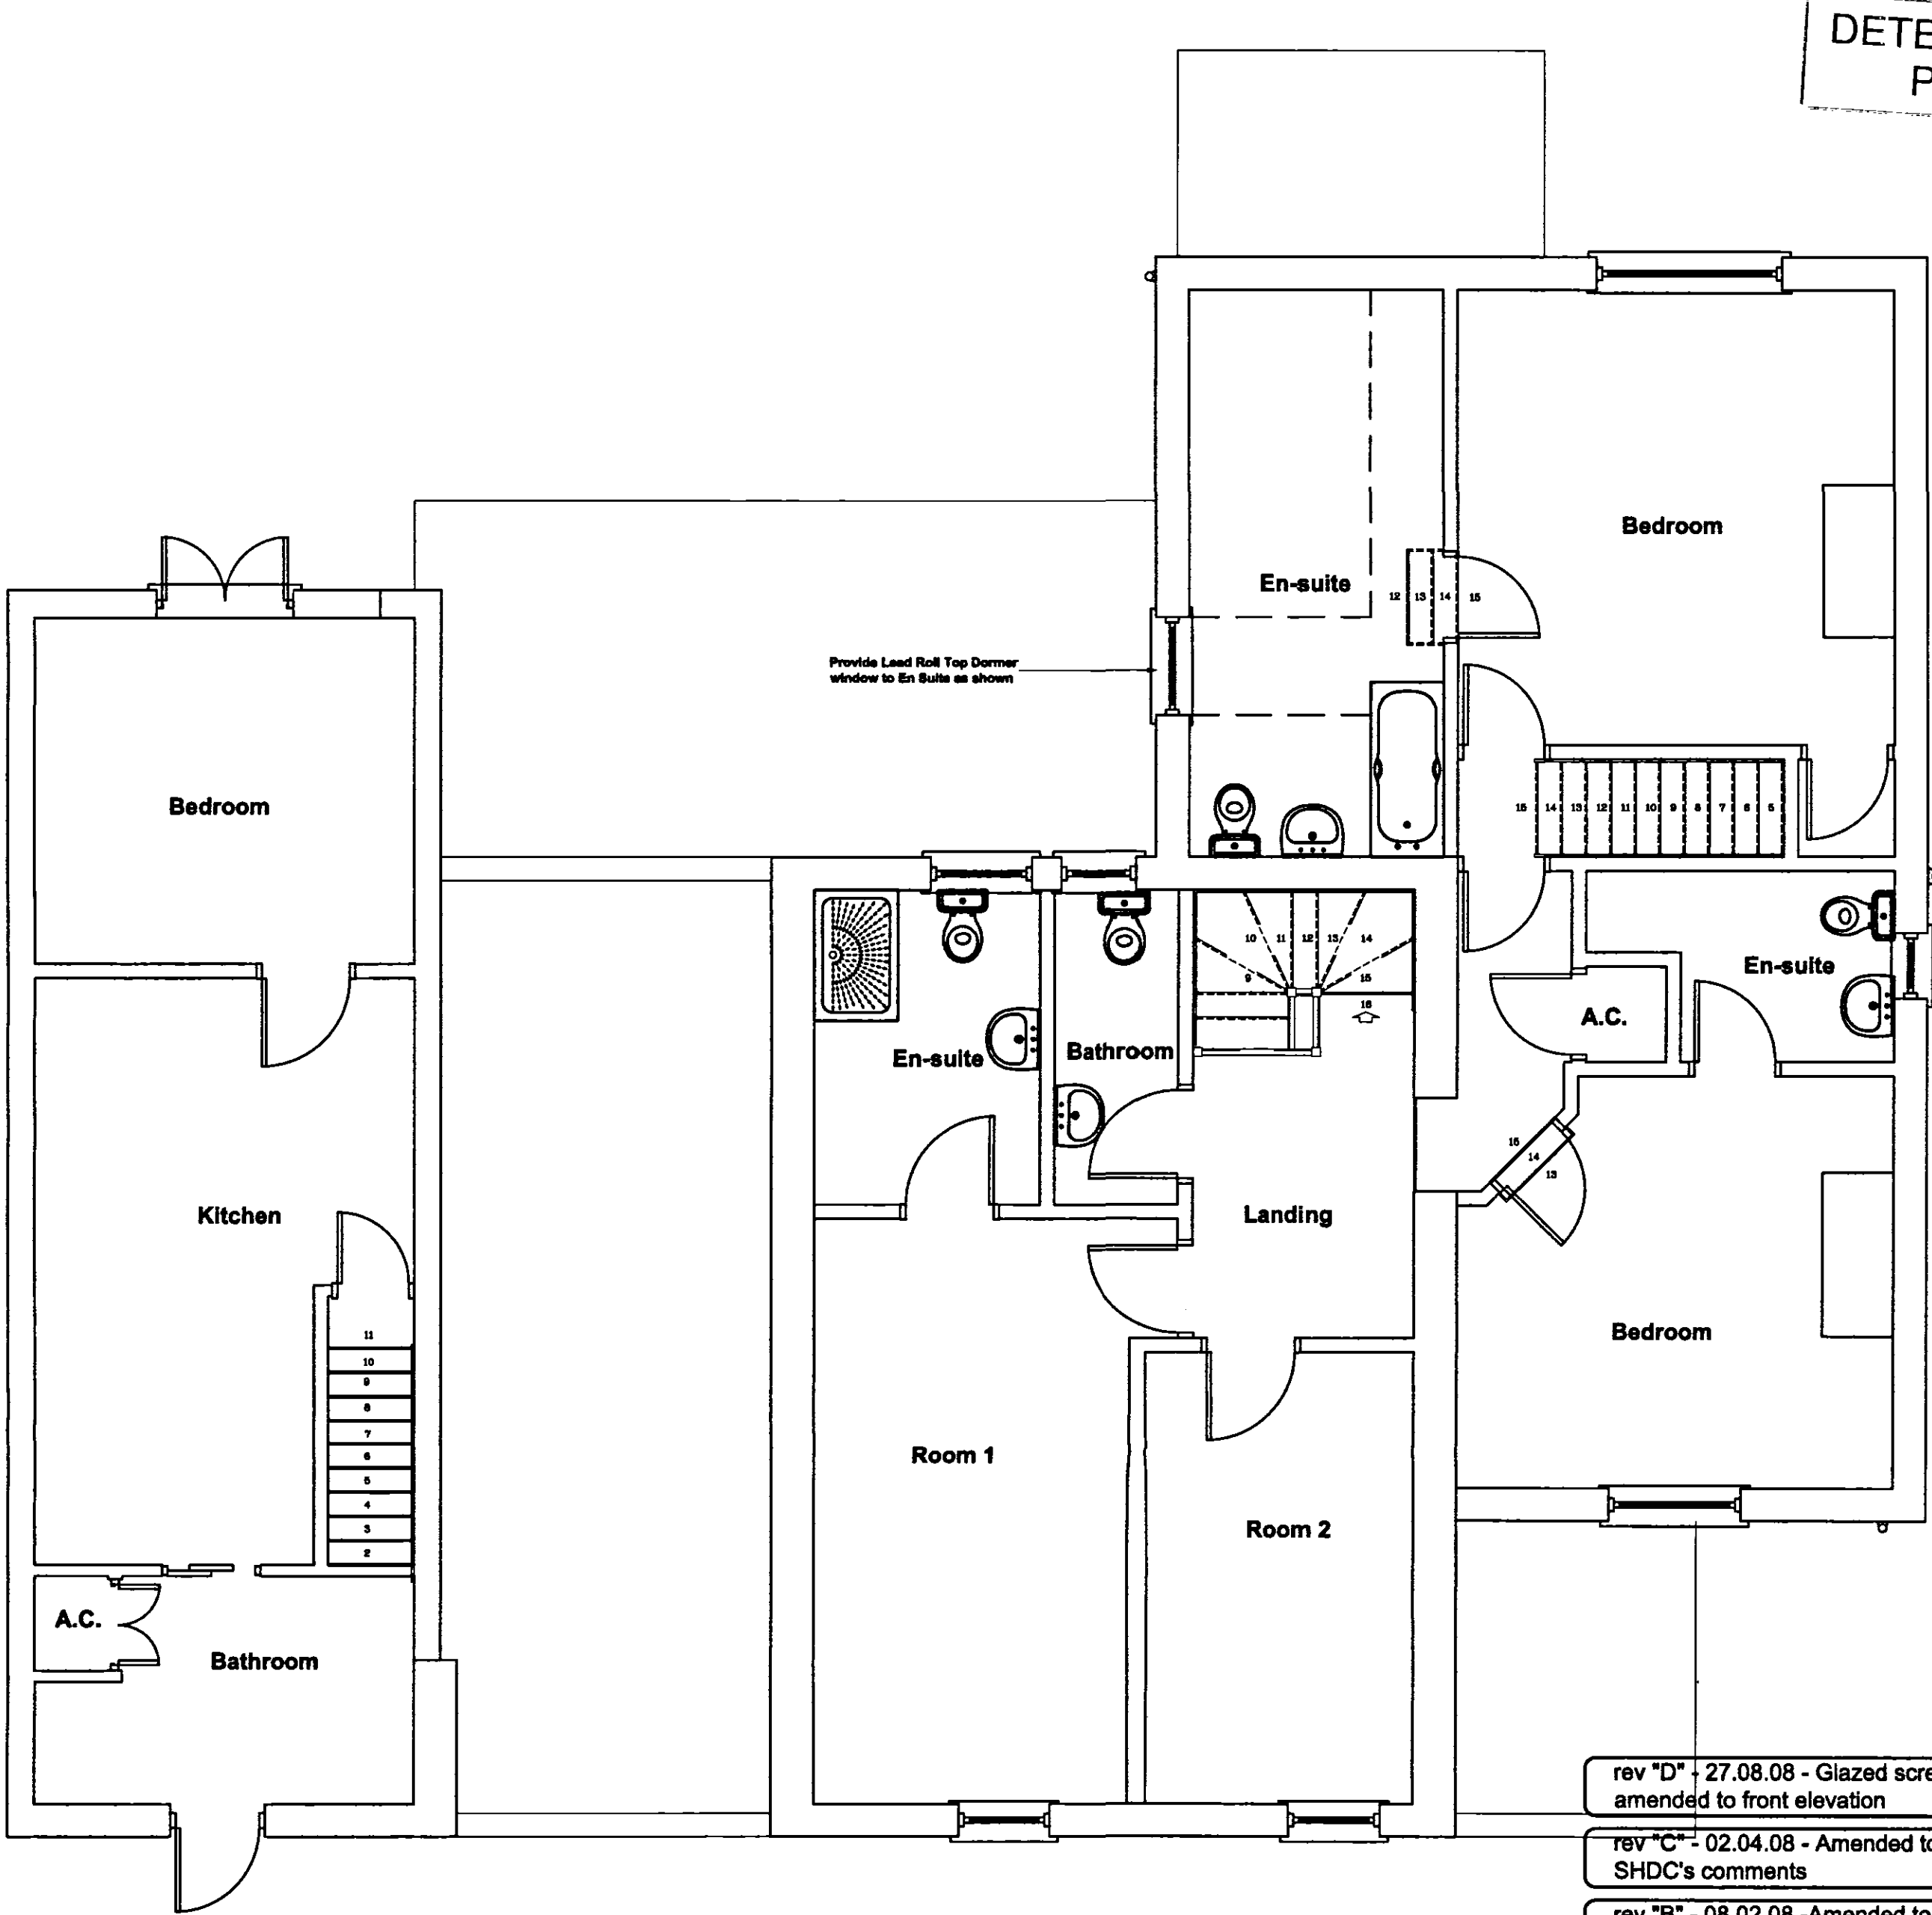

Proposed First Floor Plan
Scale 1:50

- rev "D" - 27.08.08 - Glazed screen amended to front elevation
- rev "C" - 02.04.08 - Amended to suit SHDC's comments
- rev "B" - 08.02.08 - Amended to suit Clients comments
- rev "A" - 15.01.08 - Amended to suit Clients comments

Mr & Mrs J Harman
Willows Tea Room
Old Main Road
Fleet Hargate
PE12 8LL

Proposed Rear Conservatory
Extension, Replacement
Timber Windows & Internal
Alterations

SHDC
Planning & Development
- 6 OCT 2008
Ref: 1062/08

remway
Design Ltd
2nd Floor - 5 Sheepmarket
Spalding
PE11 1BH
Tel: 01775 768 921
e-mail: enquiries@remwaydesign.co.uk

dec07 Scale: As Noted

1522 - 03 "D"

PLEASE NOTE:
Due to areas of the structure being covered, unexposed or otherwise inaccessible the notes / specifications of existing materials are subject to confirmation of site when it is feasible to expose the relevant areas of construction.