


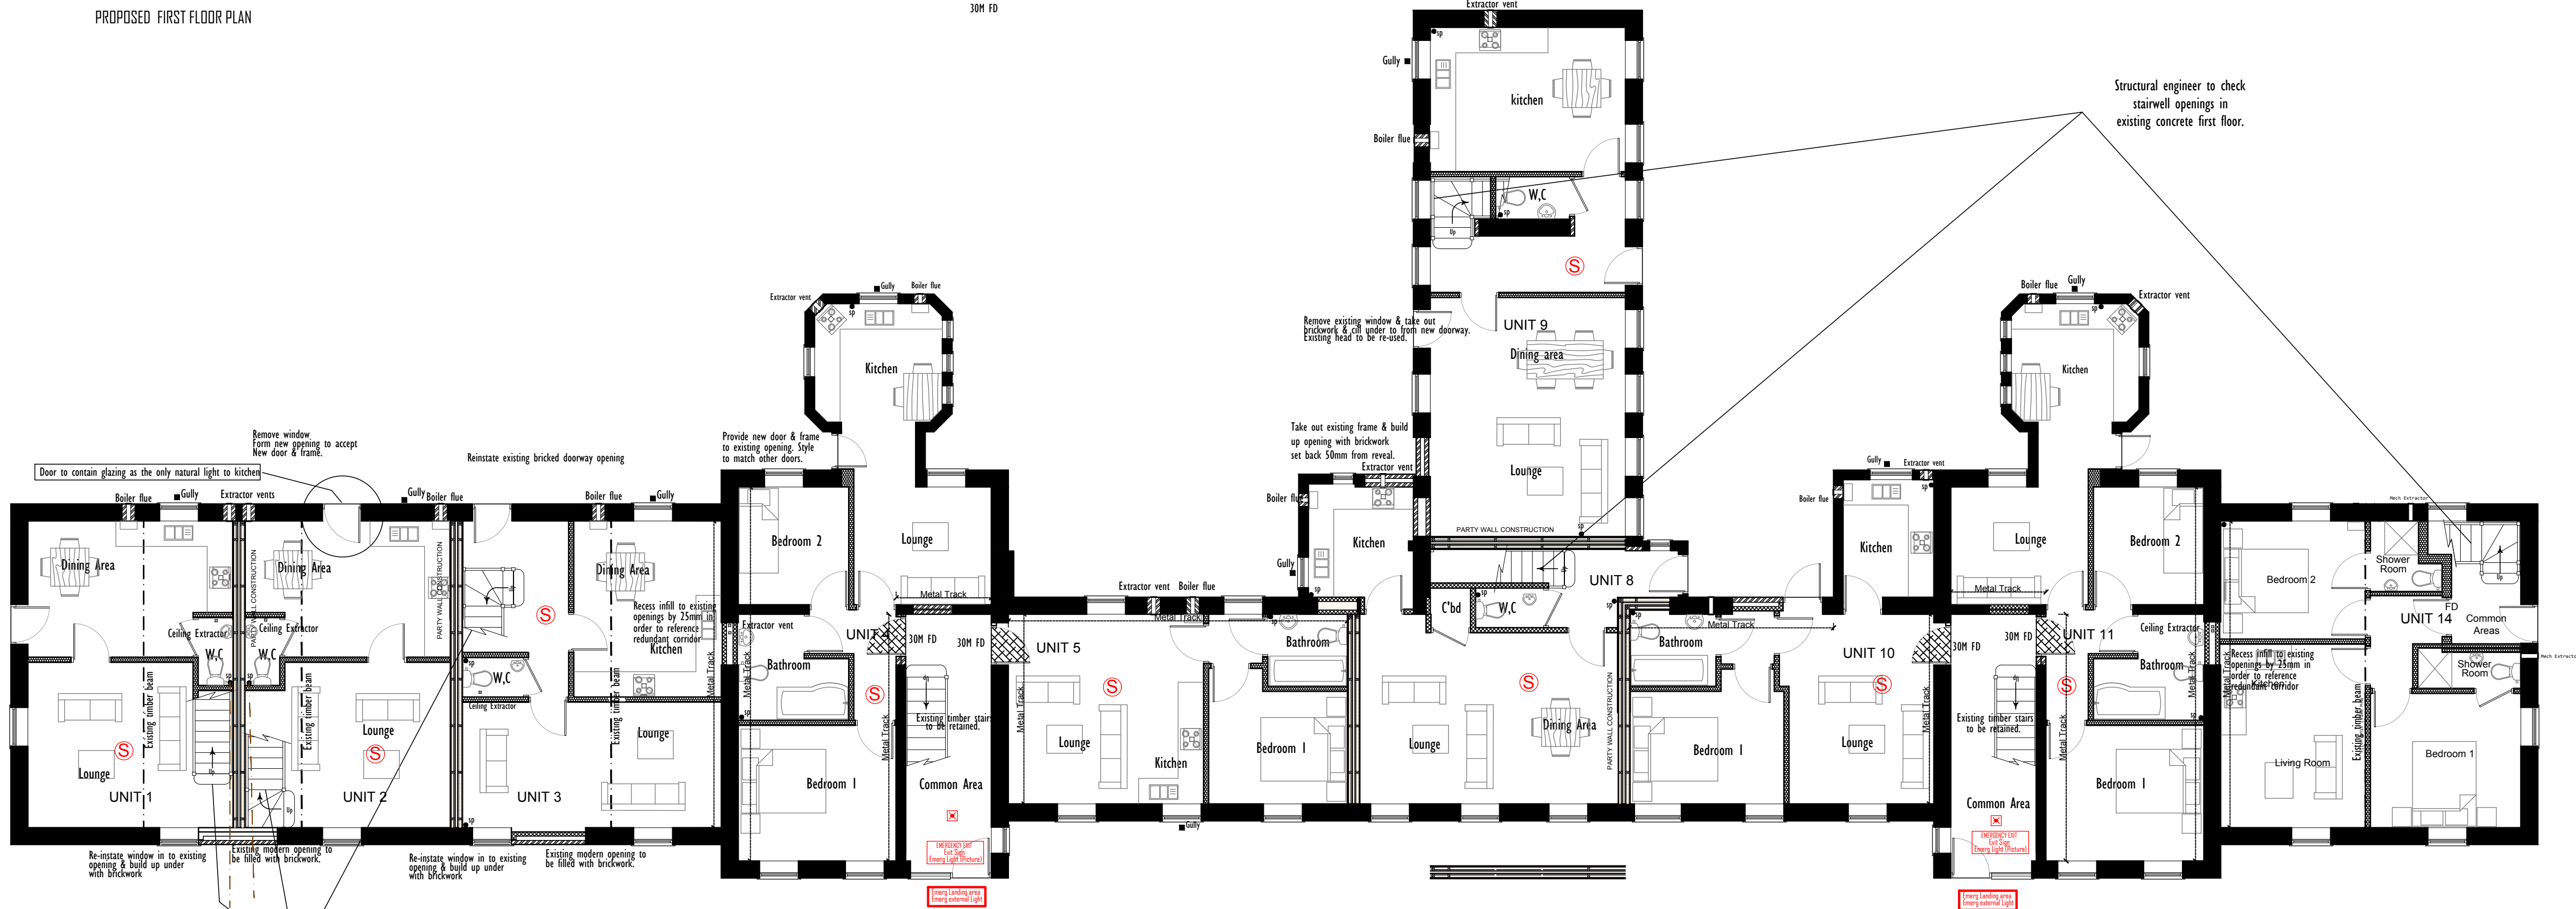


PROPOSED FIRST FLOOR PLAN

30M FD



PROPOSED GROUND FLOOR PLAN

Structural engineer to check stairwell openings in existing concrete first floor.

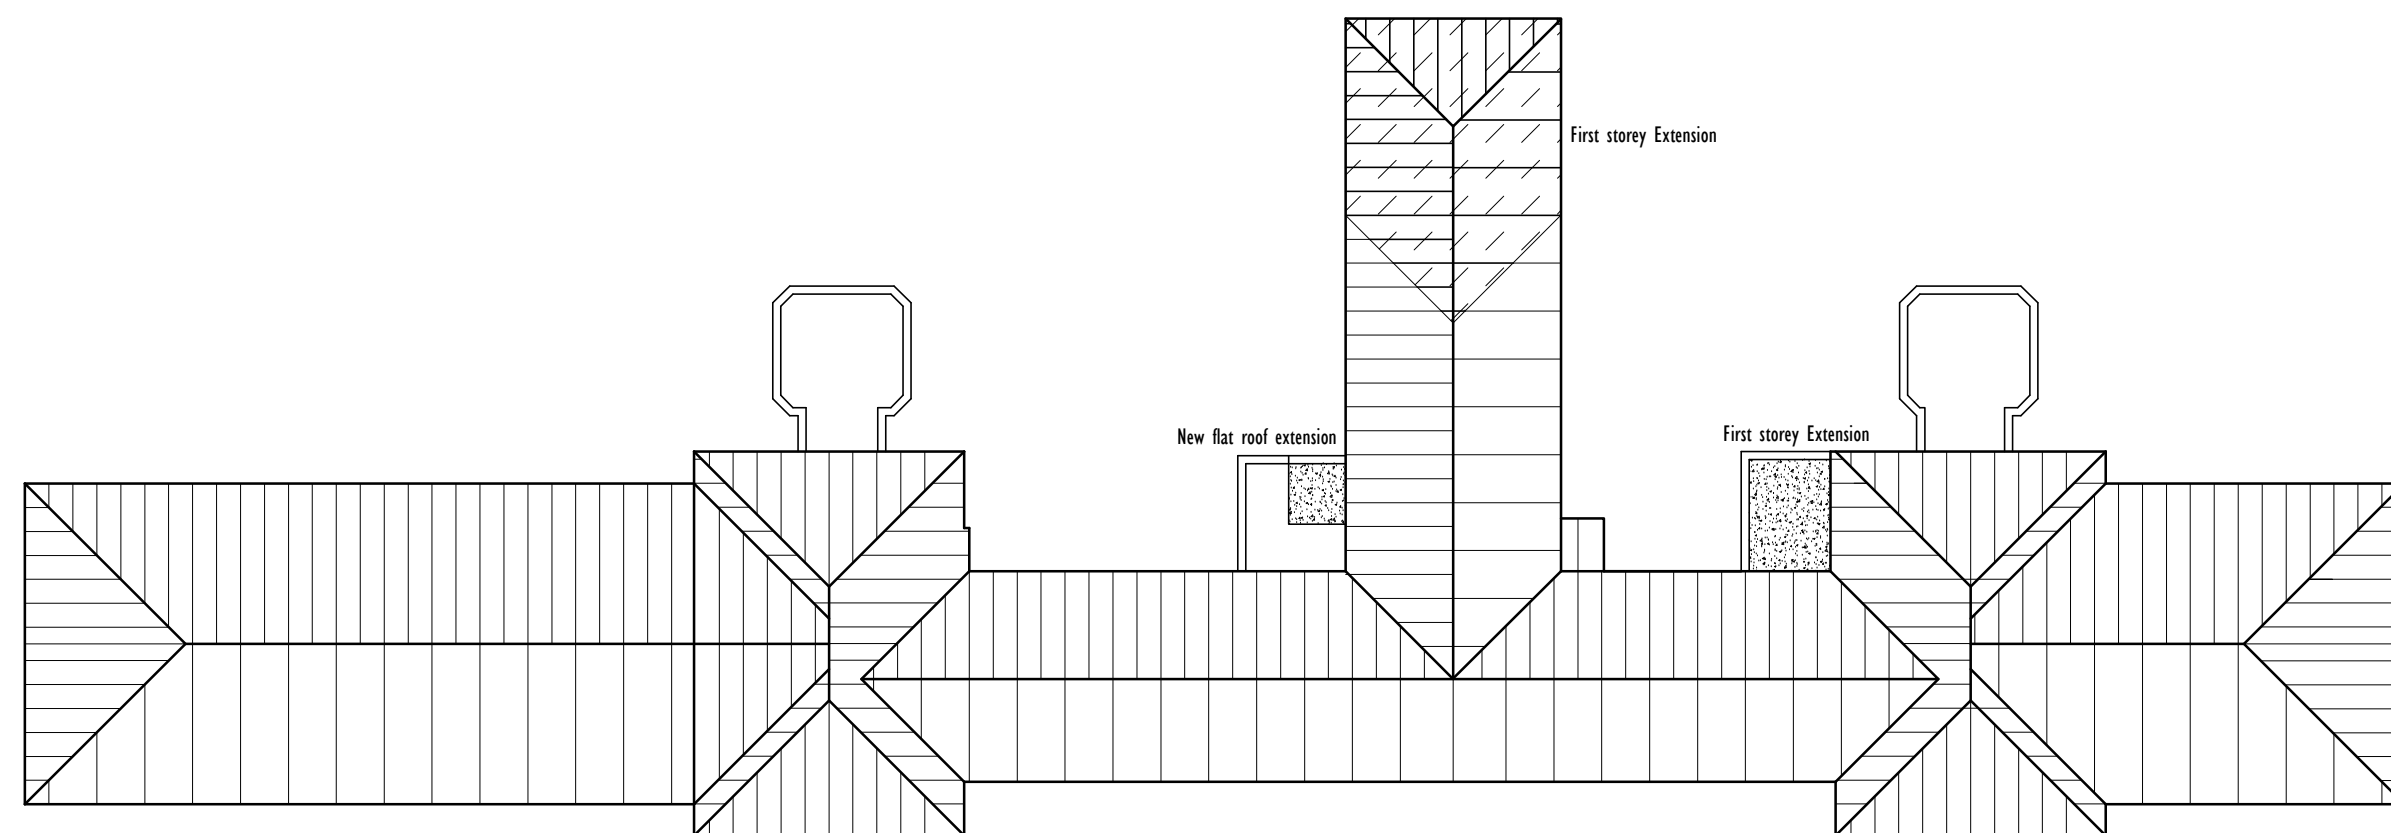

PROPOSED ROOF PLAN
Scale 1:200

Rev/A 16/05/16 Revisions to floor and ceiling treatments

NOTES:
DO NOT SCALE. ALL DIMENSIONS
MUST BE CHECKED ON SITE.

This drawing is copyright and contains confidential information. It may not be reproduced or
communicated to a third party in any form and any person doing so may be liable to a penalty
under the Trade Secrets Act 2018.

Client: INVICTA DEVELOPMENTS LTD

Job Title: DEVELOPMENT OF REDUNDANT
FACILITY

Drawing Title: PROPOSED PLANS

Site Address: ORCHARD HOUSE
FLEET ROAD
HOLBEACH

Scale: 1 : 100 Date: 27/10/2017 Drawn By: SRW

Drawing No.: IDHH/OR/11/003 Revision: A

RICHMOND HOUSE,
MAIN ROAD,
LONG BENNINGTON,
NOTTINGHAMSHIRE
NG22 5DJ

01400283166
plan-it-design.co.uk

PLAN-IT
DESIGN