


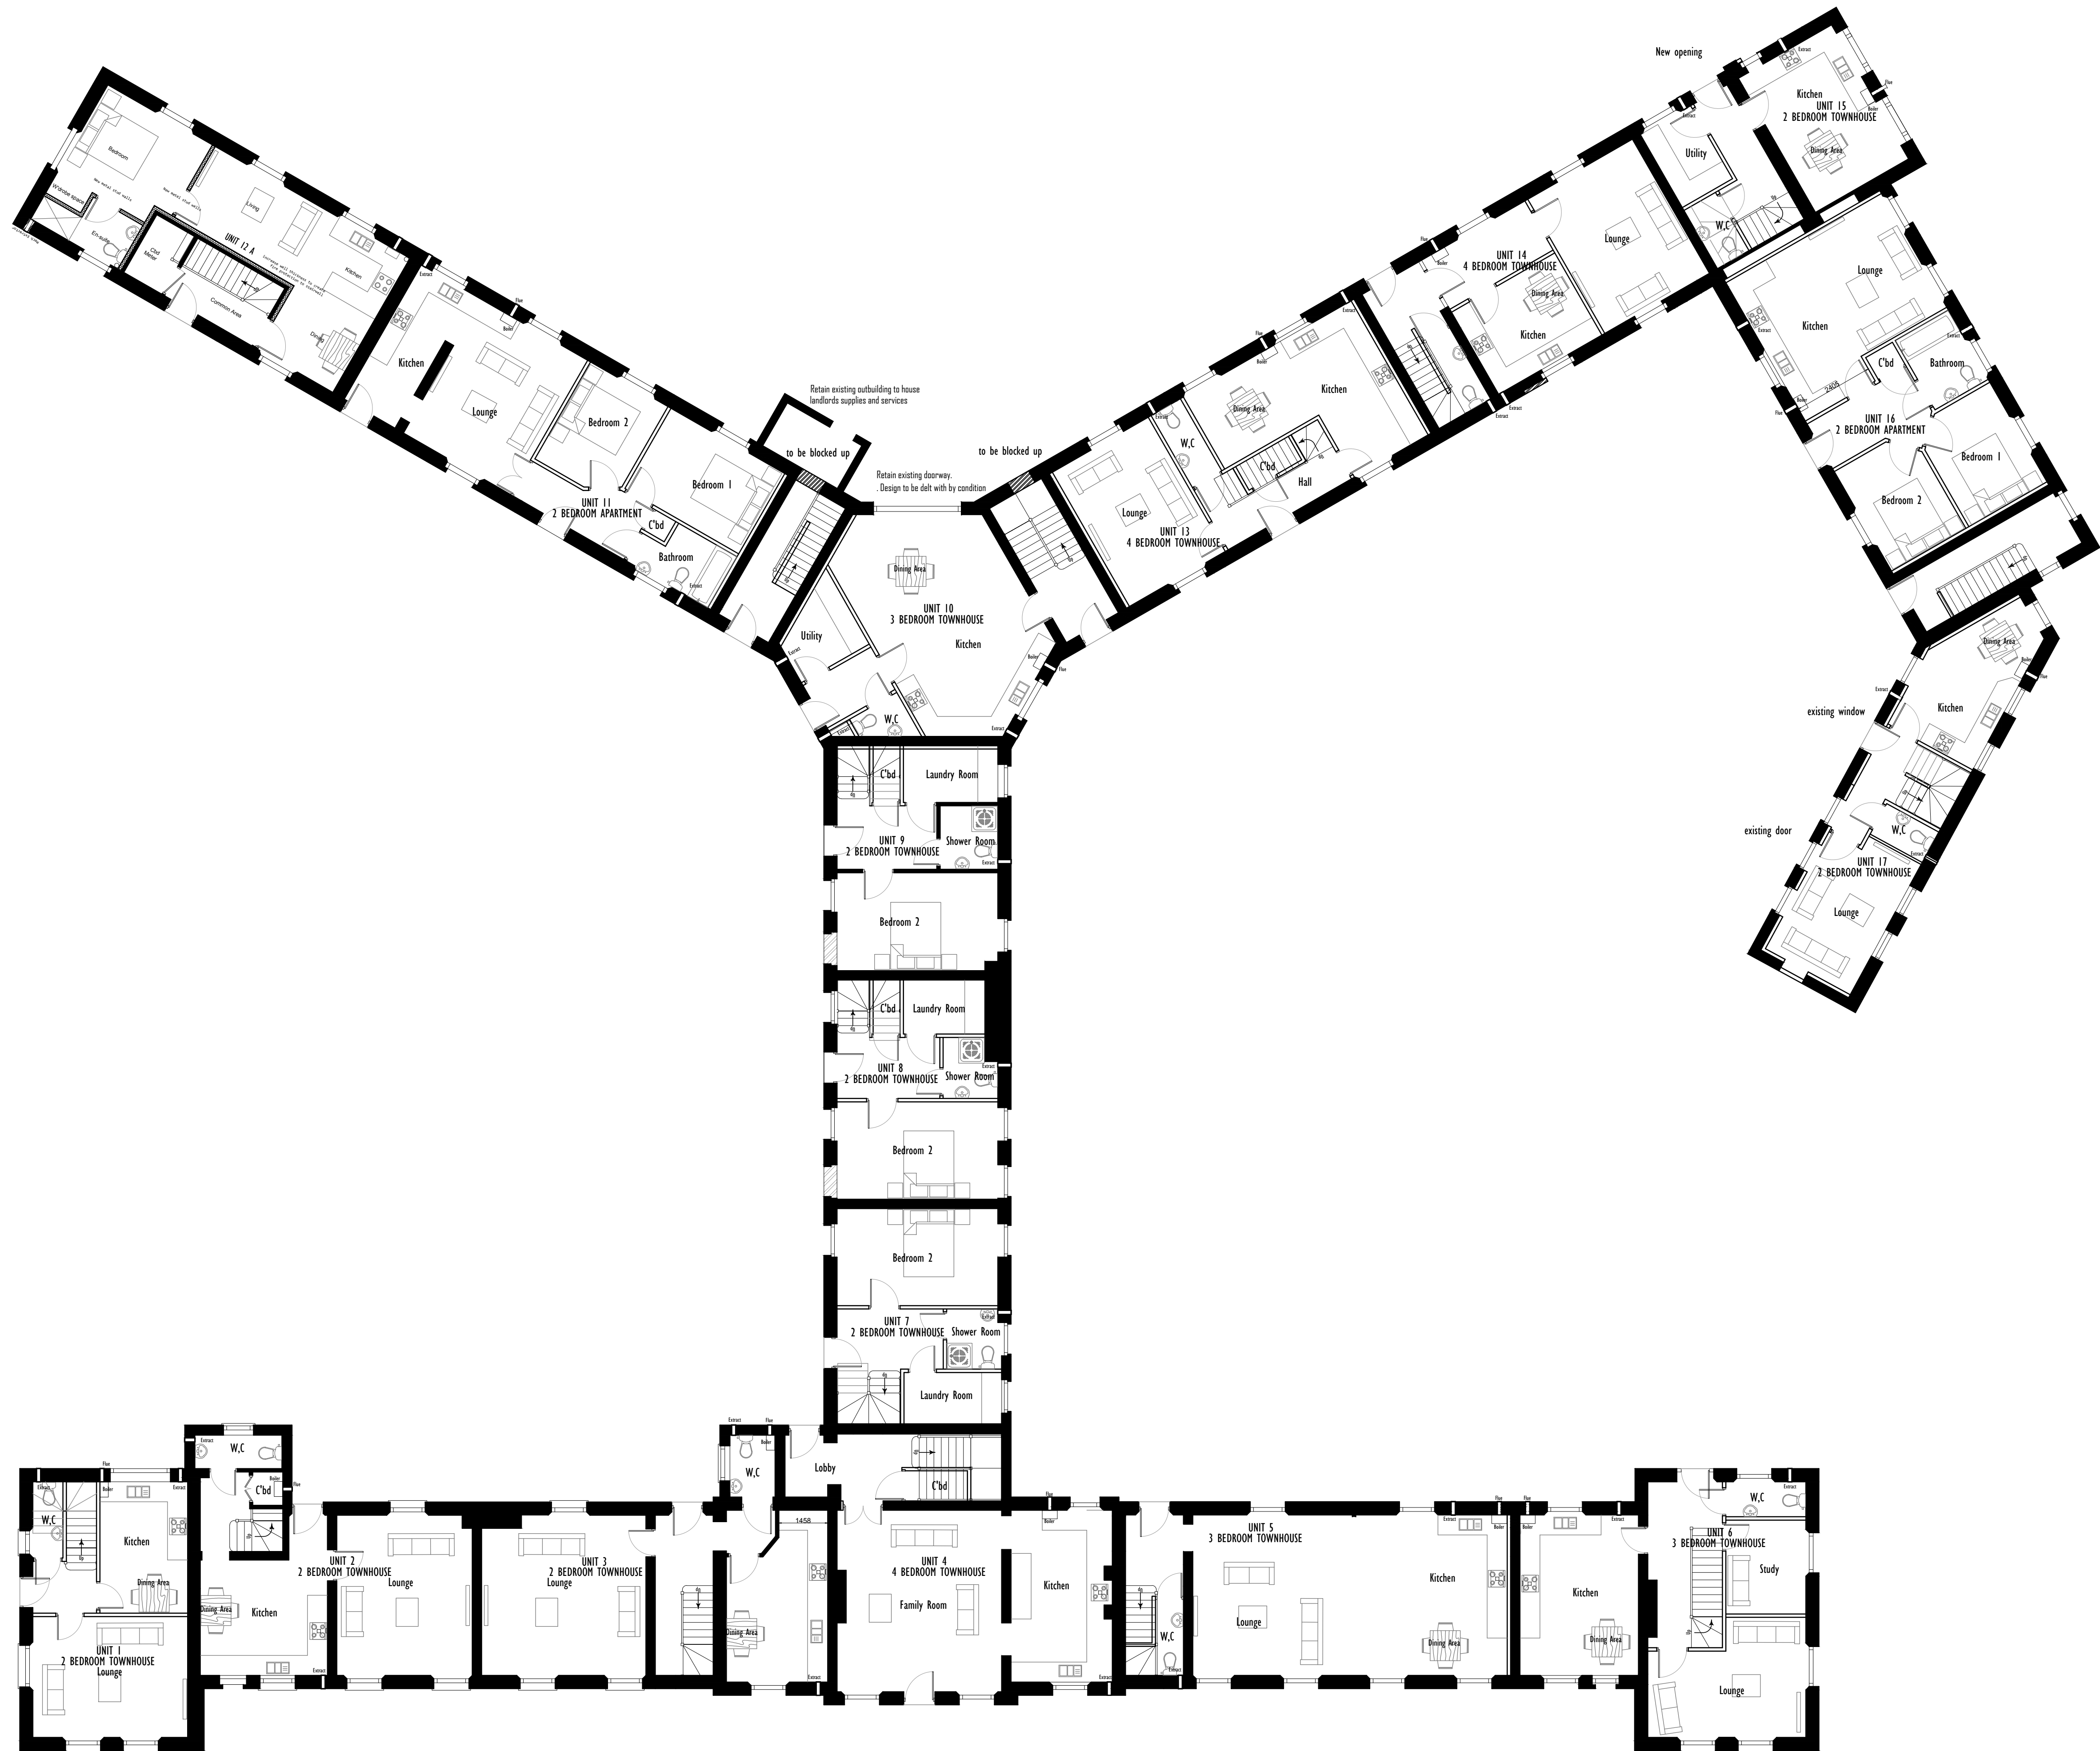

PROPOSED GROUND FLOOR PLAN

THE INFORMATION WITHIN THIS DRAWING IS BASED ON INFORMATION PROVIDED BY CLIENT RATHER A MEASURED 'ON SITE' SURVEY. THEREFORE ALL DIMENSIONS MUST BE CHECKED ON SITE.

Revision B 13/10/2017 * Changes to internal layout Unit 12 *

NOTES		
DO NOT SCALE. ALL DIMENSIONS MUST BE CHECKED ON SITE.		
THIS DRAWING IS COPYRIGHT AND UNLAWFUL TO REPRODUCE OR TRANSMIT IN ANY FORM OR BY ANY MEANS, WITHOUT THE WRITTEN CONSENT OF PLAN-IT DESIGN LLP.		
Client :	INVICTA DEVELOPMENTS LTD	
Job Title :	DEVELOPMENT OF REDUNDANT HEALTH FACILITY	
Drawing Title :	PROPOSED GROUND FLOOR PLAN HOLBEACH HOUSE	
Site Address :	HOLBEACH HOUSE FLEET ROAD HOLBEACH	
Scale :	Date :	Drawn By :
1 : 100	29/05/2013	SRW
Drawing No. :	Revision :	
IDHH/RW/13/001	B	

PLAN-IT
DESIGN LLP
UNIT 27, ROSLAND BUSINESS PARK, LONG BENNINGTON, NEWARK
NOTTINGHAMSHIRE
NG23 5PT
TEL / FAX: 01936 844 637
www.plan-it-design.co.uk