


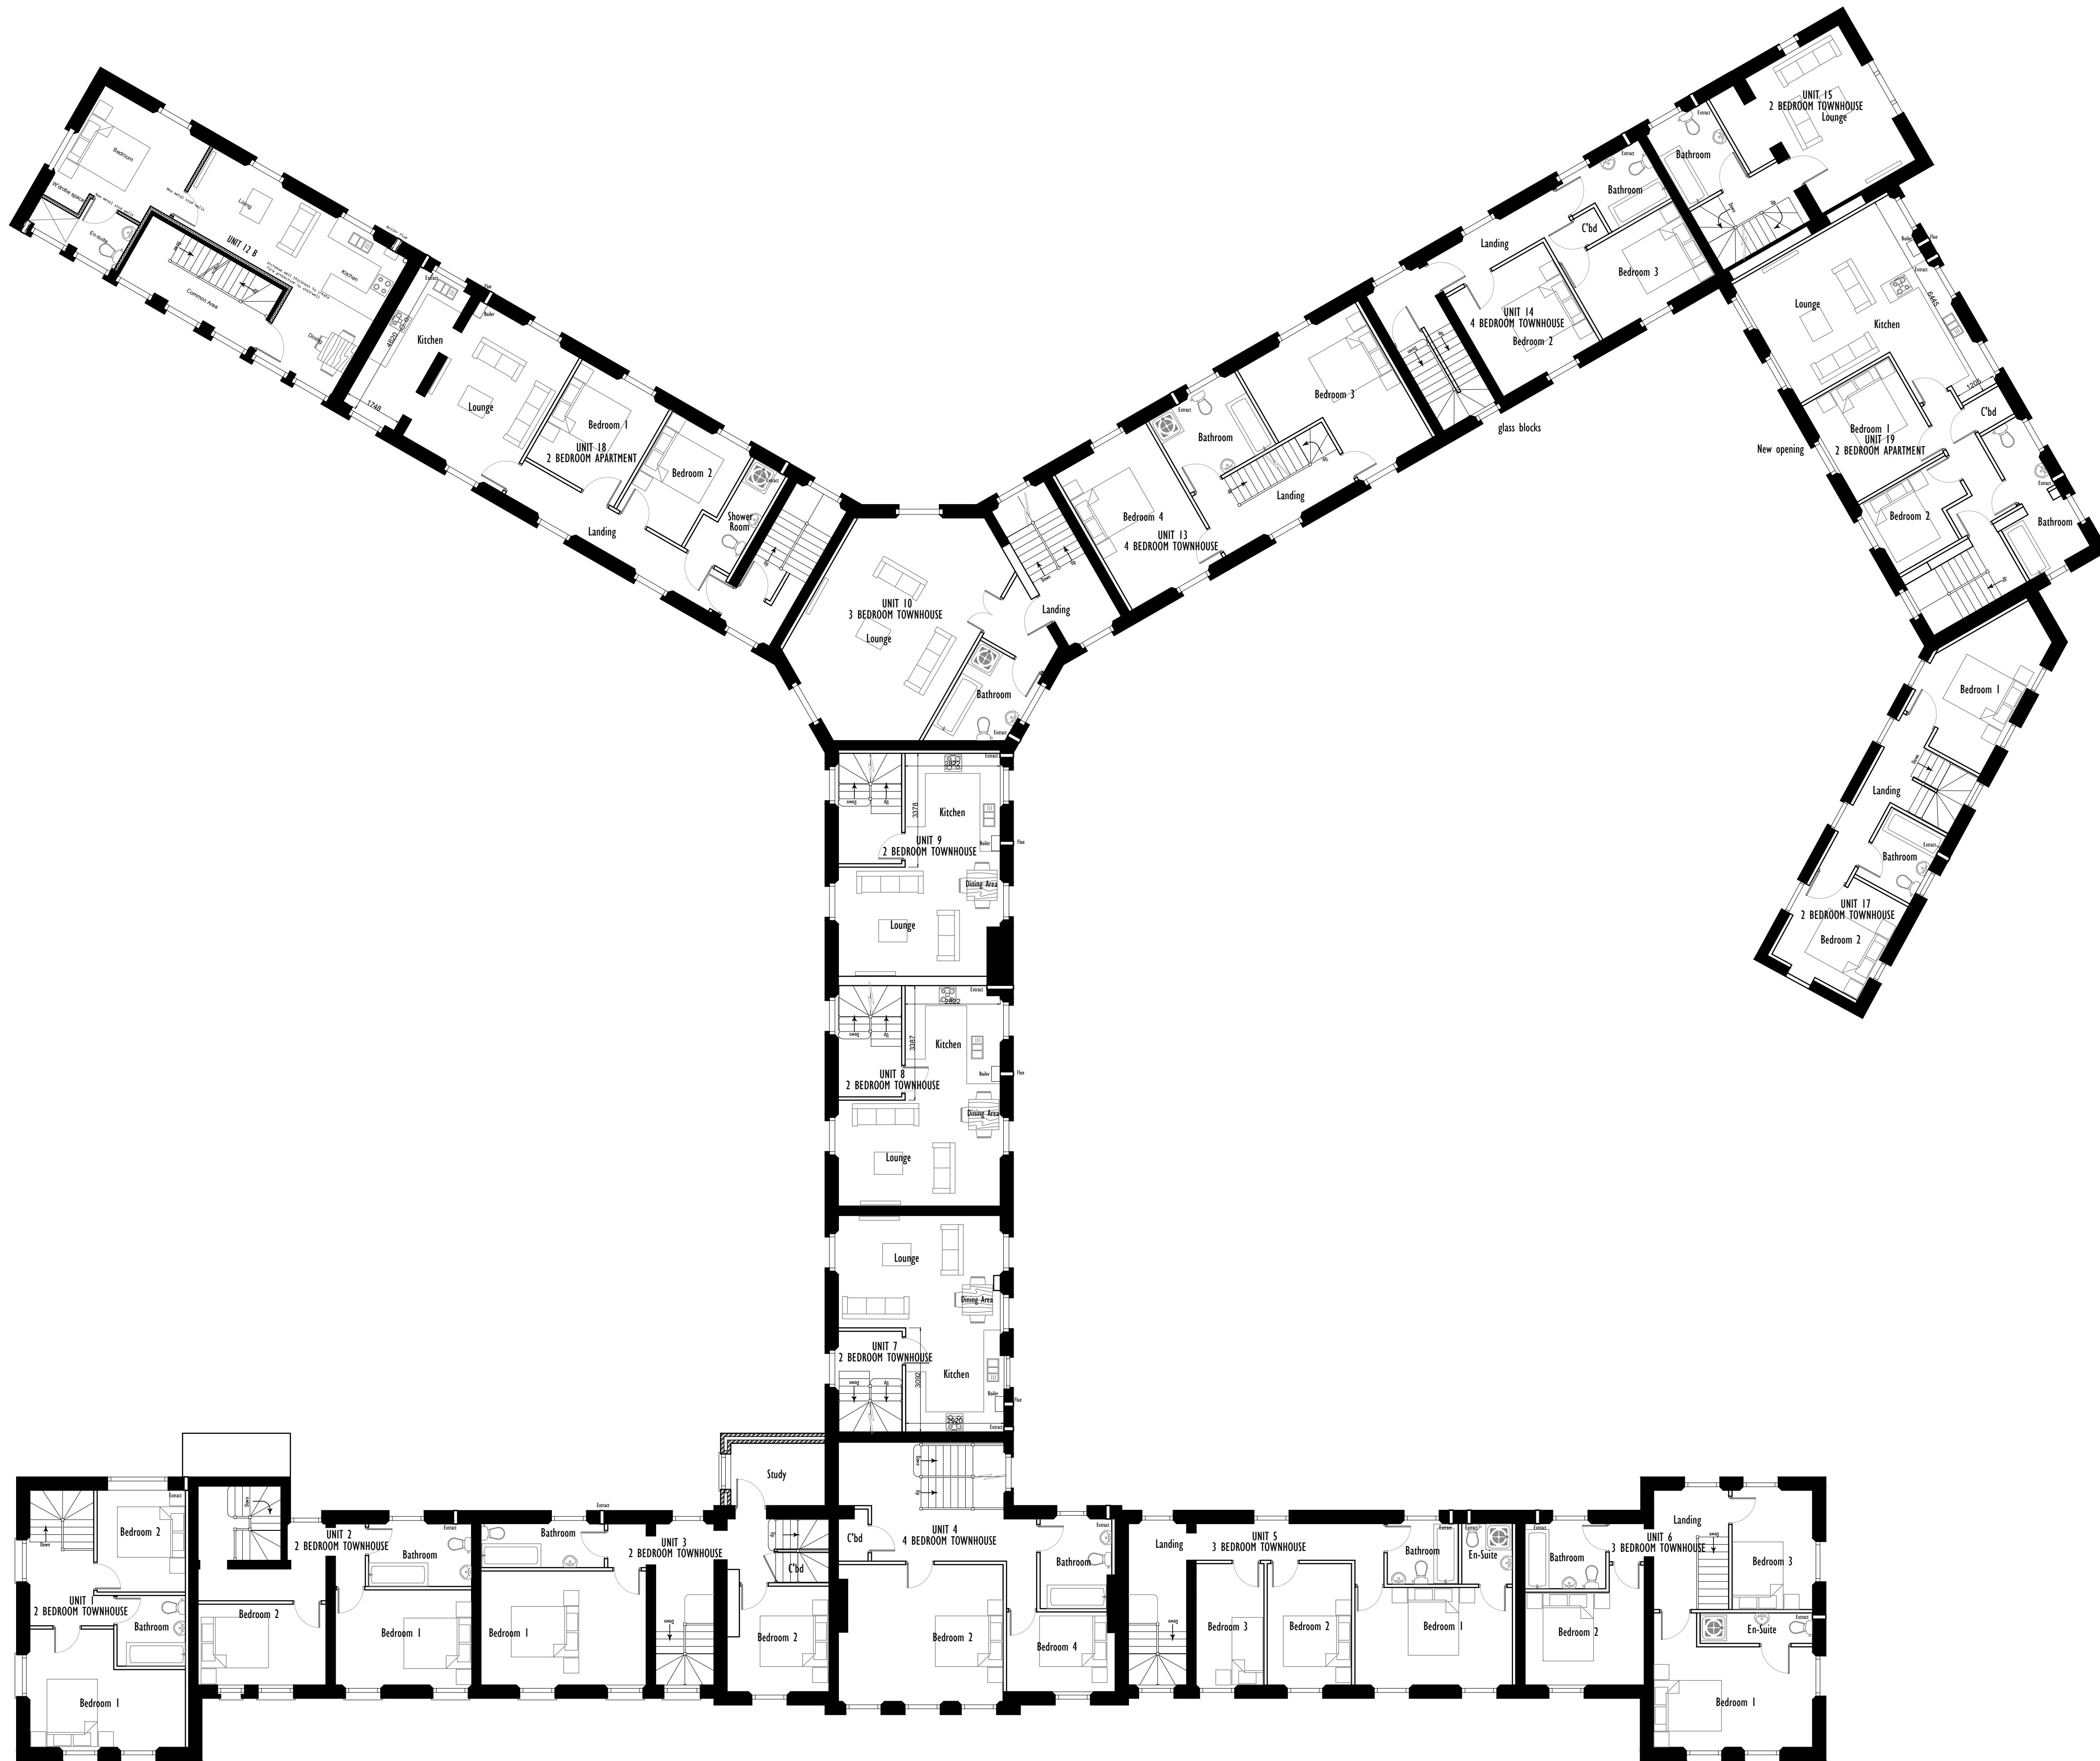

PROPOSED FIRST FLOOR PLAN

THE INFORMATION WITHIN THIS DRAWING IS BASED ON INFORMATION PROVIDED BY CLIENT RATHER A MEASURED 'ON SITE' SURVEY. THEREFORE ALL DIMENSIONS MUST BE CHECKED ON SITE.

Revision A 13/10/2017 * Changes to internal layout Unit 12 *

NOTES DO NOT SCALE. ALL DIMENSIONS MUST BE CHECKED ON SITE. THIS DRAWING IS COPYRIGHT AND UNPUBLISHED INFORMATION. IT MAY NOT BE REPRODUCED OR TRANSMITTED IN ANY FORM OR BY ANY MEANS, ELECTRONIC OR MECHANICAL, WITHOUT THE WRITTEN CONSENT OF PLAN IT DESIGN LLP.		
Client: INVICTA DEVELOPMENTS LTD		
Job Title: DEVELOPMENT OF REDUNDANT HEALTH FACILITY		
Drawing Title: PROPOSED FIRST FLOOR PLAN HOLBEACH HOUSE		
Site Address: HOLBEACH HOUSE FLEET ROAD HOLBEACH		
Scale: 1 : 100	Date: 29/05/2013	Drawn By: SRW
Drawing No: IDHH/RW/13/002	Revision: A	
PLAN IT DESIGN LLP UNIT 27, ROSLAND BUSINESS PARK, LONG BENNINGTON, NEWARK NG23 5PJ TEL: / FAX: 01666 844 637 www.plan-itdesign.co.uk		