

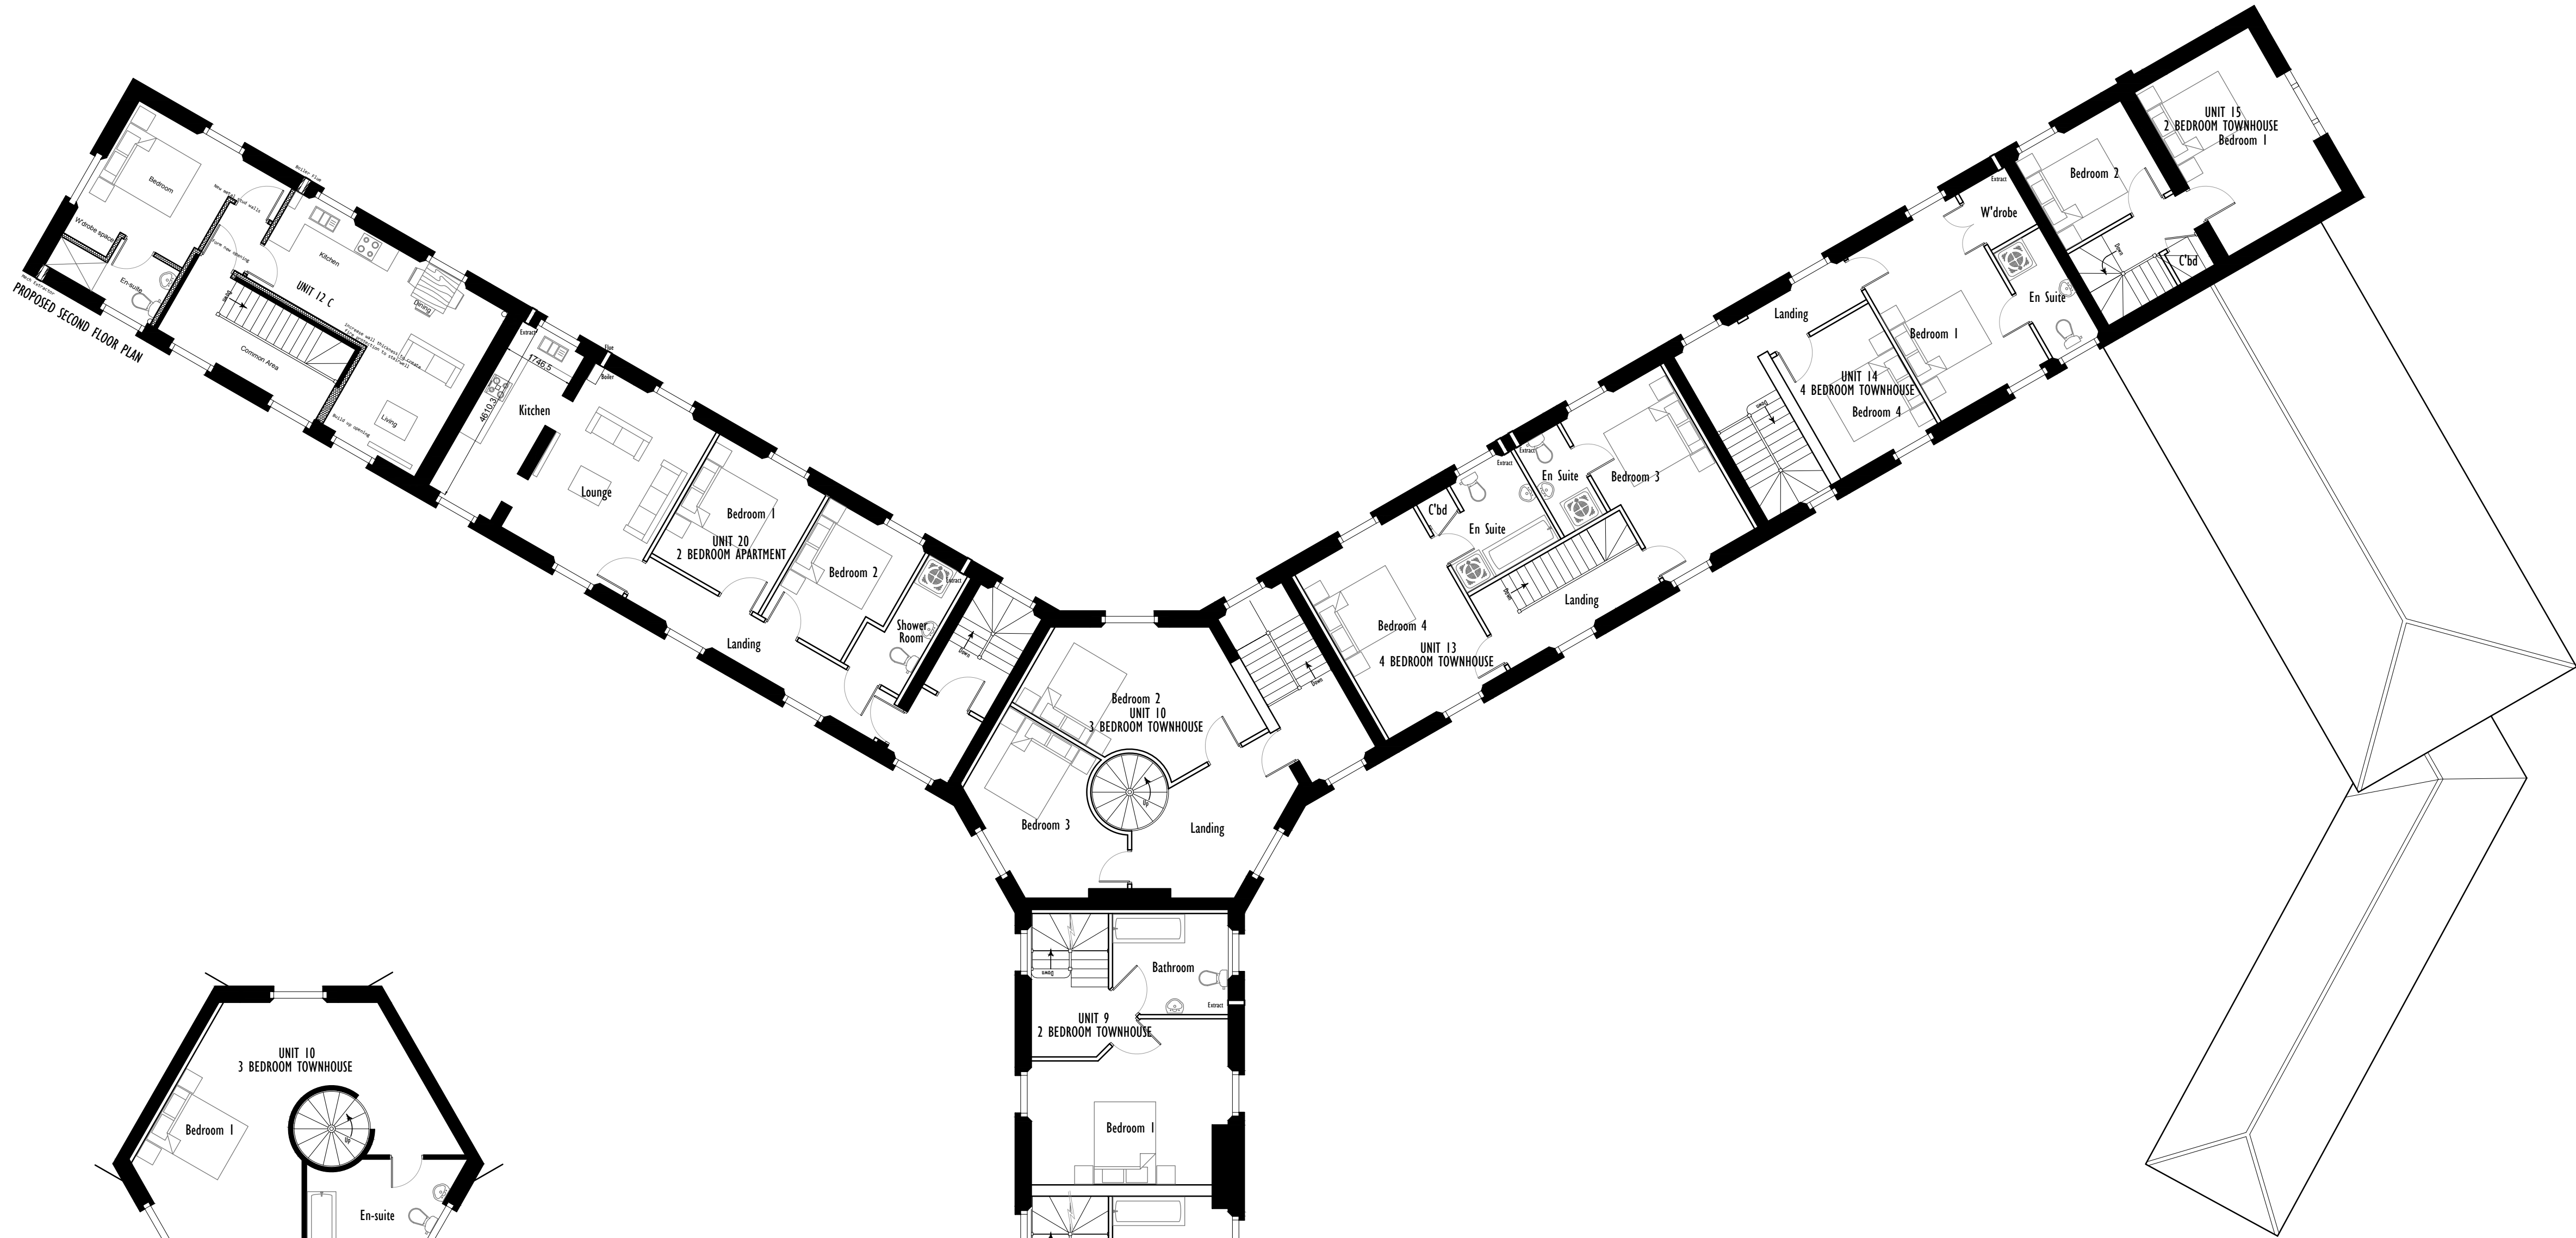


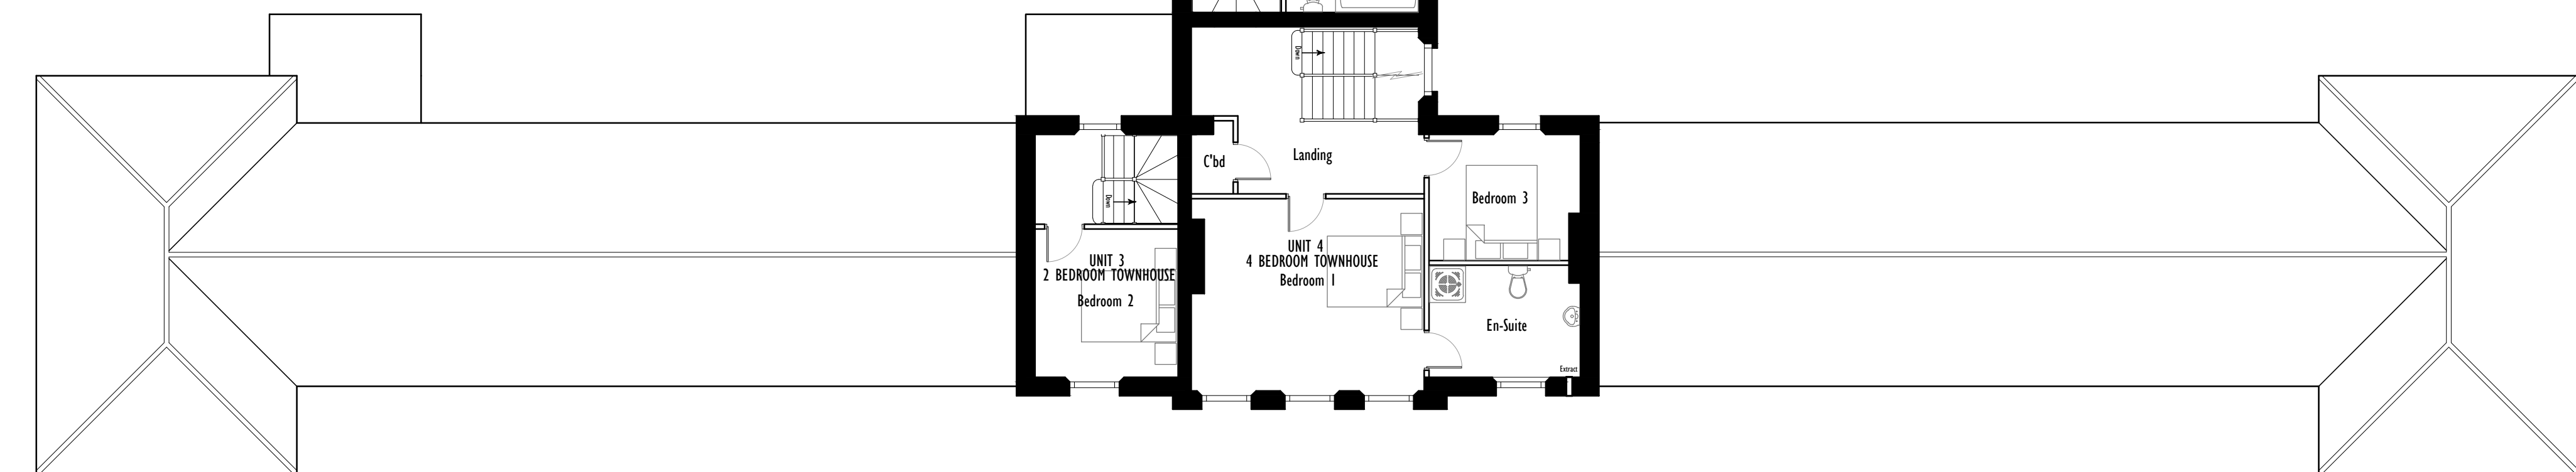

PROPOSED THIRD FLOOR PLAN

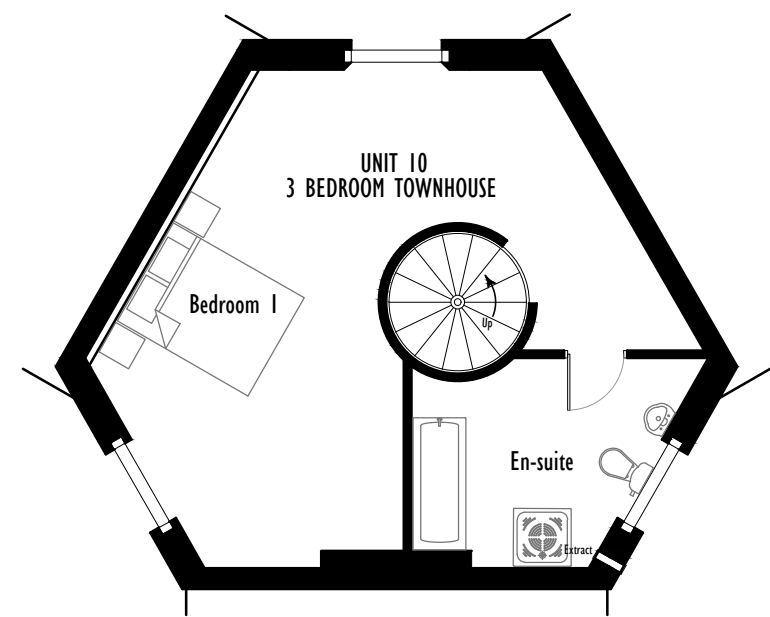

PROPOSED SECOND FLOOR PLAN

THE INFORMATION WITHIN THIS DRAWING IS BASED ON INFORMATION PROVIDED BY CLIENT RATHER A MEASURED 'ON SITE' SURVEY. THEREFORE ALL DIMENSIONS MUST BE CHECKED ON SITE.

Revision A 13/10/2017 * Changes to internal layout Unit 12 *

NOTES		
DO NOT SCALE. ALL DIMENSIONS MUST BE CHECKED ON SITE.		
THIS DRAWING IS COPYRIGHT AND UNPUBLISHED CONFIDENTIAL INFORMATION. IT MAY NOT BE REPRODUCED OR TRANSMITTED IN ANY FORM OR BY ANY MEANS, ELECTRONIC OR MECHANICAL, WITHOUT THE WRITTEN CONSENT OF PLAN IT DESIGN LLP.		
Client : INVICTA DEVELOPMENTS LTD		
Job Title : DEVELOPMENT OF REDUNDANT HEALTH FACILITY		
Drawing Title : PROPOSED SECOND & THIRD FLOOR PLAN, HOLBEACH HOUSE		
Site Address : HOLBEACH HOUSE, FLEET ROAD, HOLBEACH		
Scale : 1 : 100	Date : 29/05/2013	Drawn By : SRW
Drawing No. : IDHH/RW/13/003	Revision : A	
PLAN IT DESIGN LLP		
UNIT 27, ROSELAND BUSINESS PARK, LONG BENNINGTON, NEWARK, NOTTINGHAMSHIRE, NG23 5PF		
TEL : / FAX : 01936 844 637		
www.plan-it-design.co.uk		