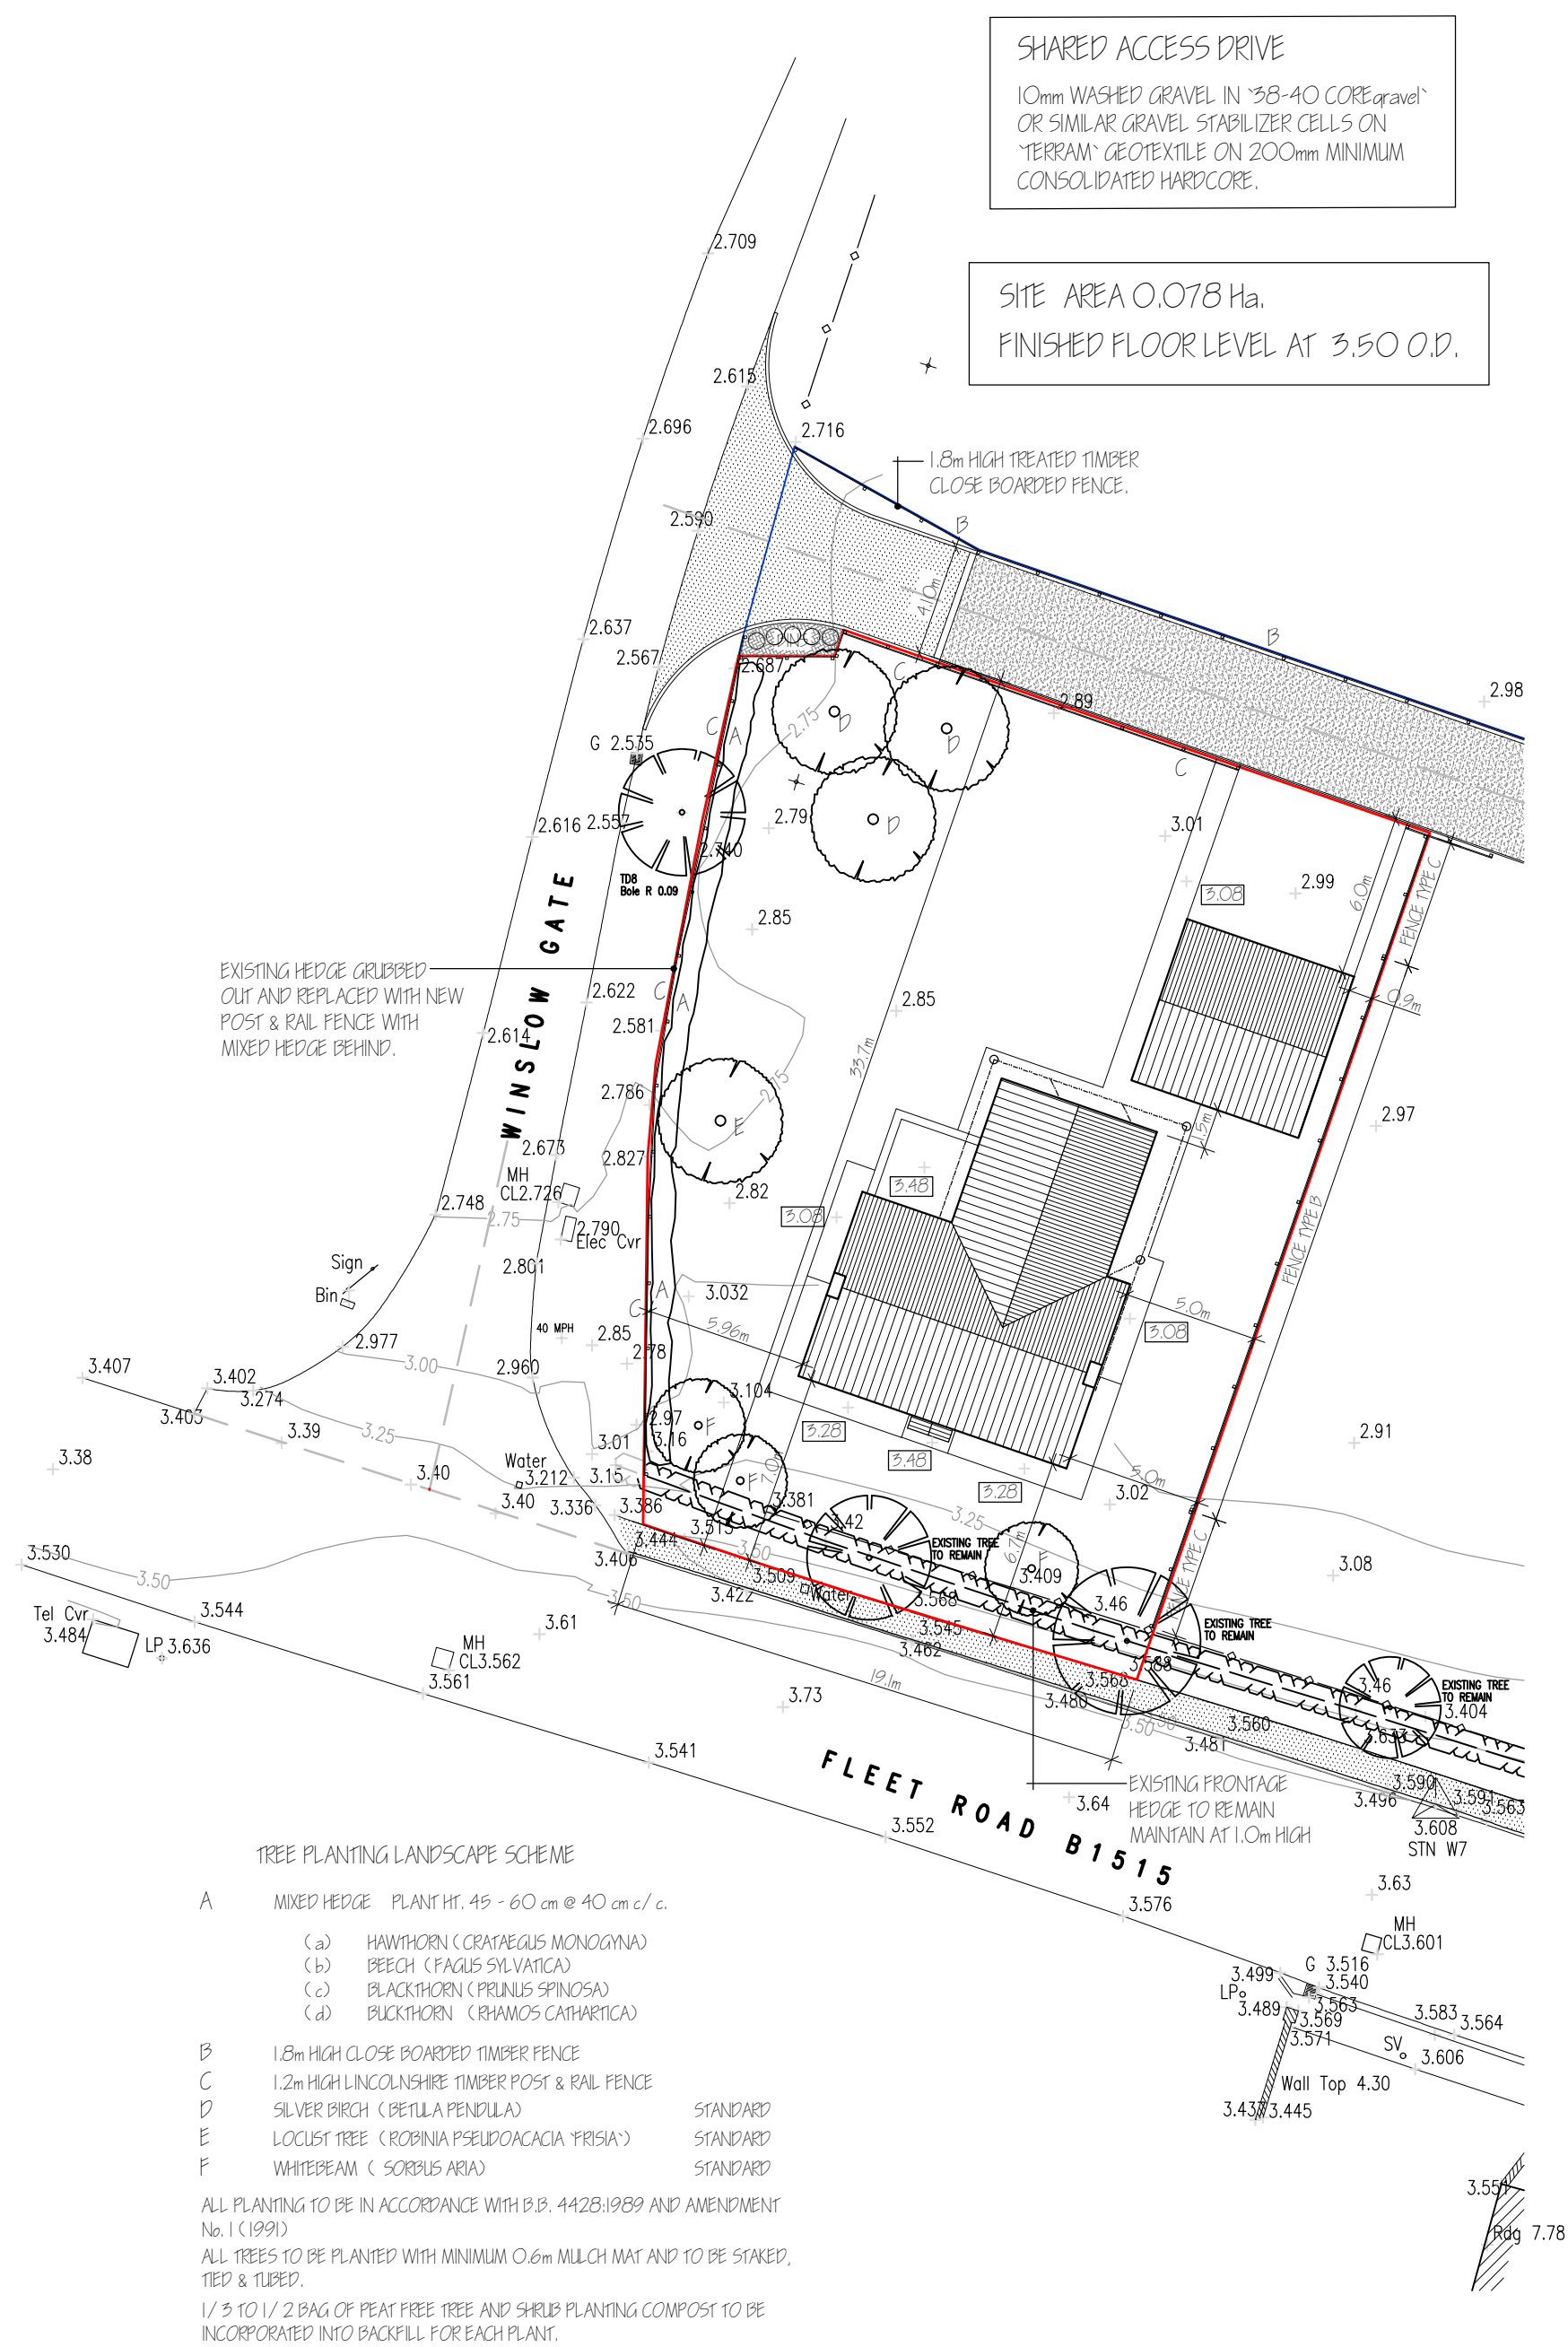
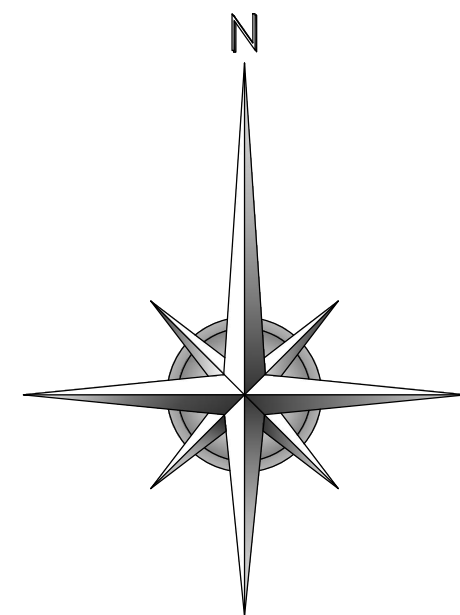
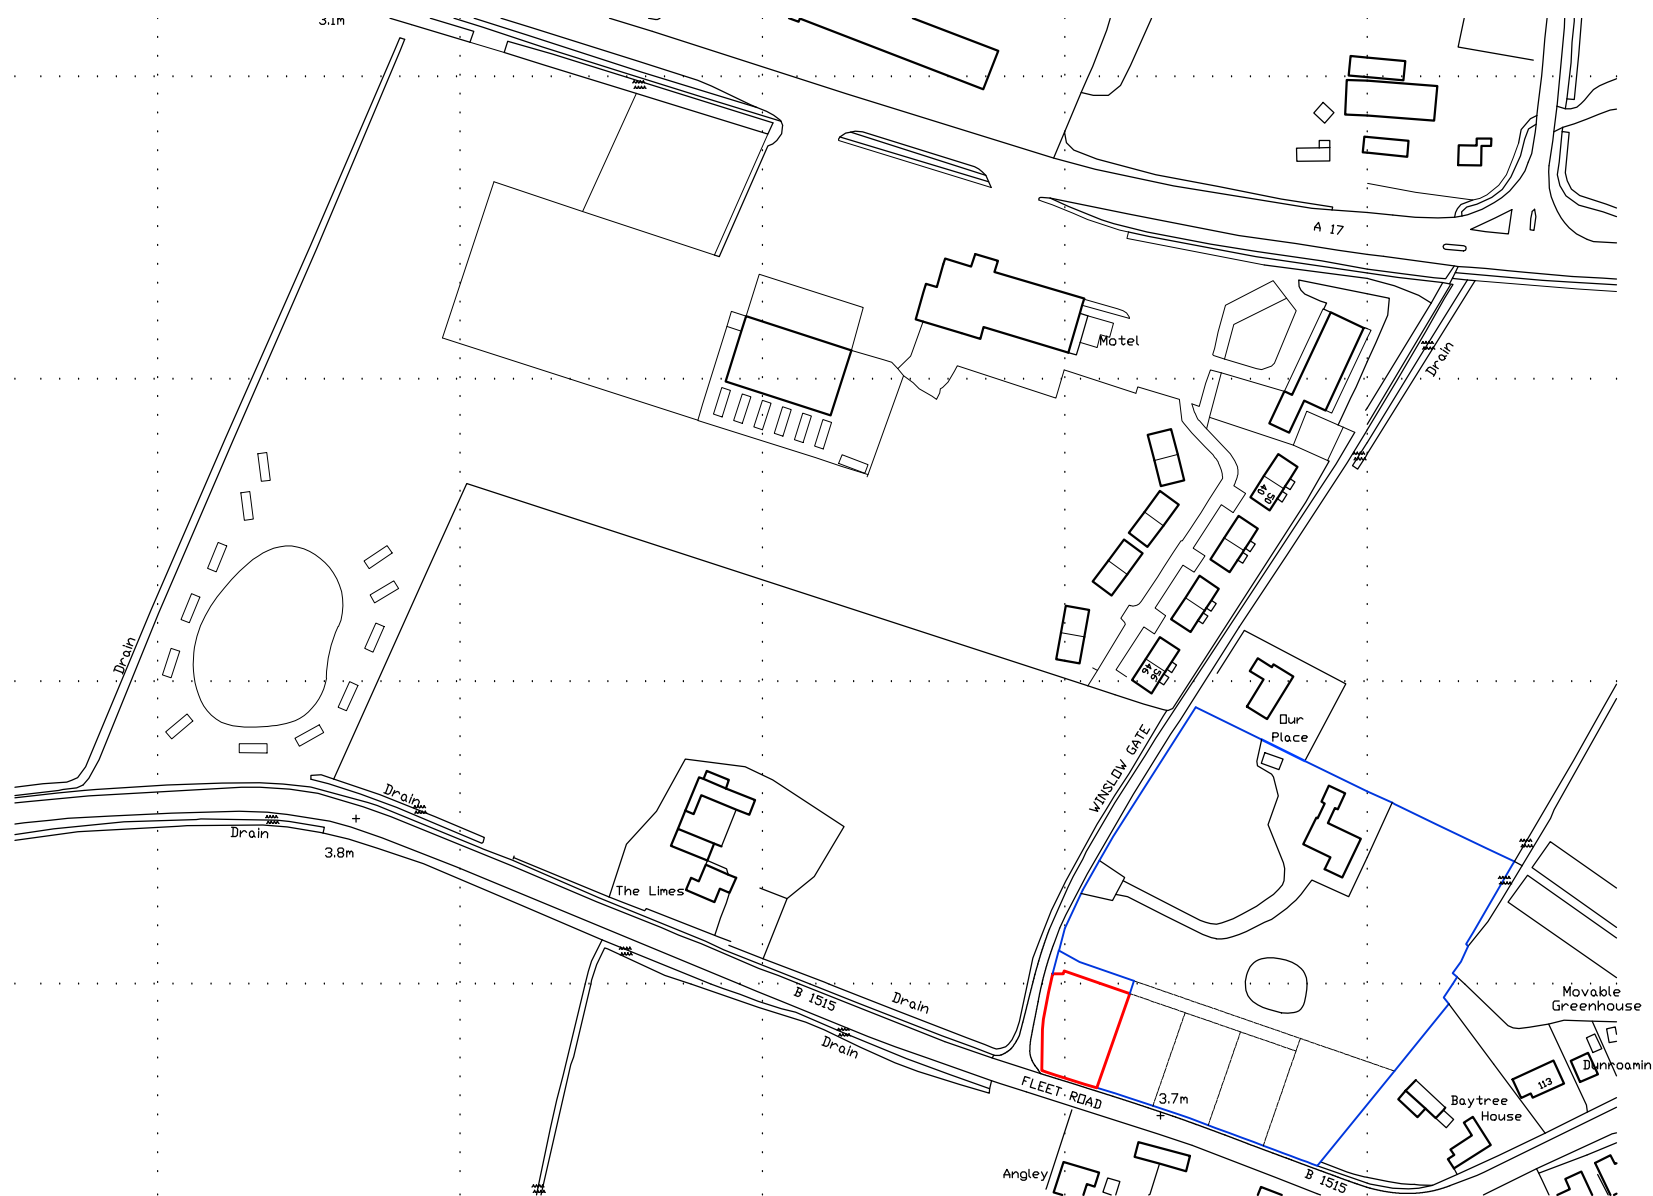
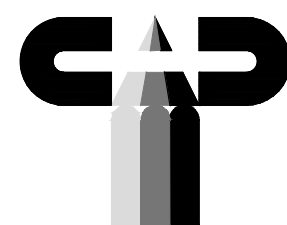


[illegible]

**COOPER
ARCHITECTURAL
DESIGN**

90 WINSOVER ROAD
SPALDING, LINC'S PE11 1HA
Tel: 01775 711174
Mobile : 07808 125 778
E-MAIL : c.a.d@btconnect.com

Client. MR & MRS H PAYNE

Project.
RESIDENTIAL DEVELOPMENT (SINGLE DWELLING)
FLEET ROAD (B1515)
FLEET
LINCS.
PE12 8LD

Drawing.

LOCATION PLAN
SITE PLAN

Scale 1:250 1:2500 @ A2	Drawing No. 1813-02
Date. NOV. 18	Drawn. J.C.