




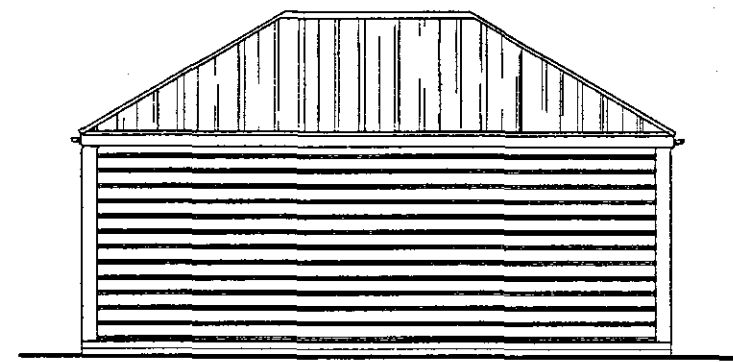


END ELEVATION

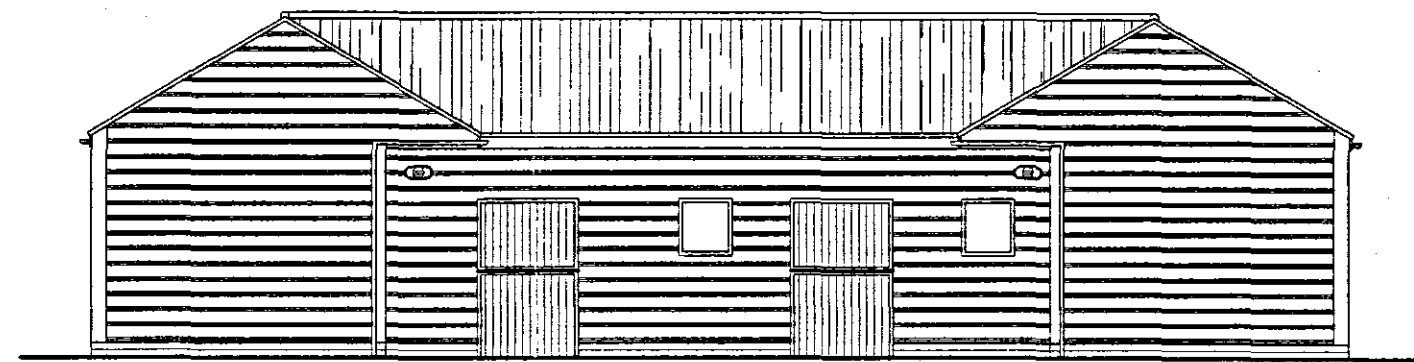

FRONT ELEVATION

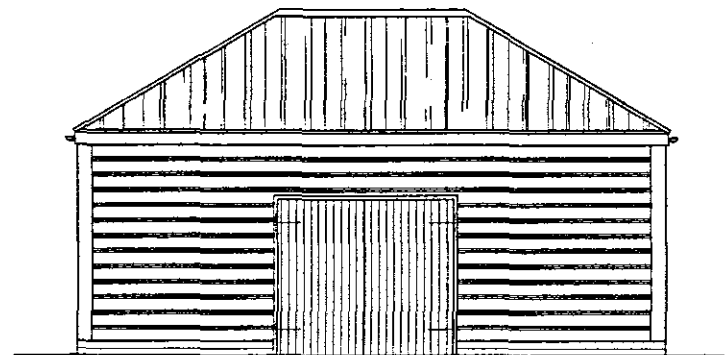


END ELEVATION (Road Side)

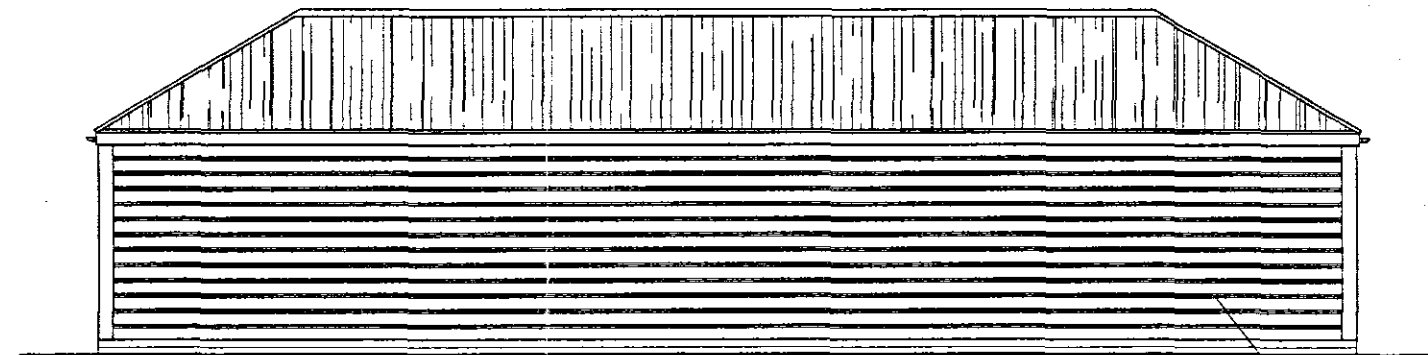

REAR ELEVATION

HORIZONTAL TIMBER CLADDING

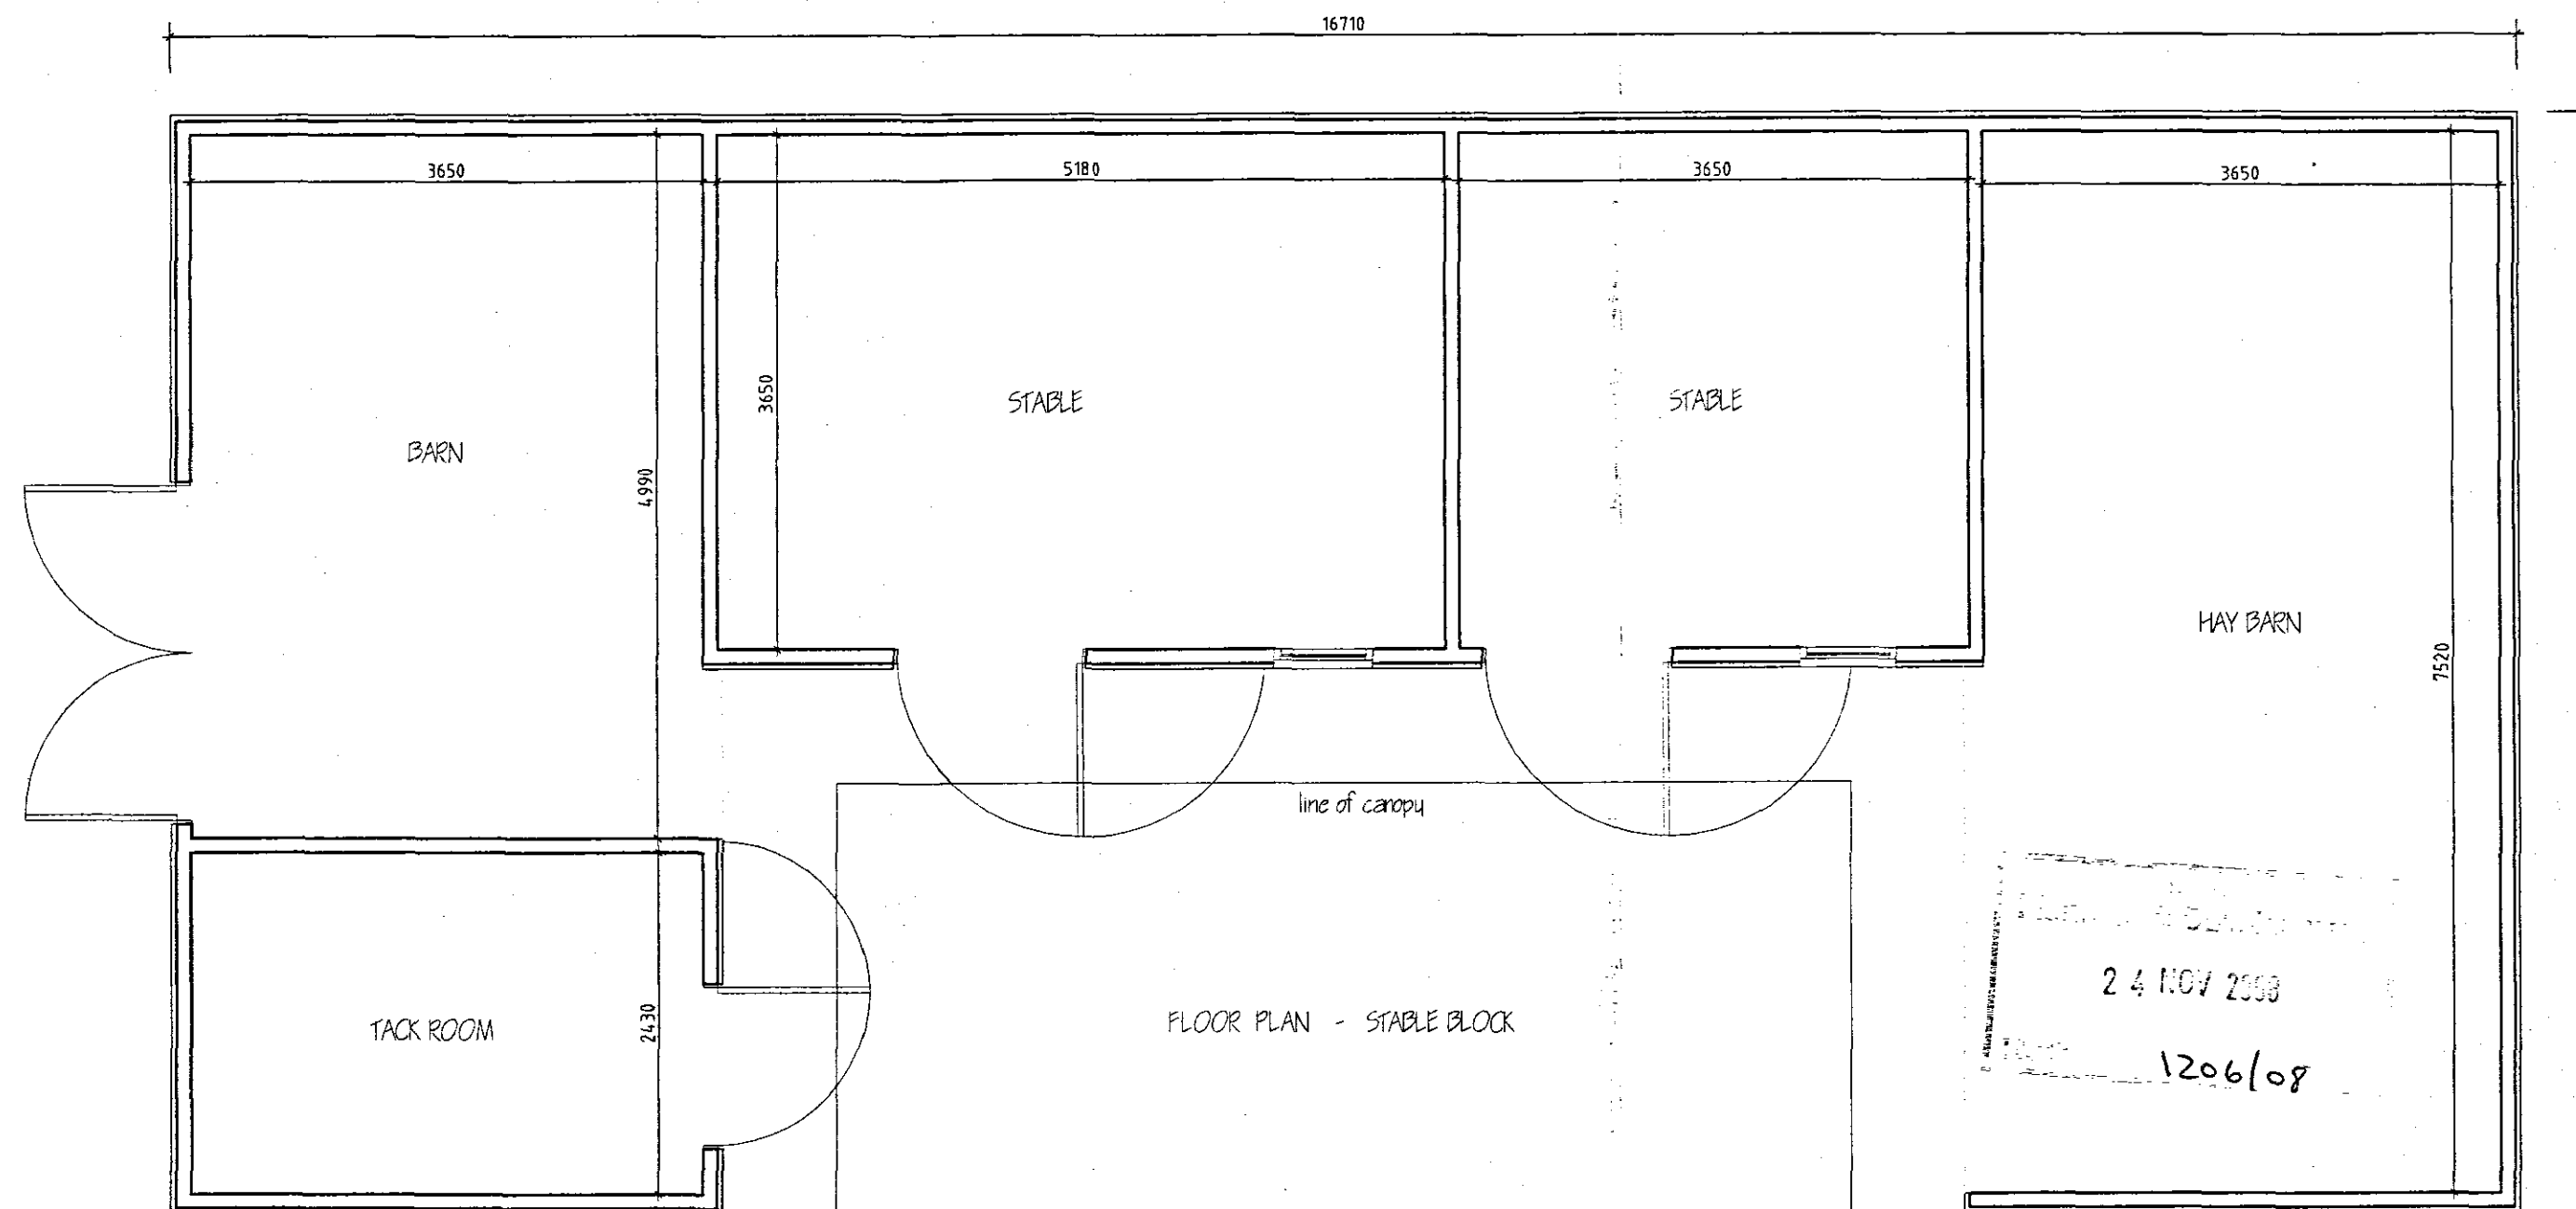

**DETERMINED
PLAN**

ref.	revision	date
A	CLIENTS AMENDMENTS	NOV '08

G. R. MERCHANT LTD.
I. ENG AMICE FIWO
**ARCHITECTURAL, STRUCTURAL
 AND LAND DRAINAGE
 CONSULTANTS**
 4 Wrights Mews
 12A Park Road, Holbeach,
 Spalding, Lincs. PE12 7EE
 Tel: 01408 490800
 Fax: 01408 428744
 E-Mail: gr.merchant@btconnect.com

Project
 CHANGE OF USE TO AGRICULTURAL LAND
 TO PADDOCK INCLUDING STABLE BLOCK.
 Land off PROSTLEY GATE, HOLBEACH FEN,
 SPALDING, LINC'S. PE12 8SR

Client
 C. HANDBURY & J. SKINNER

Drawing
 FLOOR PLAN & ELEVATIONS
 OF STABLE BLOCK

Job Ref.
 1896-08.

Drawing No.
 02A.

Date
 NOV '08.

Drawn
 GRM.

Scales
 AS INDICATED.

DO NOT SCALE FROM THIS DRAWING
 This drawing is copyright and may not be altered, traced, photographed or used for any other purpose
 other than that for which it is issued. The General Contractor is to check all dimensions on site and
 report any discrepancies to the Architect. All details shown on this drawing including foundations are
 based upon typical site conditions related to the area. No responsibility can be accepted for structures
 conditions which may be discovered during construction unless reported to the Architect so that
 design amendments may be considered. Site and survey are recommended in respect of foundations
 to establish specific site conditions before foundation work is undertaken. This drawing is limited in the
 amount of information contained and does not purport to constitute a full specification of the works. It is
 issued for the purpose of obtaining Planning / Building Regulation approval. This drawing must not be
 used as a contract document. The works will not be supervised or inspected on site by G.R.M.
 Merchant or any representative thereof. It is the client or their appointed agents responsibility to
 control workmanship, substitution of materials, adherence to specification, variations to contract and all
 materials to be used unless otherwise stated and all correspondence and materials etc. to be used fitted
 and installed etc. In strict accordance with manufacturers instruction and relevant codes of practice.
 Materials shall conform to appropriate British standard specification or ENA Certificate or European
 codes equivalent. The Employer / Client shall ensure that the licensed contractor is conversant with
 and adopts all measures necessary to ensure compliance with Health and Safety legislation for
 Building and Work places. The Employer / Client is advised that should the works need to
 comply with the Construction Design and Management Regulations an Independent Planning
 Supervisor will be required. The works shall conform to all that is shown on the drawing and details.
 Work that may not specifically be shown but may be reasonably inferred as necessary to carry out the
 works shall be deemed to be included. It is the client / land owners responsibility to be aware of the
 Party Wall etc. Act 1996 when building in close proximity to adjoining neighbours boundaries.