


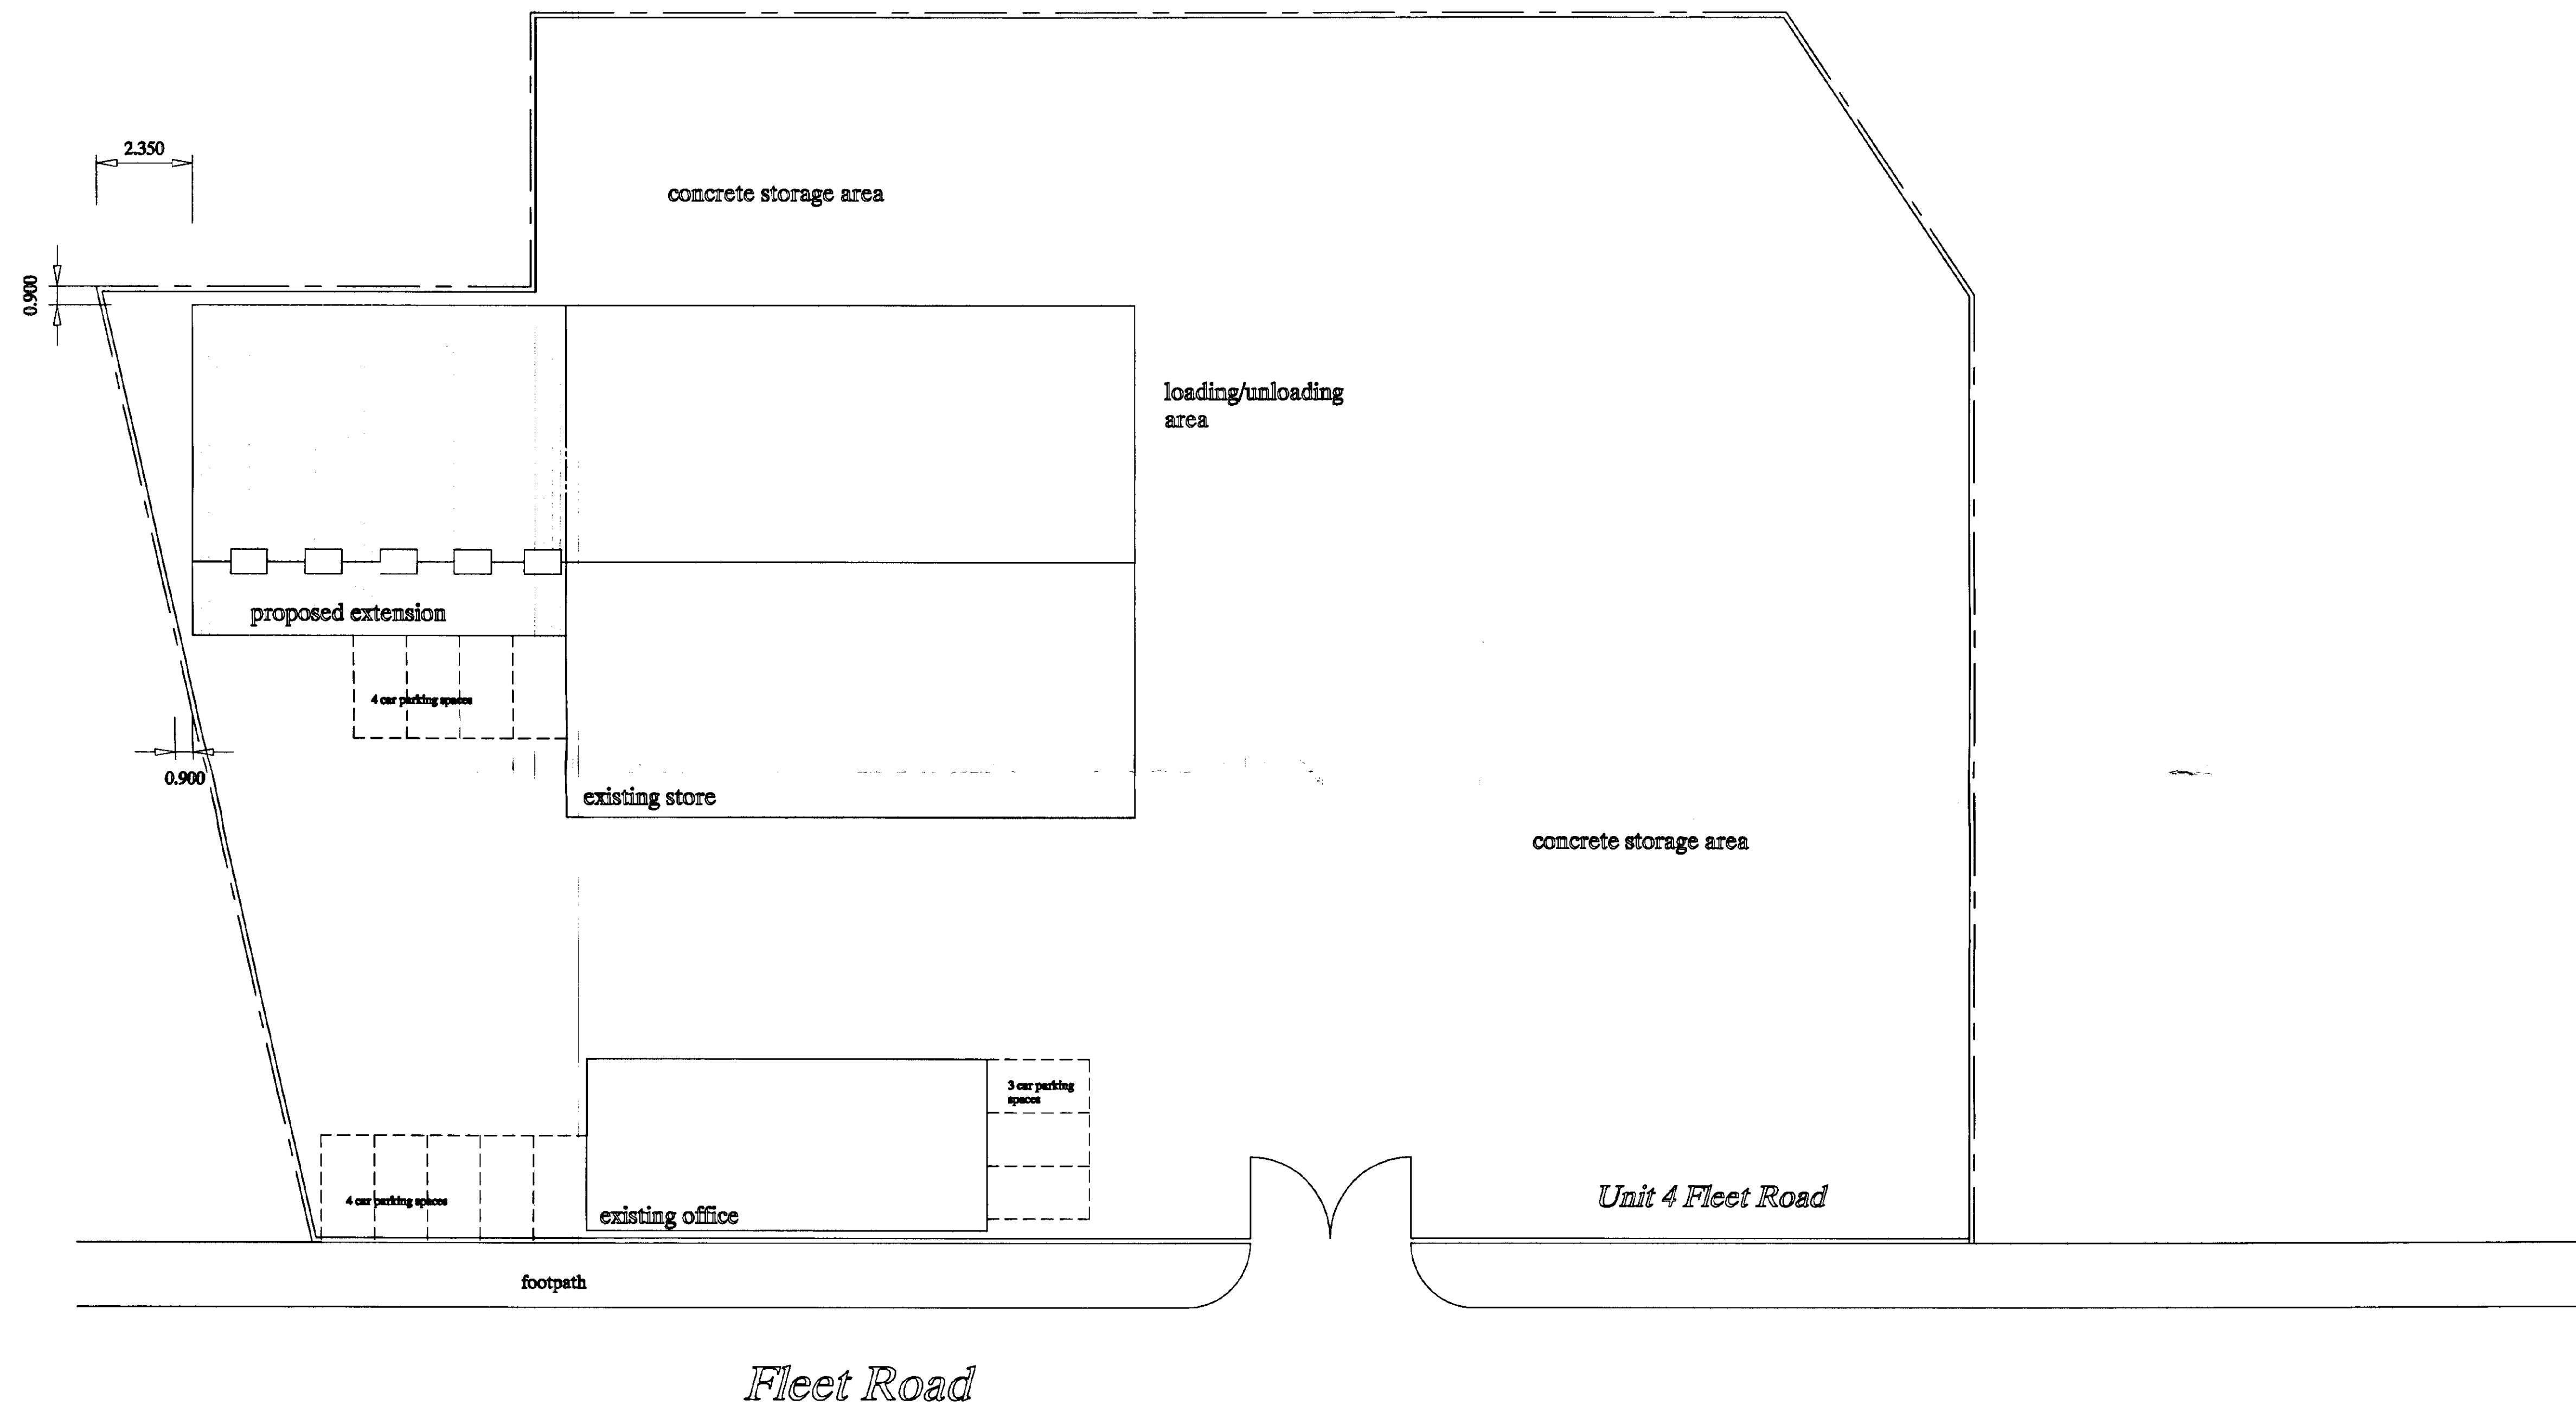

SOUTH HOLLAND DC
HOUSING & PLANNING
- 6 DEC 1999
Ref: 1216/99

TD
Designs.

Tony Fitzjohn
7 Rudyard Grove, Gunthorpe, Peterborough, PE4 7UJ.
Telephone/Fax 01733-573239

DEVELOPMENT
PLAN

PROJECT
Proposed Extension to
Chemical Store at
Unit 4 Fleet Road
Industrial Estate
Holbeach
Site Plan


CLIENT
Banks Agriculture
DATE
01-11-1999
SCALE
1:200
DRG.No.
Banks/Holbeach/99-3/3

NOTES


External Material Finishes.

Roof Profiled sheeting, profile and colour to match existing.

Walls LBC Milton Buff facing bricks or nearest equivalent.

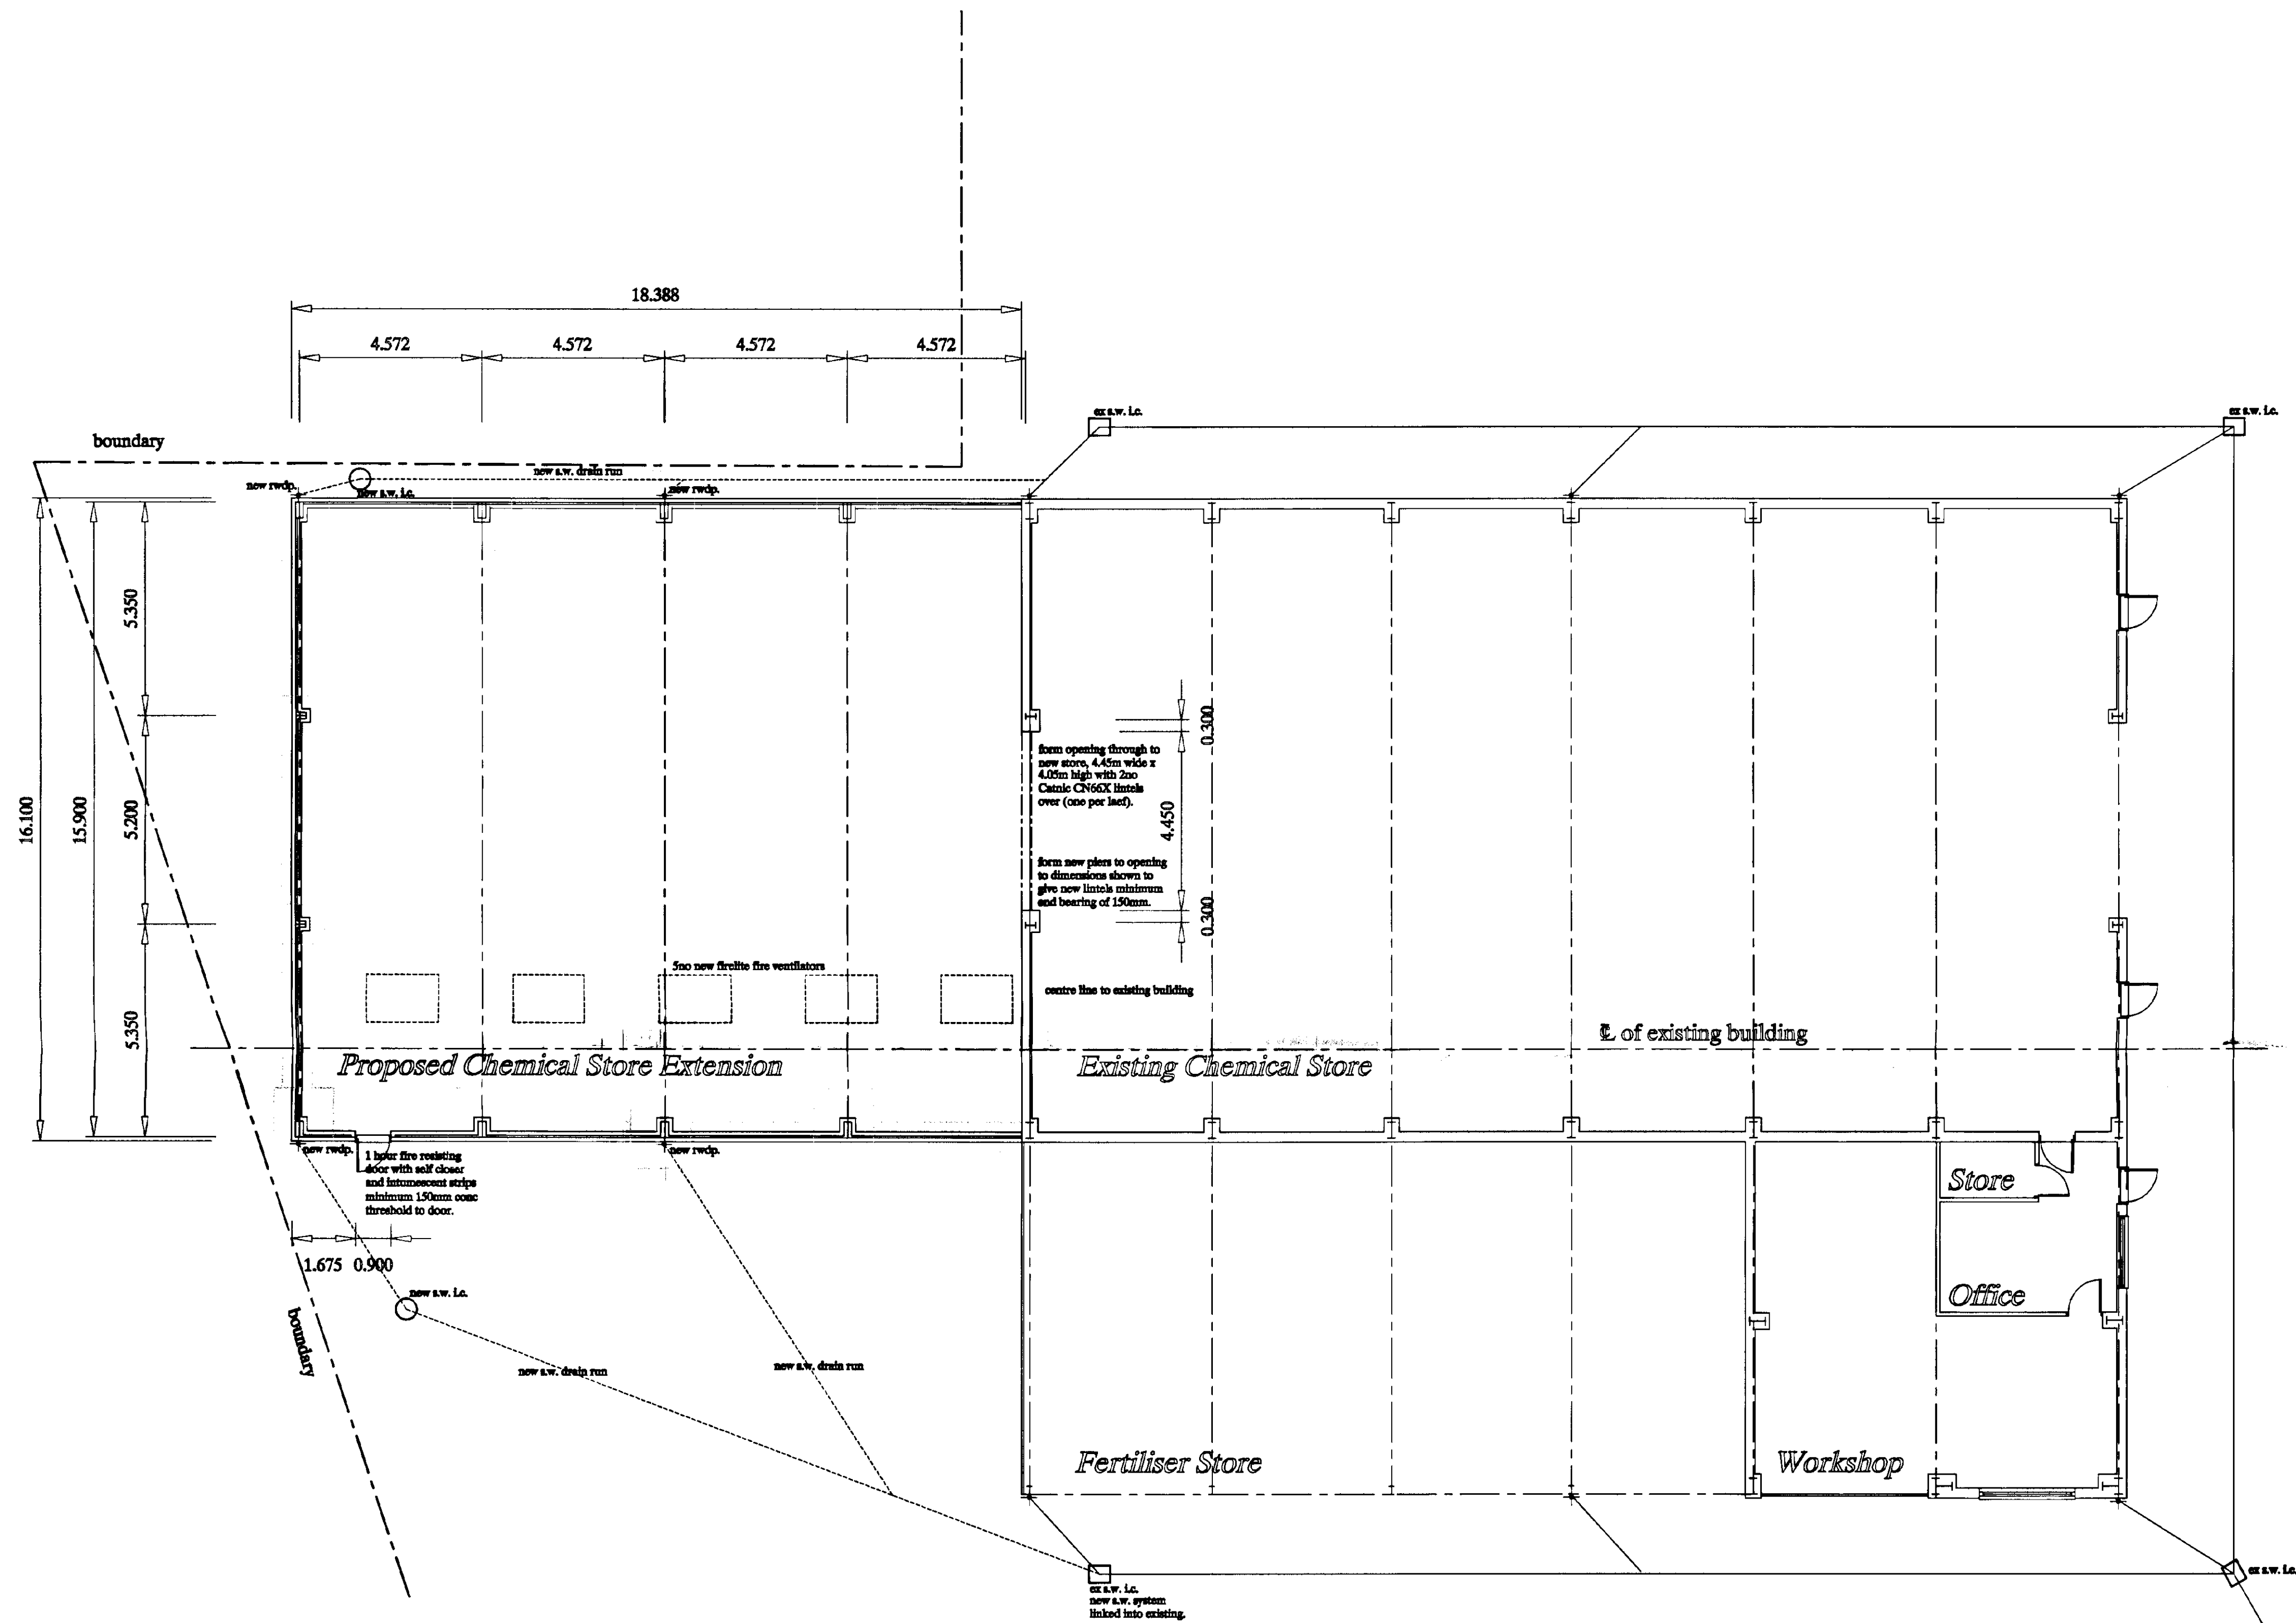

Existing & Proposed Floor Plan

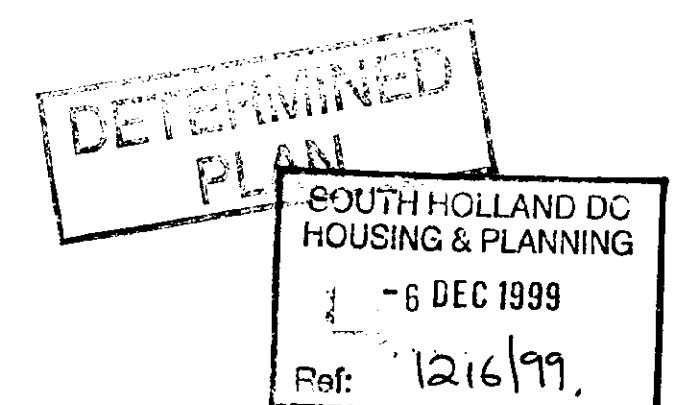

The Designs.

Tony Fitzjohn
7 Rudyard Grove, Gunthorpe, Peterborough, PE4 7UJ.
Telephone/Fax 01733-573239


PROJECT
Proposed Extension to
Chemical Store at
Unit 4 Fleet Road
Industrial Estate
Holbeach
Floor Plan

CLIENT
Banks Agriculture


DATE
01-11-1999

SCALE
1:100


DRG. No.
Banks/Holbeach/99/1-3

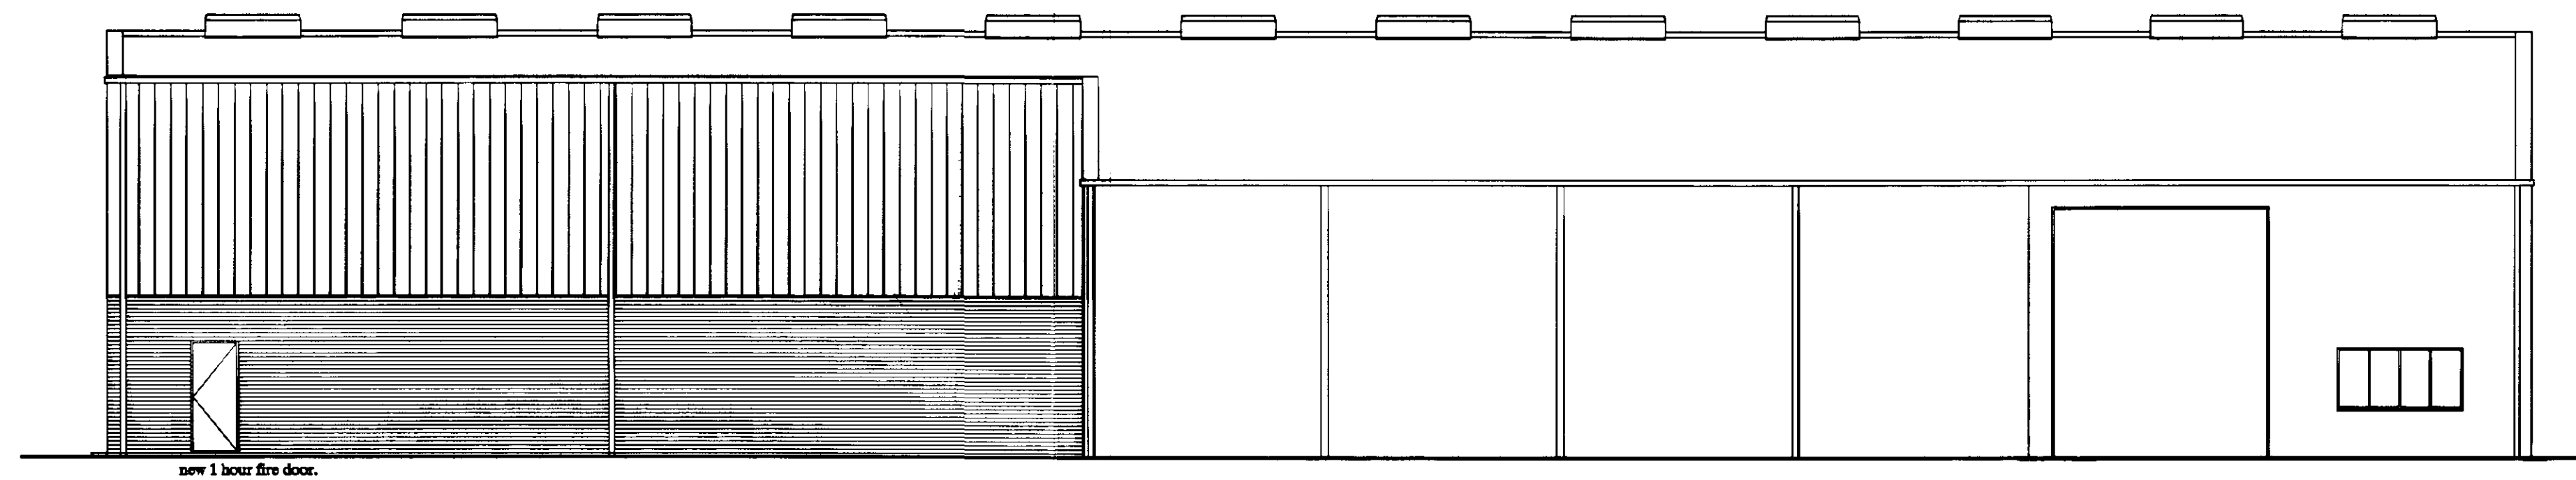


Front Elevation

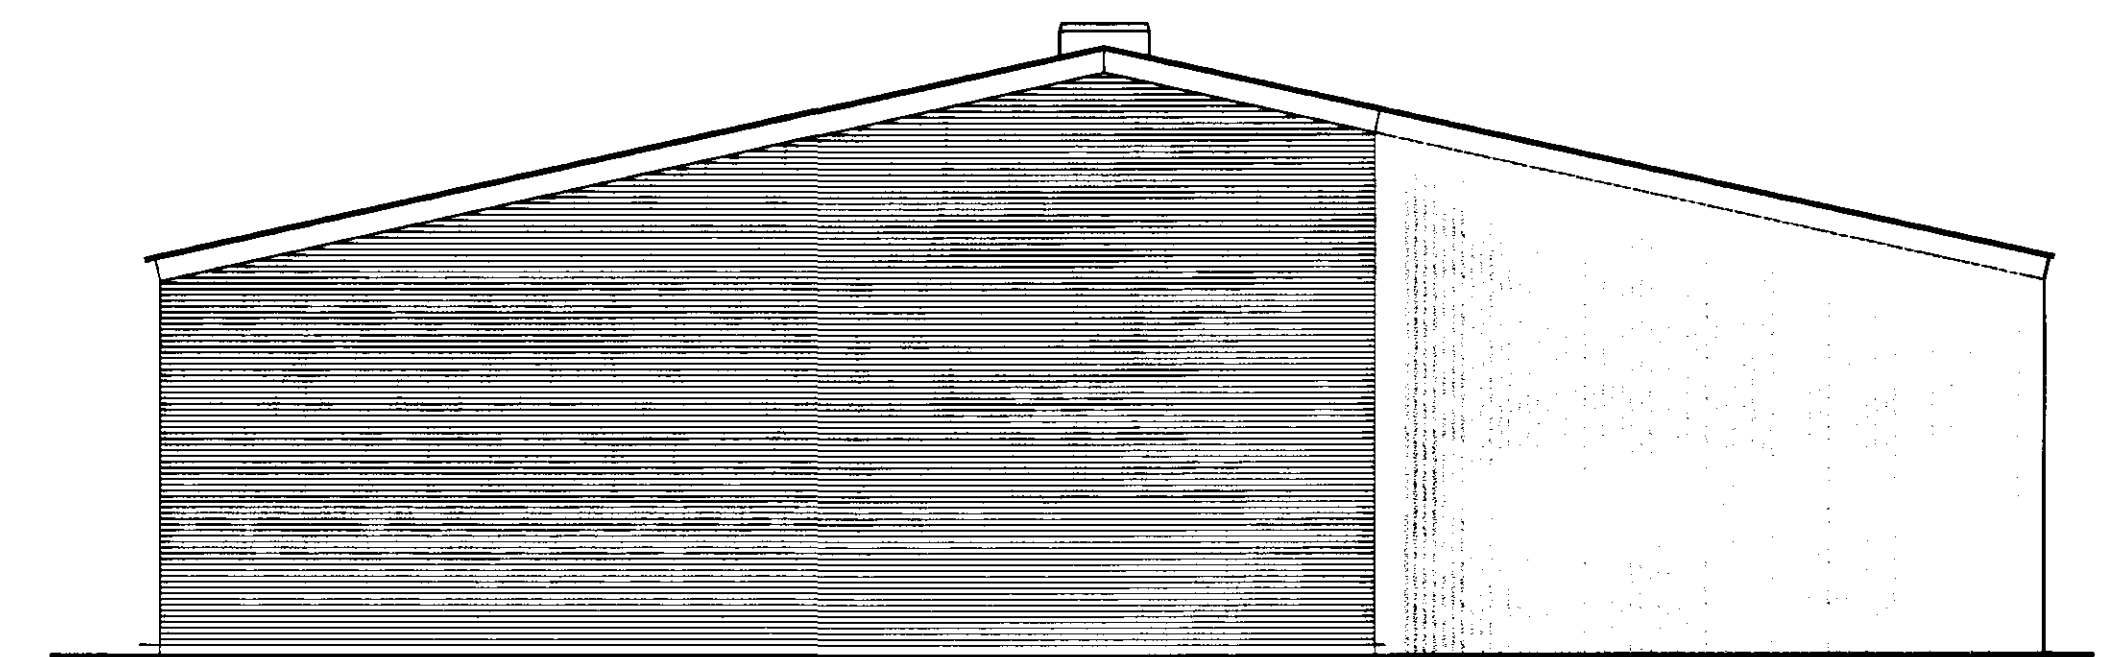


Side elevation

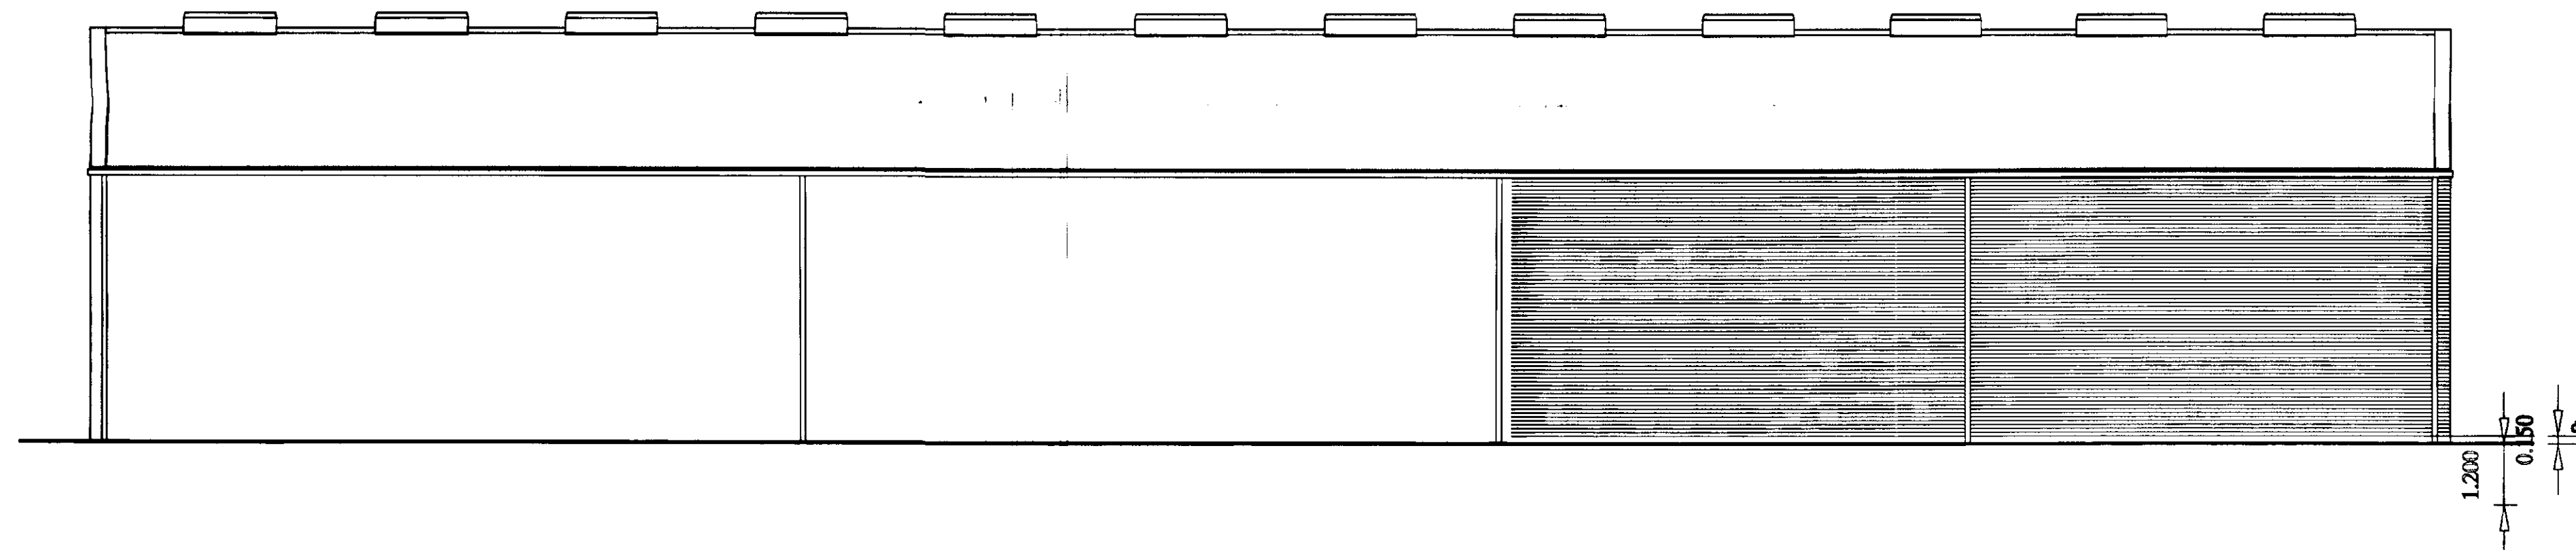

Rear elevation

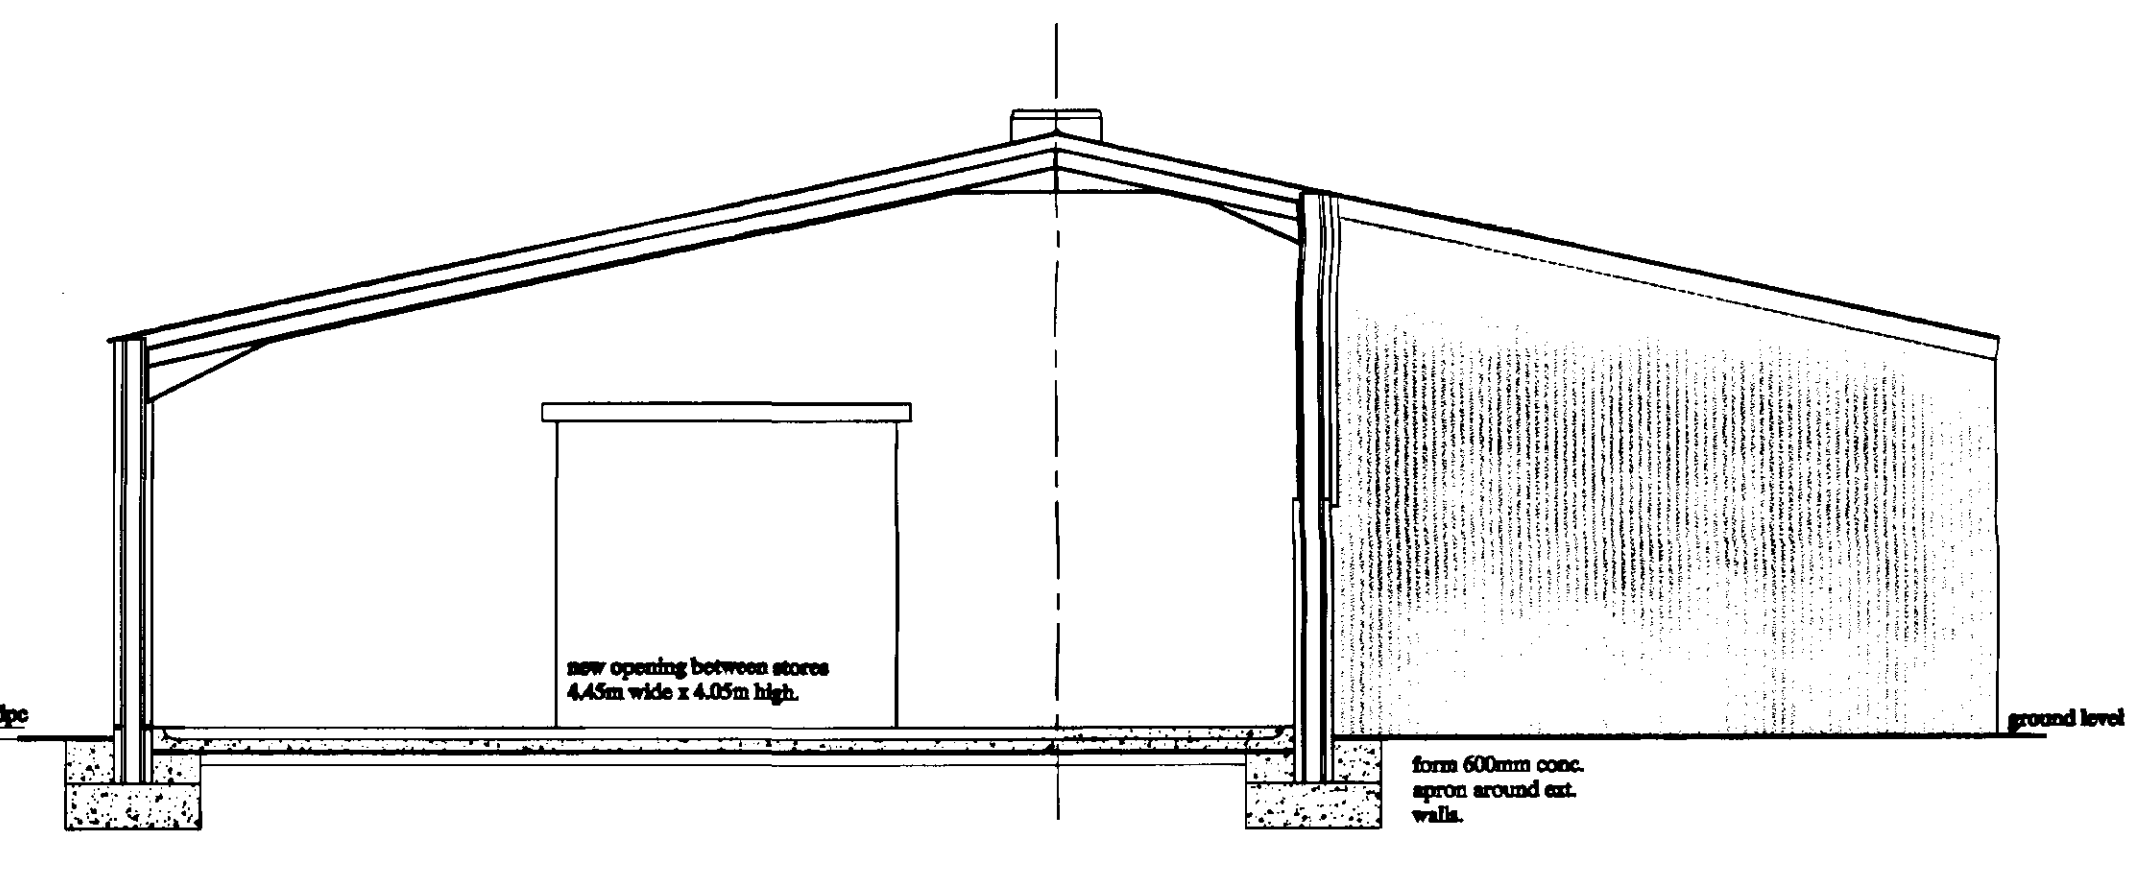

Section Through

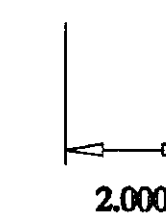

DETERMINED
PLAN

SOUTH HOLLAND DC
HOUSING & PLANNING
- 6 DEC 1999
Ref: 1216/99

The Designs. Tony Fitzjohn 7 Rudyard Grove, Gunthorpe, Peterborough, PE4 7UJ. Telephone/Fax 01733-573239	
PROJECT Proposed Extension to Chemical Store at Unit 4 Fleet Road Industrial Estate Holbeach Elevations & Section	CLIENT Banks Agriculture
DATE 01-11-1999	SCALE 1:100
DRG.No. Banks/Holbeach/99-2/3	