


All Dimensions Should Be Checked & Confirmed On Site Prior To Building Work Commencing. This Drawing Is Produced For Planning Purposes Only & Does Not Contain A Full Building Specification For Construction.

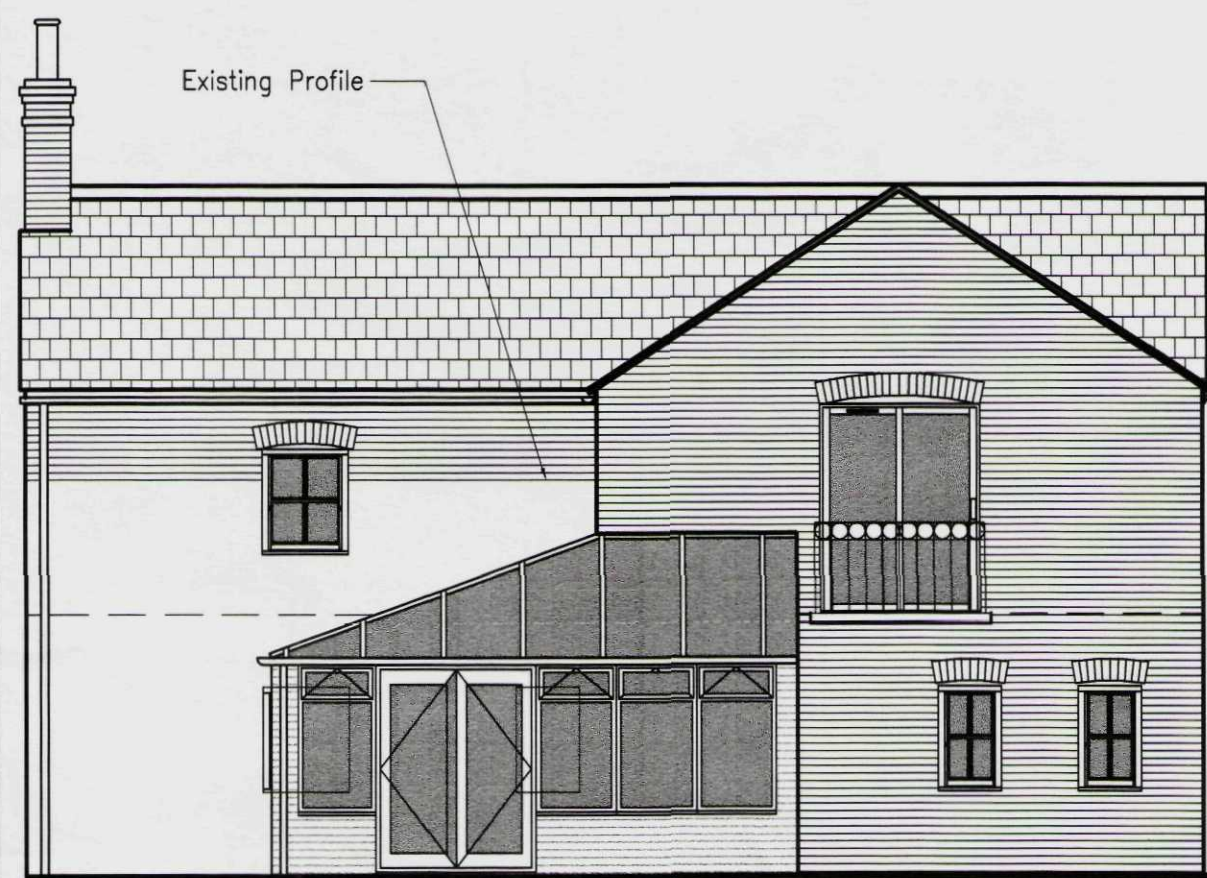

Rear Elevation
Scale 1:75

All New Windows With The Exception Of Conservatory & Bed 4 Window To Be Softwood Fully Glazed Sliding Sash Windows.



Side Elevation
Scale 1:75

Re Use Existing Bricks From Demolished Areas For All New External Brickwork




Front Elevation
Scale 1:75

All Existing Windows To Be Replaced With Softwood Fully Glazed Sliding Sash Windows




Side Elevation
Scale 1:75

New PVC Gutters & Downpipes. Colour To Match Existing.

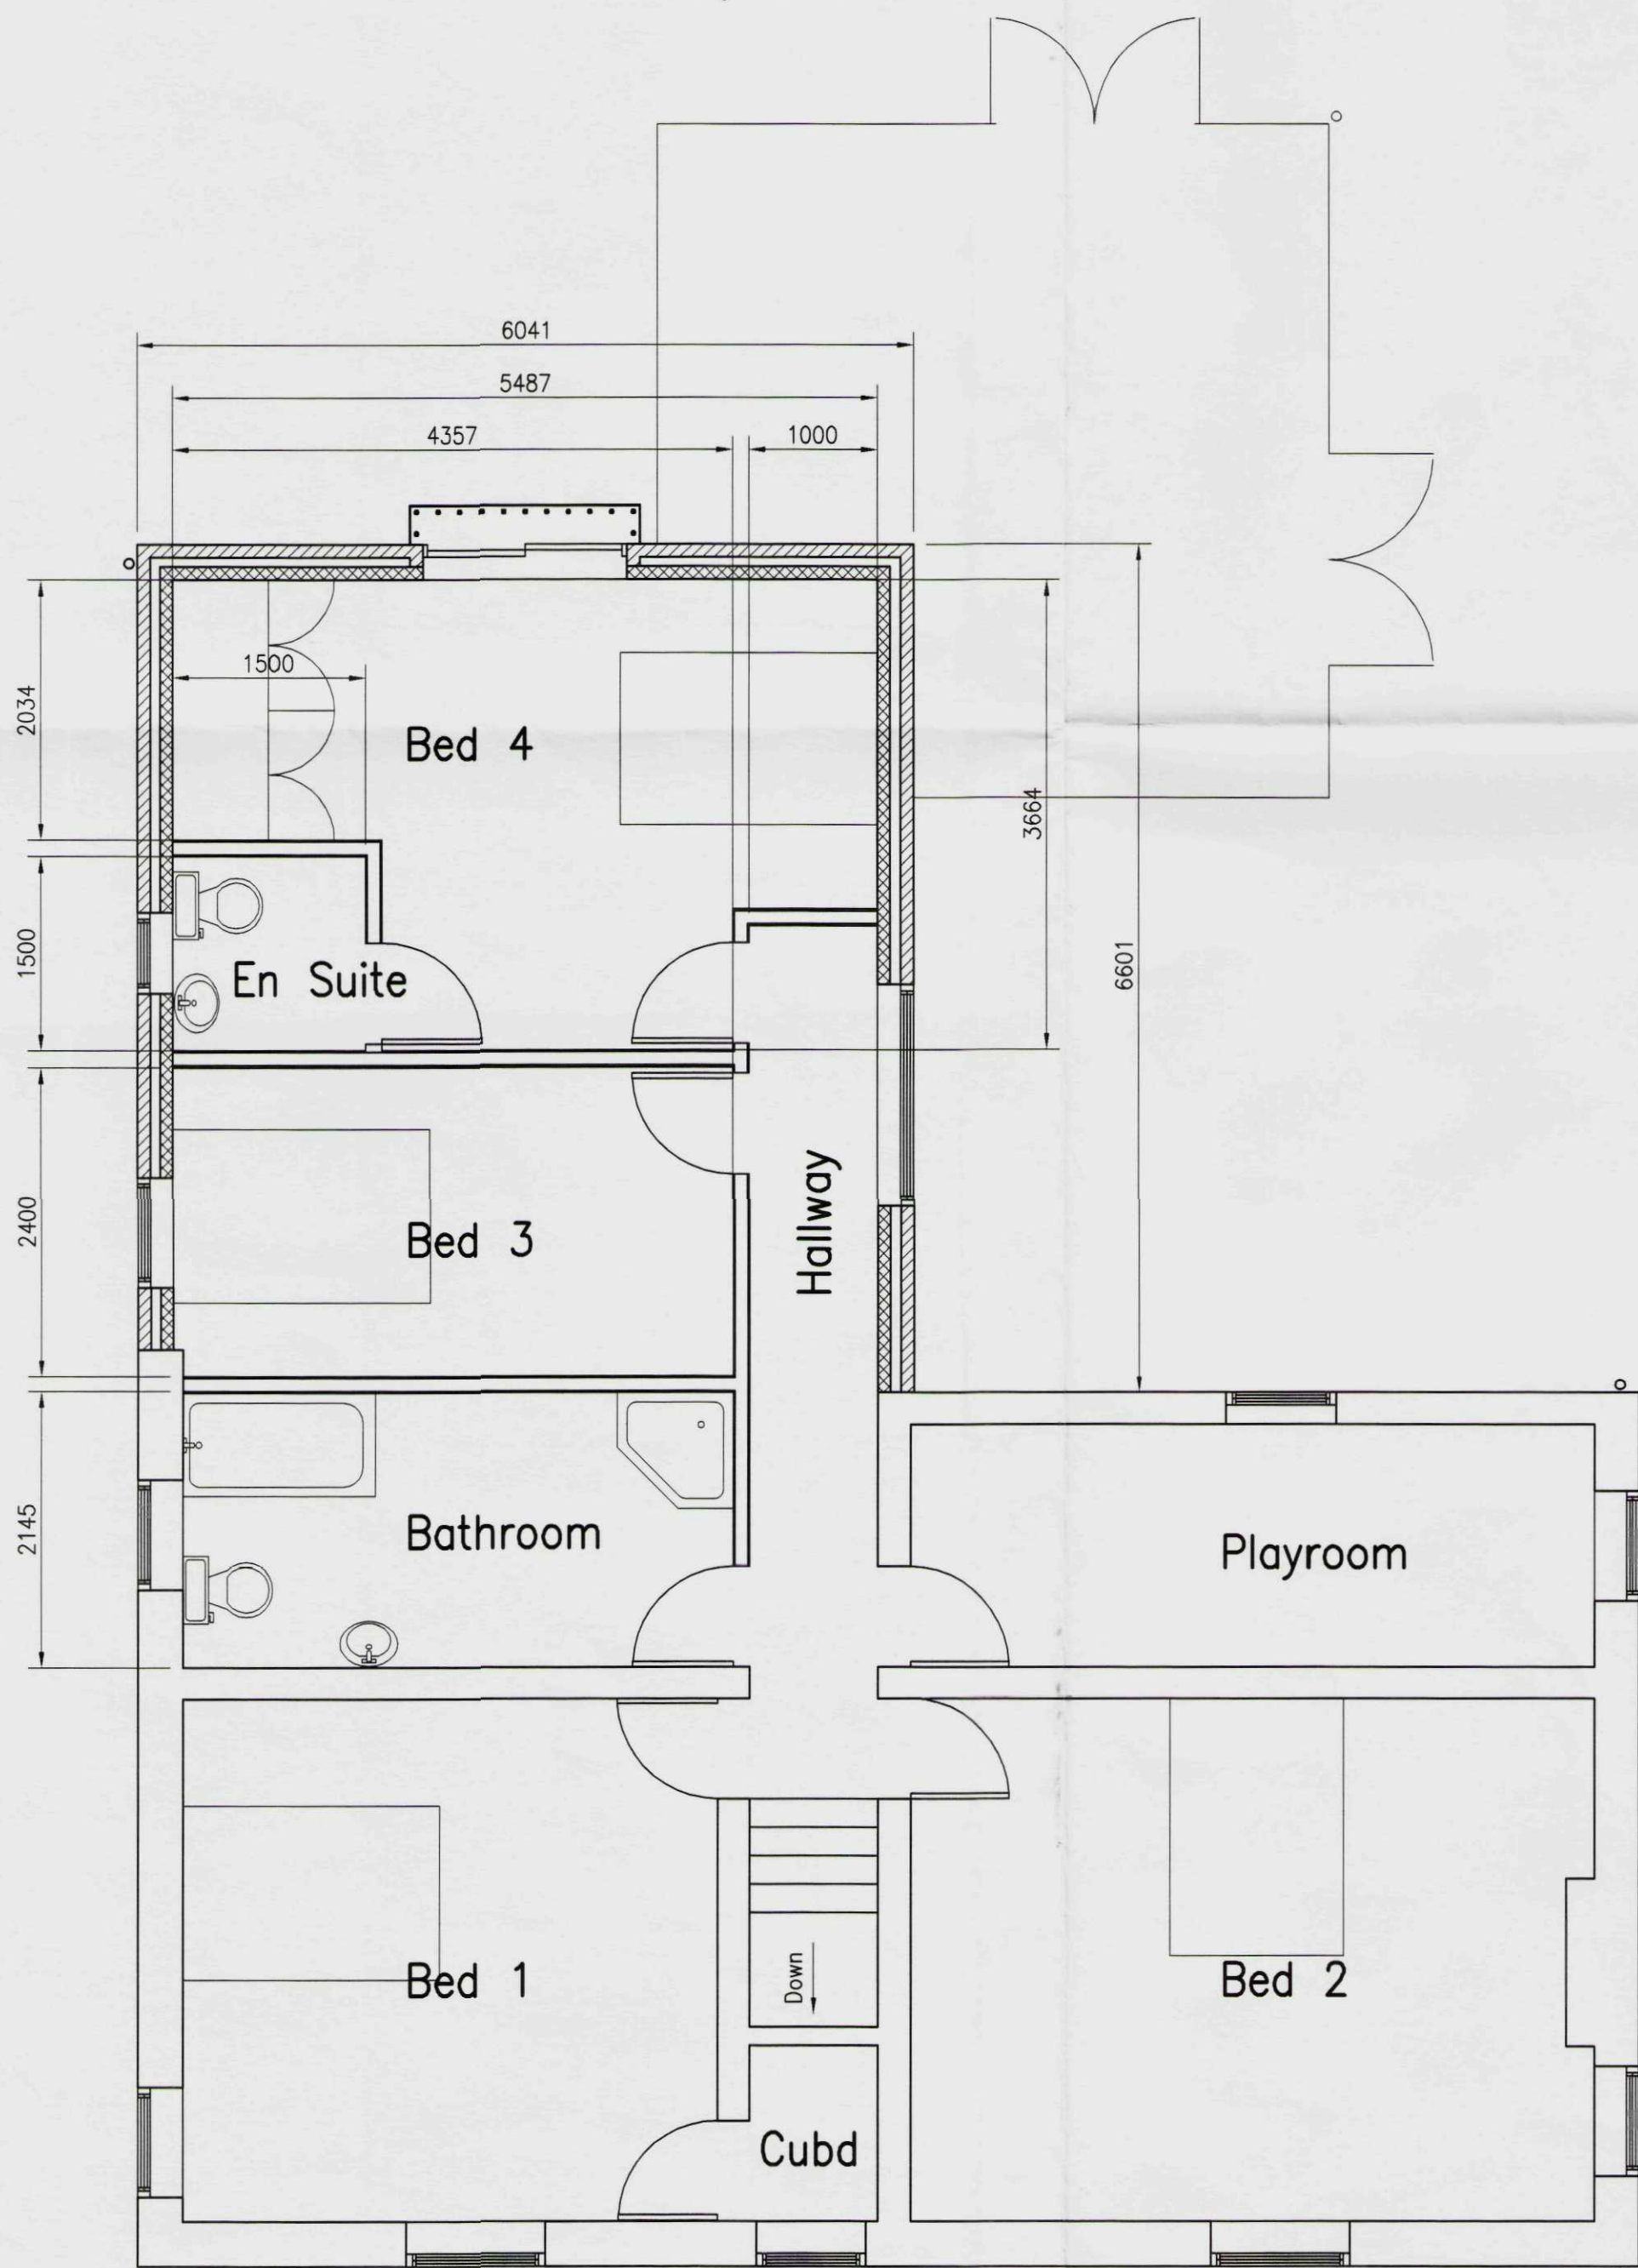


First Floor Plan
Scale 1:50


External & Internal Walls To Front Area Of Existing Property To Remain, Subject To Structural Engineers Report.

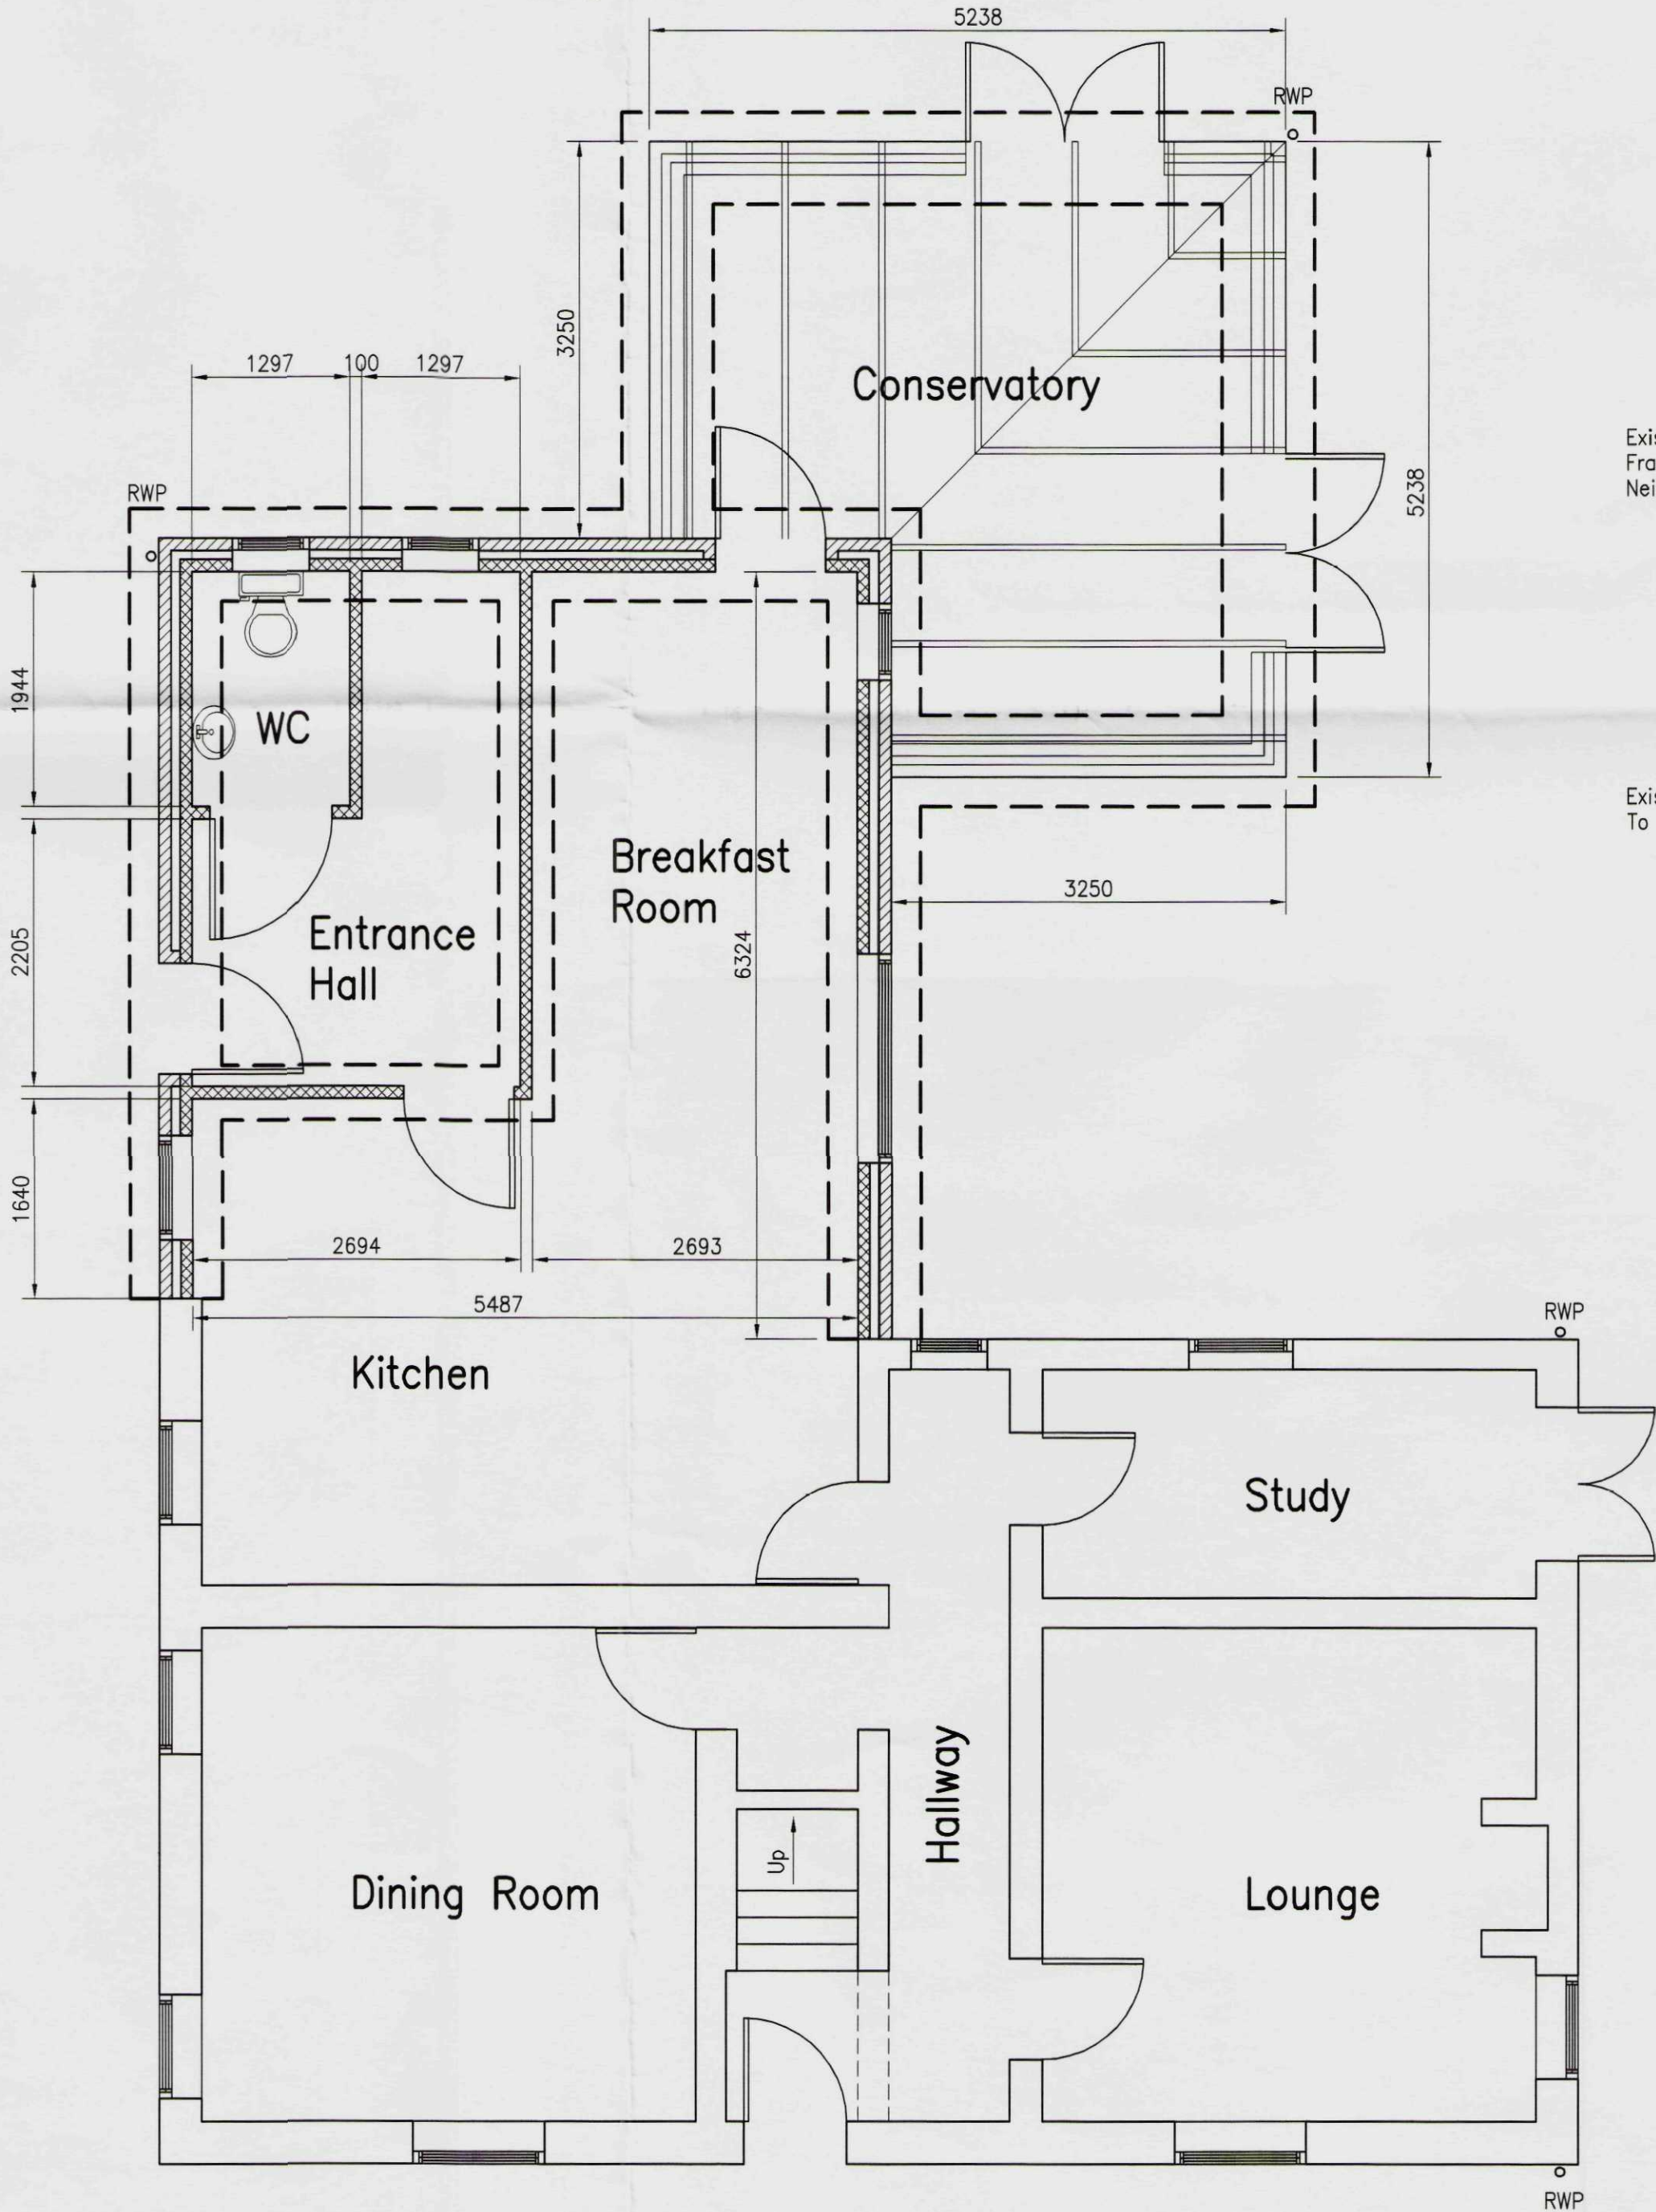

Ground Floor Plan
Scale 1:50

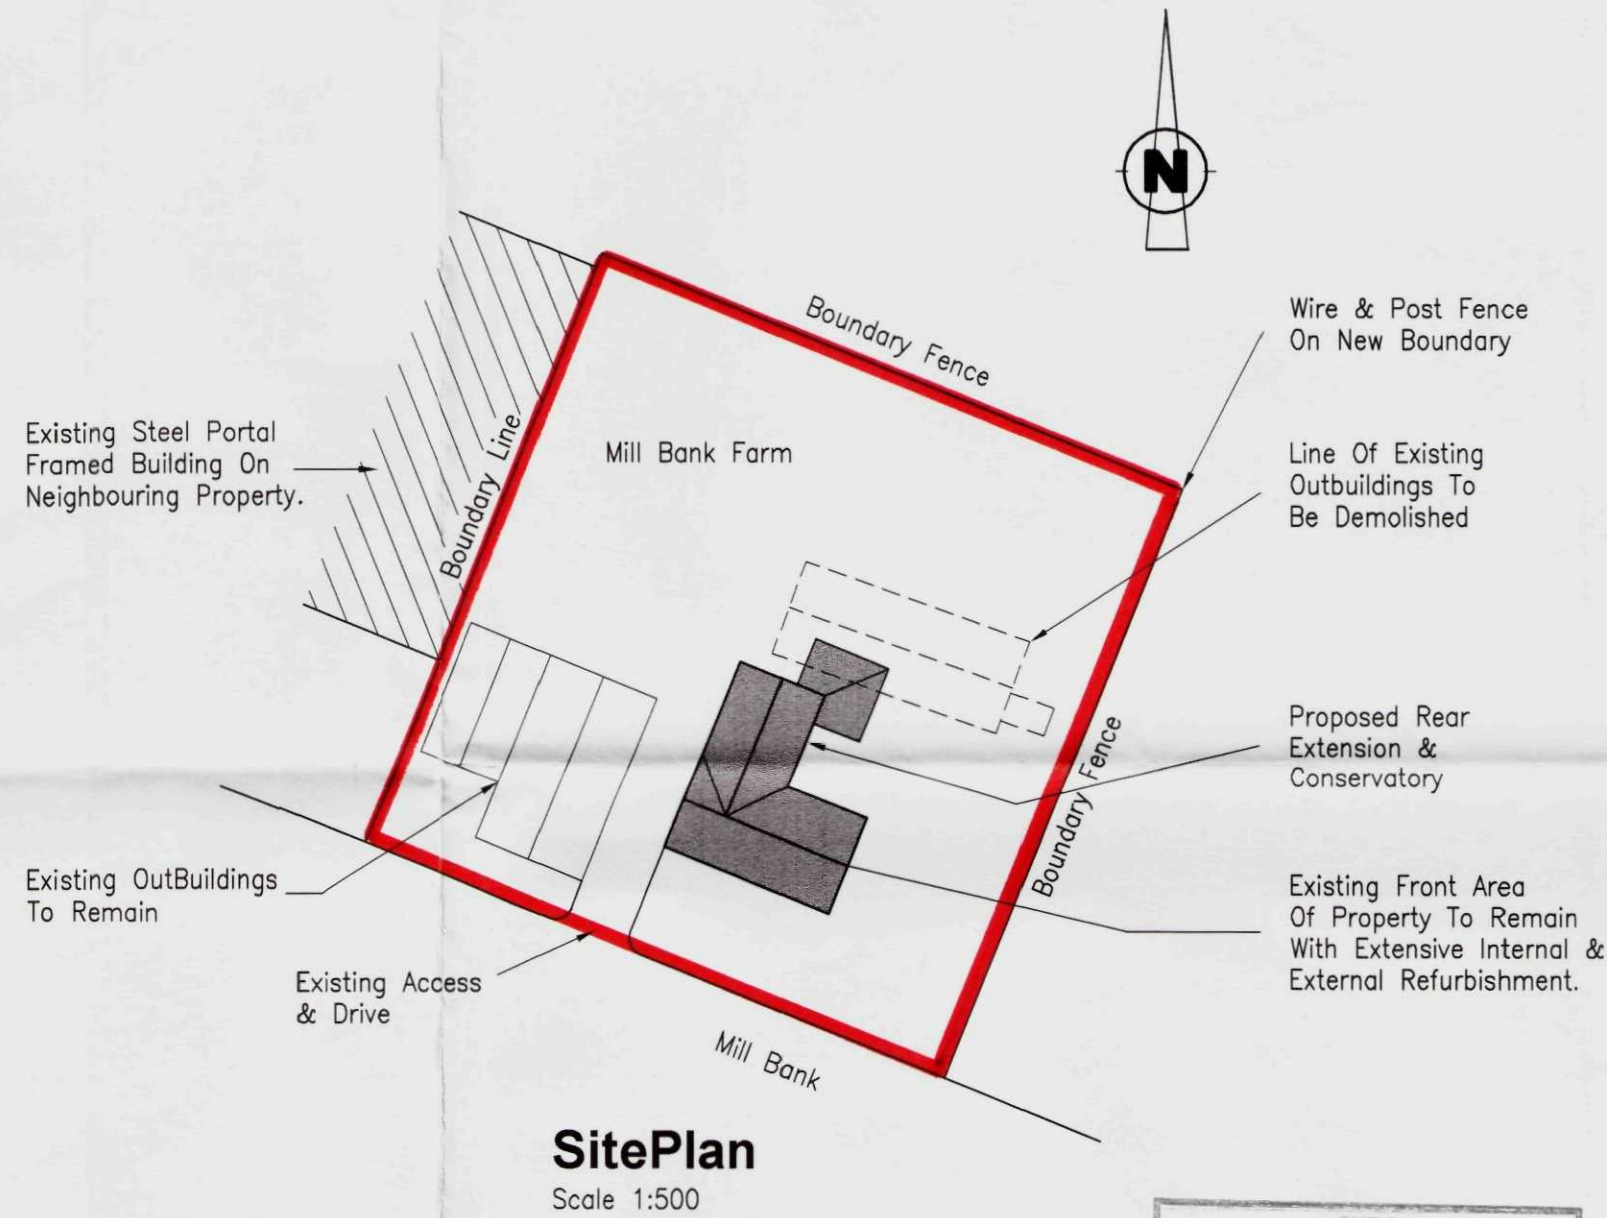

Site Plan
Scale 1:500

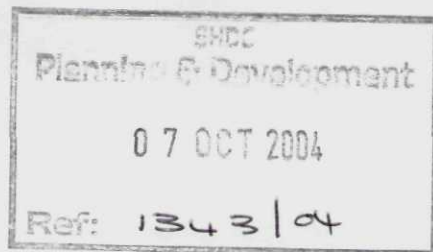

Revision.	Date.	Description.

John Haresign

Structural & Civil Engineering
Surveying & Detailing
The Chestnuts, Church End, Fleet, SPALDING, Lincolnshire, PE12 8NQ.
Tel: 01454 690 547 Fax: 01454 620 407 Mobile: 07941 724 235
email: ChestnutsFleet@aol.com

Contract Name:
Proposed Alteration & Extension To Existing Dwelling At: Millbank Farm, Millbank, Fleet Fen, Spalding, Lincolnshire.

Drawing Title:
Proposed Plans & Elevations

Drawn. JAH	Date. Sept.04	Checked.	Date.
---------------	------------------	----------	-------

Scale: 1:75, 1:50 & 1:500	Drawing No: P&SG - 02
------------------------------	--------------------------

Revision.					
-----------	--	--	--	--	--