



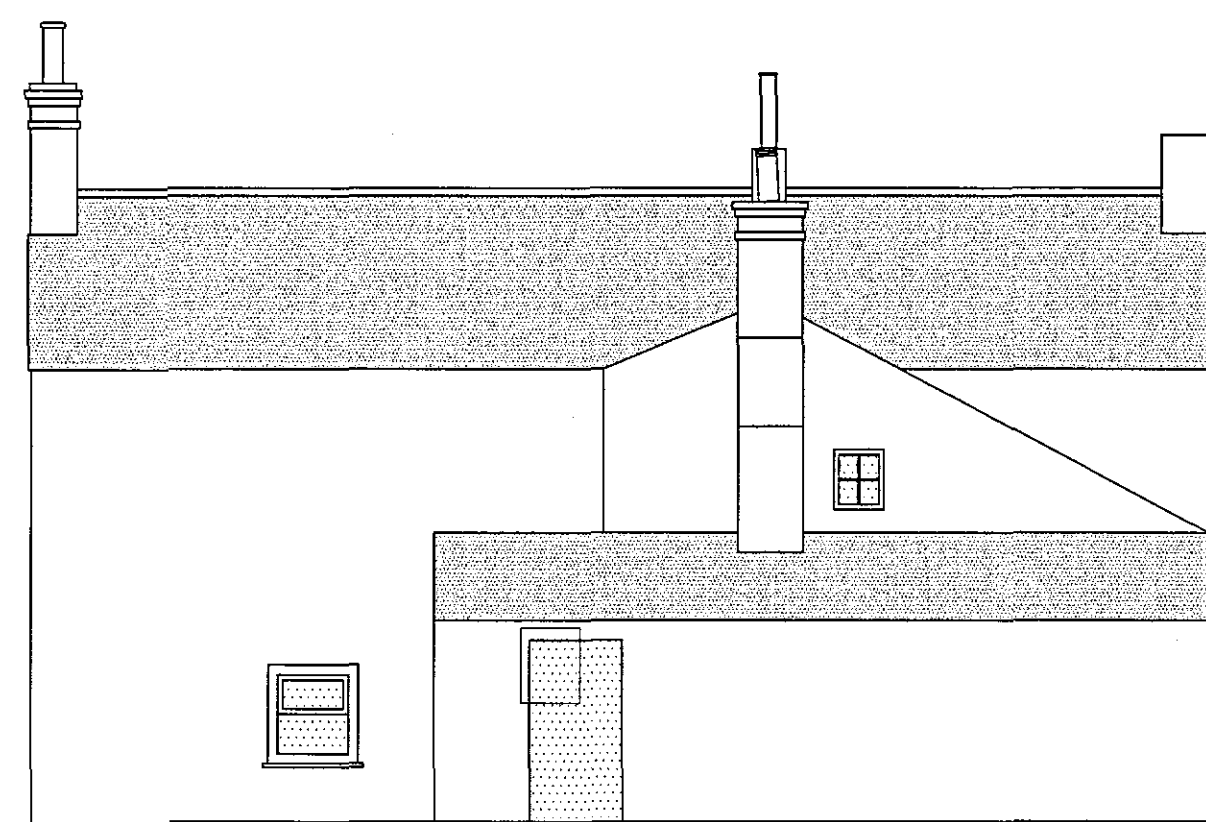

Rear Elevation
Scale 1:75




Side Elevation
Scale 1:75

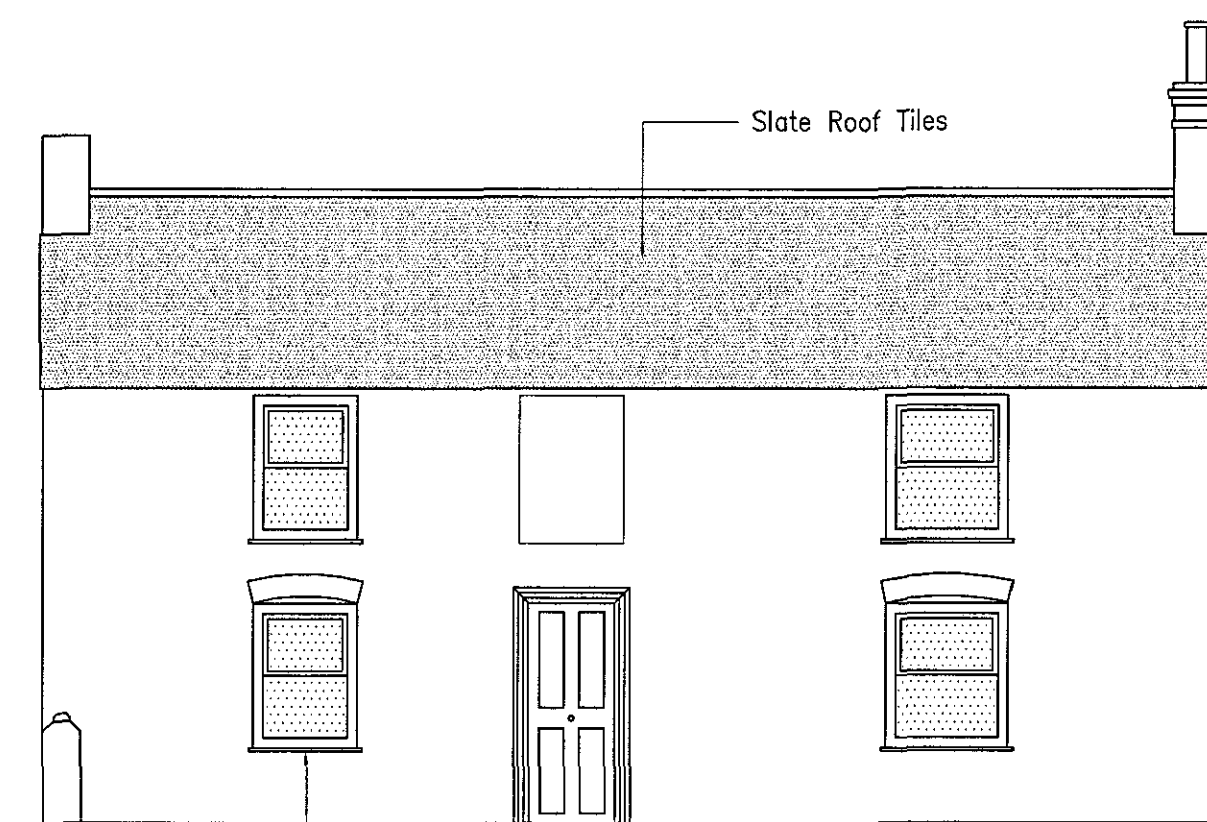


Timber Sliding
Sash Windows
Throughout


Front Elevation
Scale 1:75

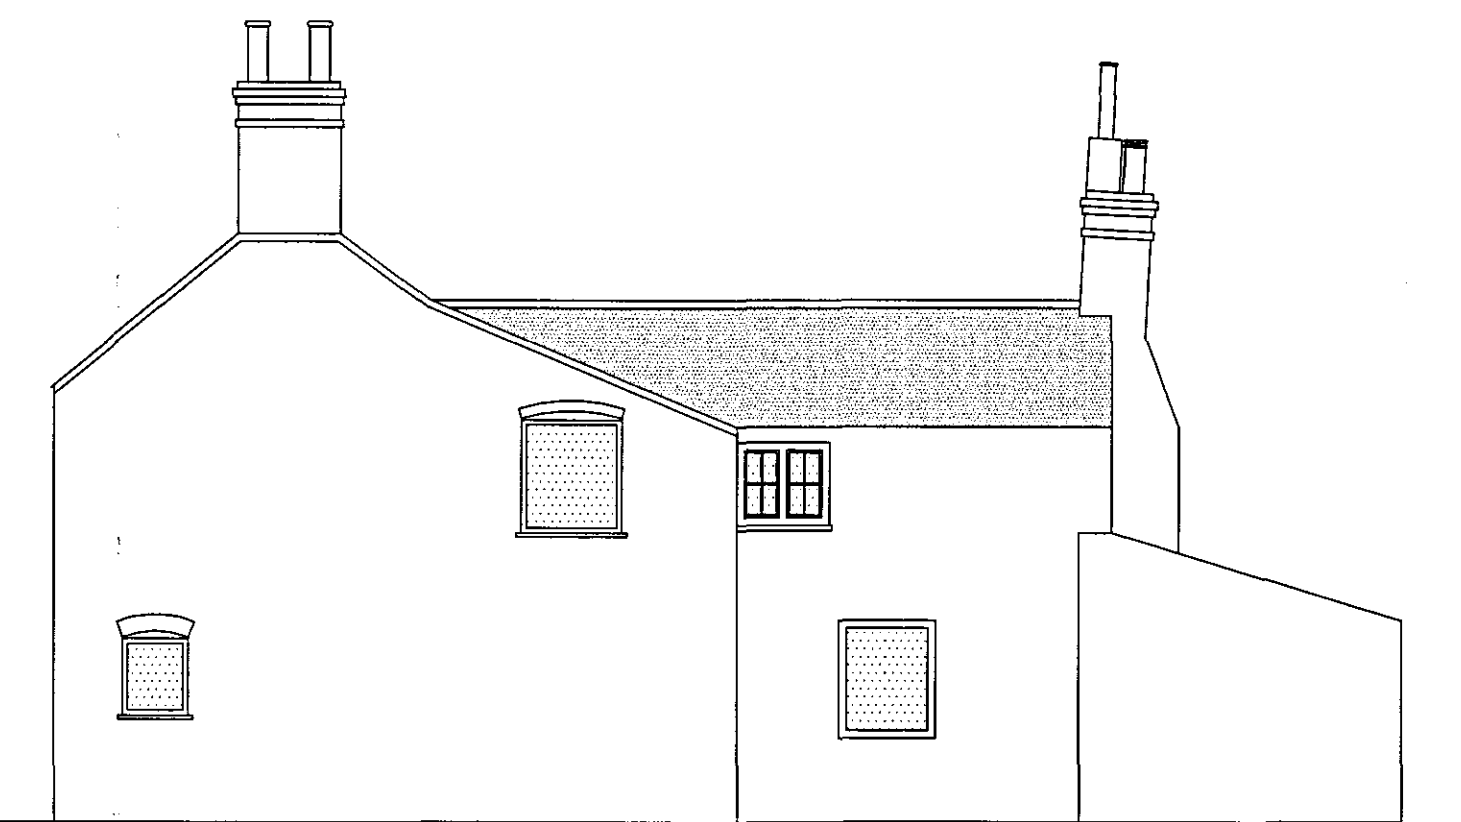

Side Elevation
Scale 1:75

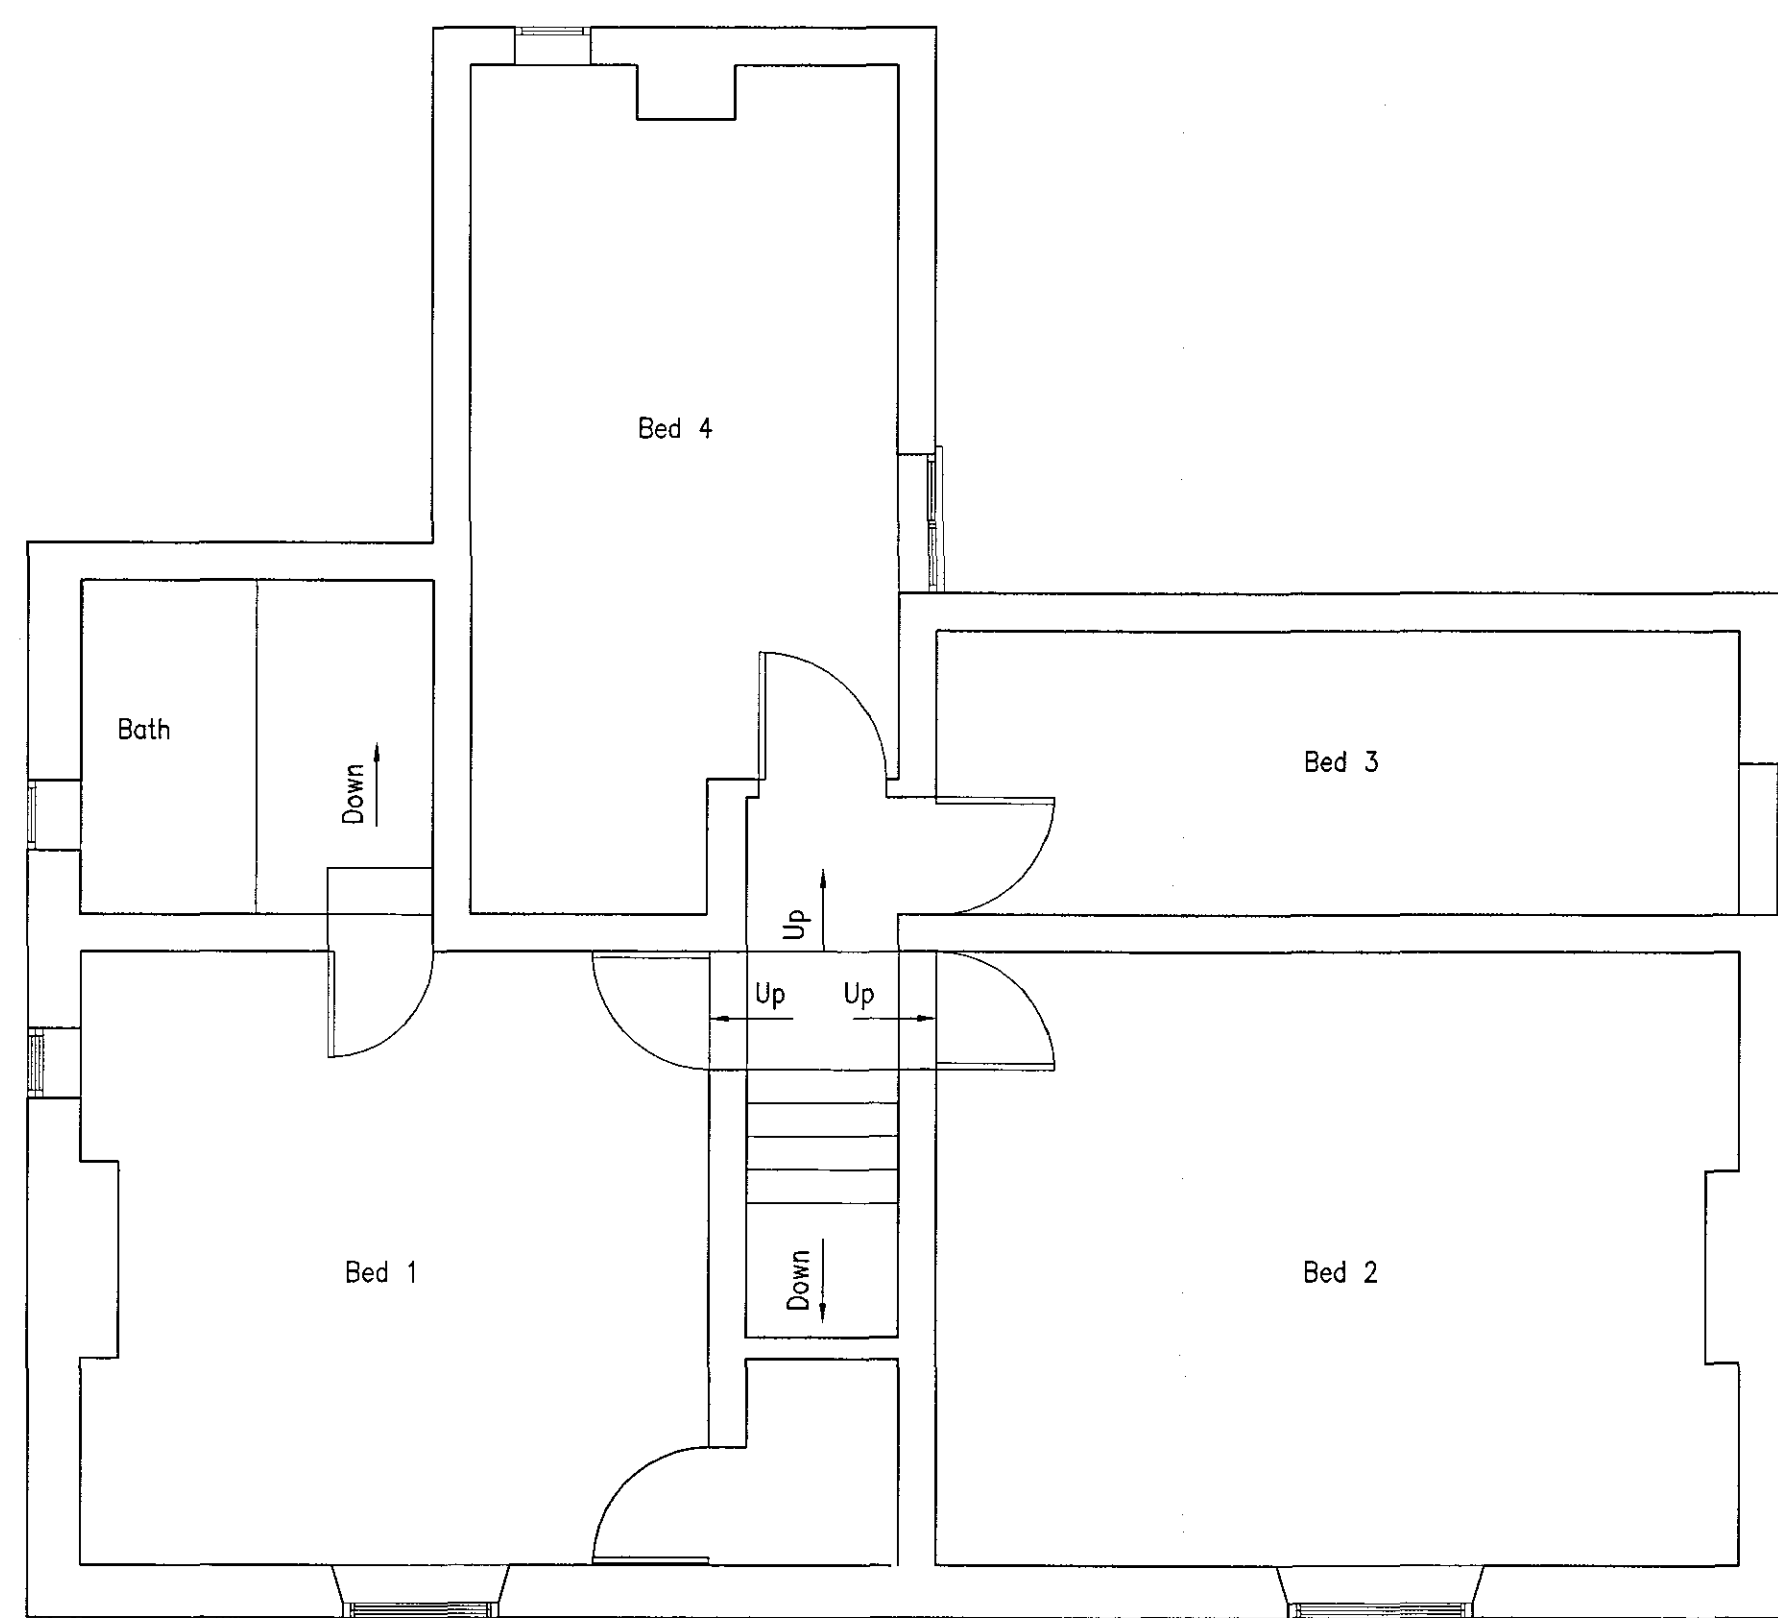

First Floor Plan
Scale 1:50

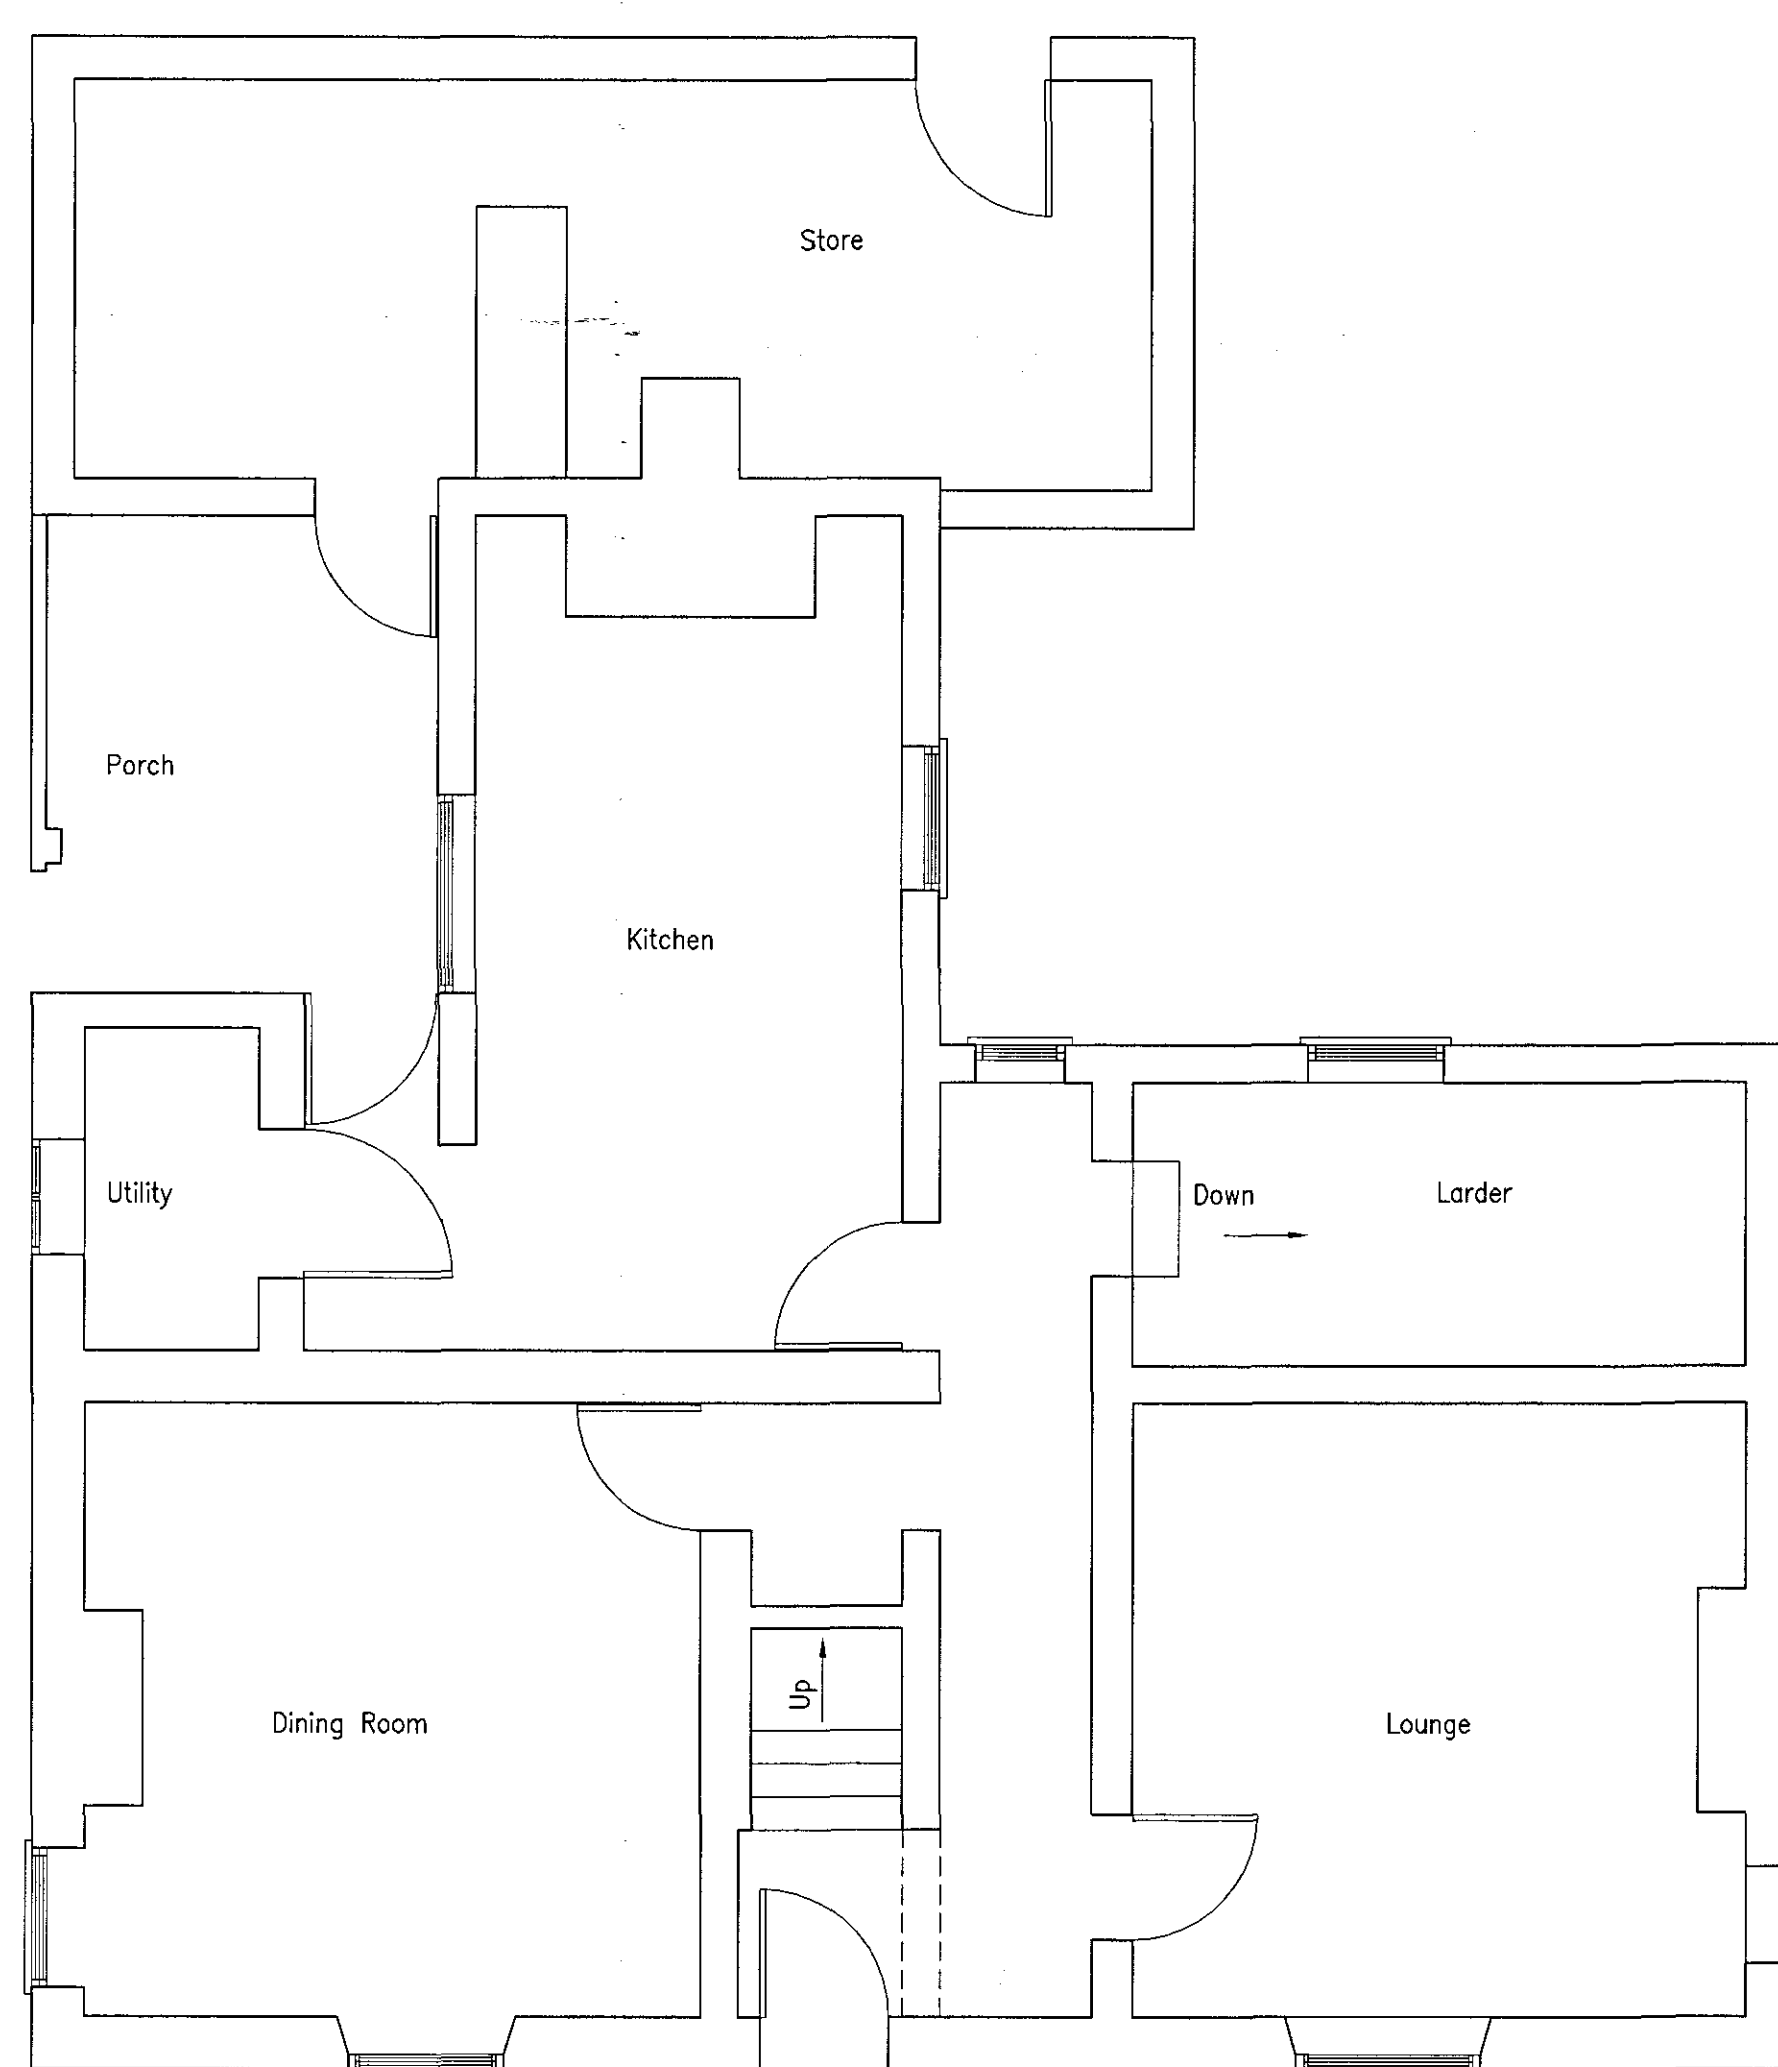

Ground Floor Plan
Scale 1:50

SPCC
Planning & Development
07 OCT 2004
Ref: 1343104

Revision.	Date.	Description.

John Haresign Structural & Civil Engineering Surveying & Detailing The Chestnuts, Church End, Fleet, SPALDING, Lincs, PE12 8NQ. Tel: 01406 490 547 Fax: 01406 420 407 Mobile: 07941 724 235 e-mail: ChestnutsFleet@aol.com			
Contract Name: Proposed Alteration & Extension To Existing Dwelling At: Millbank Farm, Millbank, Fleet Fen, Spalding, Lincolnshire.			
Drawing Title: Existing Plans & Elevations			
Drawn. JAH	Date. Sept.04	Checked.	Date.
Scale: 1:75, 1:50 & 1:500		Drawing No. P&SG - 01	
Revision.			