


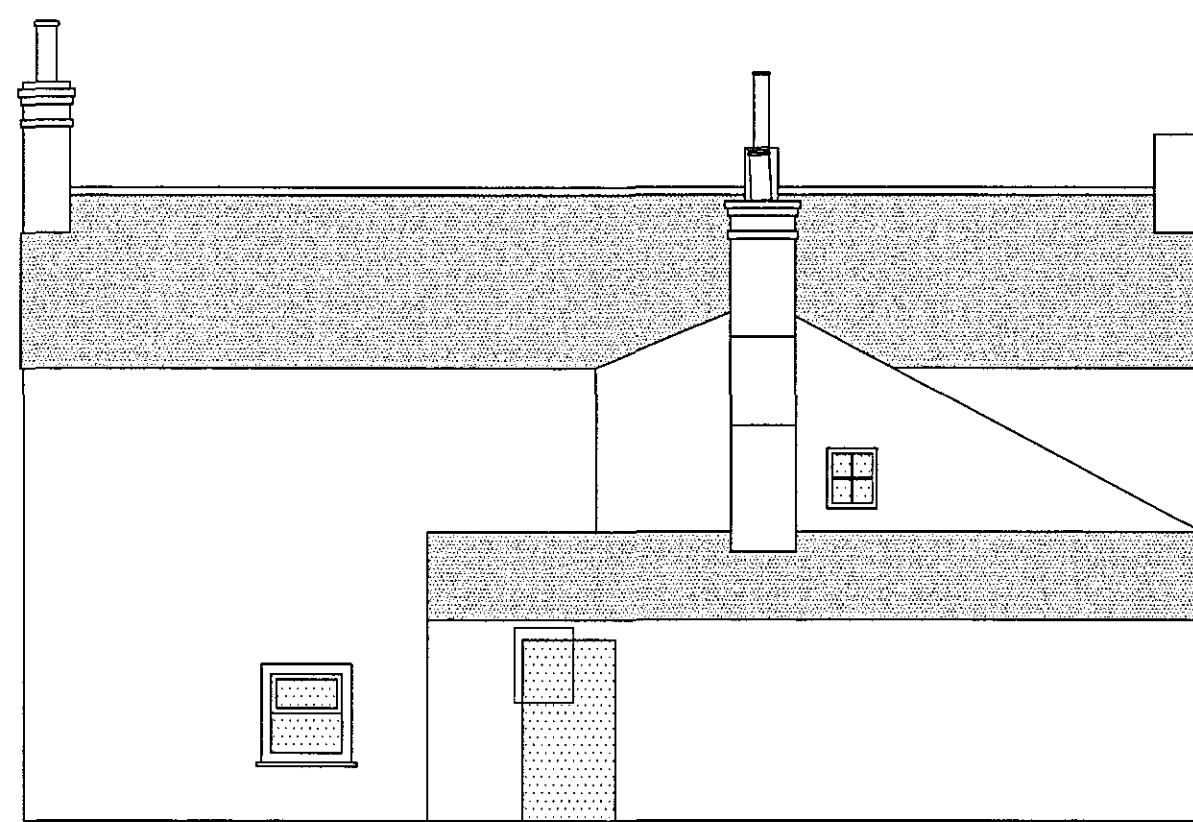


Rear Elevation
Scale 1:75




Side Elevation
Scale 1:75




Front Elevation
Scale 1:75

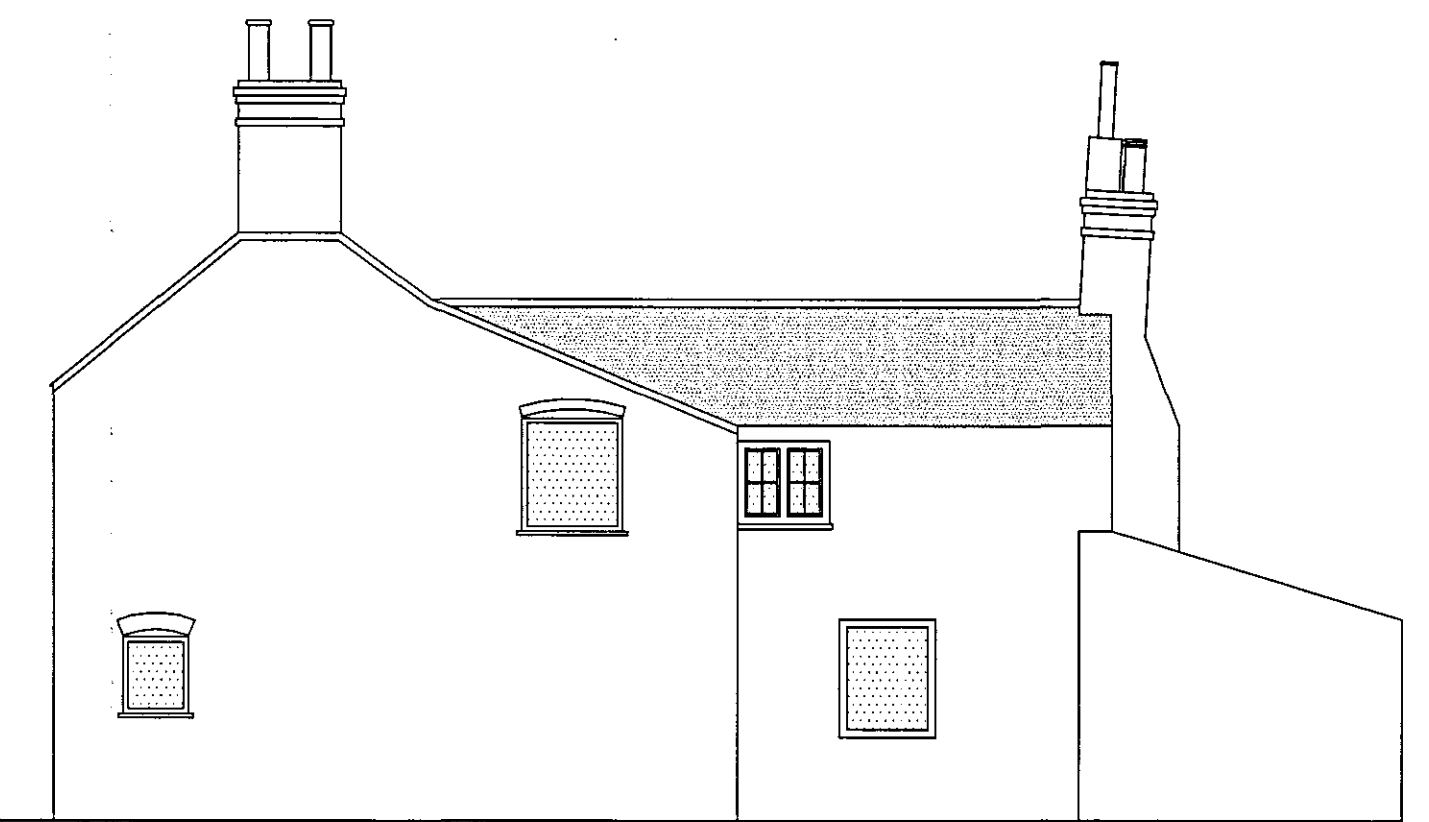


Side Elevation
Scale 1:75

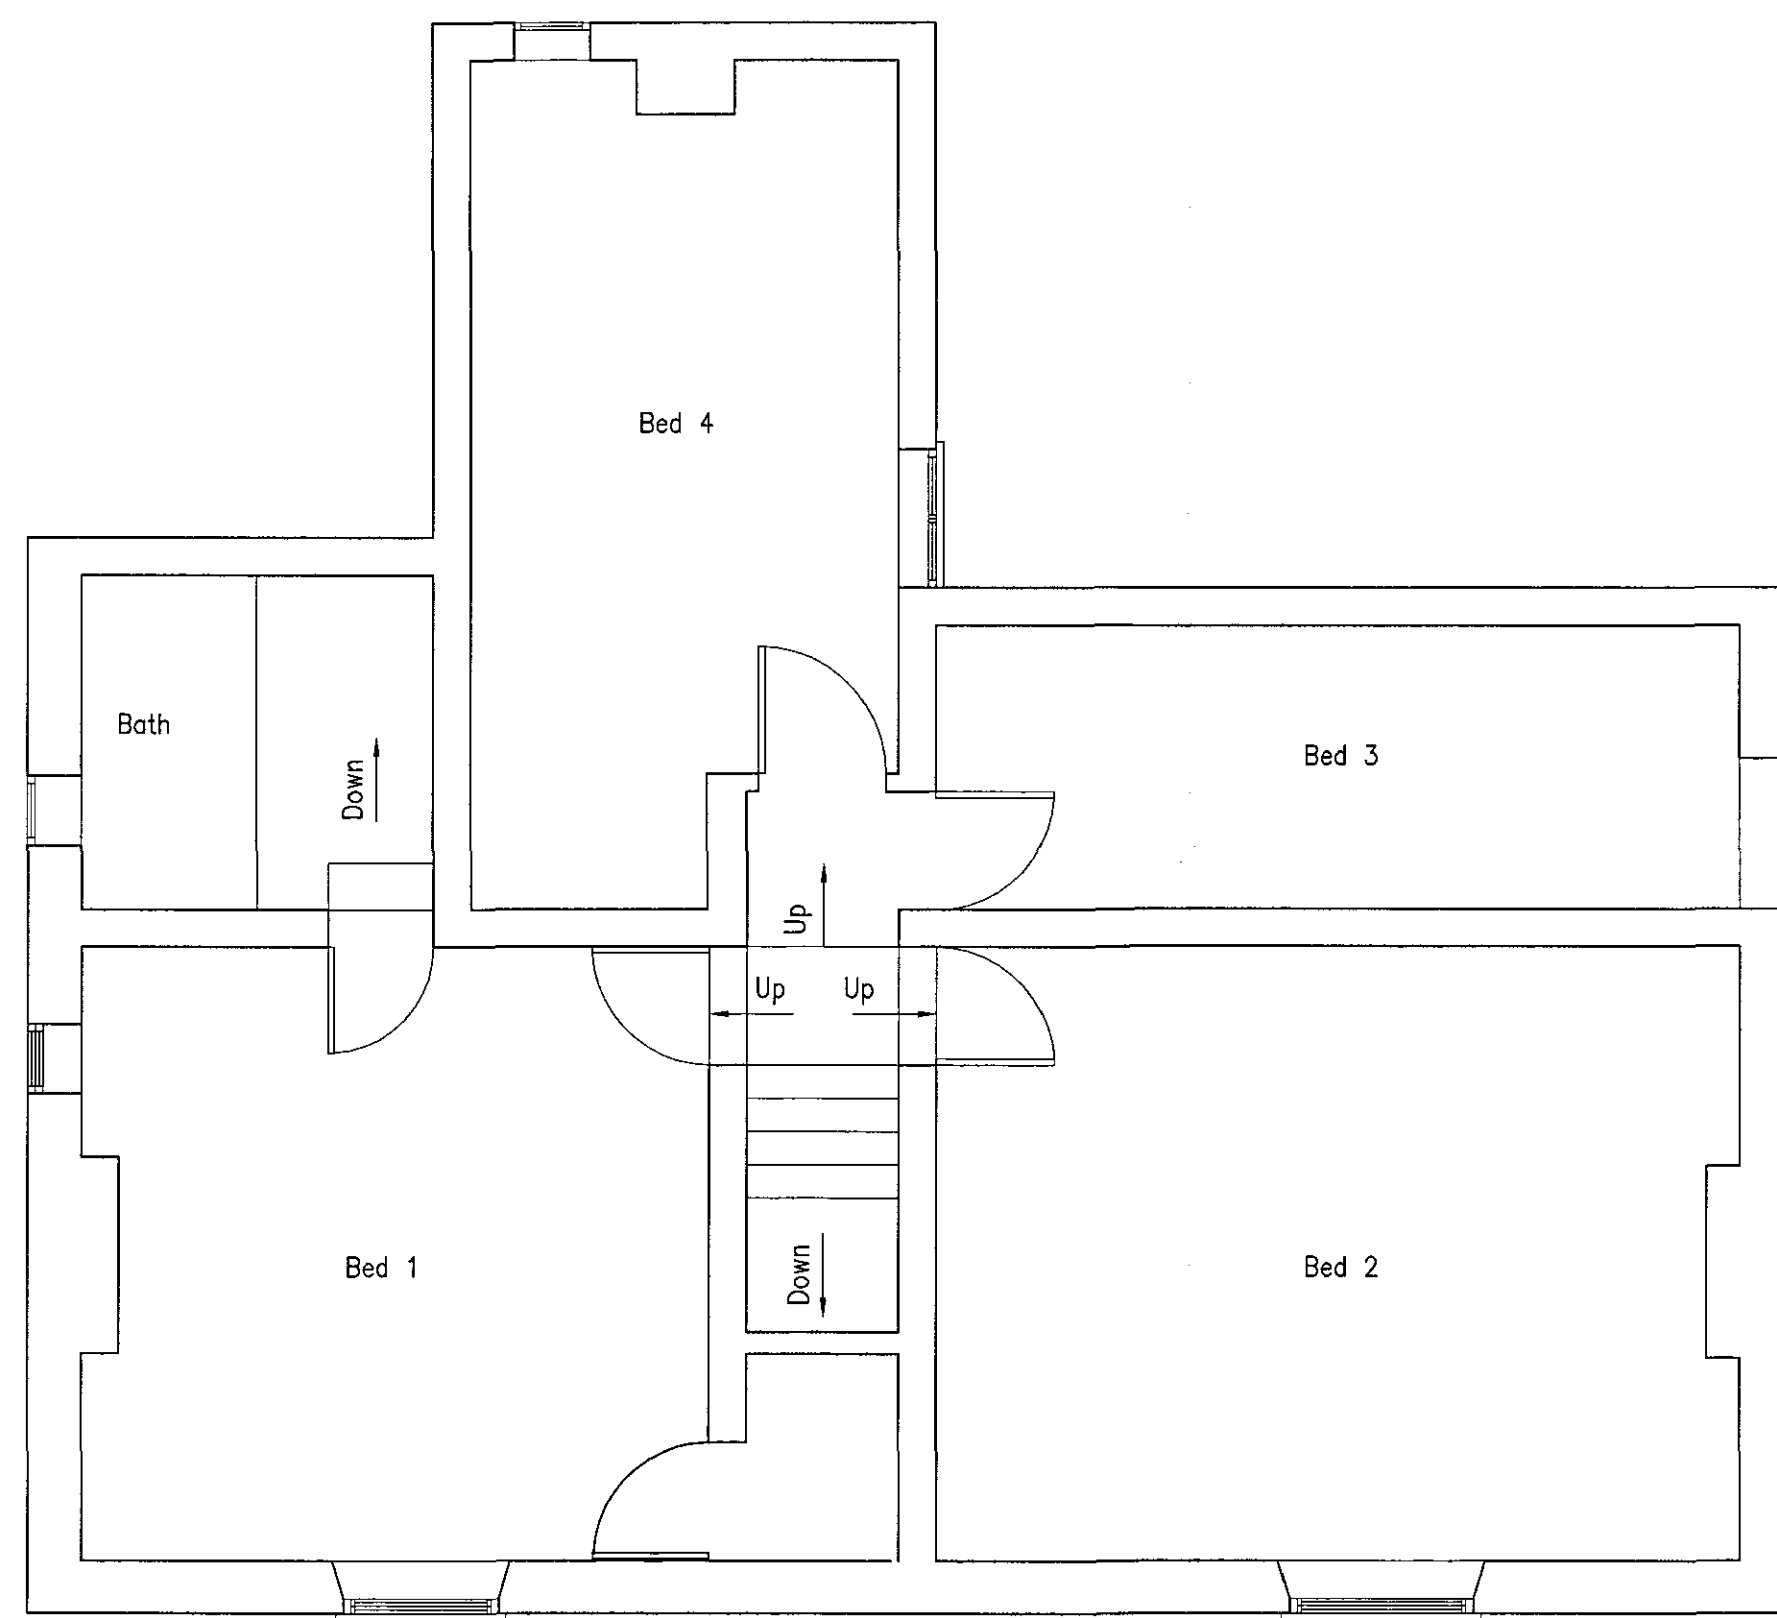

First Floor Plan
Scale 1:50

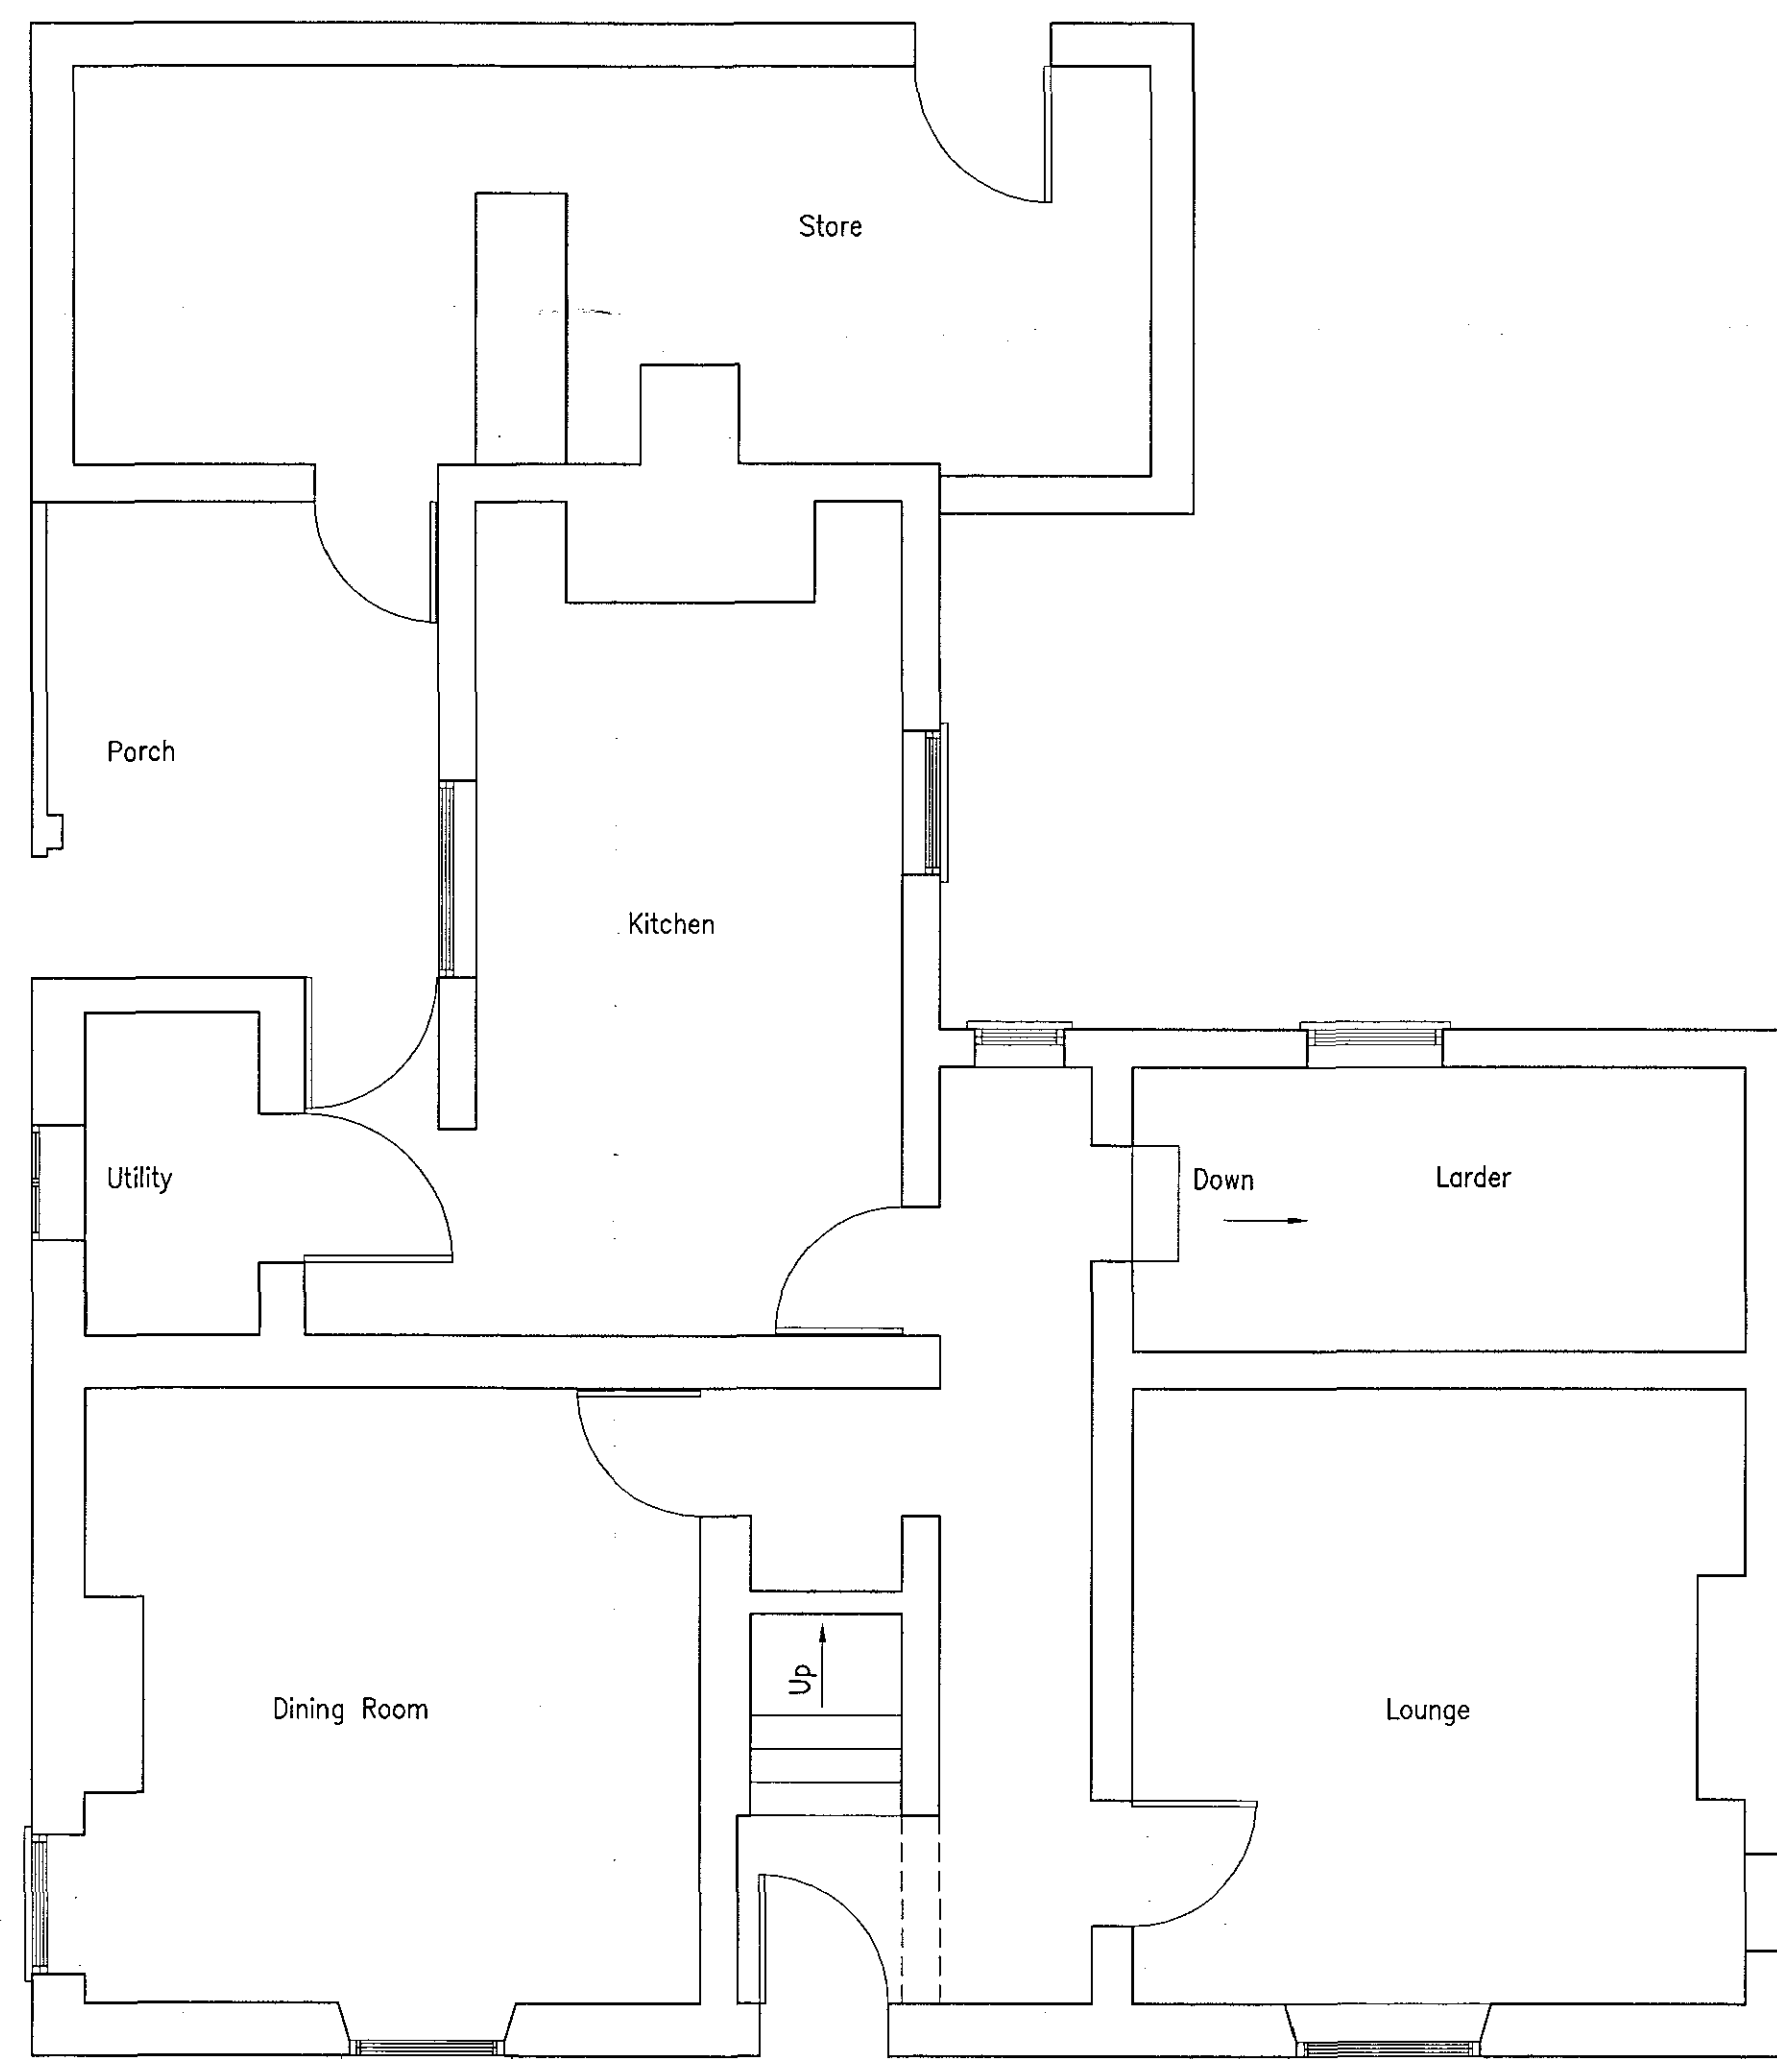

Ground Floor Plan
Scale 1:50

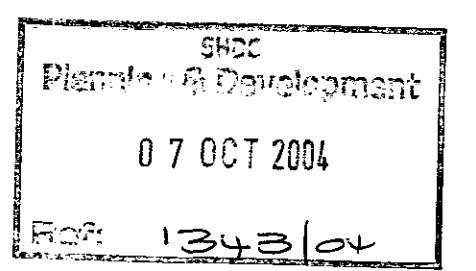

Revision.	Date.	Description.

John Haresign Structural & Civil Engineering Surveying & Detailing The Chestnuts Church East, Fleet, SPALDING, LEIC. PE12 8NQ. Tel: 01406 490 547 Fax: 01406 420 407 Mobile: 07941 724 295 e-mail: ChestnutsFleet@aol.com			
Contract Name: Proposed Alteration & Extension To Existing Dwelling At: Millbank Farm, Millbank, Fleet Fen, Spalding, Lincolnshire.			
Drawing Title: Existing Plans & Elevations			
Drawn. JAH	Date. Sept.04	Checked.	Date.
Scale: 1:75, 1:50 & 1:500		Drawing No: P&SG - 01	
Revision.			