



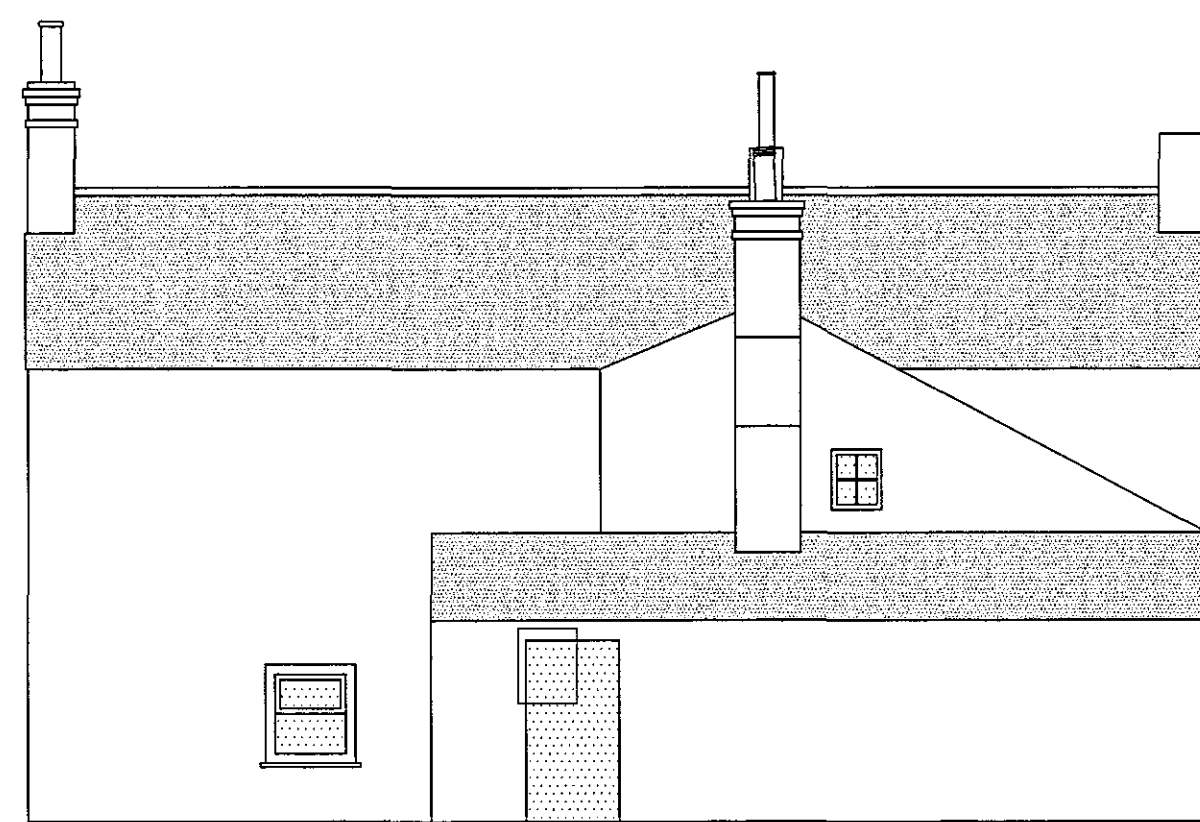

Rear Eleavation
Scale 1:75

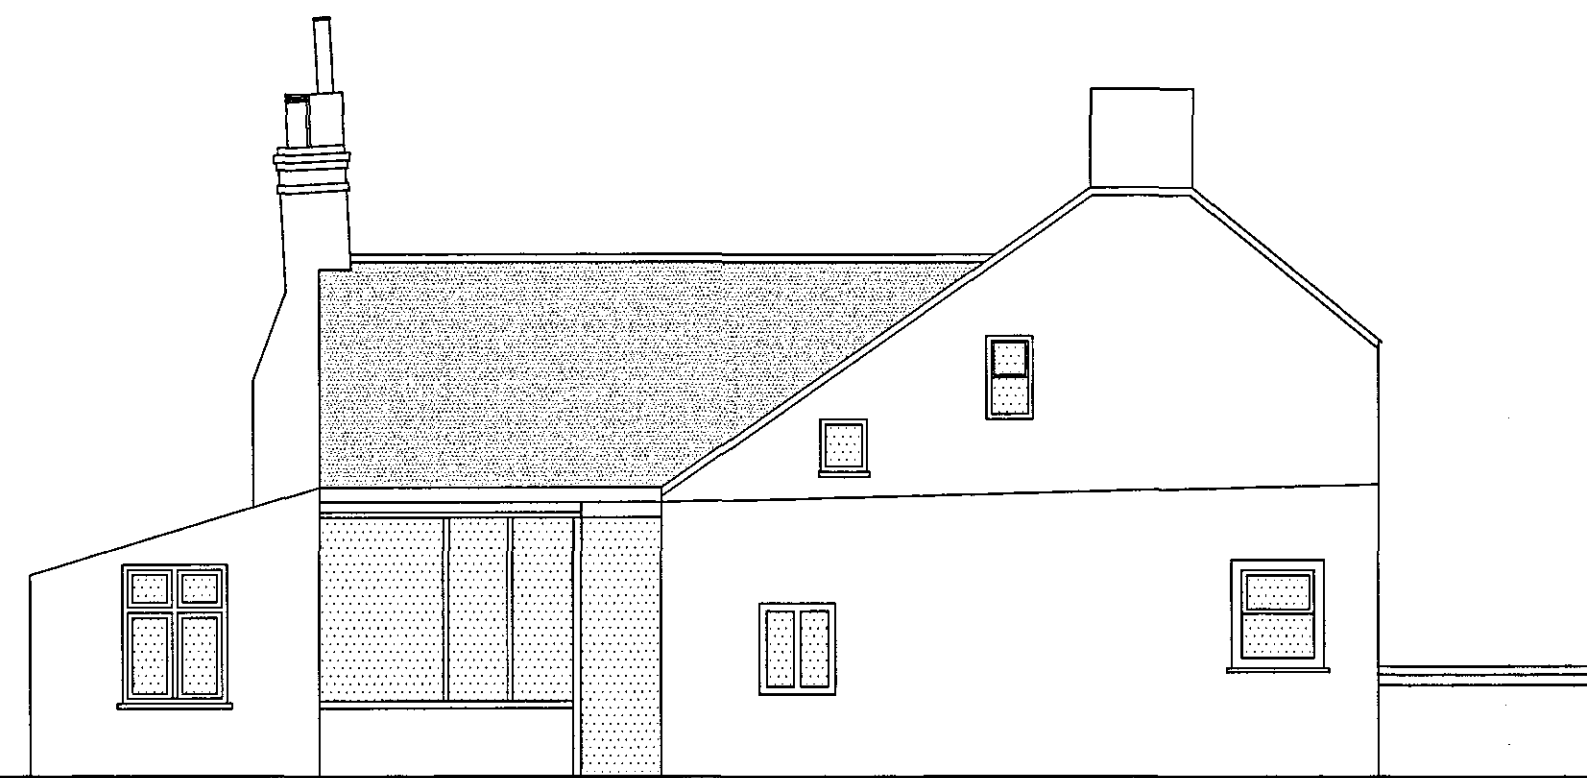


Side Eleavation
Scale 1:75




Front Eleavation
Scale 1:75



Side Eleavation
Scale 1:75

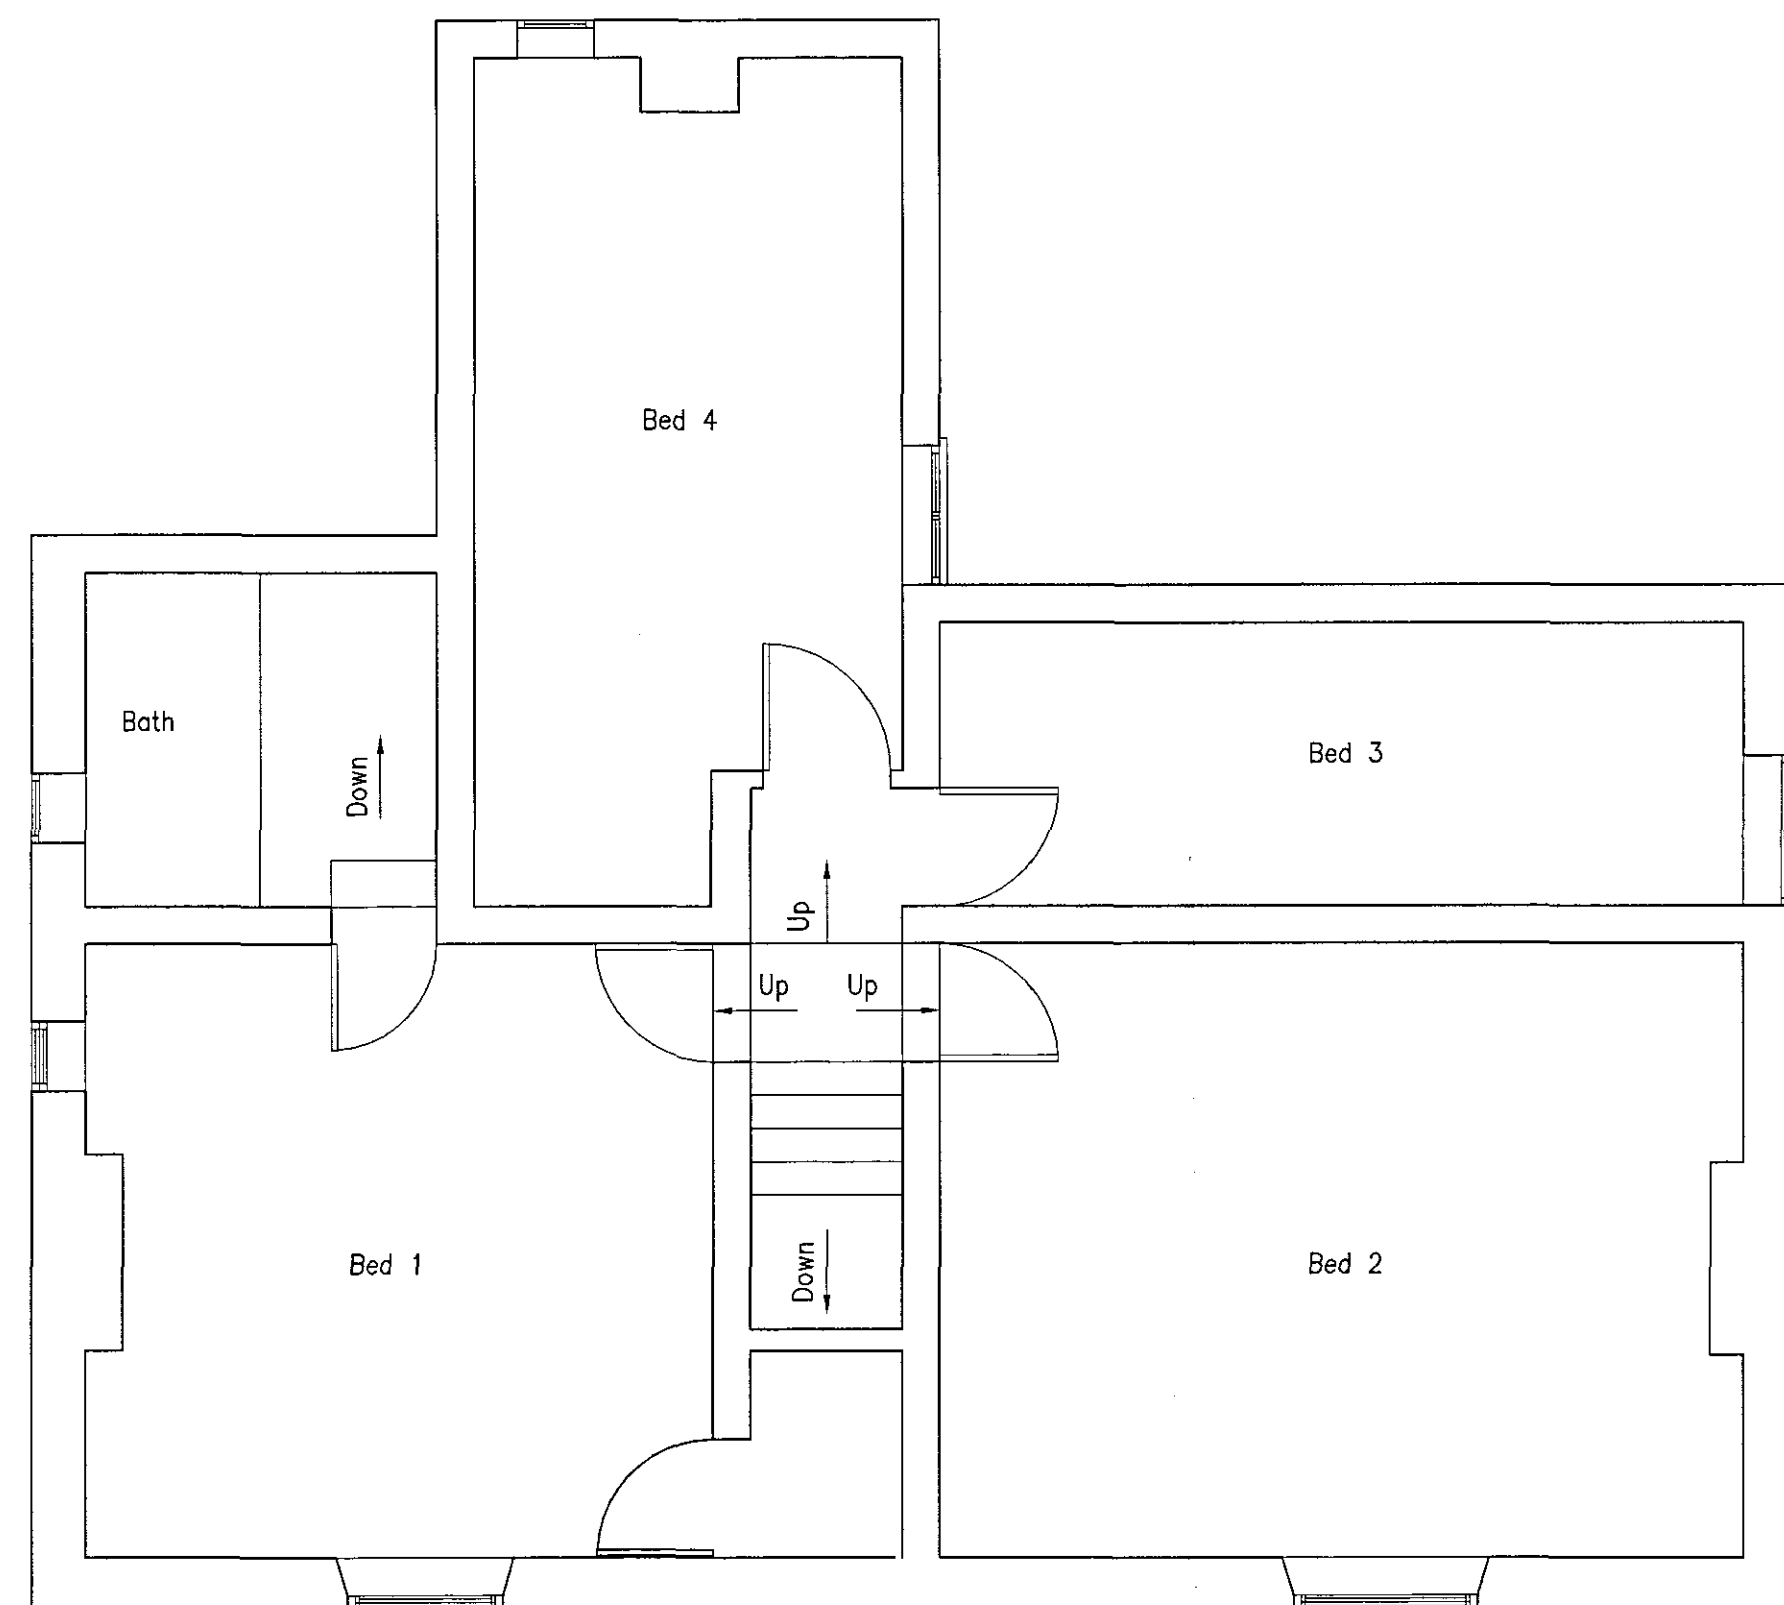

First Floor Plan
Scale 1:50

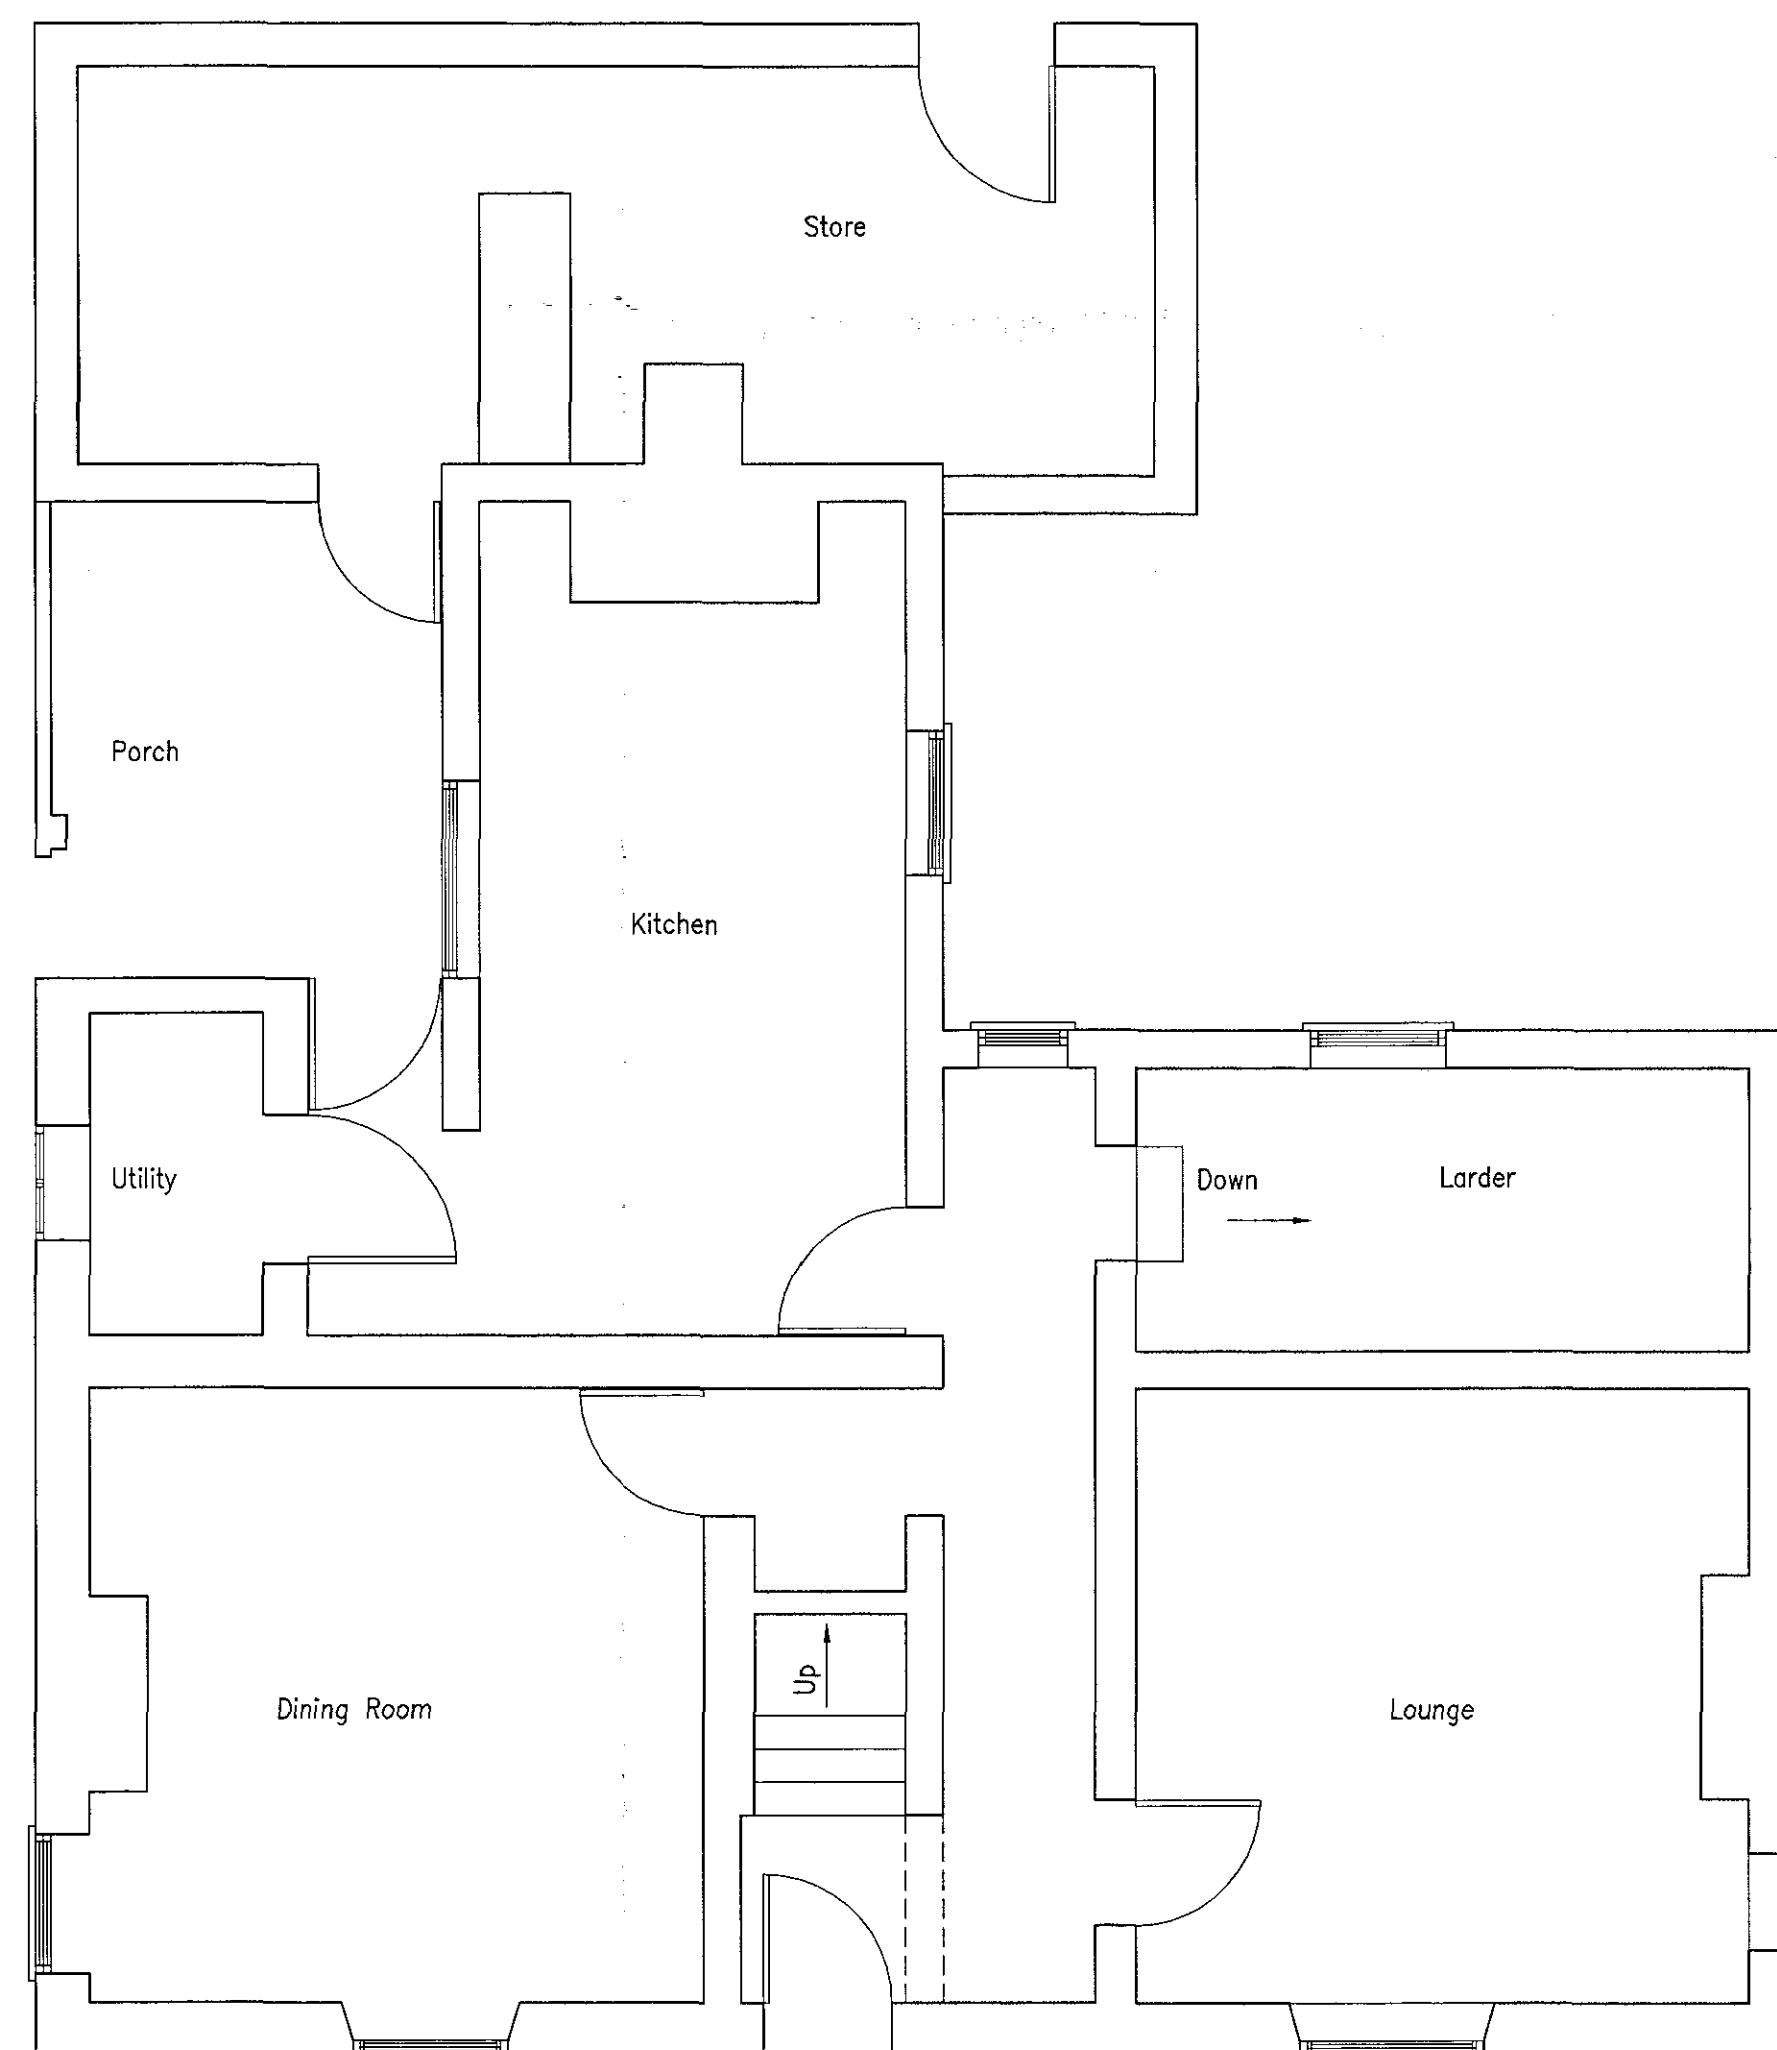

Ground Floor Plan
Scale 1:50

SP22
Plan for Development
07 OCT 2004
Ref: 1343104

Revision.	Date.	Description.

John Haresign

Structural & Civil Engineering
Surveying & Detailing
The Chestnuts, Church End, Fleet, SPALDING, Lincs, PE12 8NQ.
Tel: 01406 490 547 Fax: 01406 420 407 Mobile 07941 724 295
e-mail Chestnuts@fleet.haresign.com

Contract Name:
Proposed Alteration & Extension
To Existing Dwelling At:
Millbank Farm, Millbank,
Fleet Fen, Spalding, Lincolnshire.

Drawing Title:
Existing Plans
& Elevations

Drawn. JAH	Date. Sept.04	Checked.	Date.
Scale: 1:75, 1:50 & 1:500	Drawing No: P&SG - 01		
Revision.			