



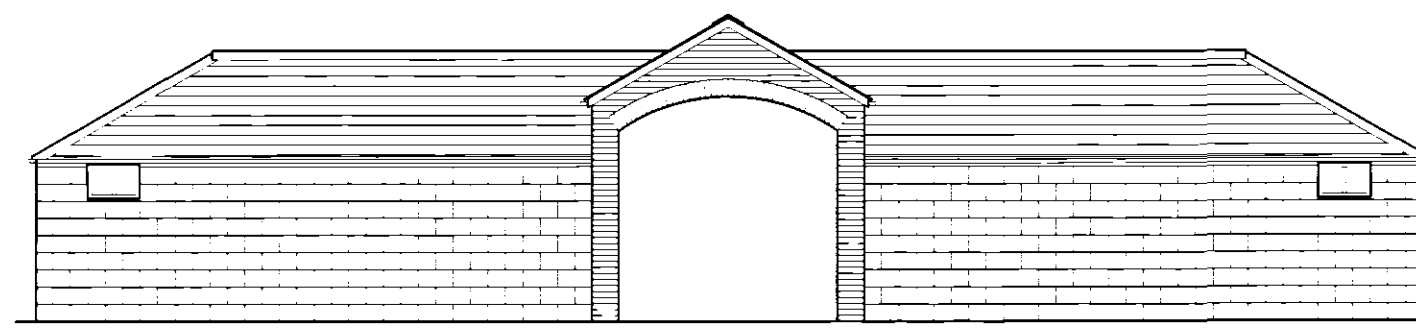


SOUTH ELEVATION

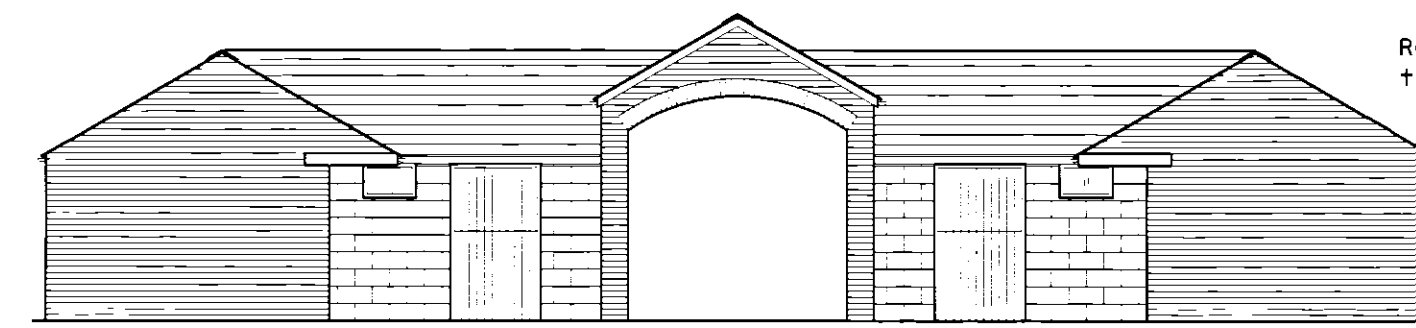


NORTH ELEVATION

Roof: Plain dark grey tiles

Gable ends & archway:  
Reclaimed bkwk to match  
main dwelling, remainder  
in fair faced blockwork

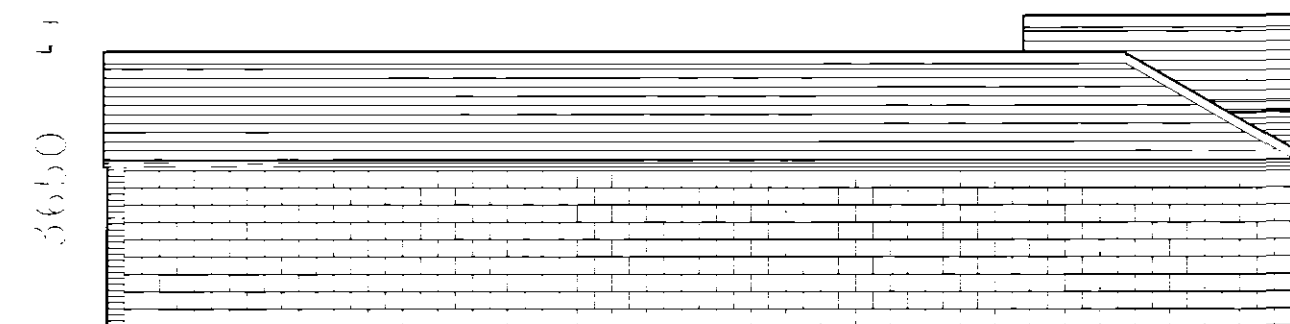


WEST ELEVATION

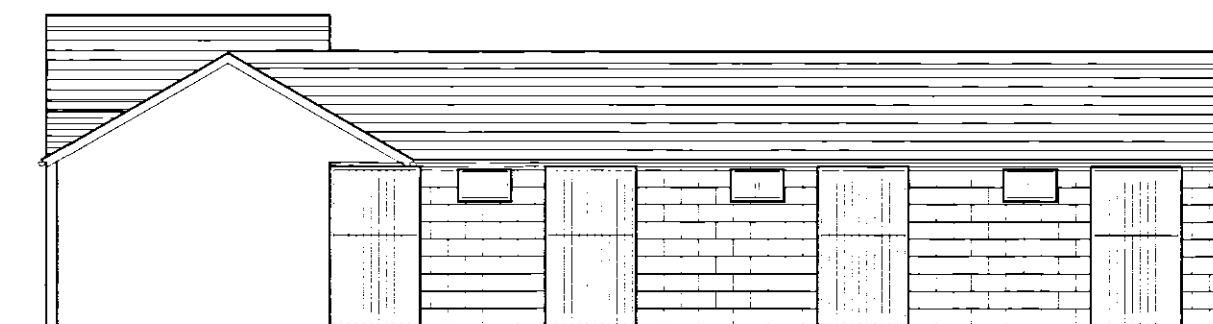


EAST ELEVATION

ELEVATIONS 1:100

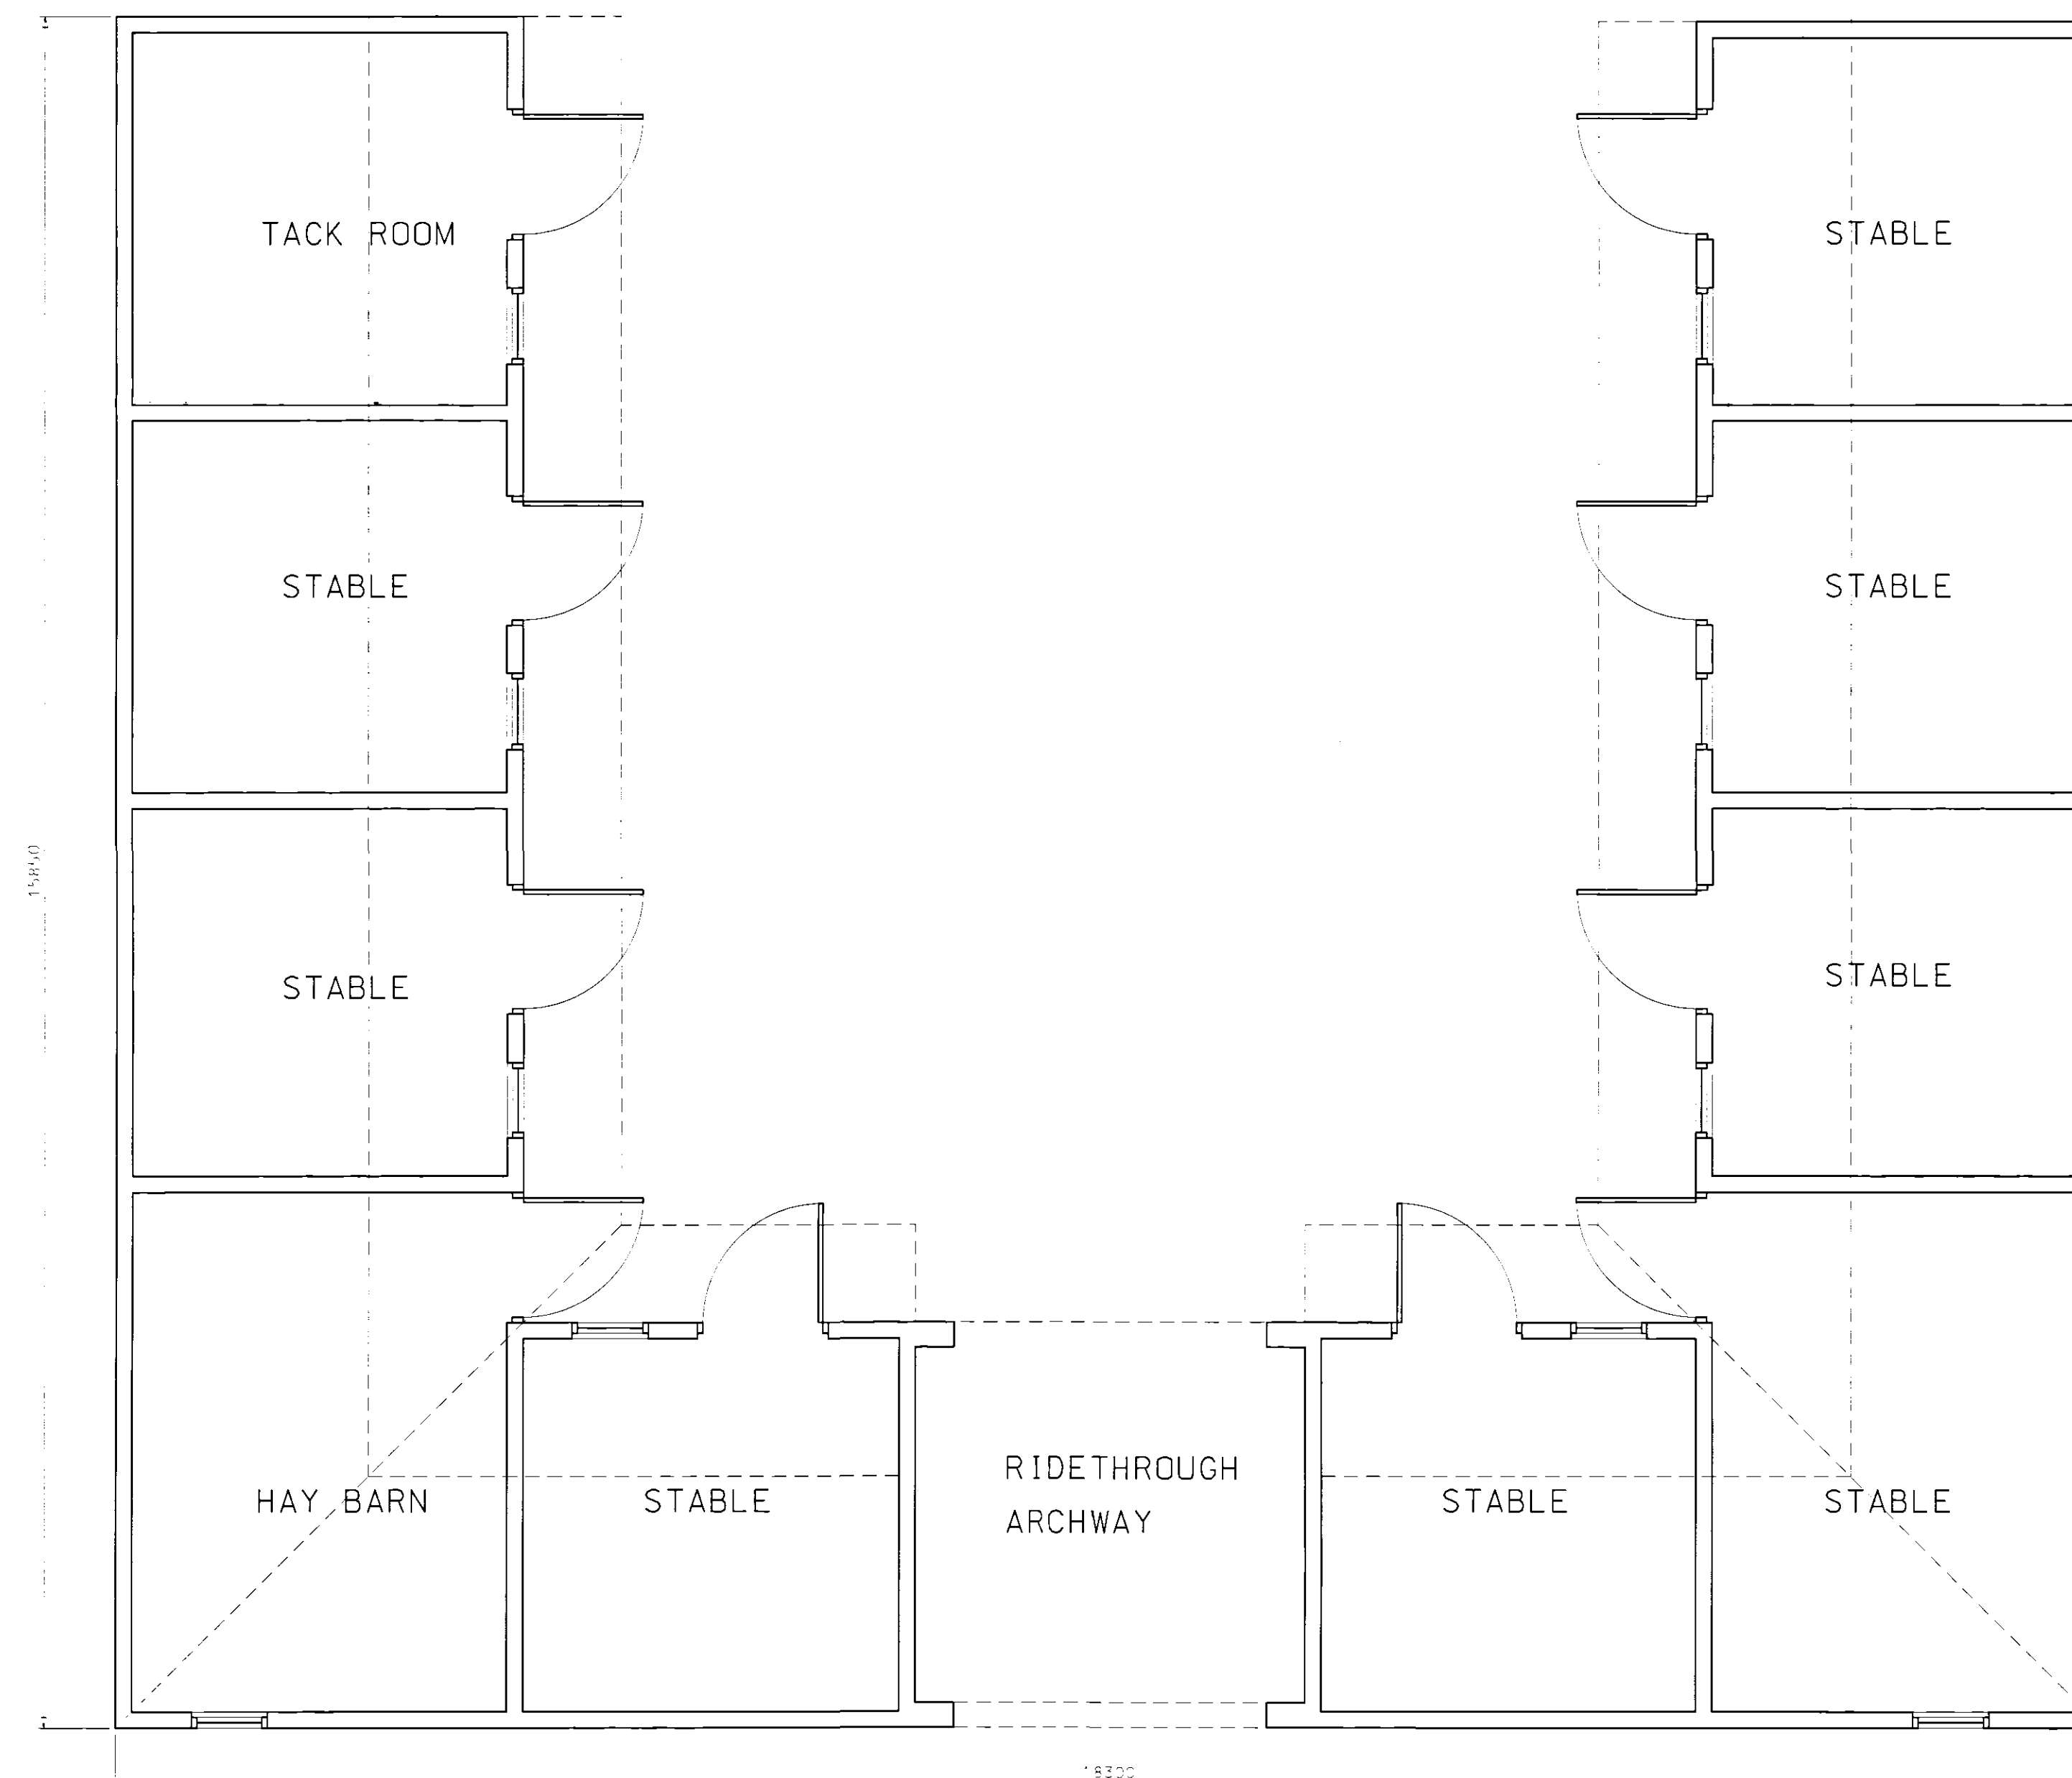

PLAN 1:50

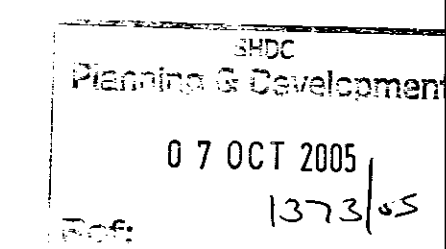

John Rowell

Dip A.D. Nottingham Trent  
H.N.C. Building Nottingham Trent  
The Hollies  
19 Wellington Road, Burton Joyce  
Nottingham NG14 5GQ  
Tel/Fax: 0115 931 3605  
Mobile: 0771 362 5258

- ARCHITECTURAL DESIGN
- HOUSE EXTENSIONS & COMMERCIAL
- RETAIL DESIGN
- CONCEPTS & LAYOUTS
- SURVEYS
- MICROSTATION

B: 00/00/05

A: 00/00/05

REVISIONS:

TITLE:  
THE CHAPEL  
MILLBANK  
FLEET FEN  
SPALDING  
LINCOLNSHIRE, PE12 8QW  
PROPOSED STABLES

CLIENT: SELF

SCALE: 1:50 & 1:100 DATE: 29/09/04

DRWG NO: CH/05/05