


© Design Copyright reserved. Written consent must be obtained before copying or reproducing this drawing.
Do not scale this drawing, use figured dimensions only. Contractors are responsible for taking and checking
site dimensions. Any discrepancy must be reported to the Architectural Technologist immediately.

LEGEND / NOTES COLUMN :

Rev A: South Holland Internal Drainage Board Minor Amendments. MD 21.07.06
Rev B: South Holland Environmental Services Minor Amendments. MD 07.08.06
Rev C: South Holland District Council acceptable relocation location of Stables. MD 16.10.06

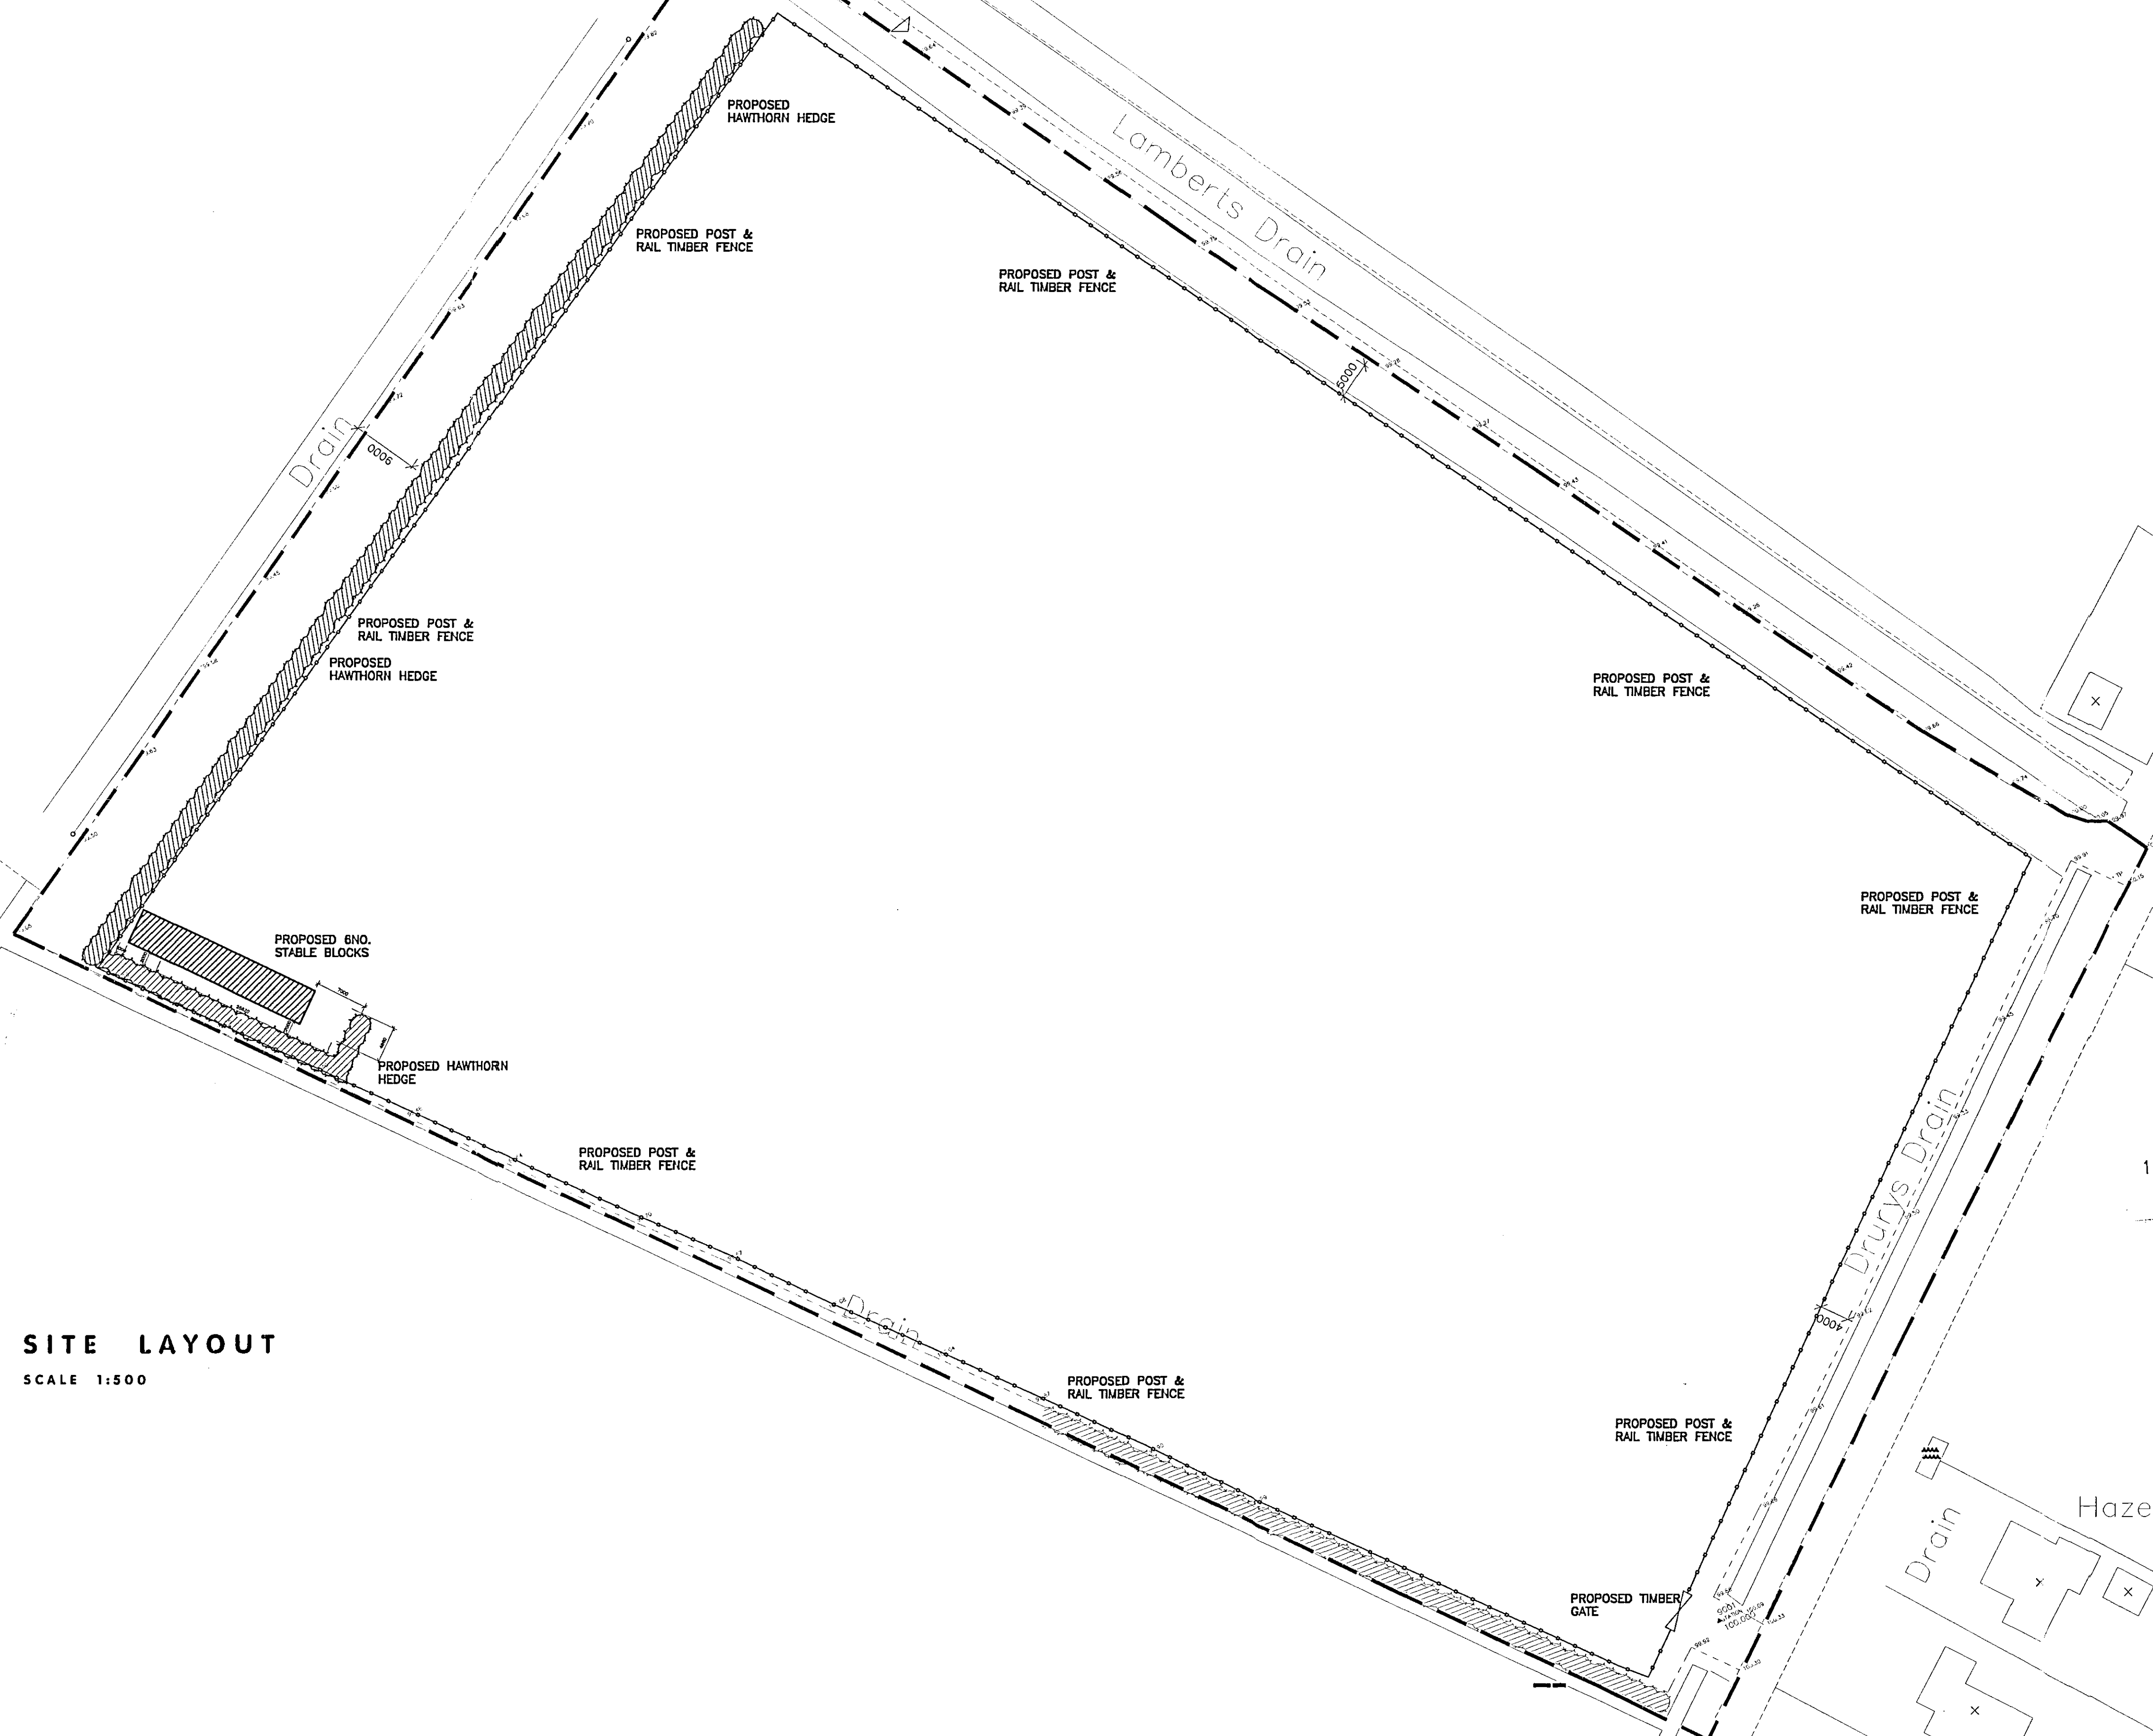

SITE LAYOUT
SCALE 1:500

Development
17 OCT 2003
14/52/06

St Margaret's

NEIL DOWLMAN Architecture
Neil Dowdman Architecture Ltd
14 Main Ridge West
Boston, Lincs PE21 6QQ
Tel: 01205 357222 Fax: 01205 351115
Email: boston@neildowdman-architecture.co.uk

Members of The Royal Institute of Architects
Members of Chartered Institute of Architectural Technologists
Corporate Building Engineer

Chartered Architects * Architectural Technologists
Designers * Building Engineers * Project Managers
Planning Supervisors * Party wall Surveyors * Access Consultants

www.neildowdman-architecture.co.uk

Client	Mr & Mrs Gale	Scale	1:500
Project	Proposed Change of Use Field adjacent to West Waize Fleetcoy, Gedney Hill. Spalding, Lincolnshire.	Date	May '06
		Drawn by:	MD
		Drawing No.	B1777 - 02
Title	Proposed Site Plan.	Revision	C