
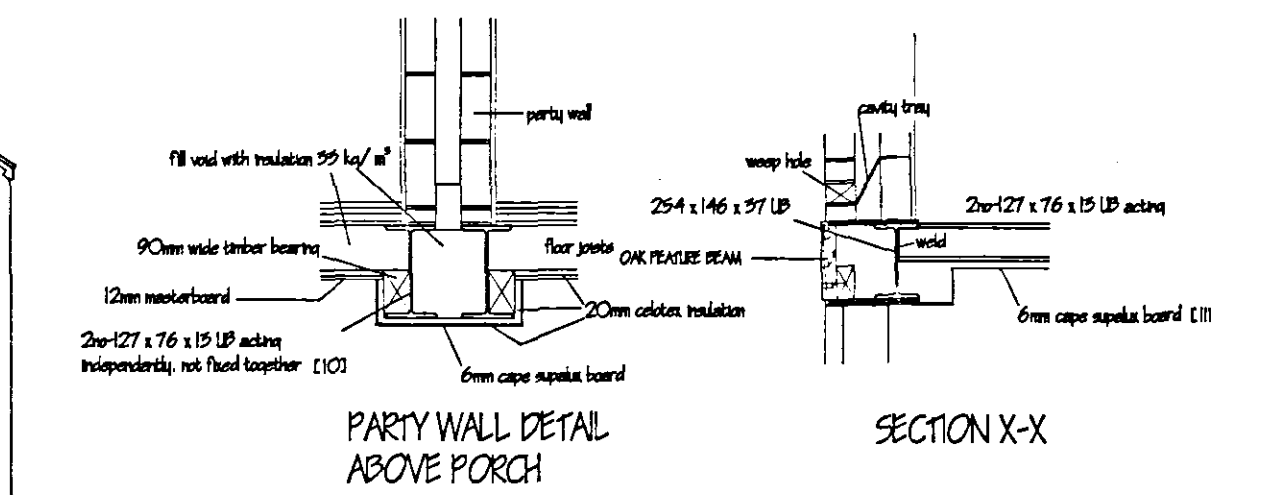
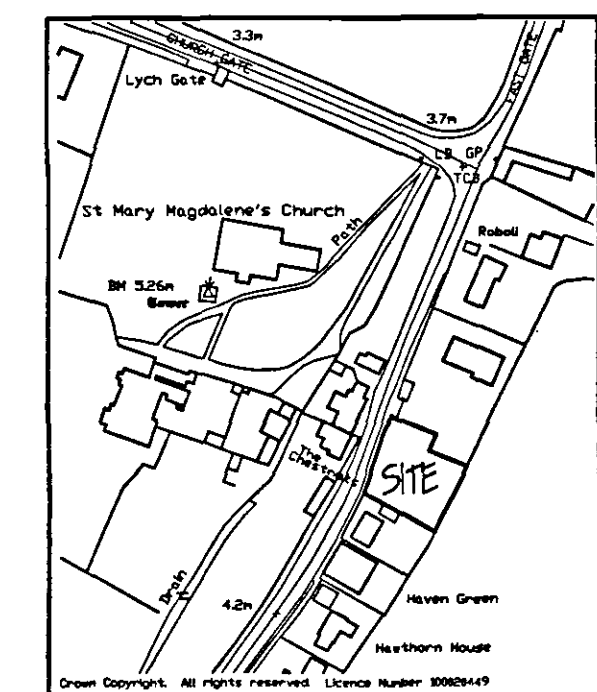
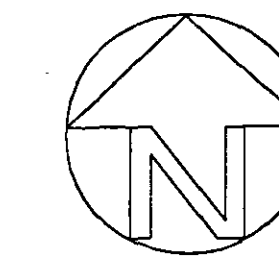


all planting to be in accordance with BS 4428: 1969 and amendment no. 1 (1991)
all trees to be planted with minimum 600mm plastic mulch mat and to be staked, tied and tubed
1/3 to 1/2 bag of peat free and shrub planting compost to be incorporated into backfill for each tree hole
Surface water disposal to brick rubble soakaways.

[illegible]

LOCATION PLAN

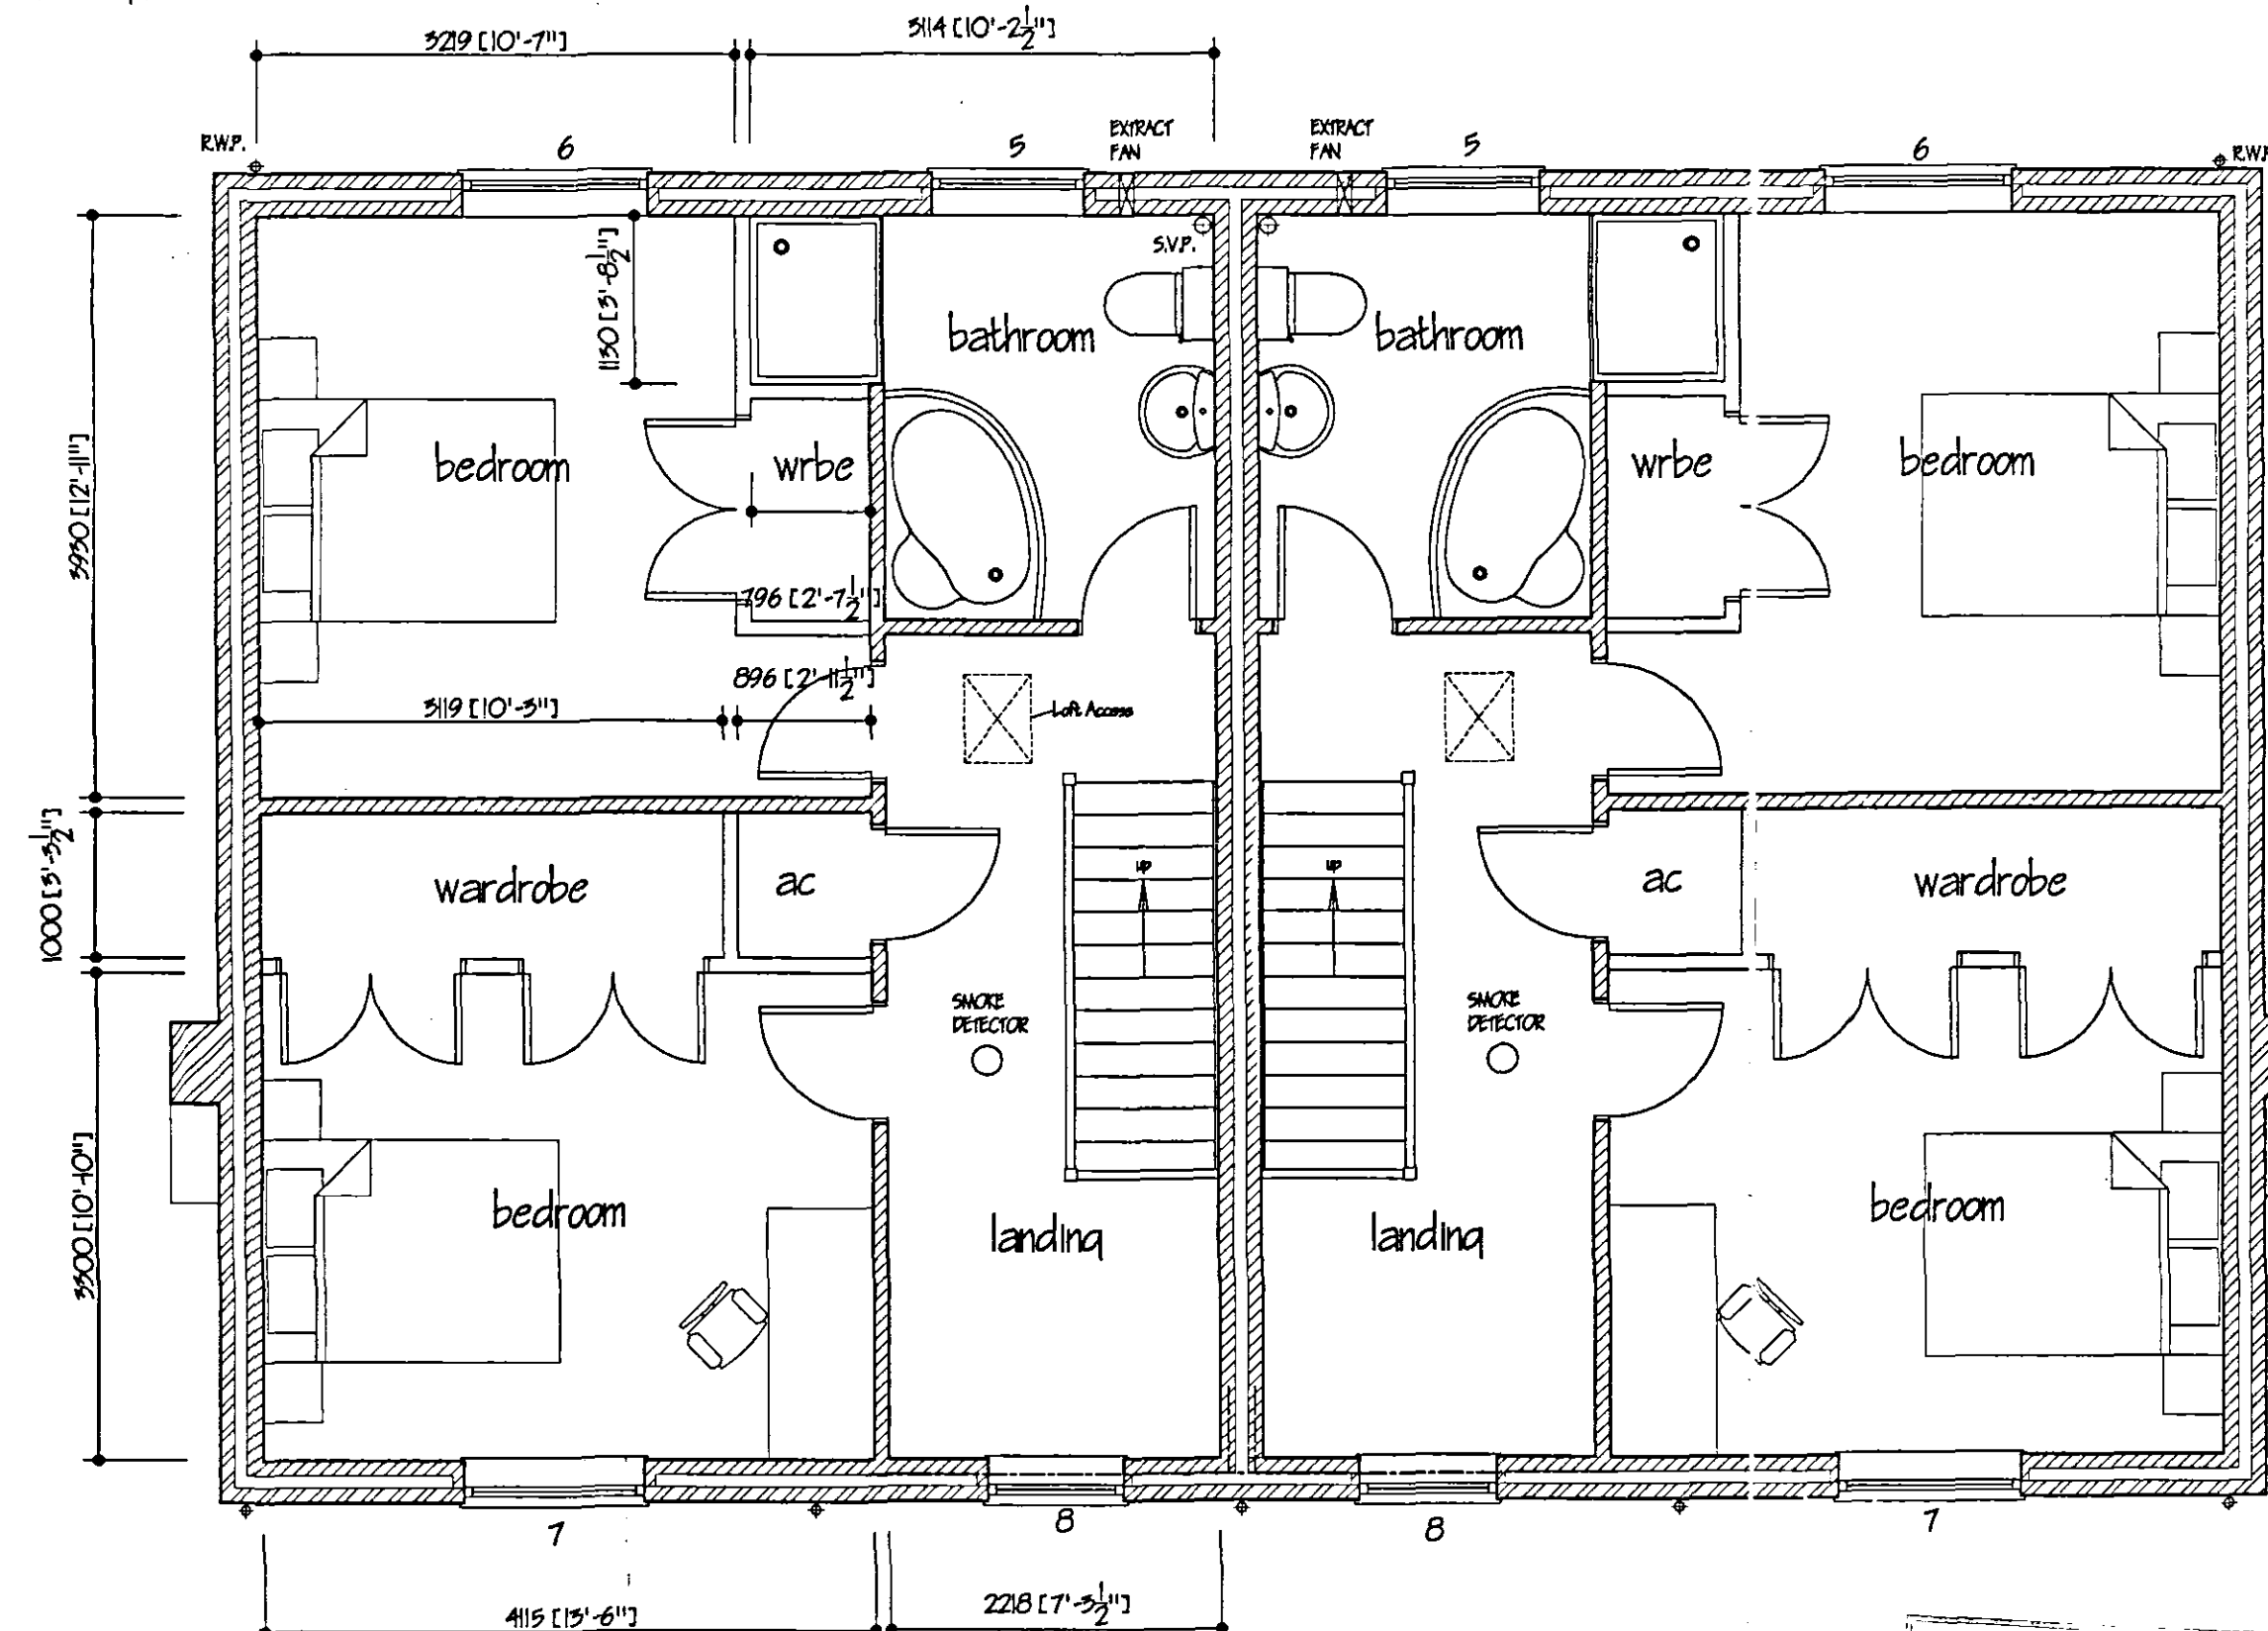

FIRST FLOOR PLAN

25 OCT 2005
152/06

DETERMINED
PLAN

G	DRIVE CHANGED FROM DUST TO GRAVEL	OCT '06
F	POSTERIOR WALLS AND FLOOR JOIST REMOVED	MAY '02
E	CONDITION COMPLIANCE AMENDMENTS	APR '06
D	CONDITION COMPLIANCE	MAR '06
C	BUILDING REGULATIONS AMENDMENTS	MARCH '06
B	CLIENTS AMENDMENTS PRIOR TO BUEG'S APPLICATION	FEB 2006
A	BUILDING REGS APPLICATION	FEB 2006

ref: / revision: date:

G. R. MERCHANT

I.ENG AMICE FWO



**ARCHITECTURAL, STRUCTURAL
AND LAND DRAINAGE
CONSULTANTS**

Unit 4, Wrights Mews
12A Park Road, Holbeach,
Spalding, Lincs. PE12 7EE
Tel: 01406 490600
Fax: 01406 493744

**E-Mali G. R. Merchant @ Merchant. FS.
Co. UK**

Project
PROPOSED SEMI-DETACHED DWELLINGS
HALLGATE
FLEET
SPALDING LINGS

Client
H. WALTHAM & CO.

Drawing

FLANS AND ELEVATIONS

Job Ref. 1123/05	Drawing No. 01G
Date MAY 2005	Drawn JPW

[illegible][illegible]