


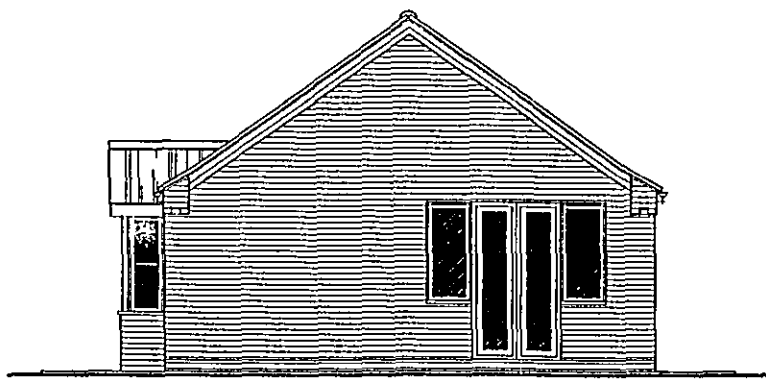


SIDE ELEVATION




SIDE ELEVATION



FRONT ELEVATION

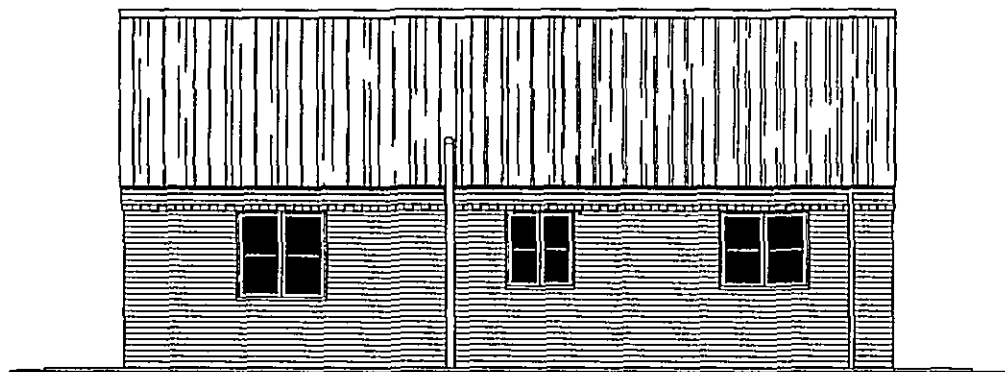

REAR ELEVATION

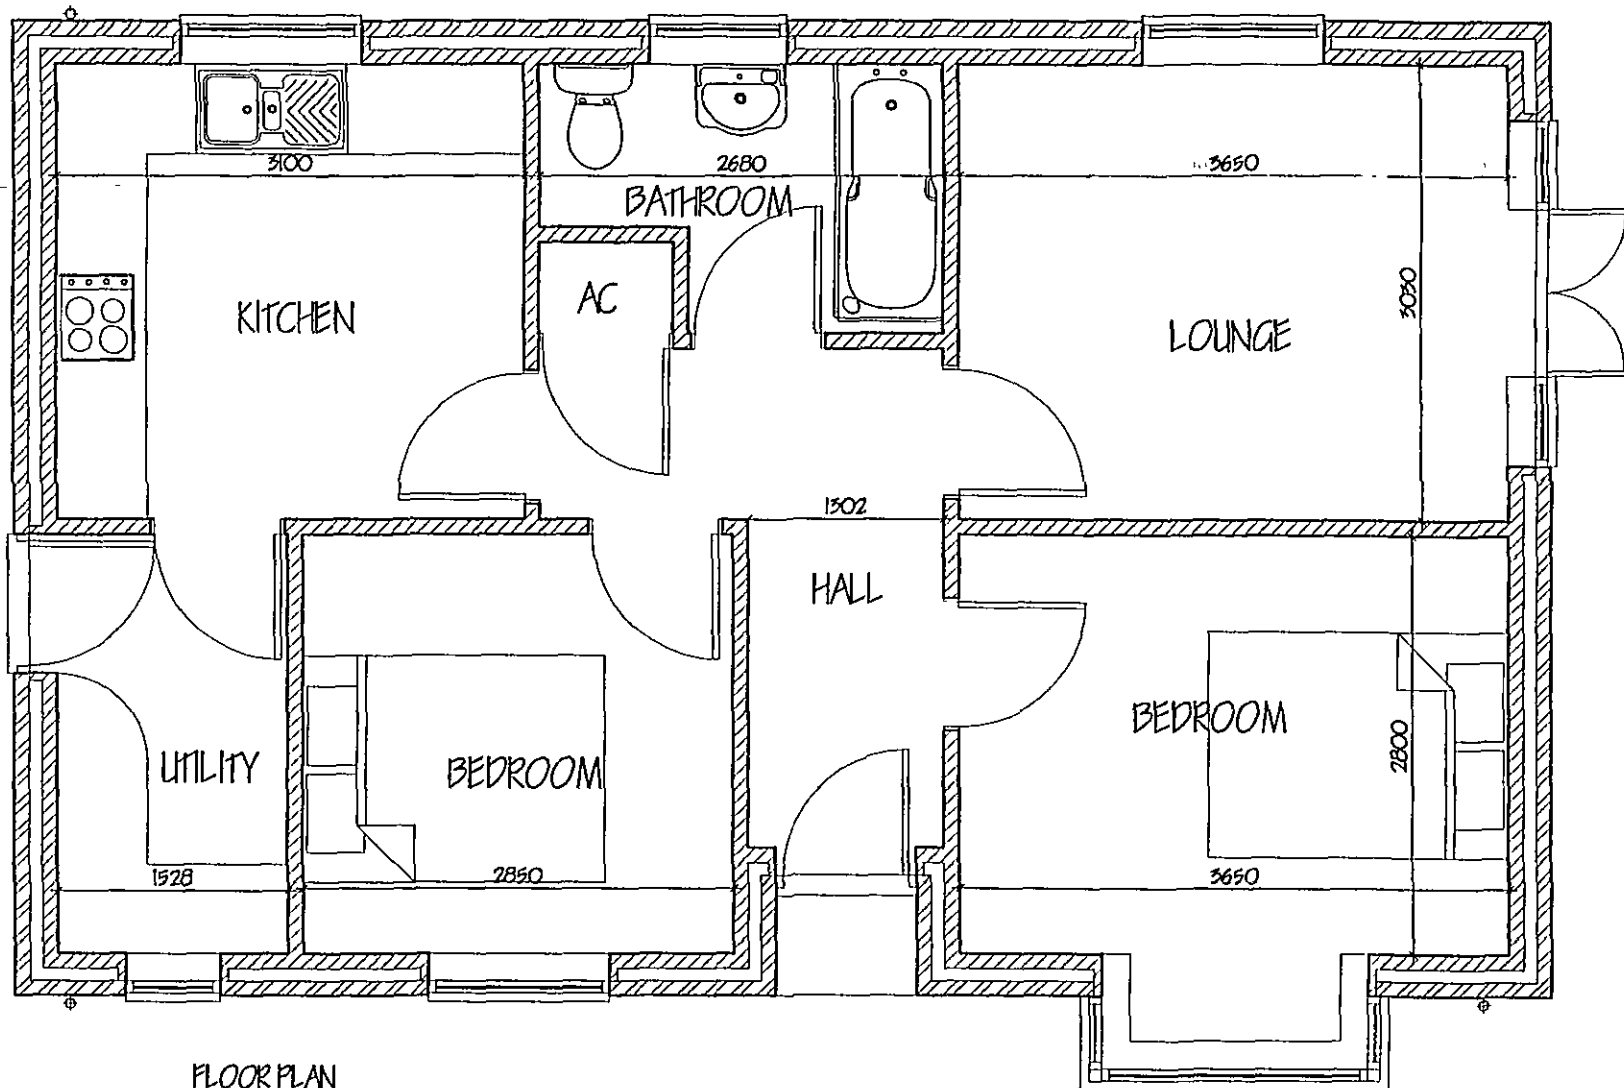

FLOOR PLAN

INDICATIVE ONLY

ref.	revision	date

G. R. MERCHANT 
LENG AMICE FIWO LTD
**ARCHITECTURAL, STRUCTURAL
AND LAND DRAINAGE
CONSULTANTS**
Unit 4, Wrights Mews
12A Park Road, Holbeach,
Spalding, Lincs. PE12 7XK
Tel: 01406 480500
Fax: 01406 425744
E-Mail: G. R. Merchant @ Merchant. F9.
Co. UK

Project
RESIDENTIAL DEVELOPMENT,
OFF GREENFIELDS (Rear of 12 FLEET ROAD)
HOLBEACH,
SPALDING, LINC'S. PE12 8LA.

Client
MR. & MRS G. TURNER.


Drawing
2 BEDROOM BUNGALOW.
FLOOR PLANS & ELEVATIONS.

Job Ref. 1680-07. Drawing No. 02.

Date NOV '07. Drawn GRM.

Scales
1/50, 1/100.

DO NOT SCALE FROM THIS DRAWING
This drawing is copyright and may not be altered, traced, photographed or used for any other purpose other than that for which it is issued. The General Contractor is to check all dimensions on site and report any discrepancies to the Architect. All details shown on this drawing including foundations are based upon typical site conditions related to the area. No responsibility can be accepted for abnormal conditions which may be discovered during construction unless reported to the Architect so that design amendments may be considered. Site soil surveys are recommended in respect of foundations to establish specific site conditions before foundation work is undertaken. This drawing is limited in the amount of information contained and does not purport to contain a full specification of the works. It is solely for the purpose of obtaining Planning / Building Regulation approval. This drawing must not be used as a contract document alone. The works will not be supervised or inspected on site by G R Merchants or any representative thereof. It is the client or their appointed agents responsibility to control workmanship, substitution of materials, adherence to specification, variations to contract etc.
All materials to be new unless otherwise stated and all components and materials etc. to be used fitted and installed etc. in strict accordance with manufacturers instruction and relevant code of practice. Materials shall conform to appropriate British standard specification or BBA certificate or European code equivalent. The Employer / Client shall ensure that the selected contractor is conversant with and adopts all measures necessary to achieve compliance with Health and Safety legislation for Building sites and Work places. The Employer / Client is advised that should the works need to comply with the Construction Design and Management Regulations an Independent Planning Supervisor will be required. The works shall comprise of all that is shown on the drawing and details. Work that may not specifically shown but may be necessarily inferred as necessary to carry out the works shall be deemed to be included.

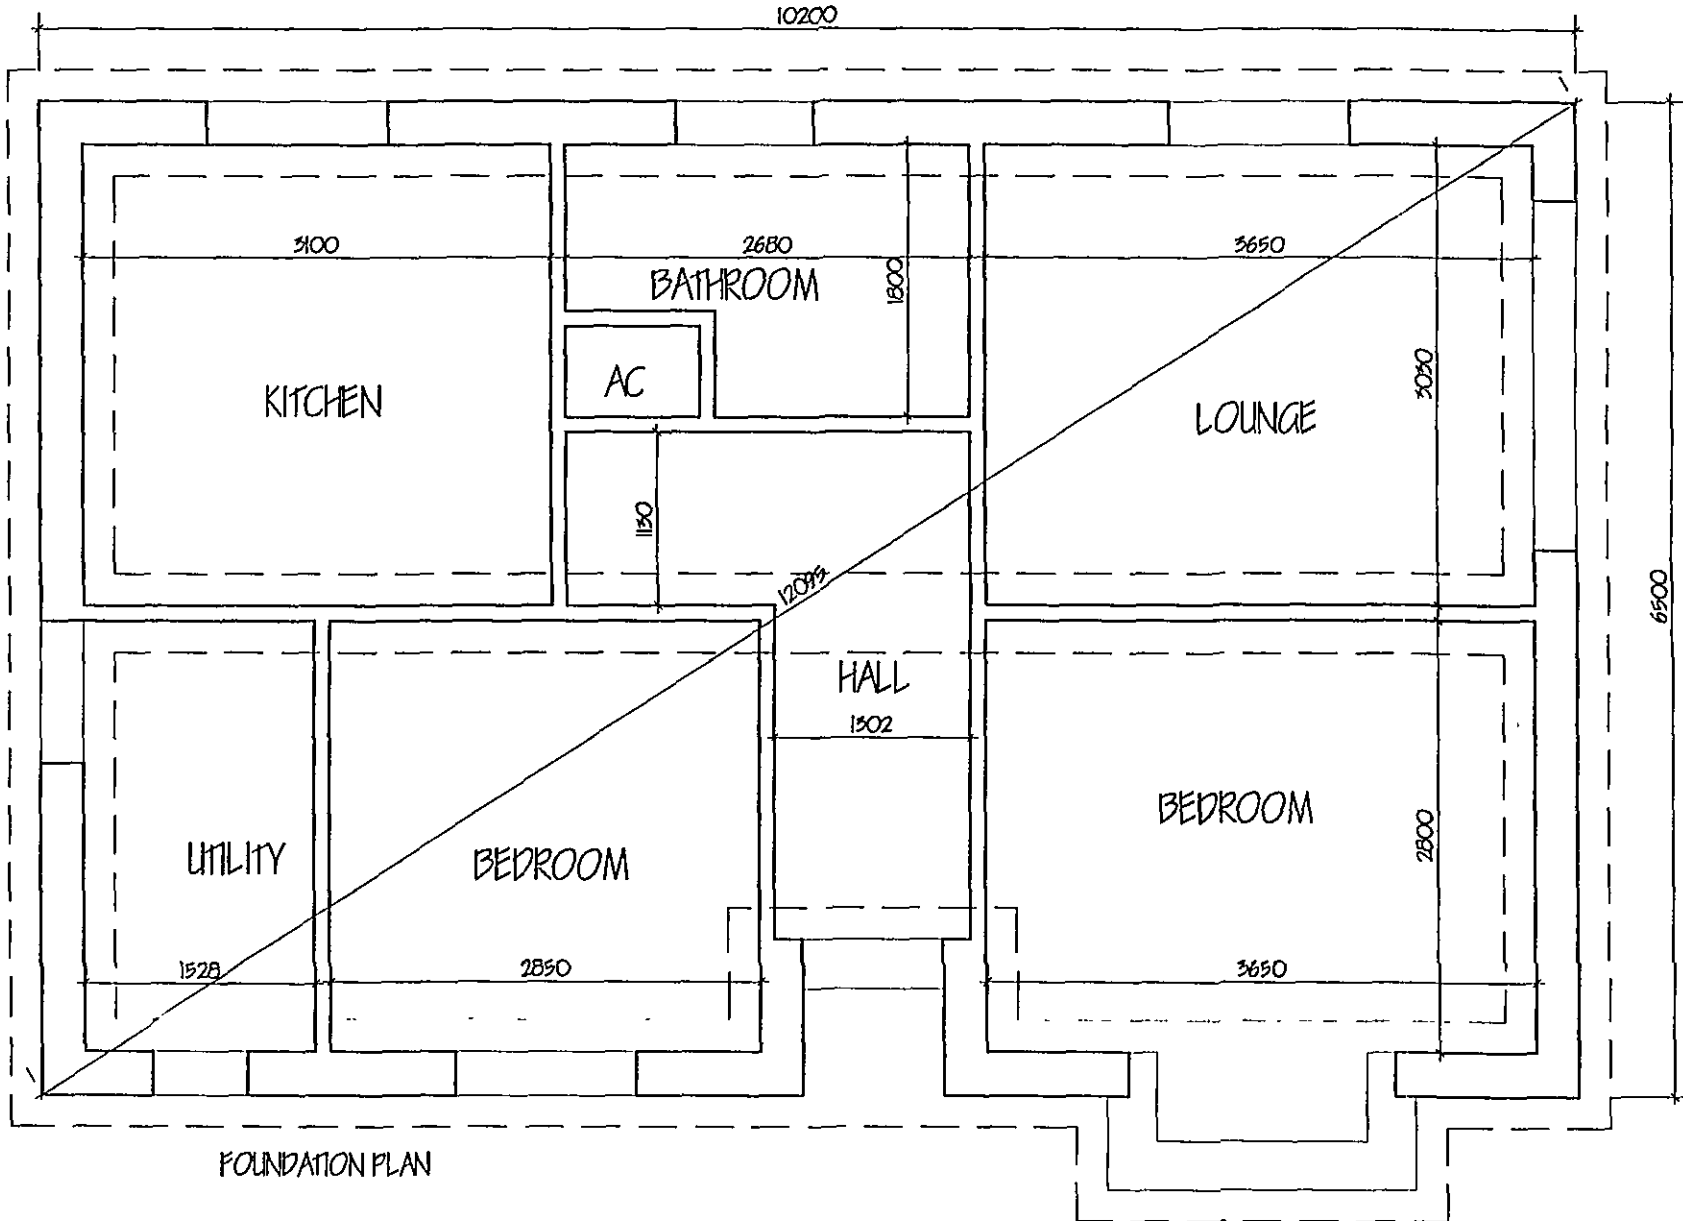

FOUNDATION PLAN

14 NOV 2007
1507107

1507107