

Do not scale off this drawing
All site dimensions to be checked
before work commences.

Interlocking concrete
tiles to match
existing.
Facing bricks to
match existing.




REAR ELEVATION






SIDE ELEVATION



SIDE ELEVATION

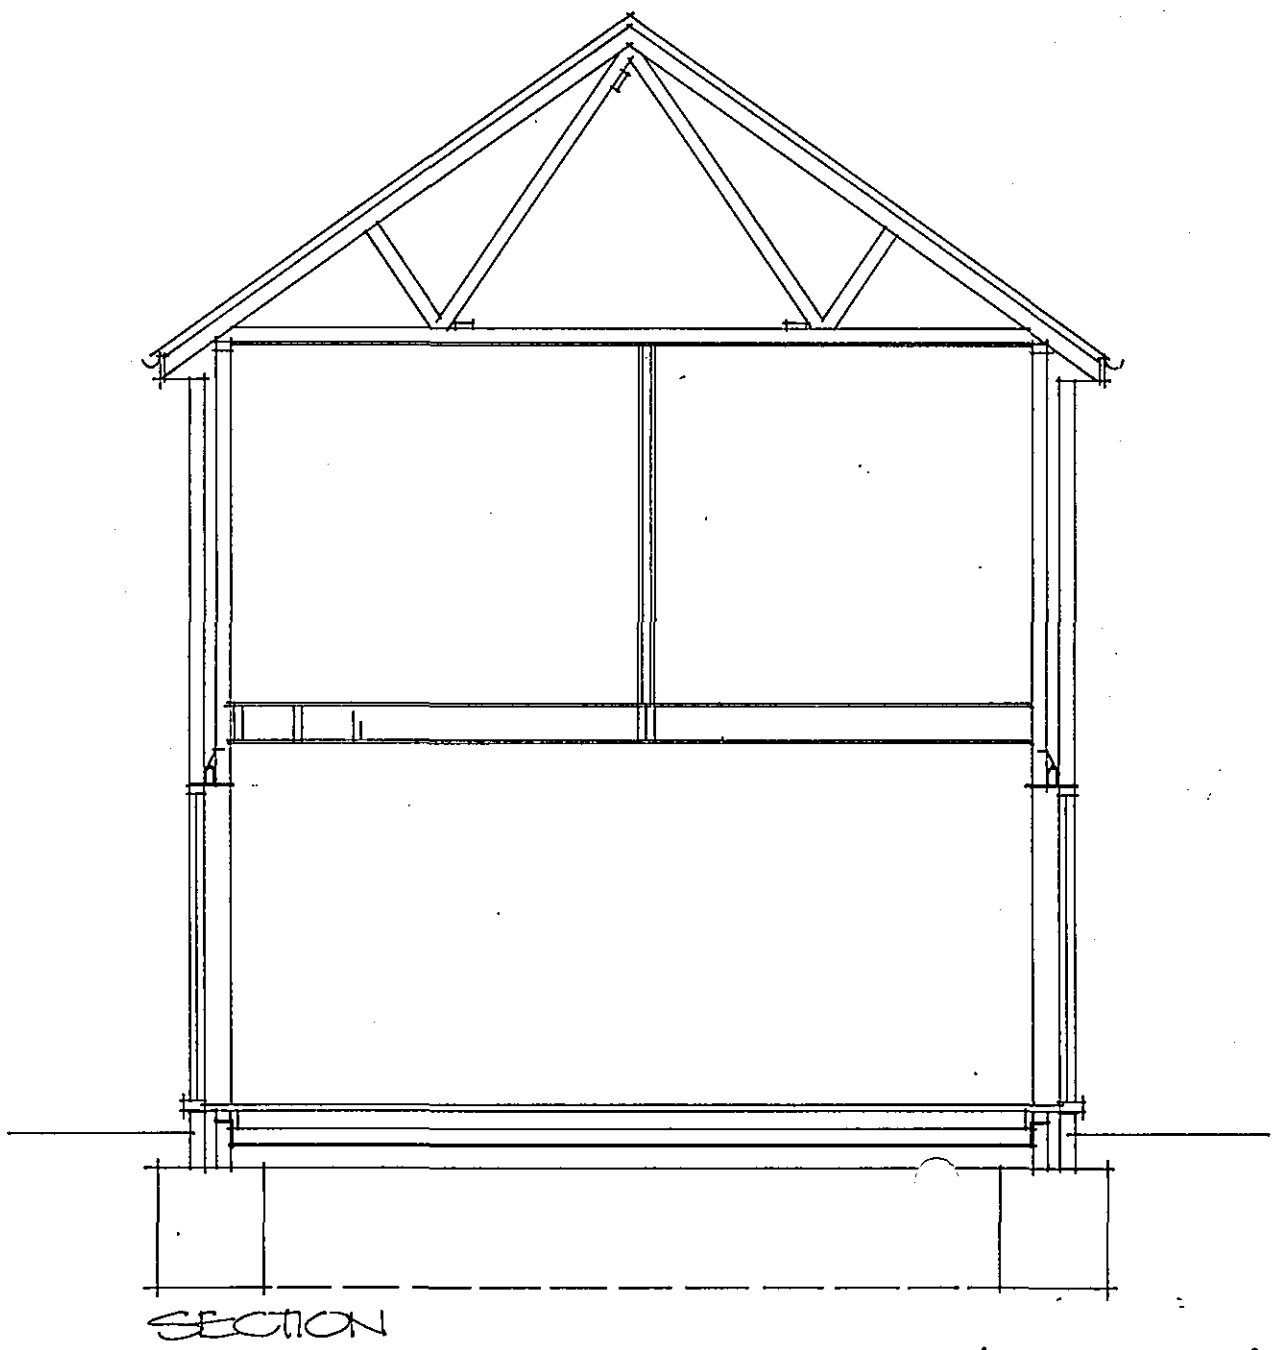

SECTION

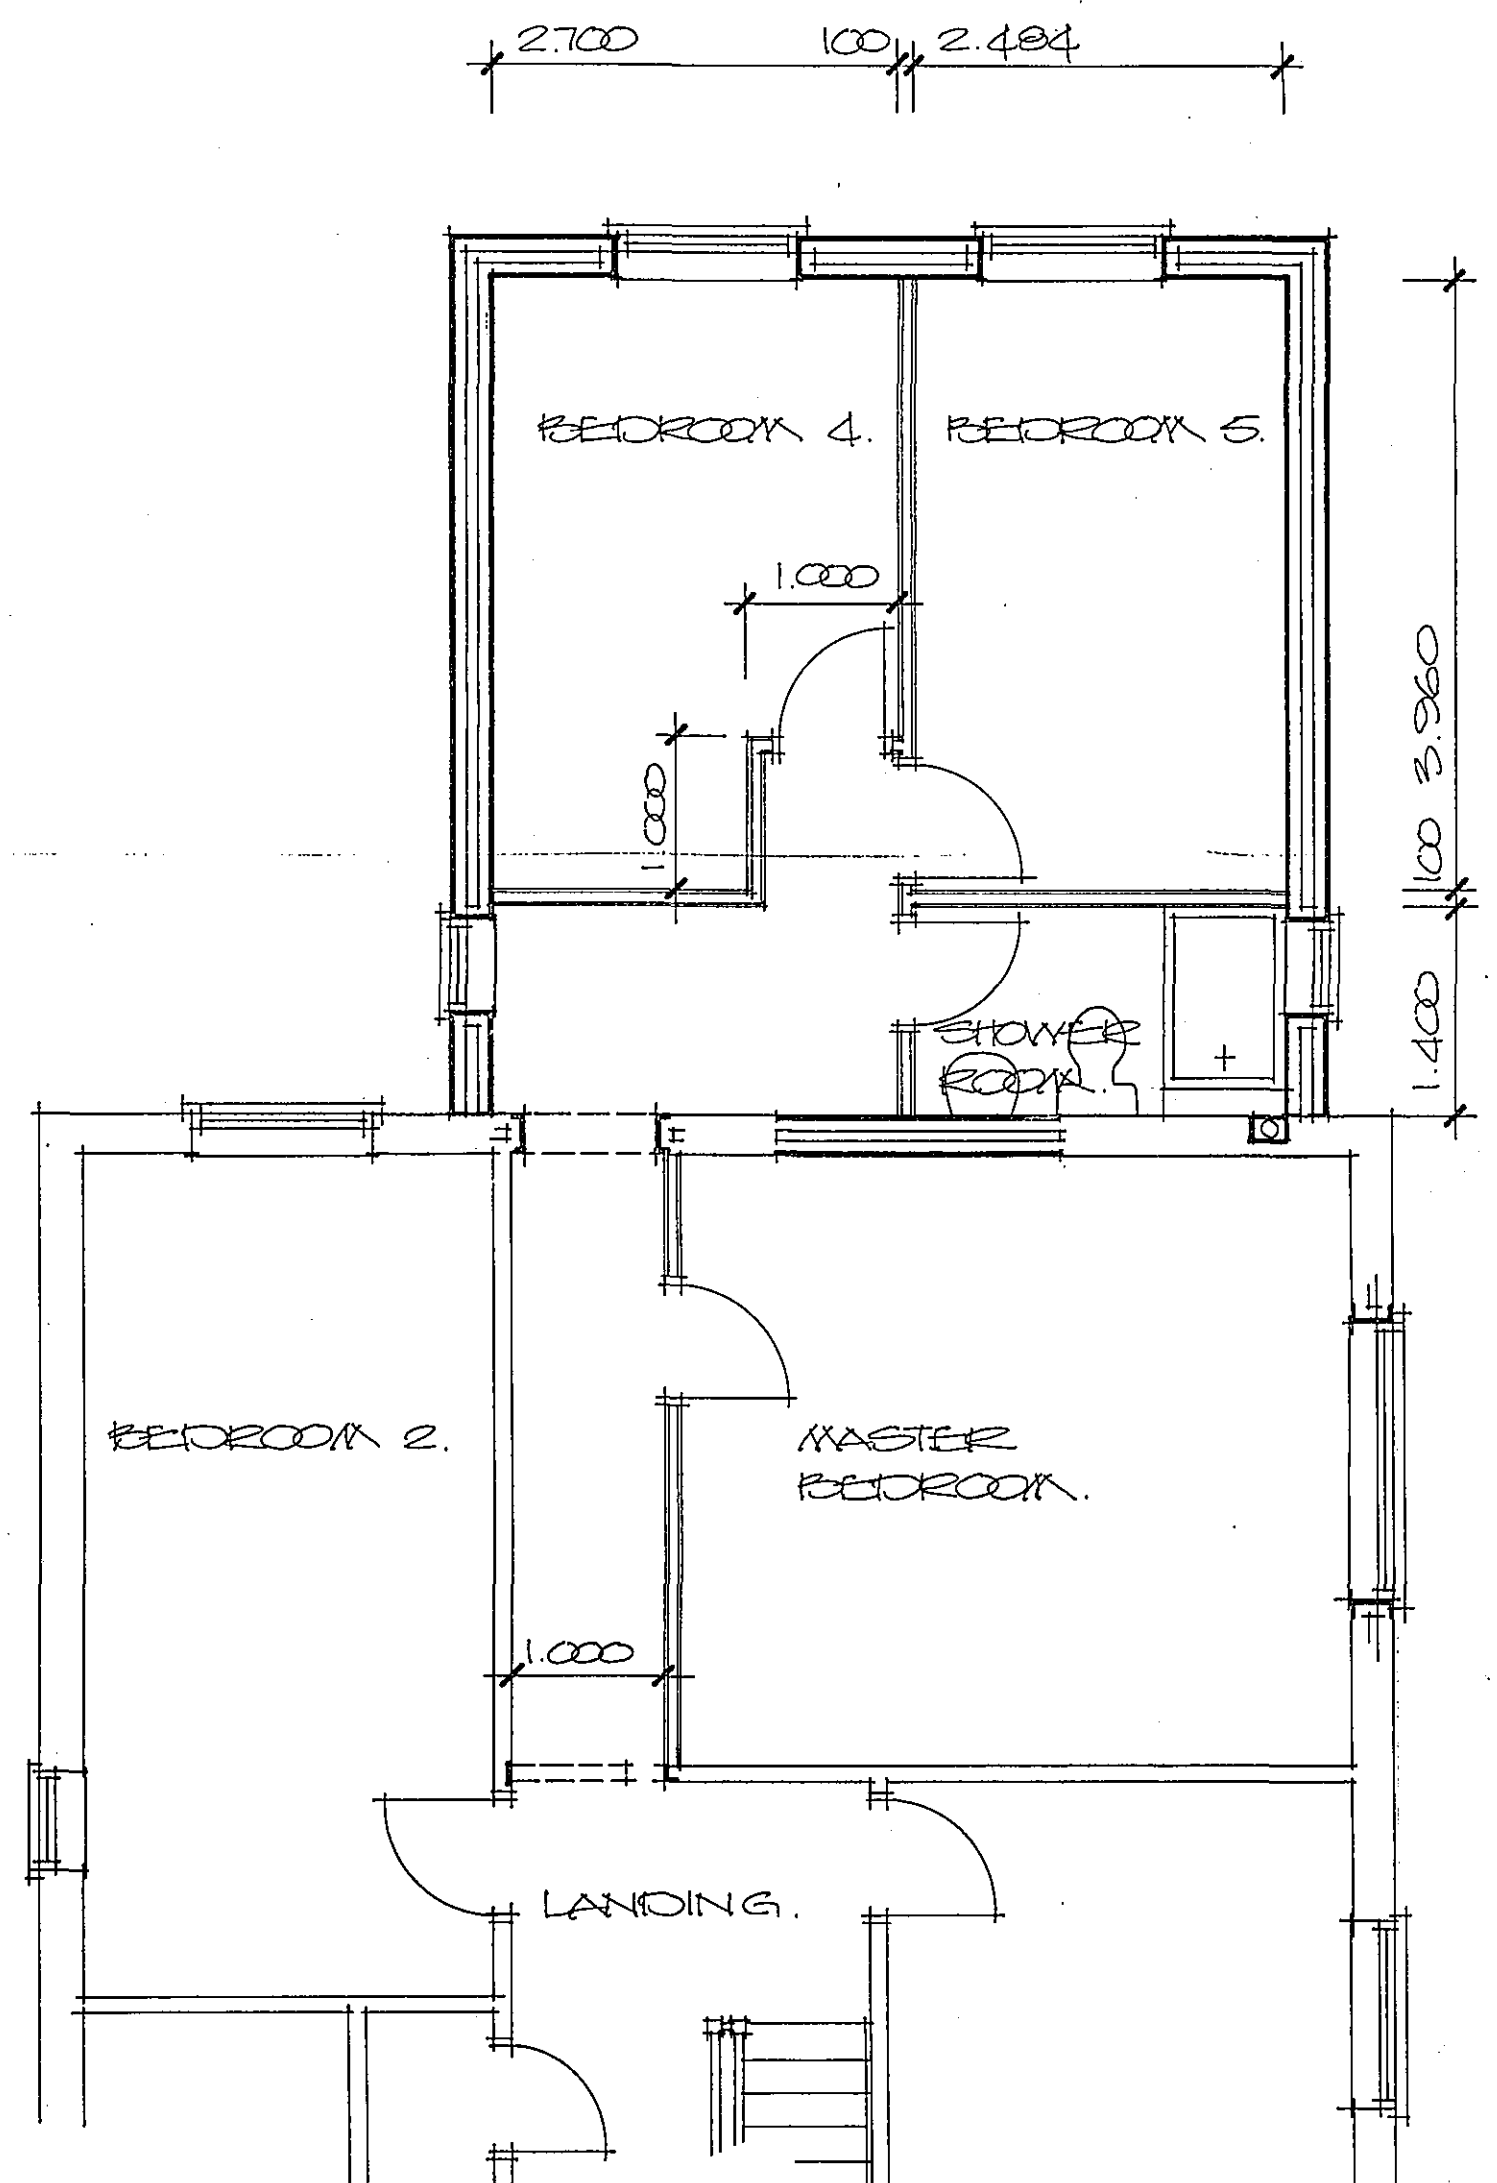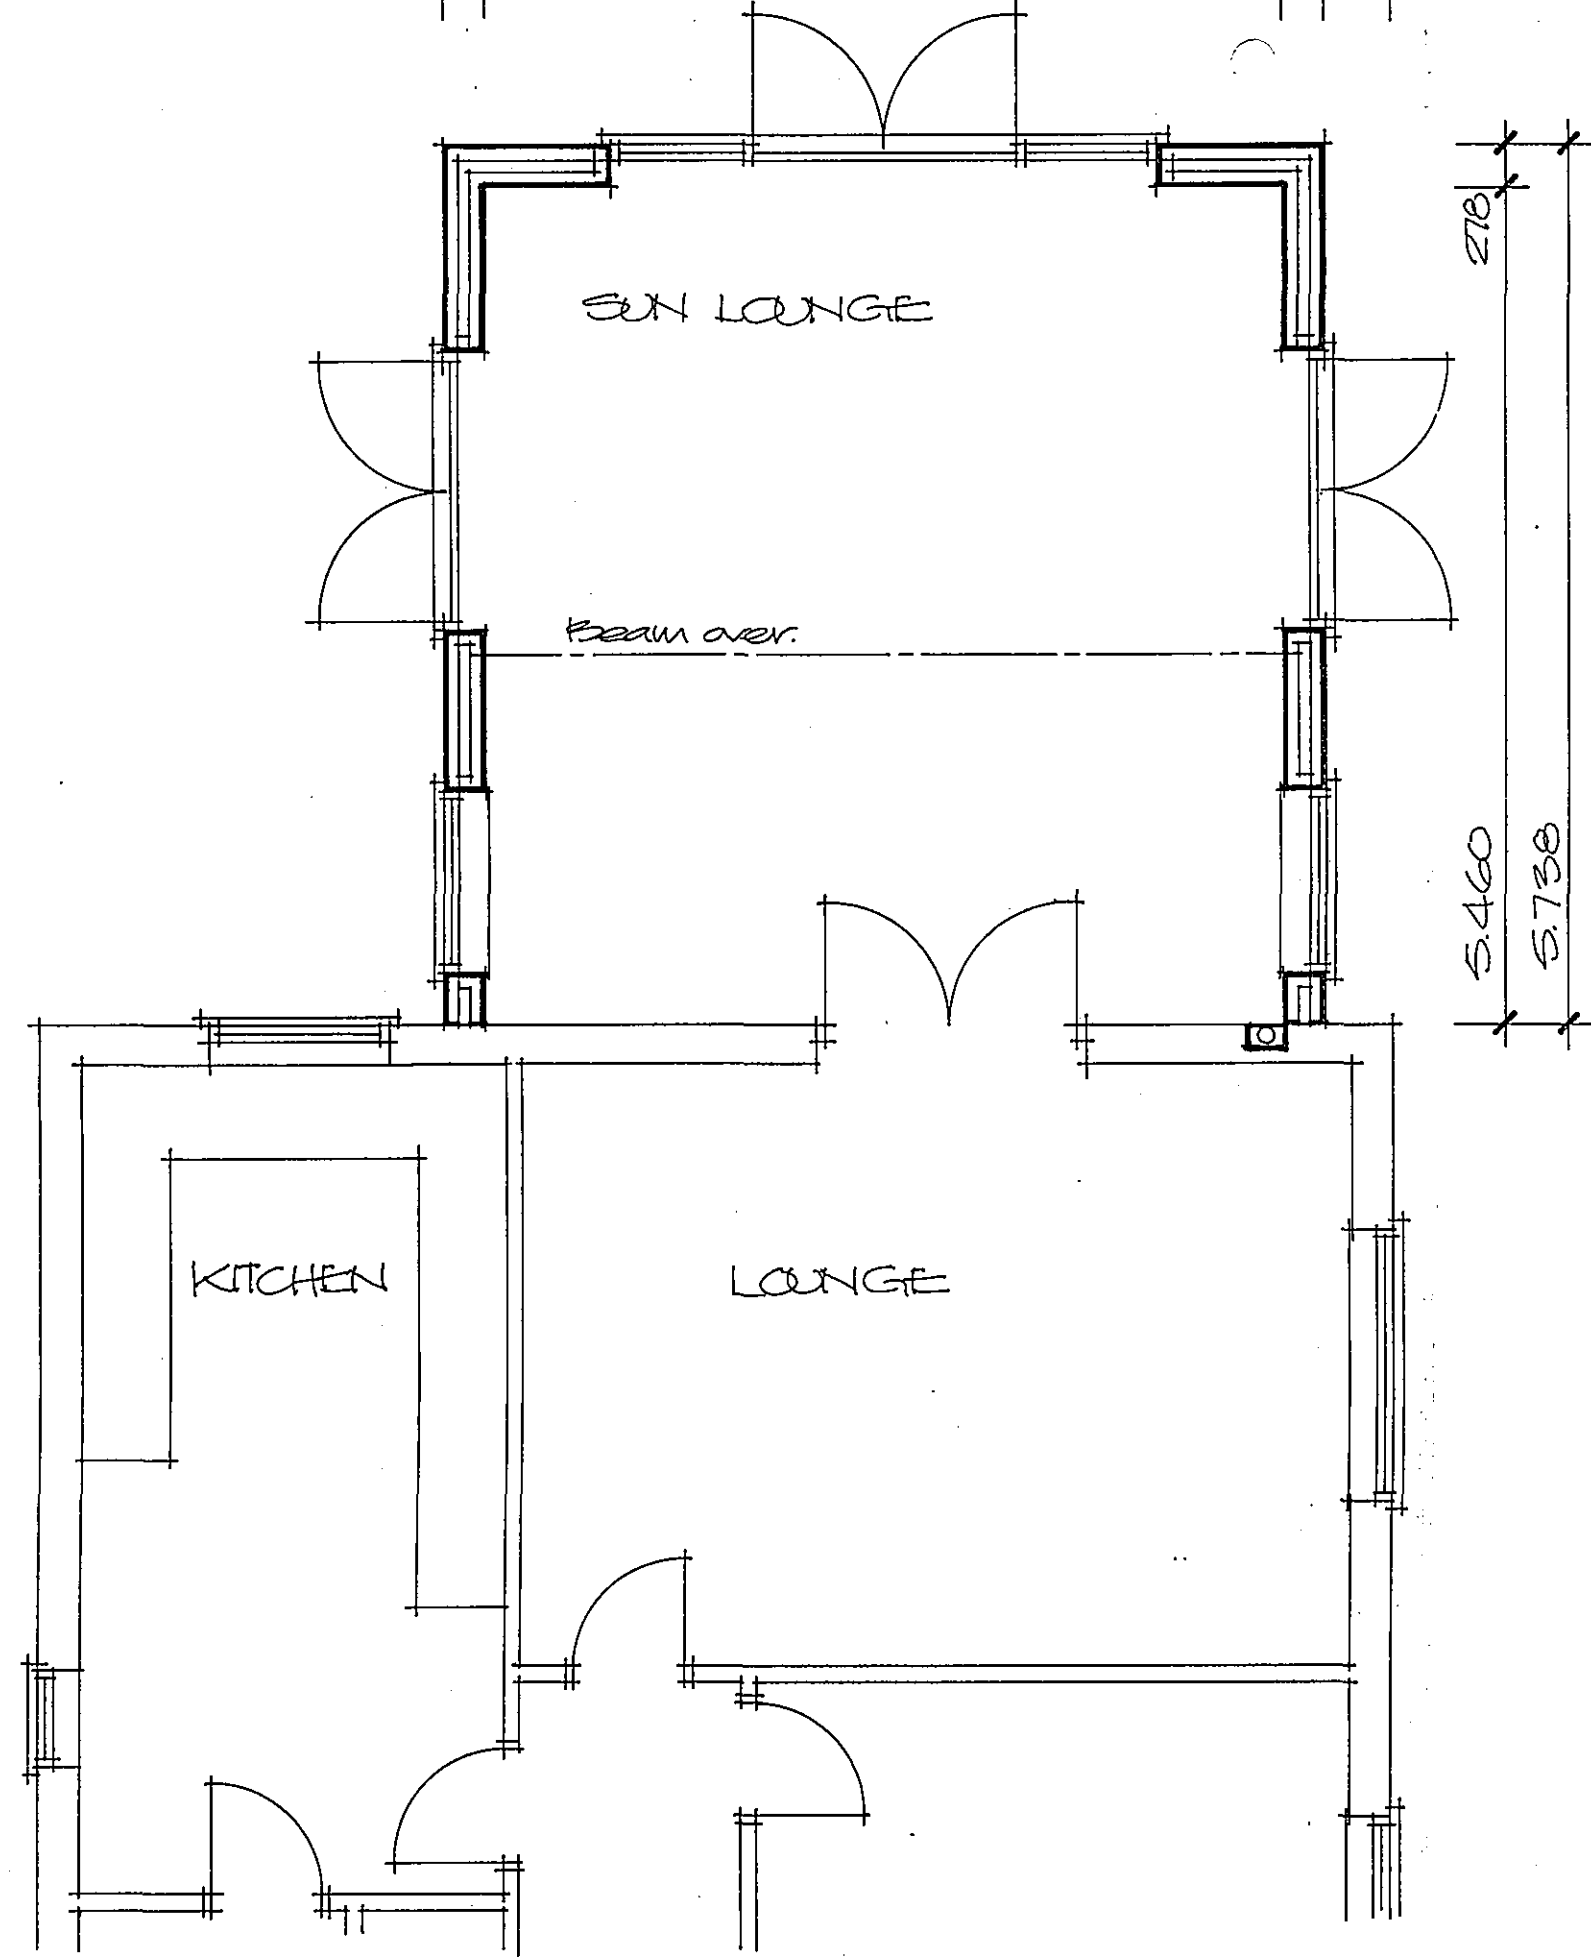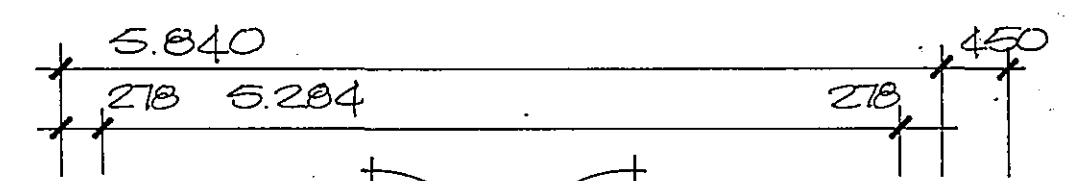

SHDC
PLANNING & DEVELOPMENT
3 JAN 2006
Ref. 1626/05

AMENDED PLAN
Ref. A1

Project
PROPOSED EXTENSION
TO HOUSE
MILL LANE,
GEORNEY HILL,
SPALDING.
Client
MR & MRS J. STOKES

ALAN HORNSBY
ARCHITECTURAL SERVICES
'Little Acre'
Peak Hill, Cowbit,
Spalding, Lincs. PE12 6AW
Tel. Holbeach (01406) 380591
Scale 1:50/1:100
Date Nov. 05
Drg. no.
05/00/01A