

Do not scale off this drawing
All site dimensions to be checked
before work commences.

Interlocking concrete
tiles to match
existing.
Facing bricks to
match existing.




REAR ELEVATION



SIDE ELEVATION




SIDE ELEVATION

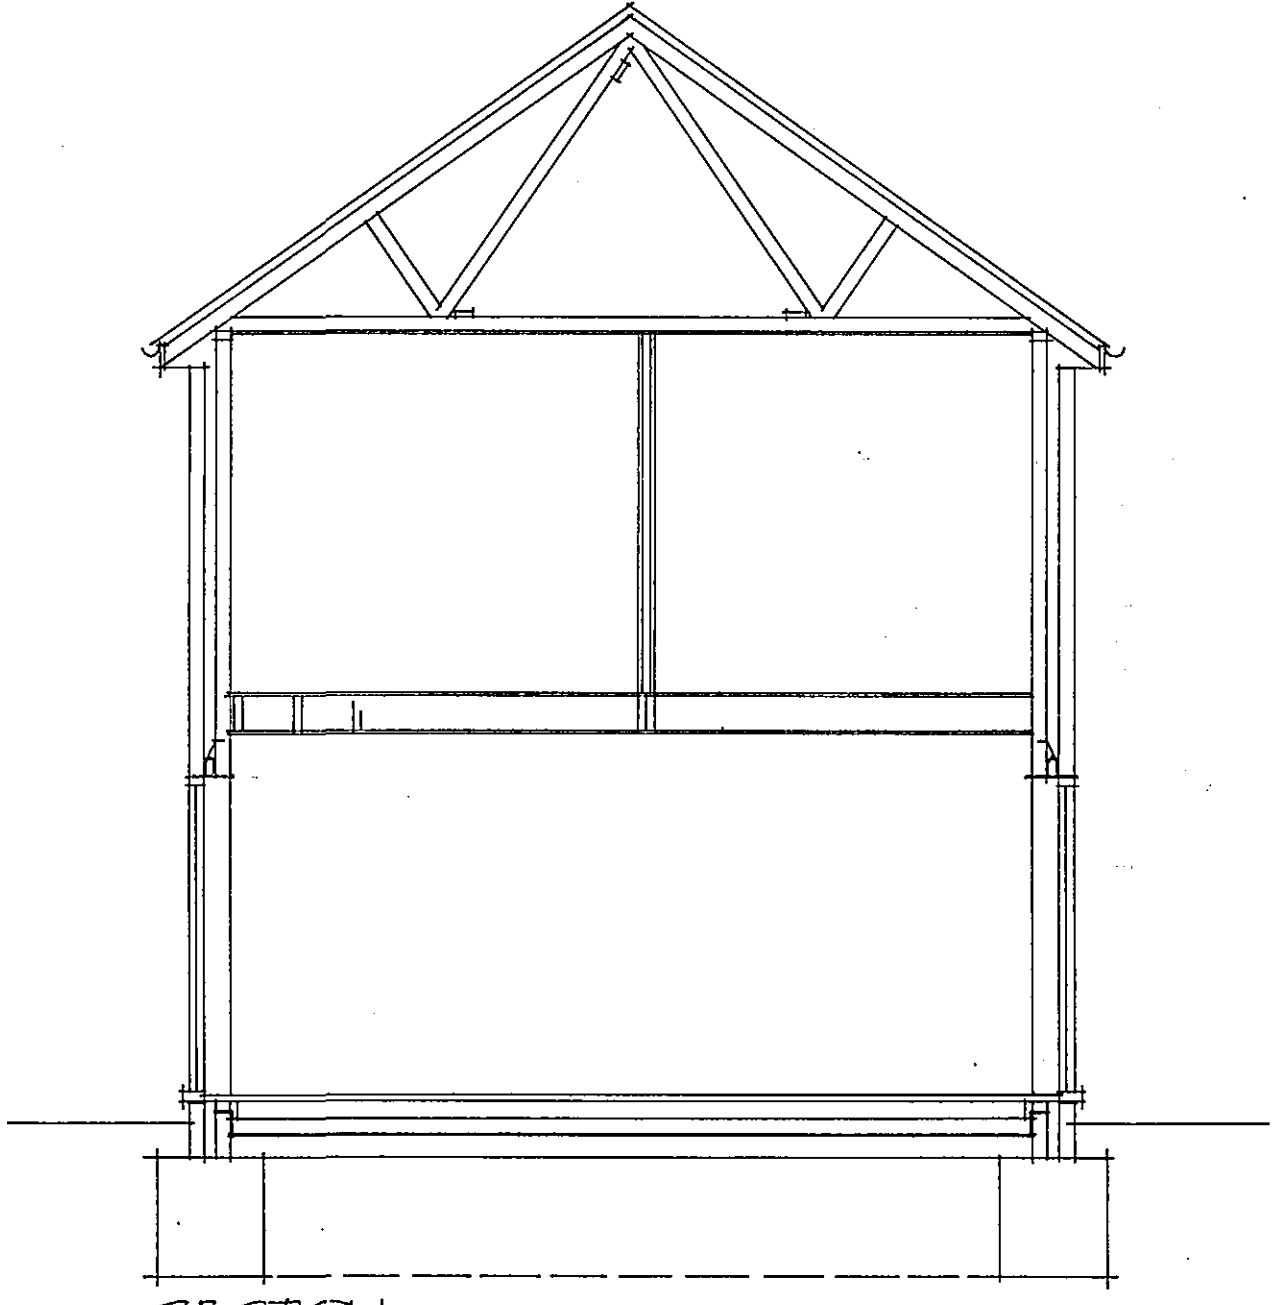


SECTION

5.840
218 5.284 218 450

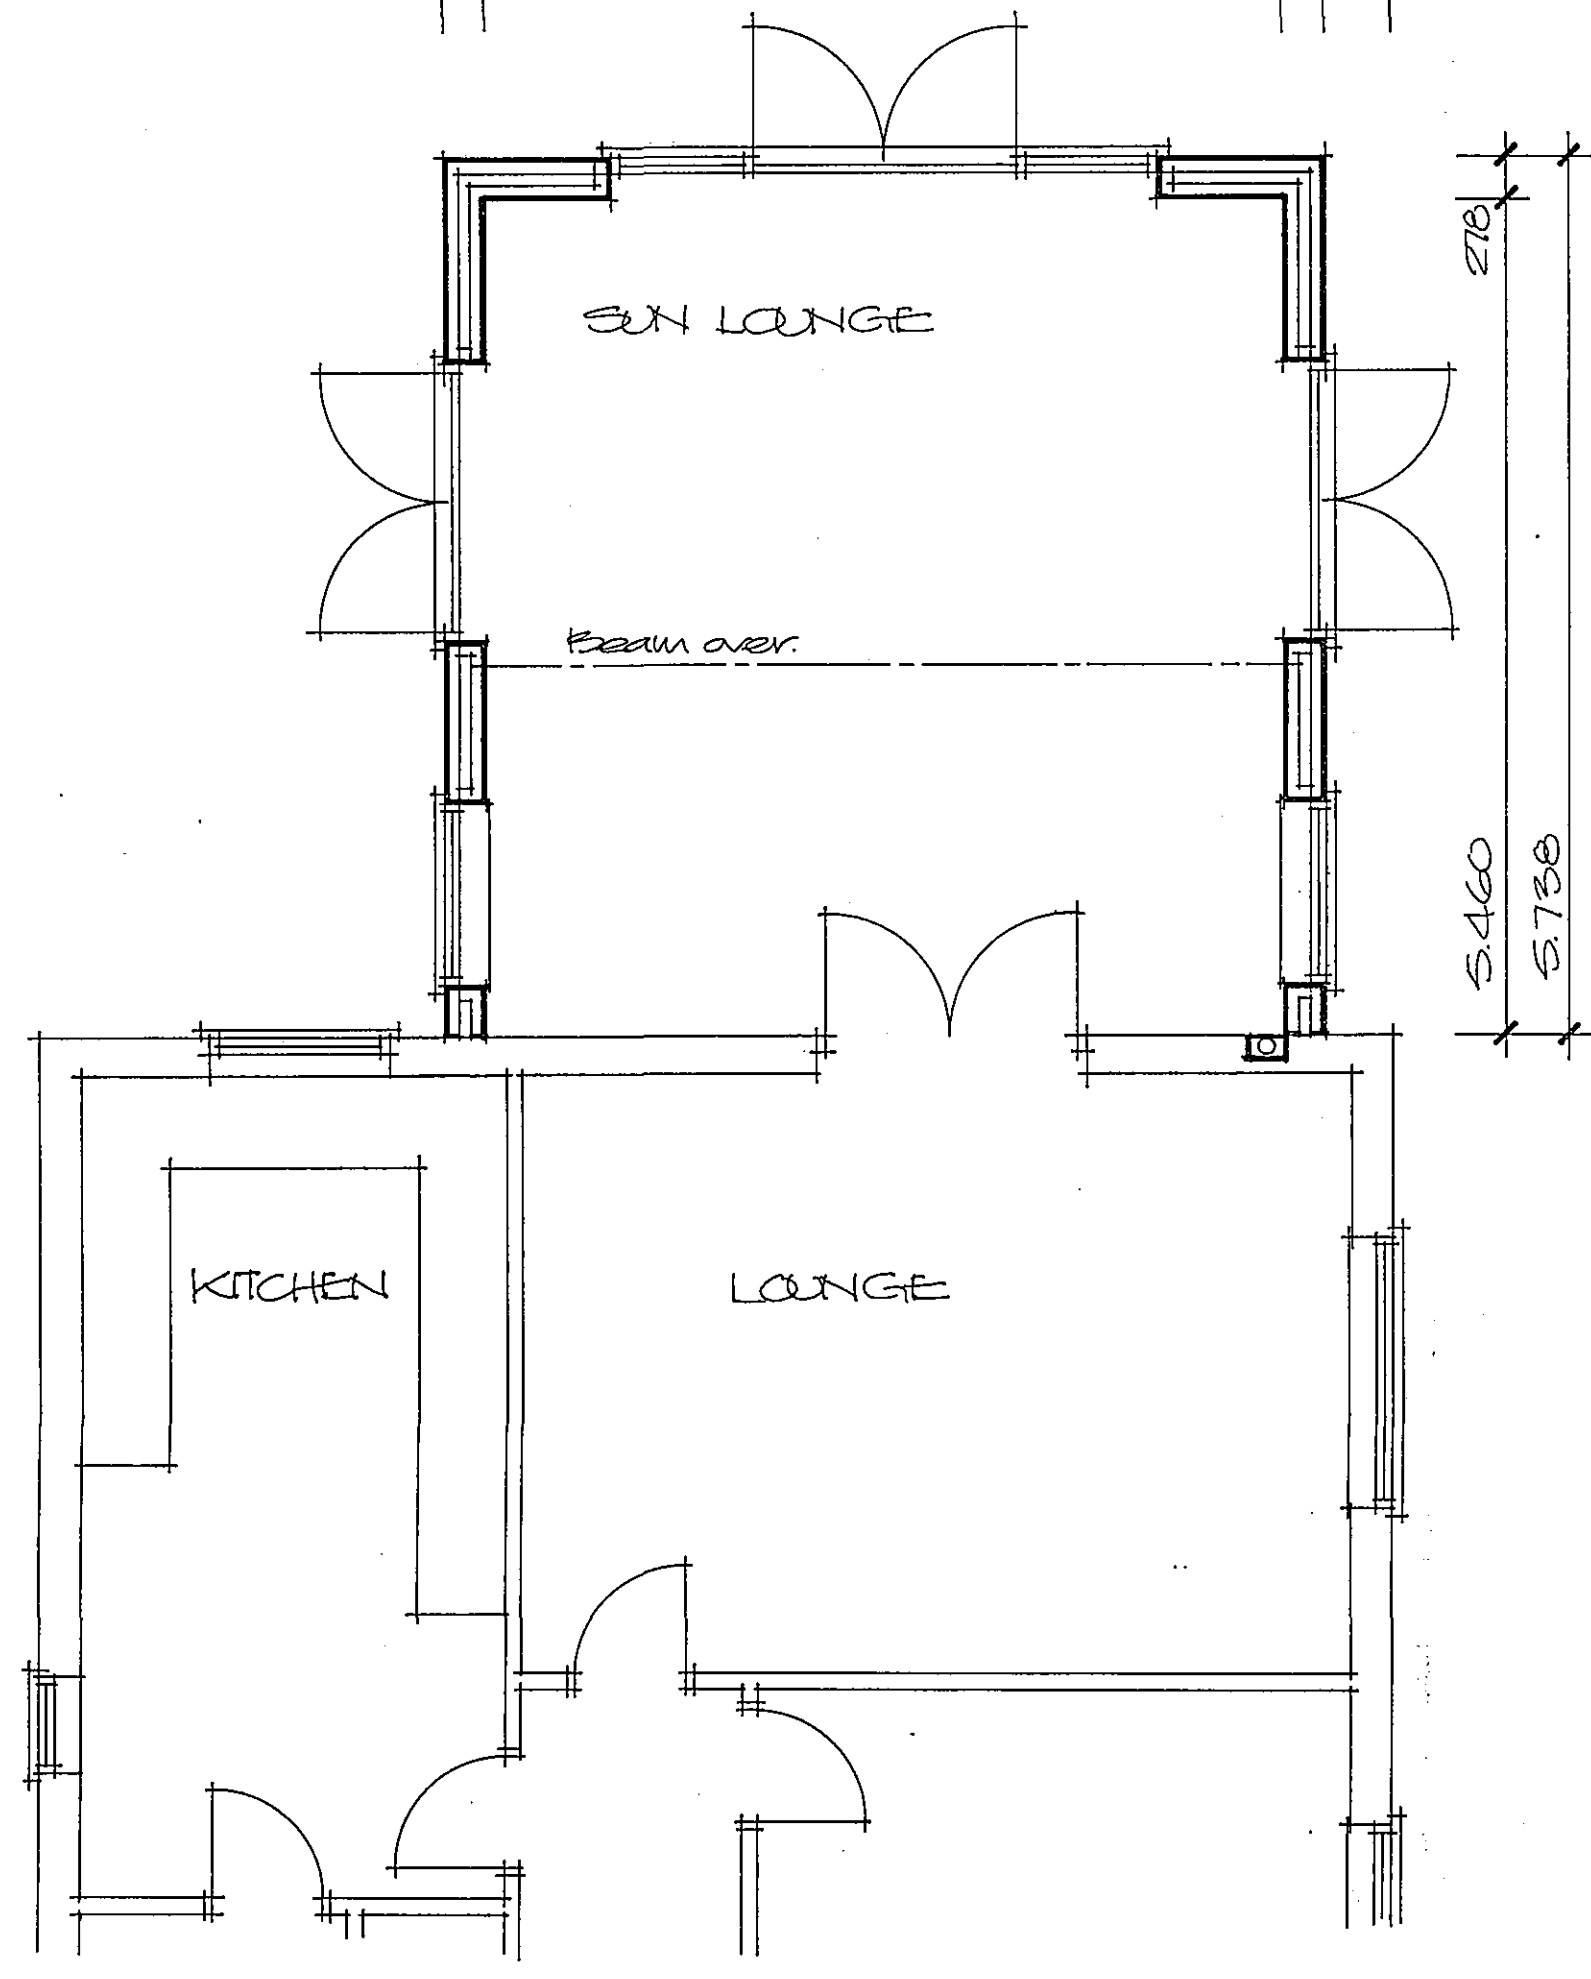

2.700 1.000 2.484

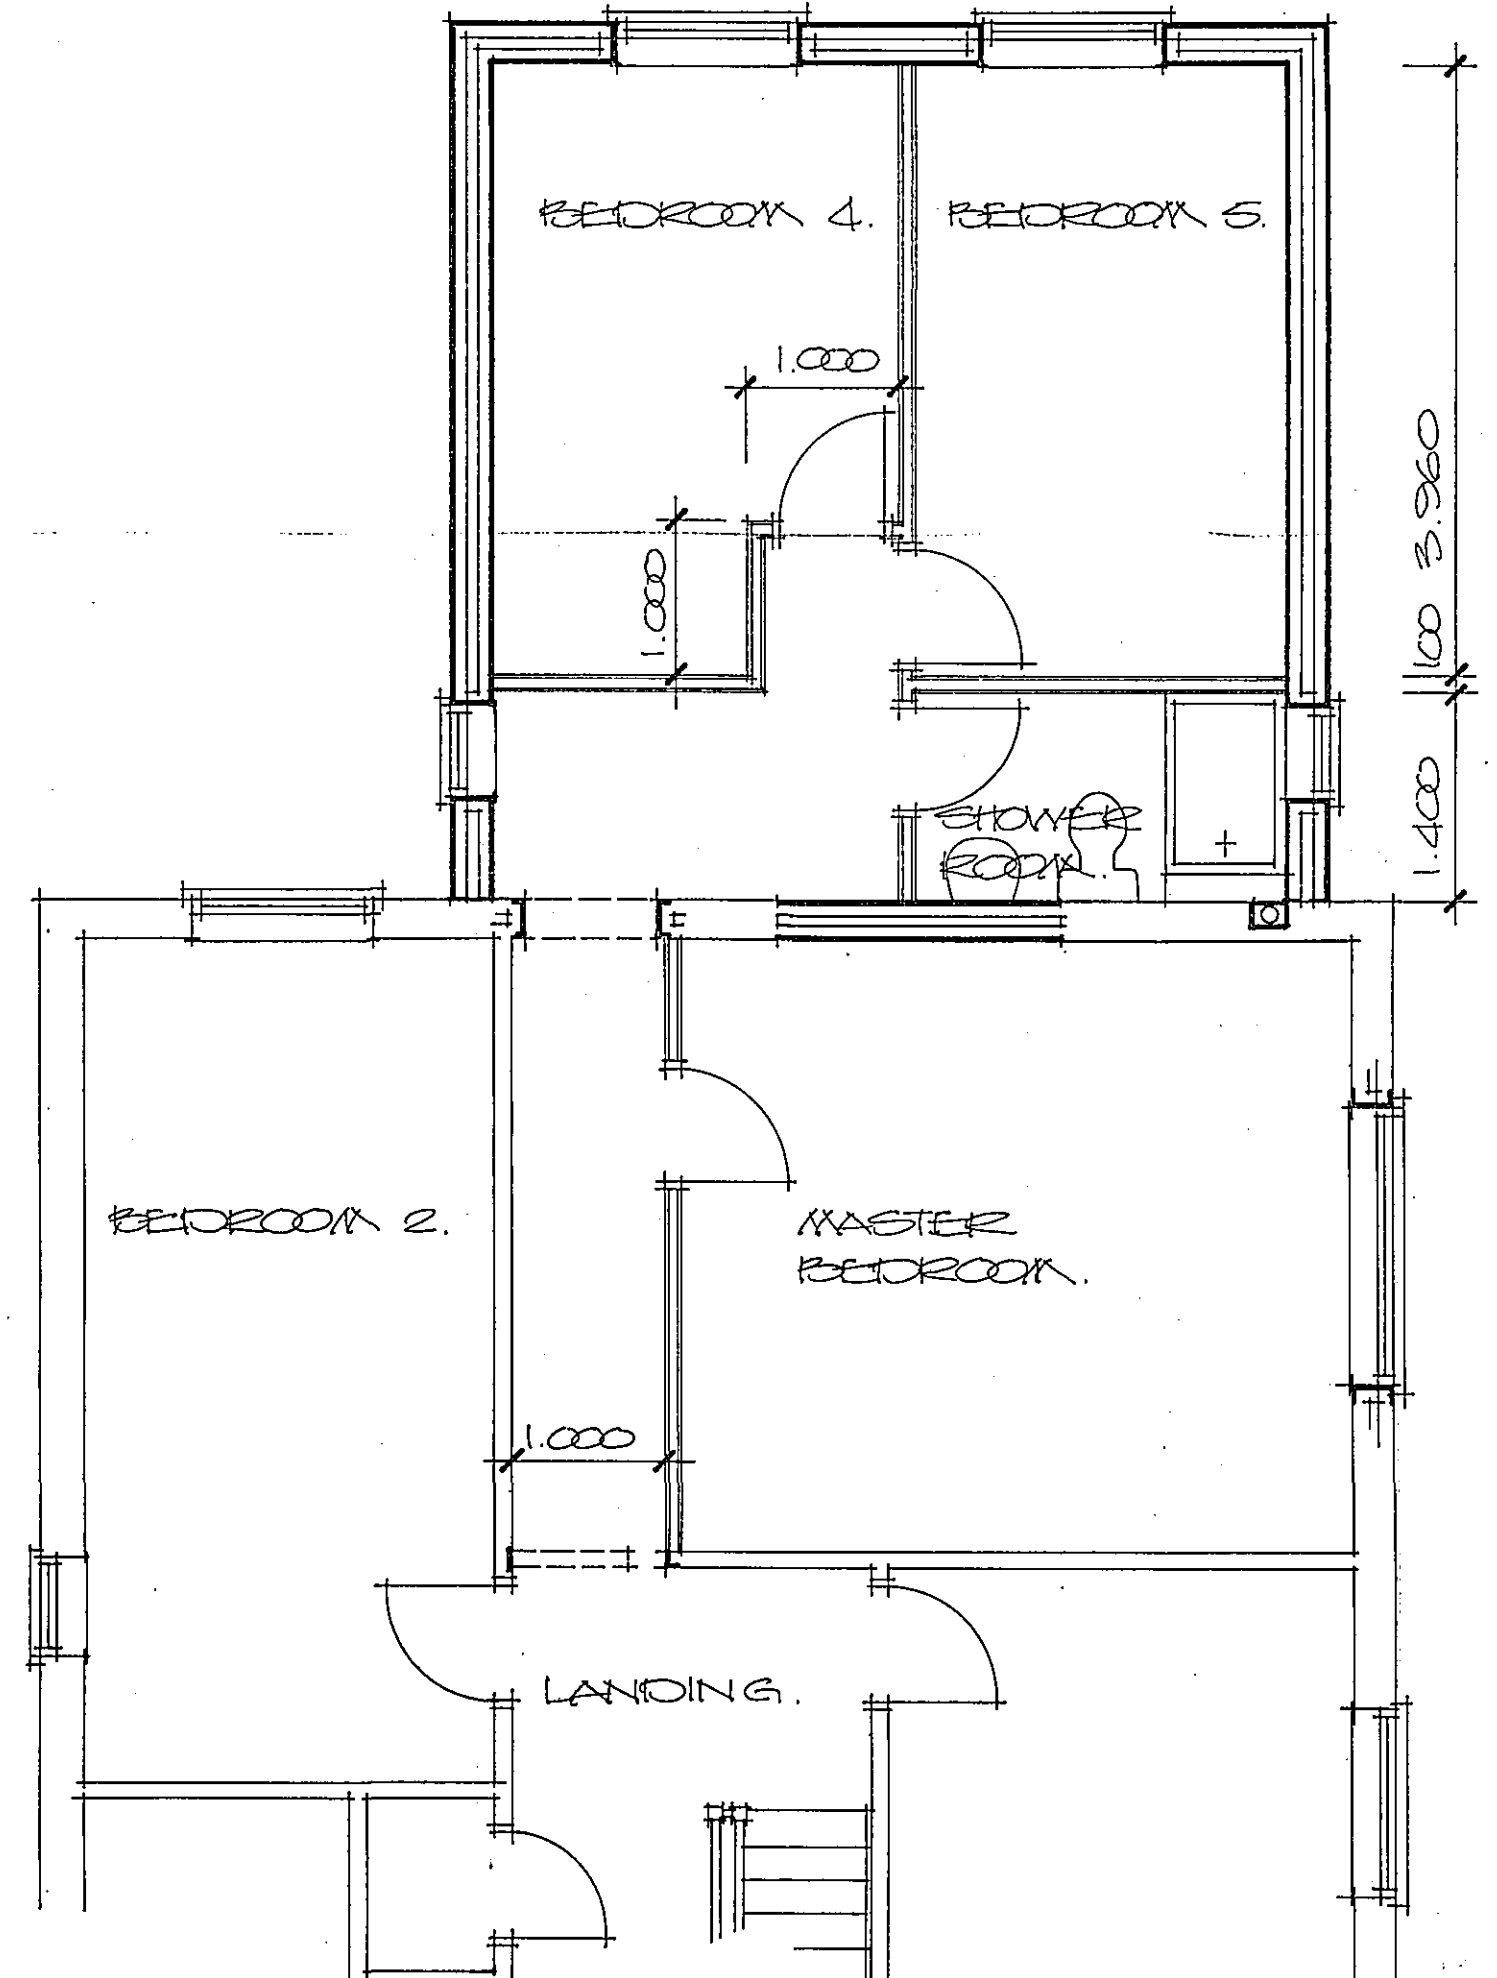

AMENDED PLAN

Ref. A1

SHDC
PLANNING & DEVELOPMENT
3 JAN 2006
Ref. 1626/05

DETERMINED
PLAN

Project
PROPOSED EXTENSION
TO HOUSE
MILL LANE,
GEORNEY HILL,
SPALDING.

Client
MR & MRS J. STOKES

ALAN HORNSBY
ARCHITECTURAL SERVICES
"Little Acre"
Peak Hill, Cowbit,
Spalding, Lincs. PE12 6AW
Tel. Holbeach (01406) 380591

Scale 1:50/1:100
Date Nov. 05
Drg. no. 05/09/01A