

Do not scale off this drawing
All site dimensions to be checked
before work commences.

interlocking concrete
tiles to match
existing.
facing bricks to
match existing.




REAR ELEVATION



SIDE ELEVATION





SIDE ELEVATION

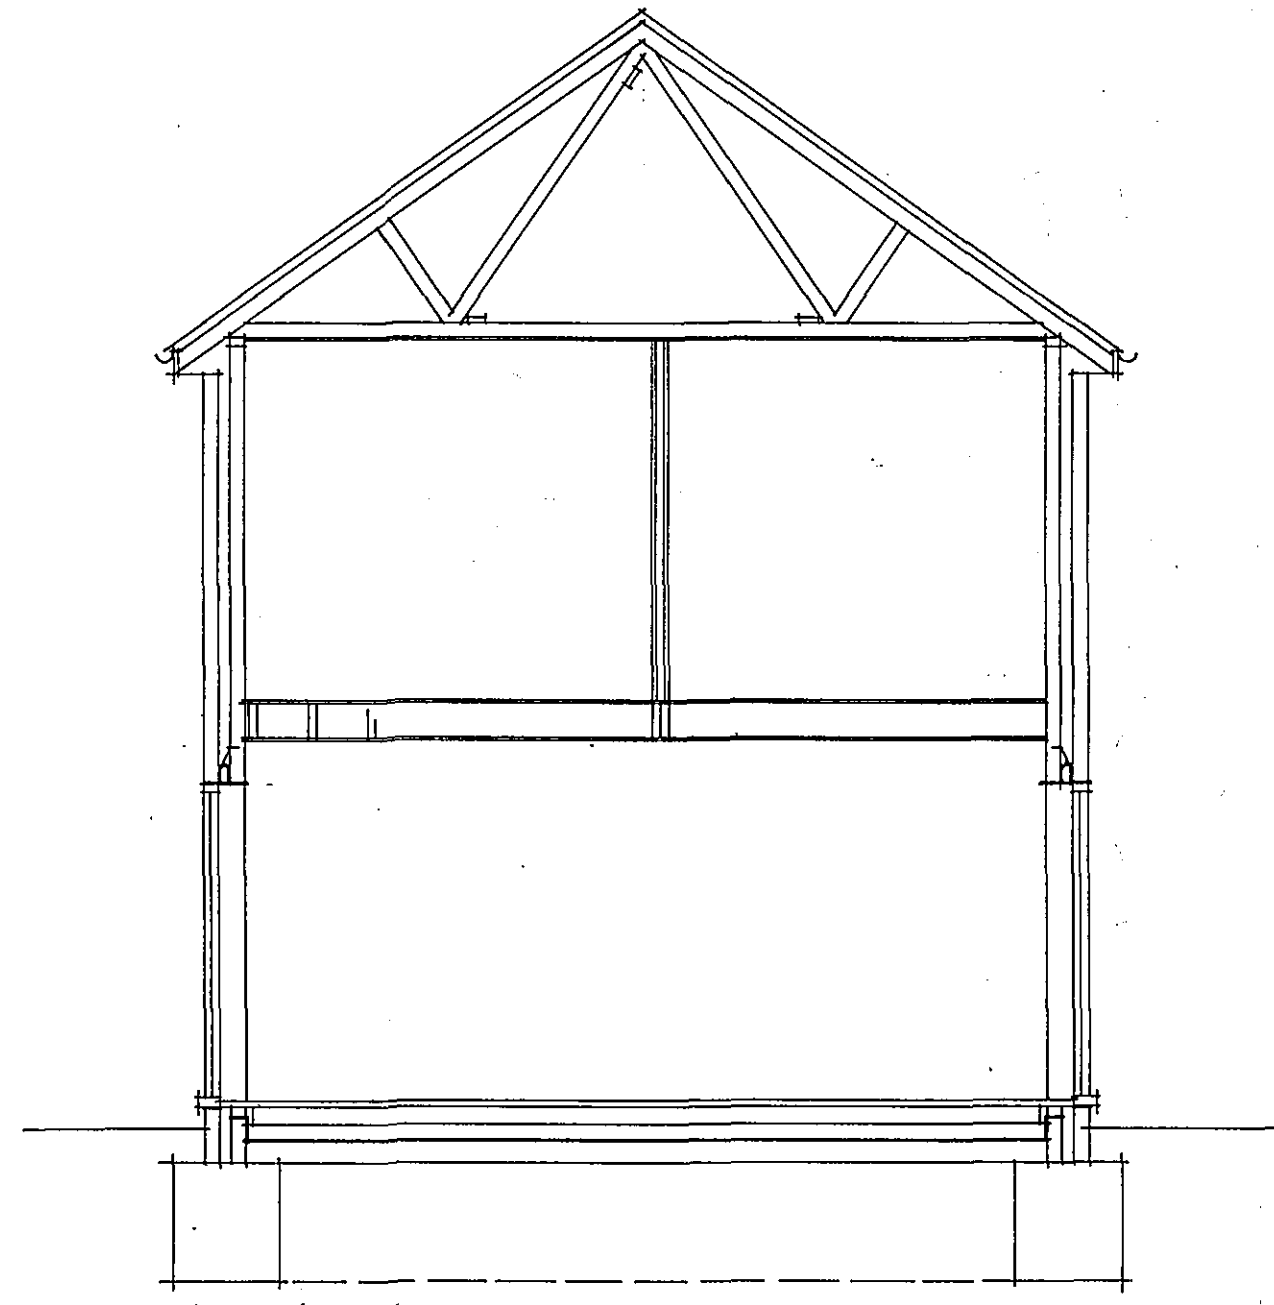

SECTION

5.840
218 5.284 218 225

2.700 1.00 2.484

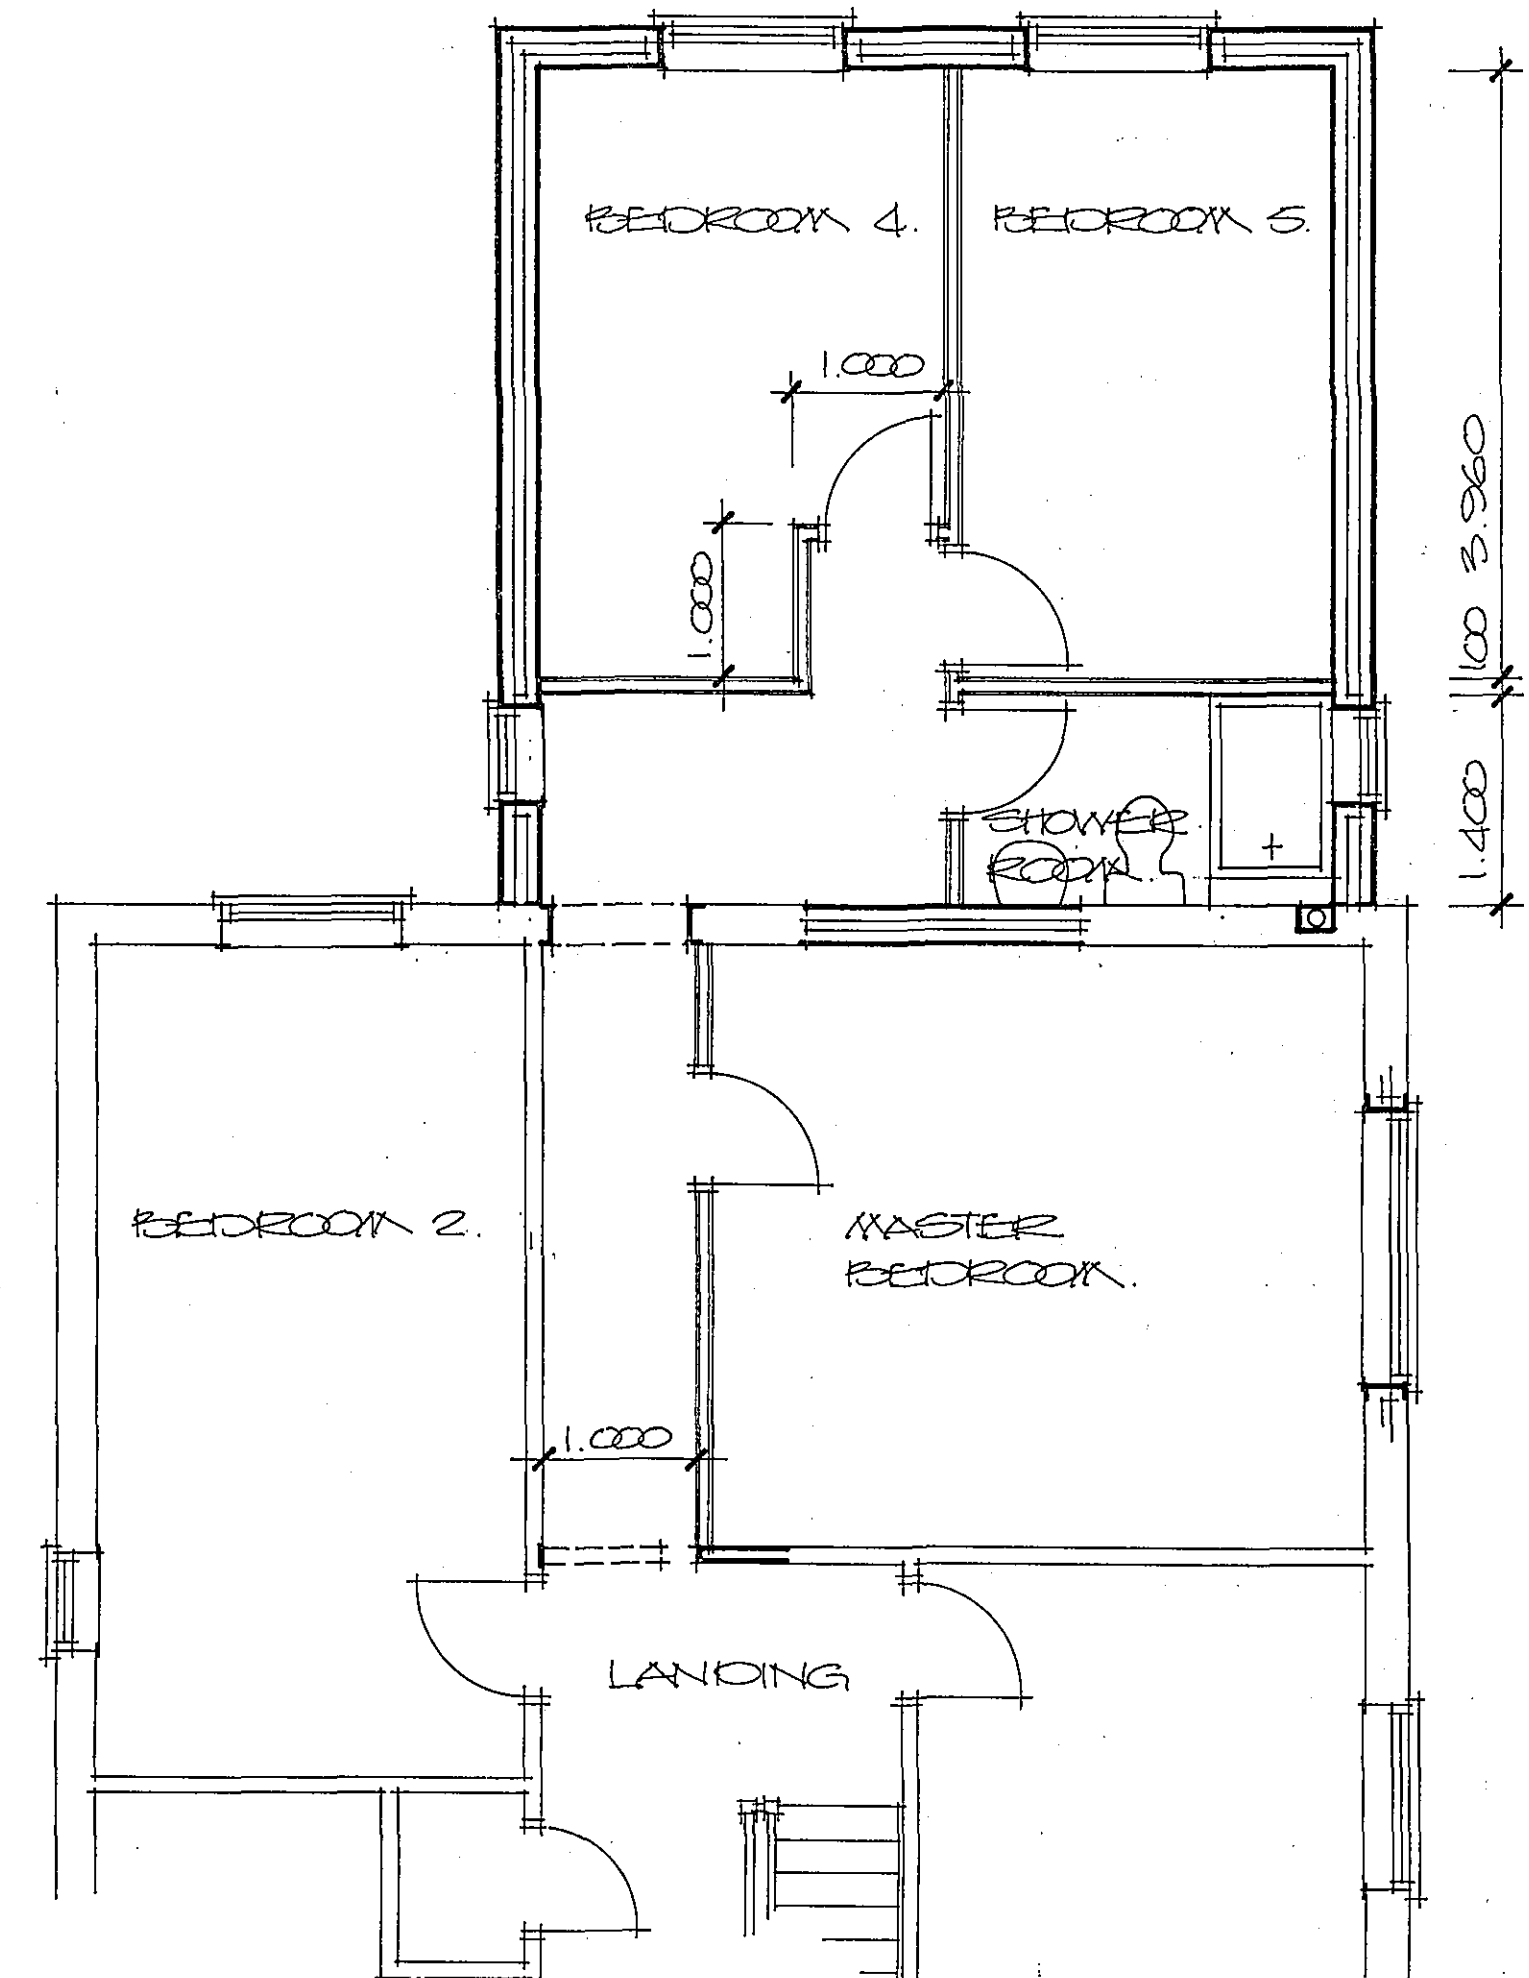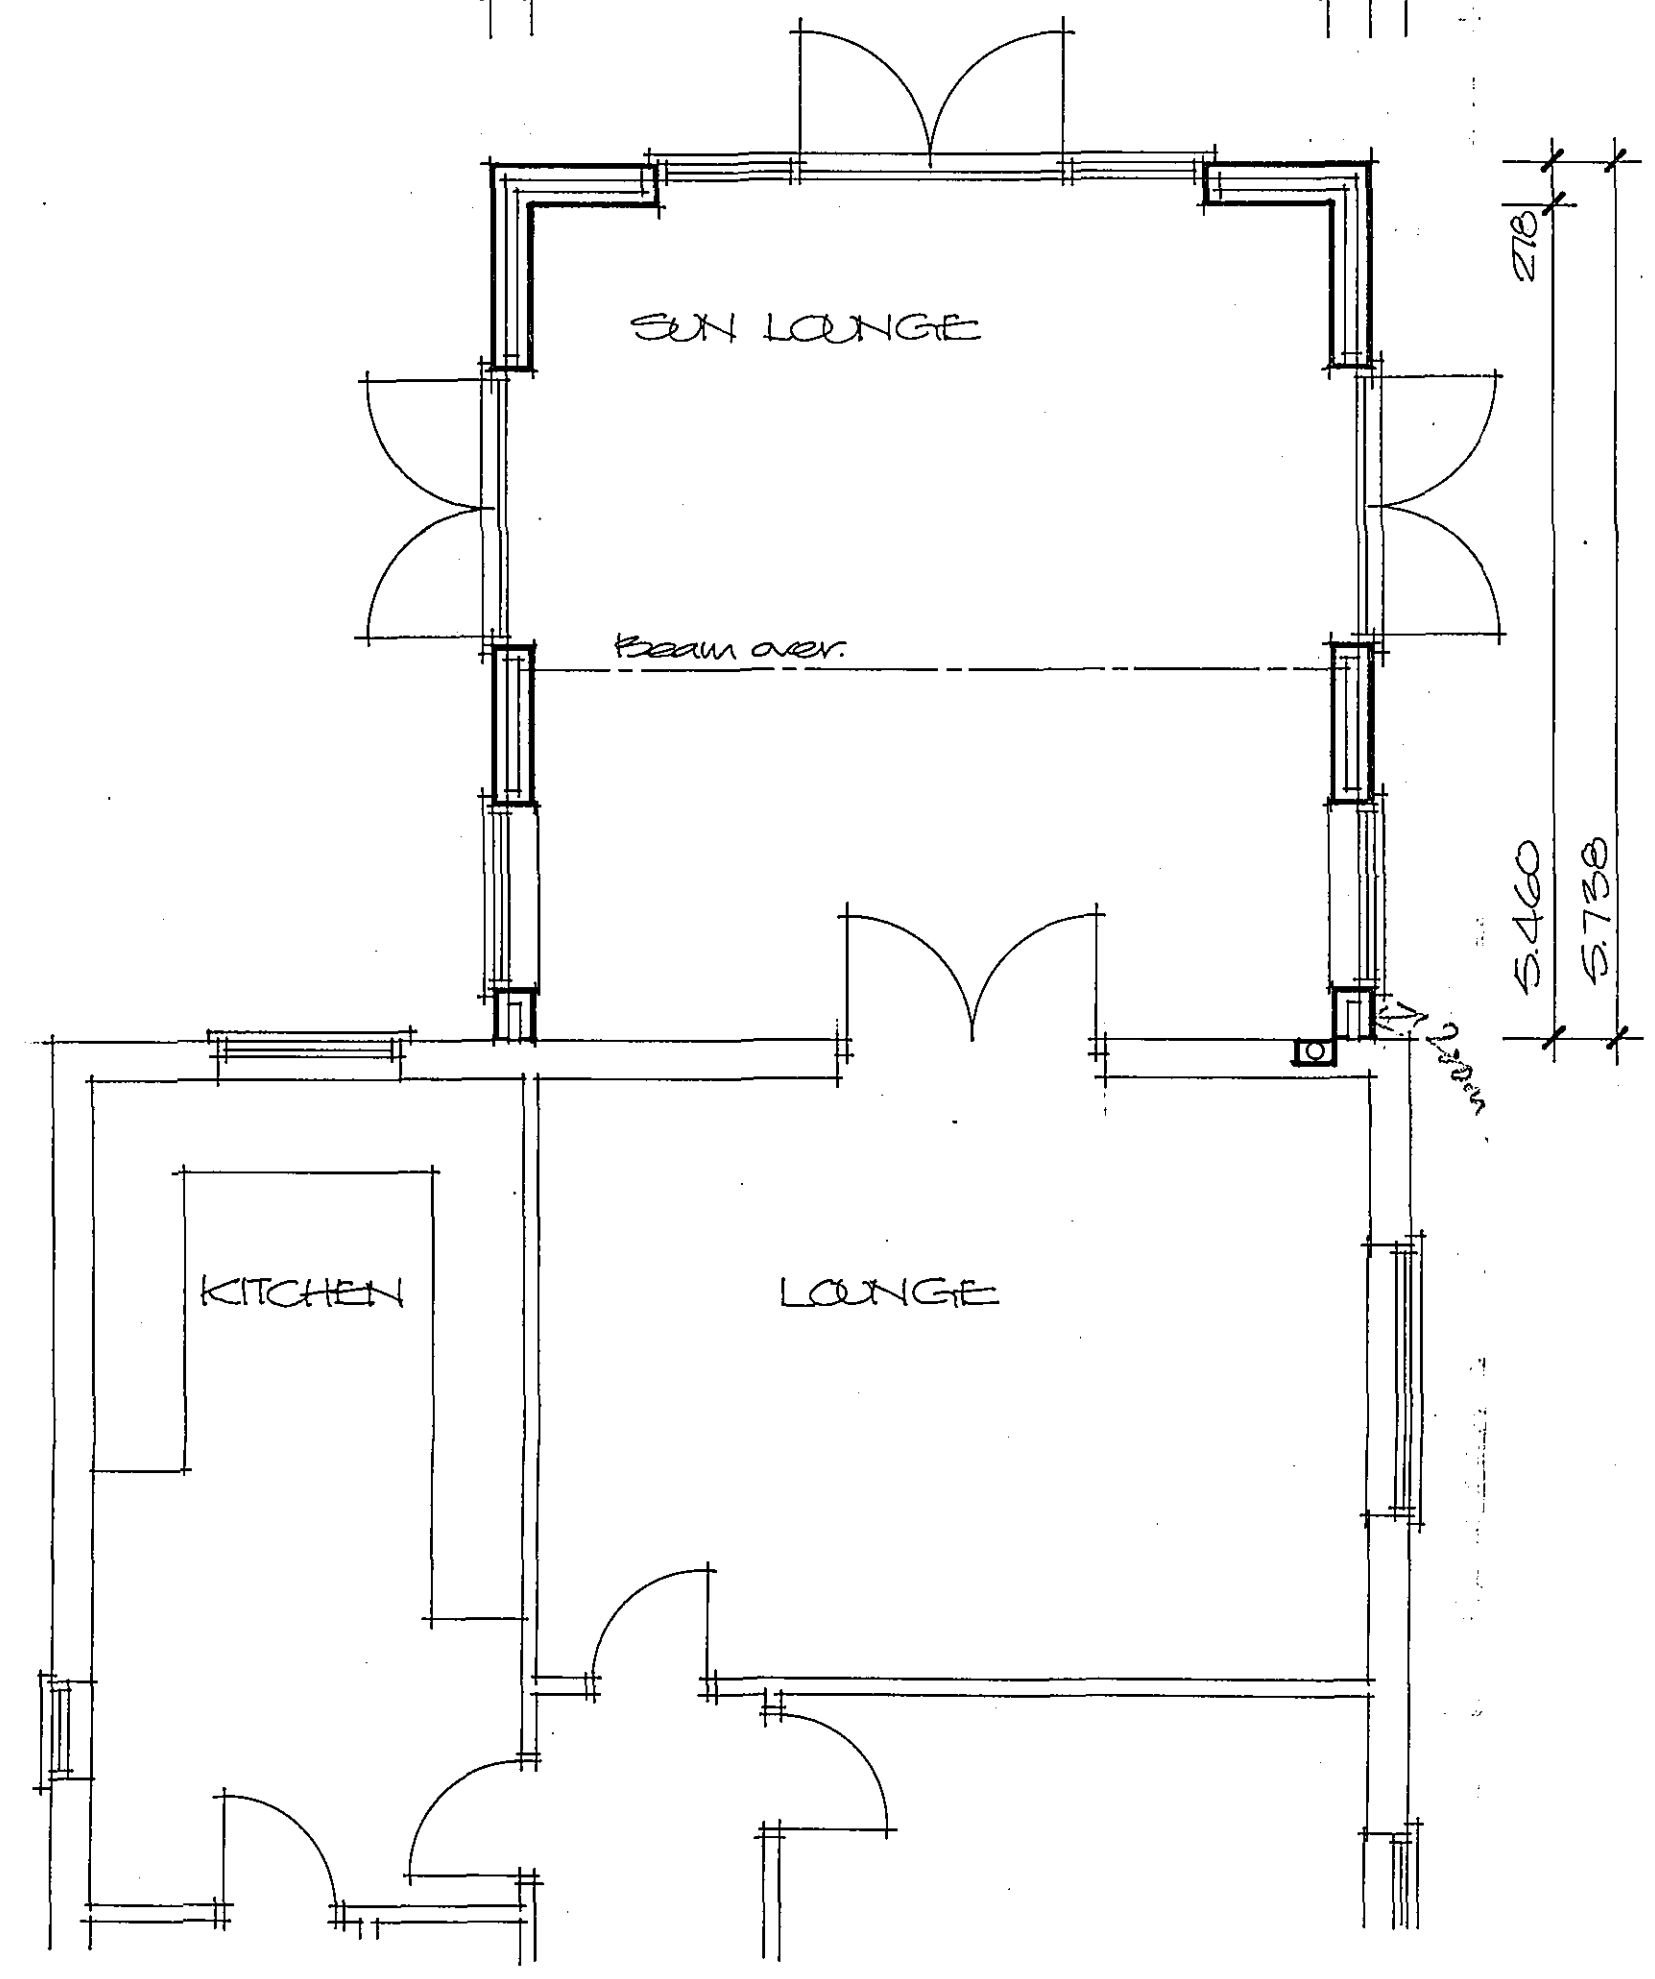

SHDC
PLANNING & DEVELOPMENT
24 NOV 2005
Ref. 1626/95

Project
PROPOSED EXTENSION
TO HOUSE
MILL LANE,
GEORNEY HILL,
SPALDING.

ALAN HORNSBY
ARCHITECTURAL SERVICES
'Little Acre'
Peak Hill, Cowbit,
Spalding, Lincs. PE12 6AW
Tel. Holbeach (01406) 380591

Client
MR & MRS J. STOKES

Scale 1:50/1:100
Date Nov. 05
Drg. no. 05/00/01