






FRONT ELEVATION

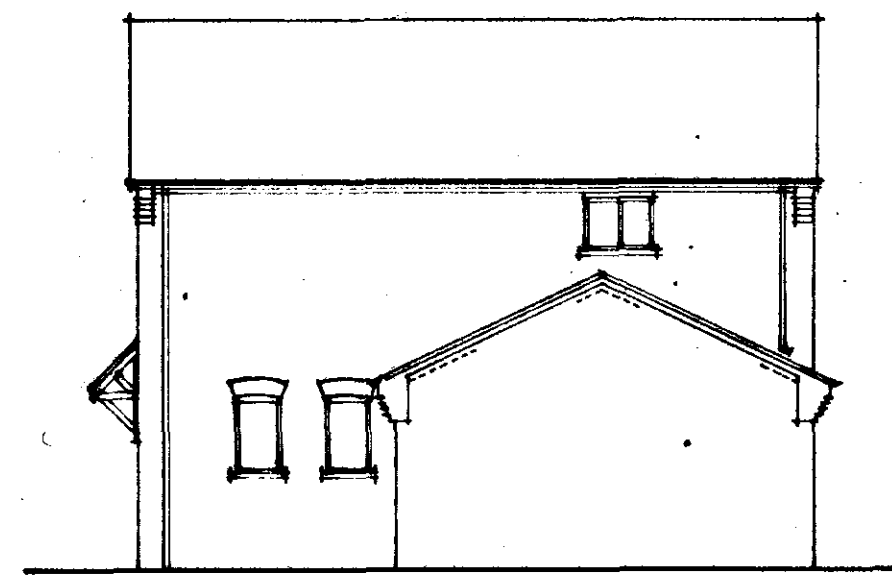


SIDE ELEVATION

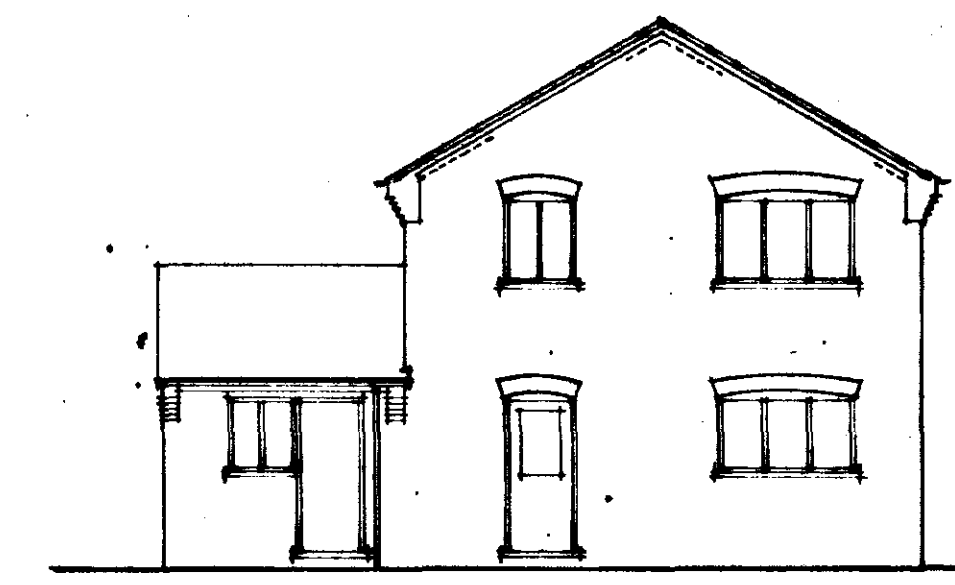

REAR ELEVATION

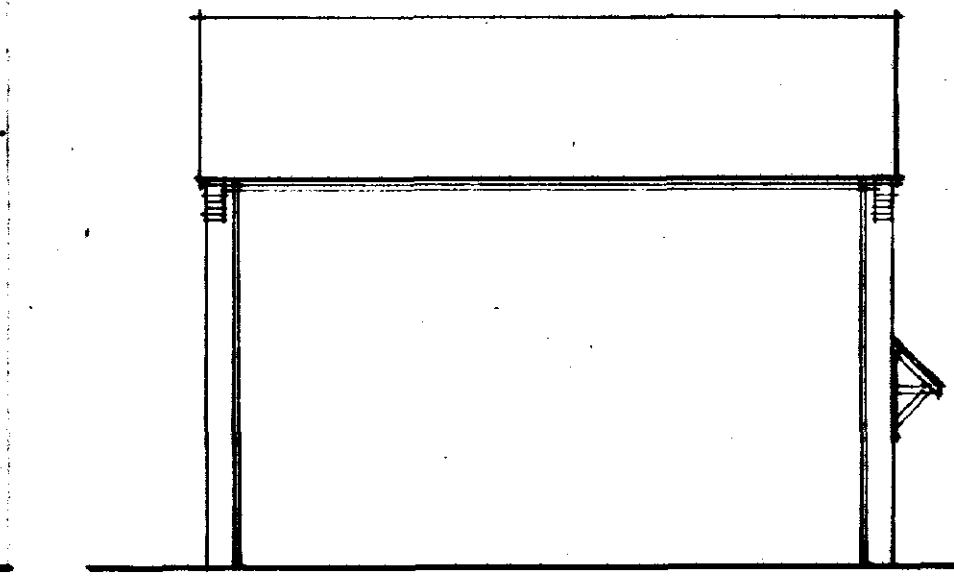

SIDE ELEVATION

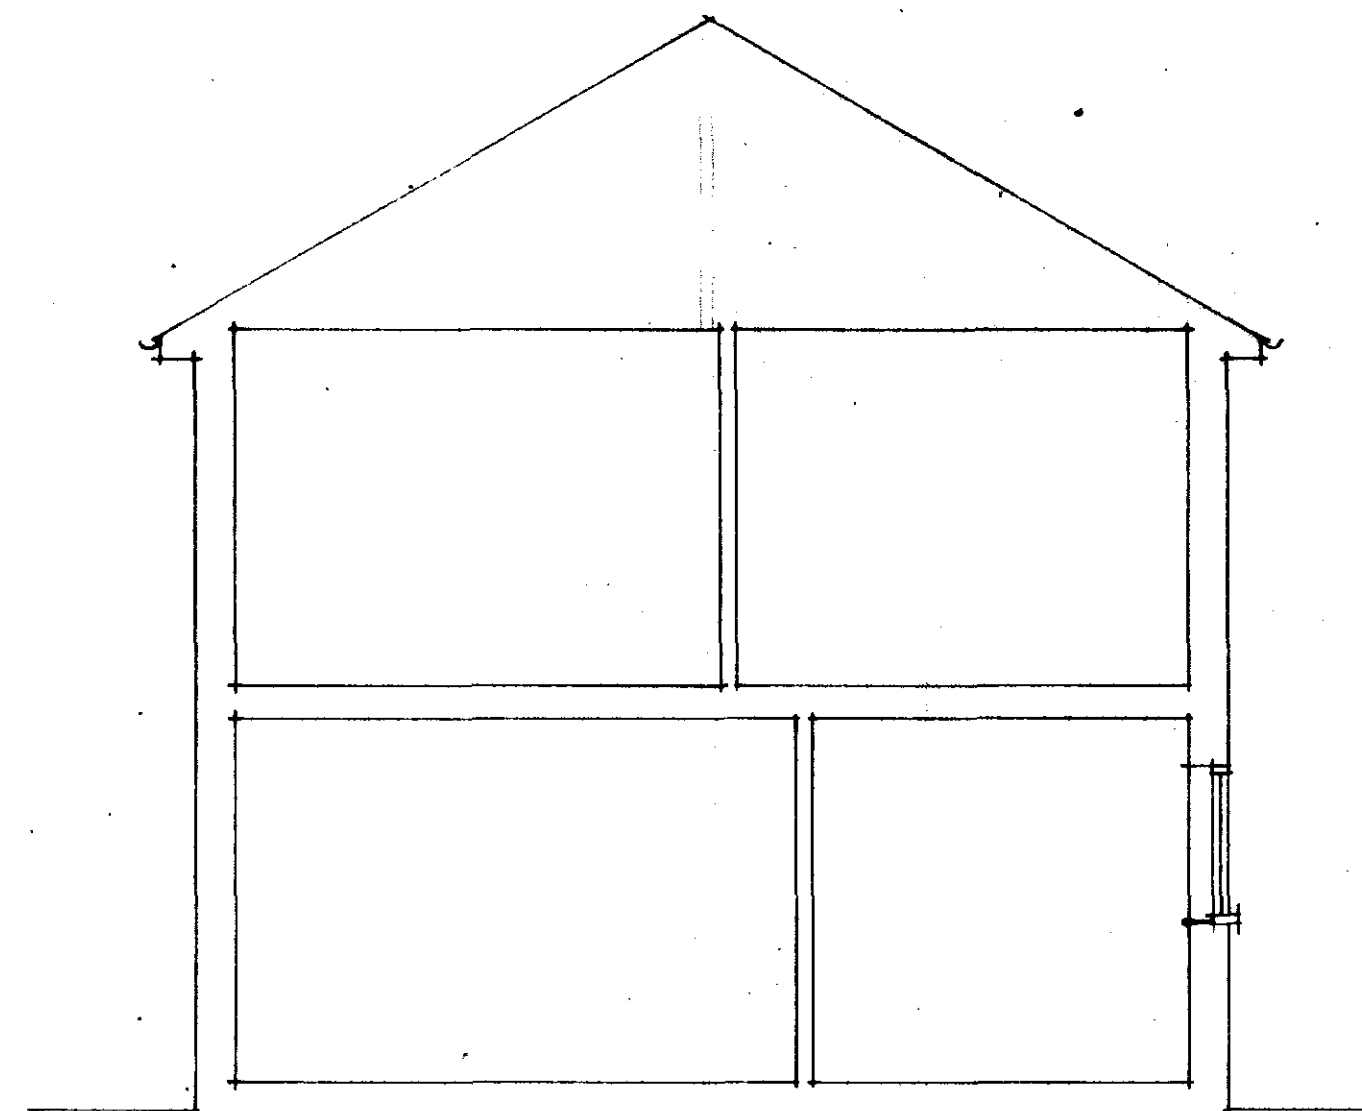




SECTION A-A

Do not scale off this drawing
All site dimensions to be checked
before work commences.

Roof tiles to be Sandtoft
Calderdale slate
Floor tiles
Kitchen tiles
Walls
Garage
Canopy

Facing bricks to be Hanson
Decorative features red
mixtures supplied by Travis
Perkins

Windows and doors to be
white uPVC.

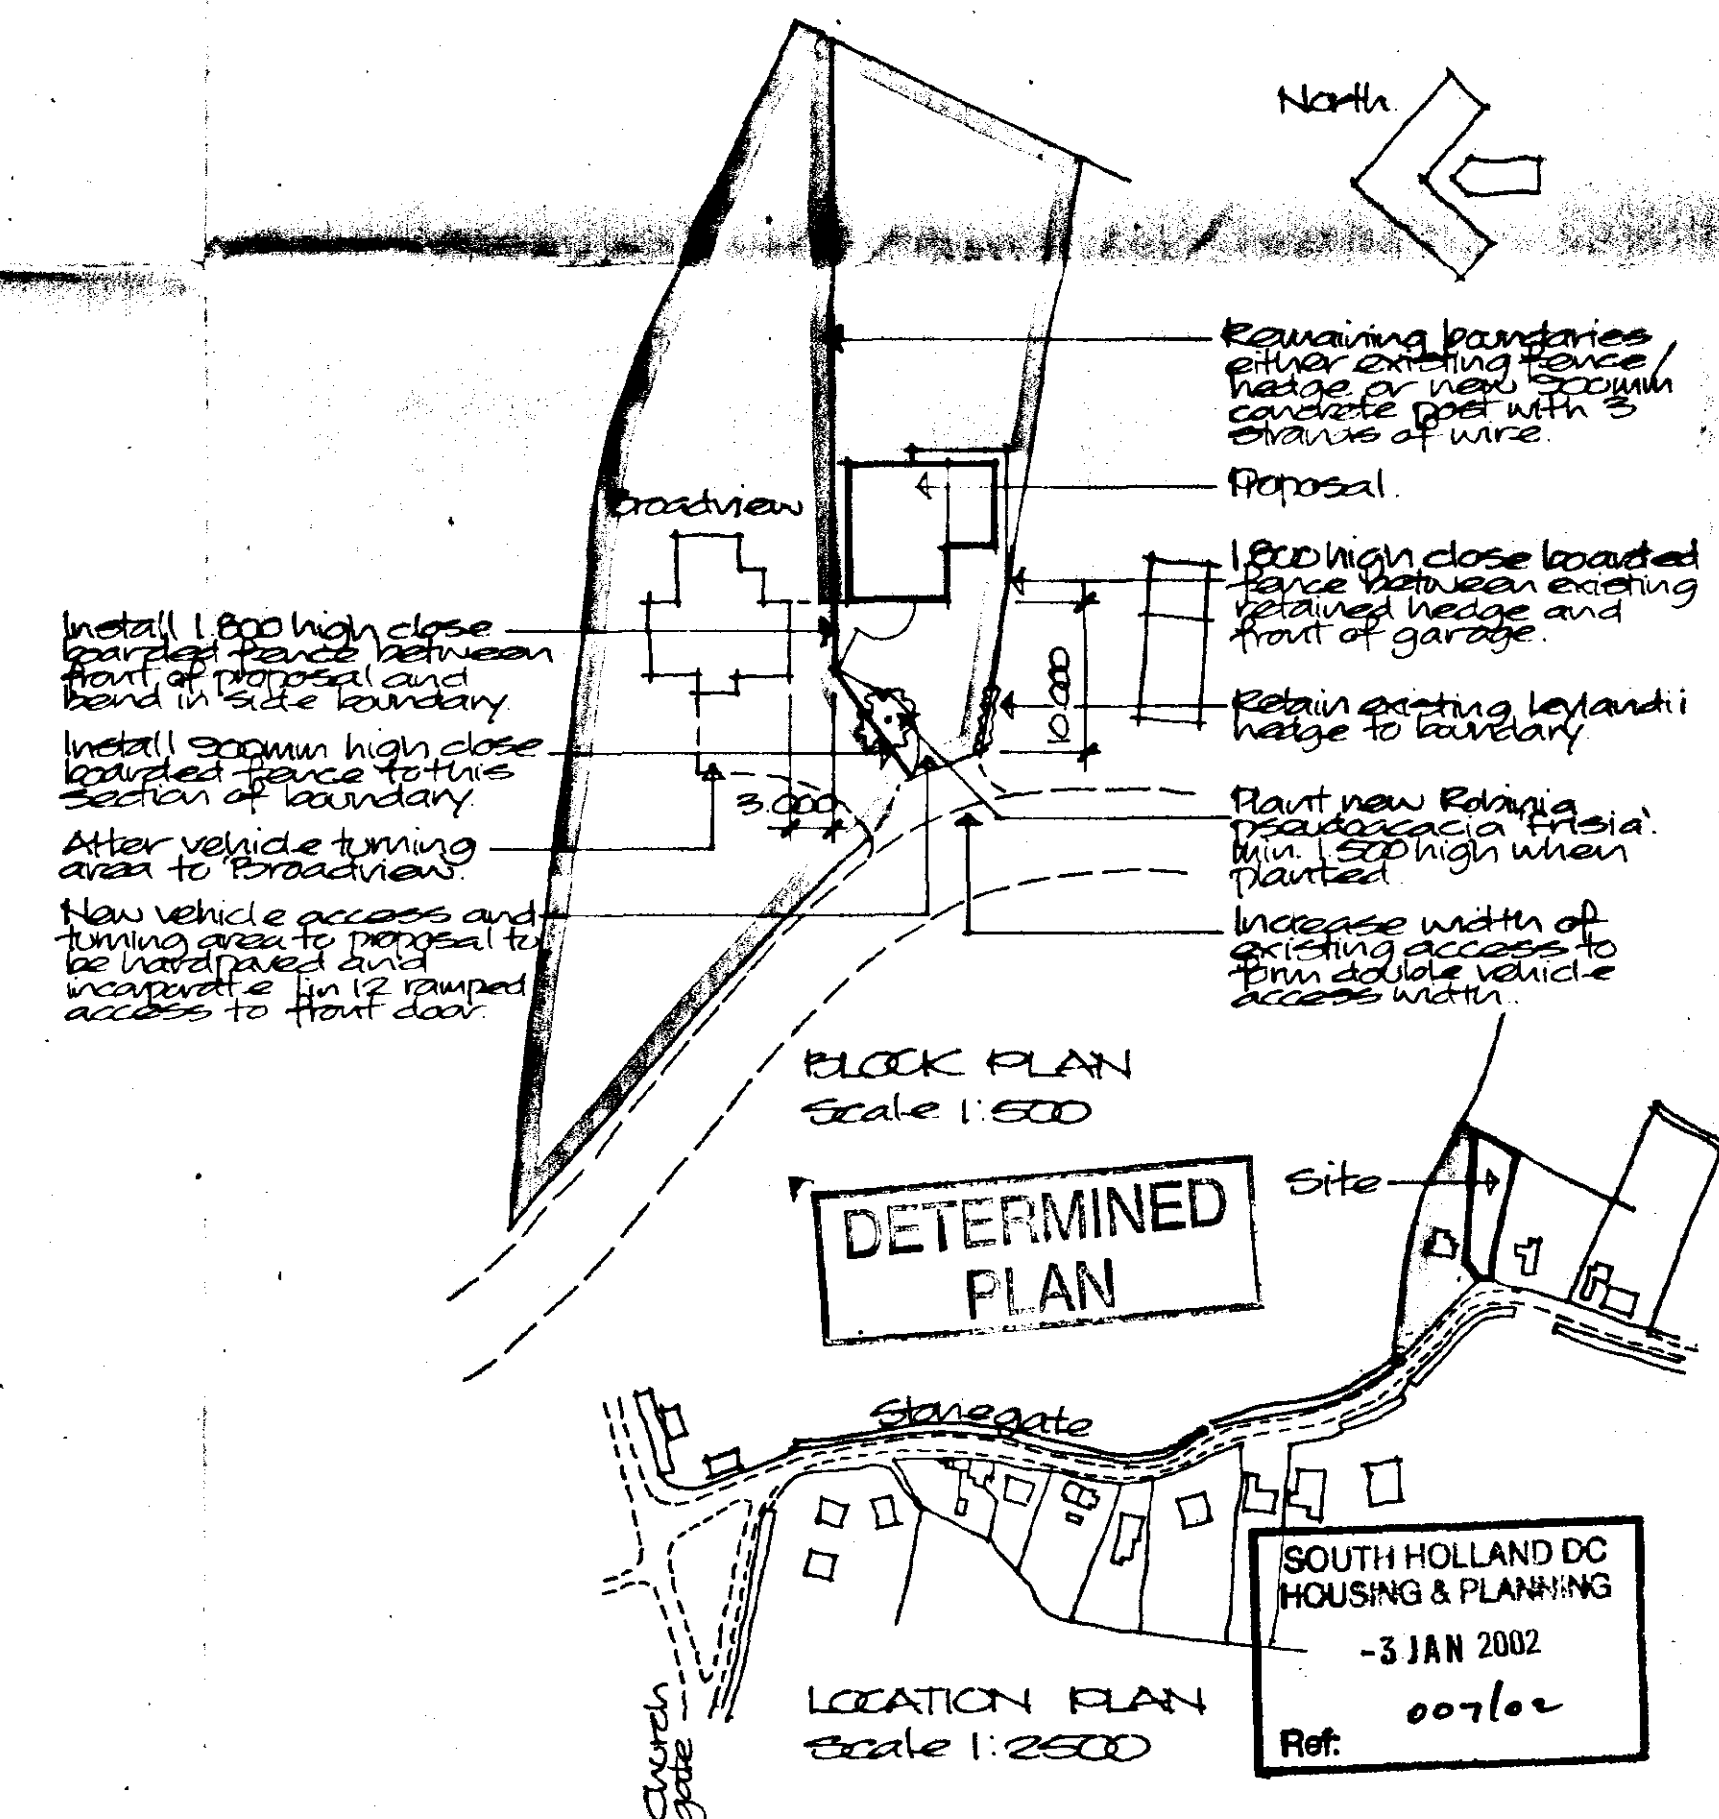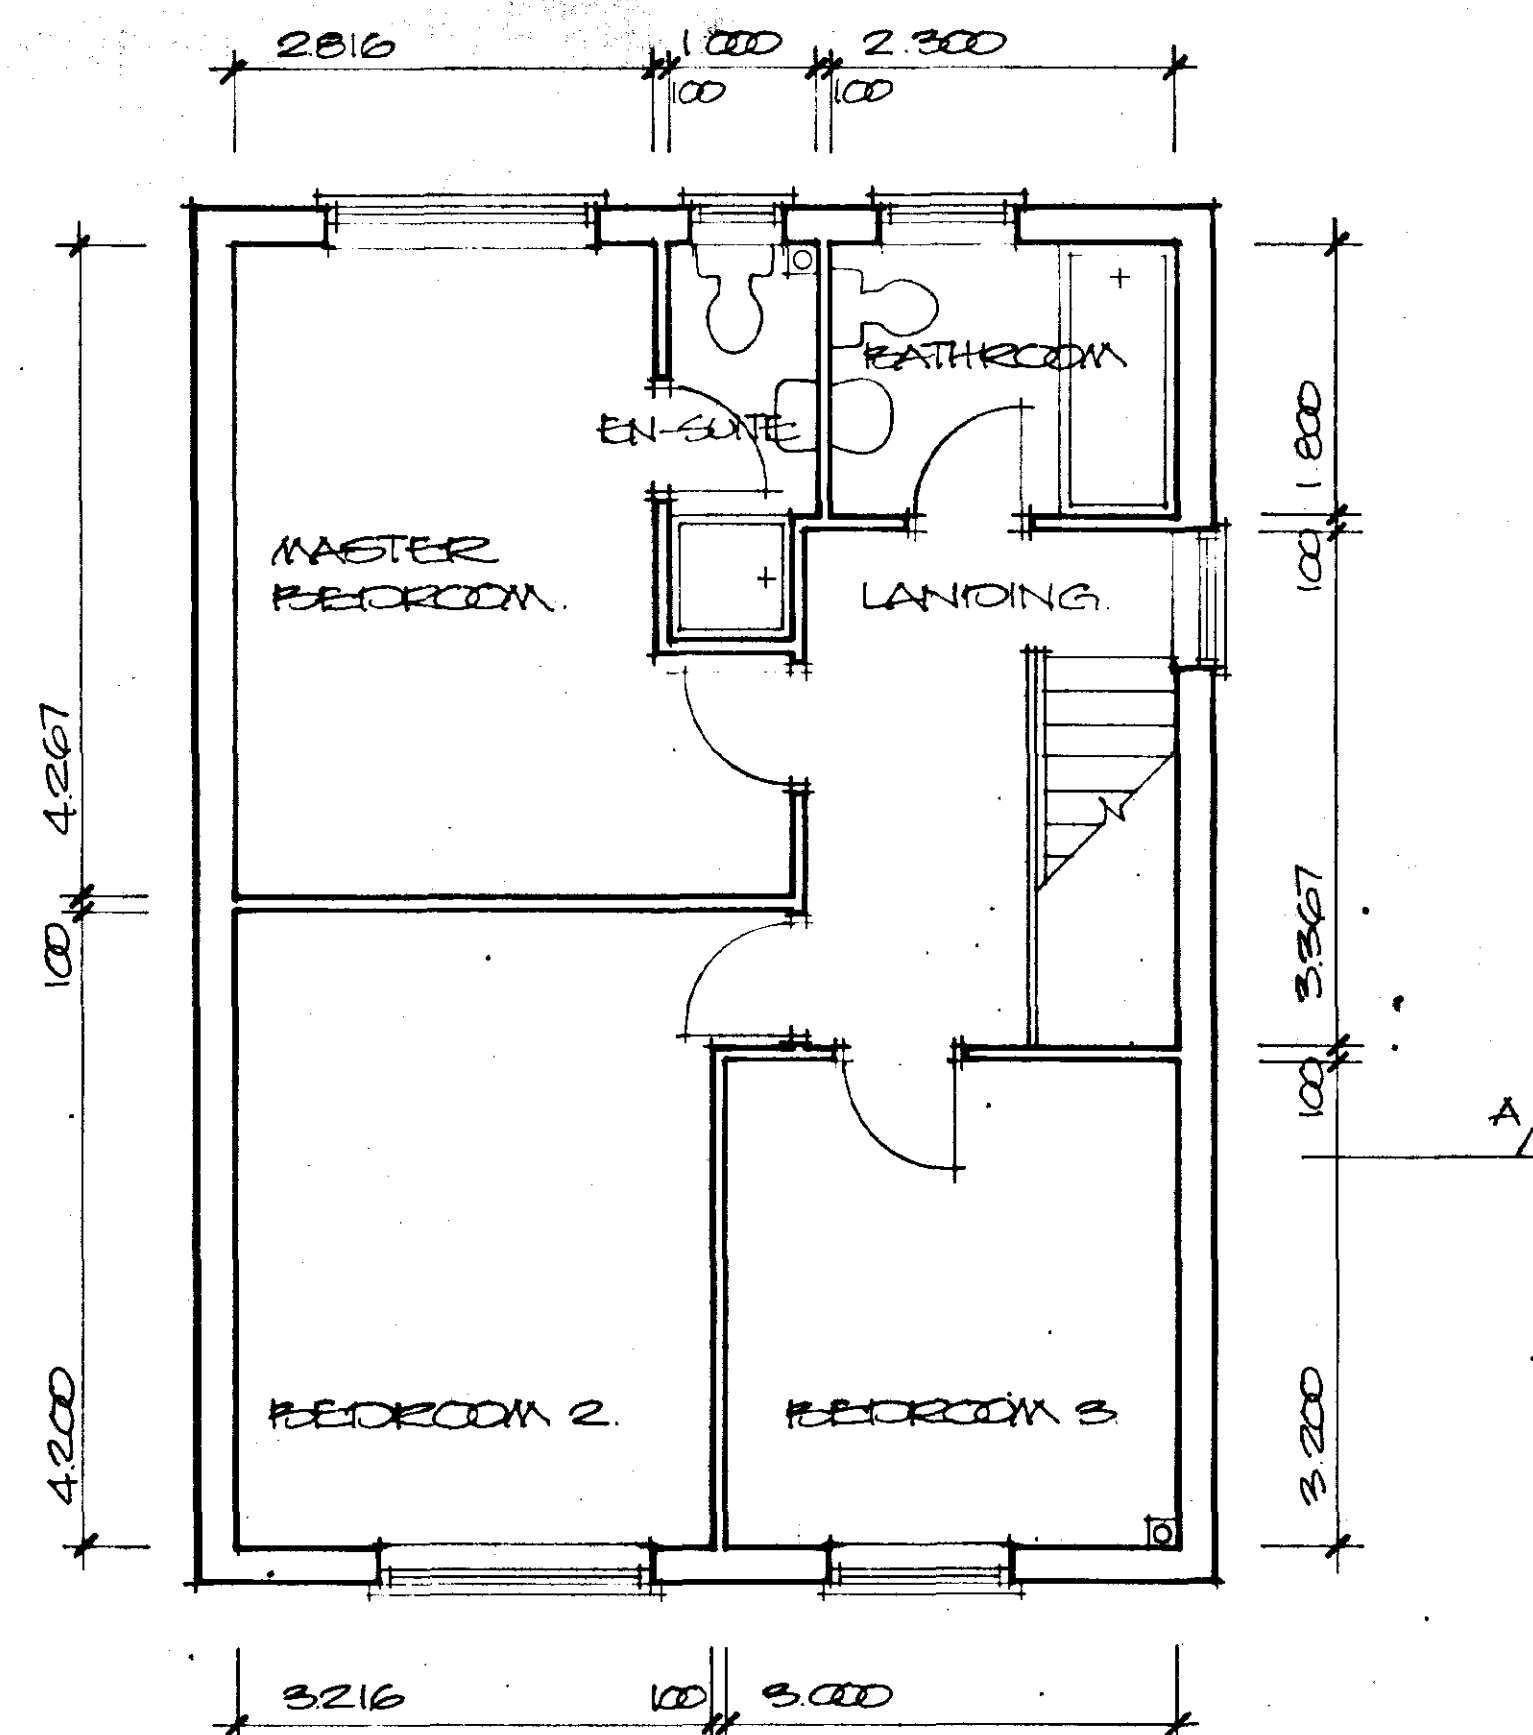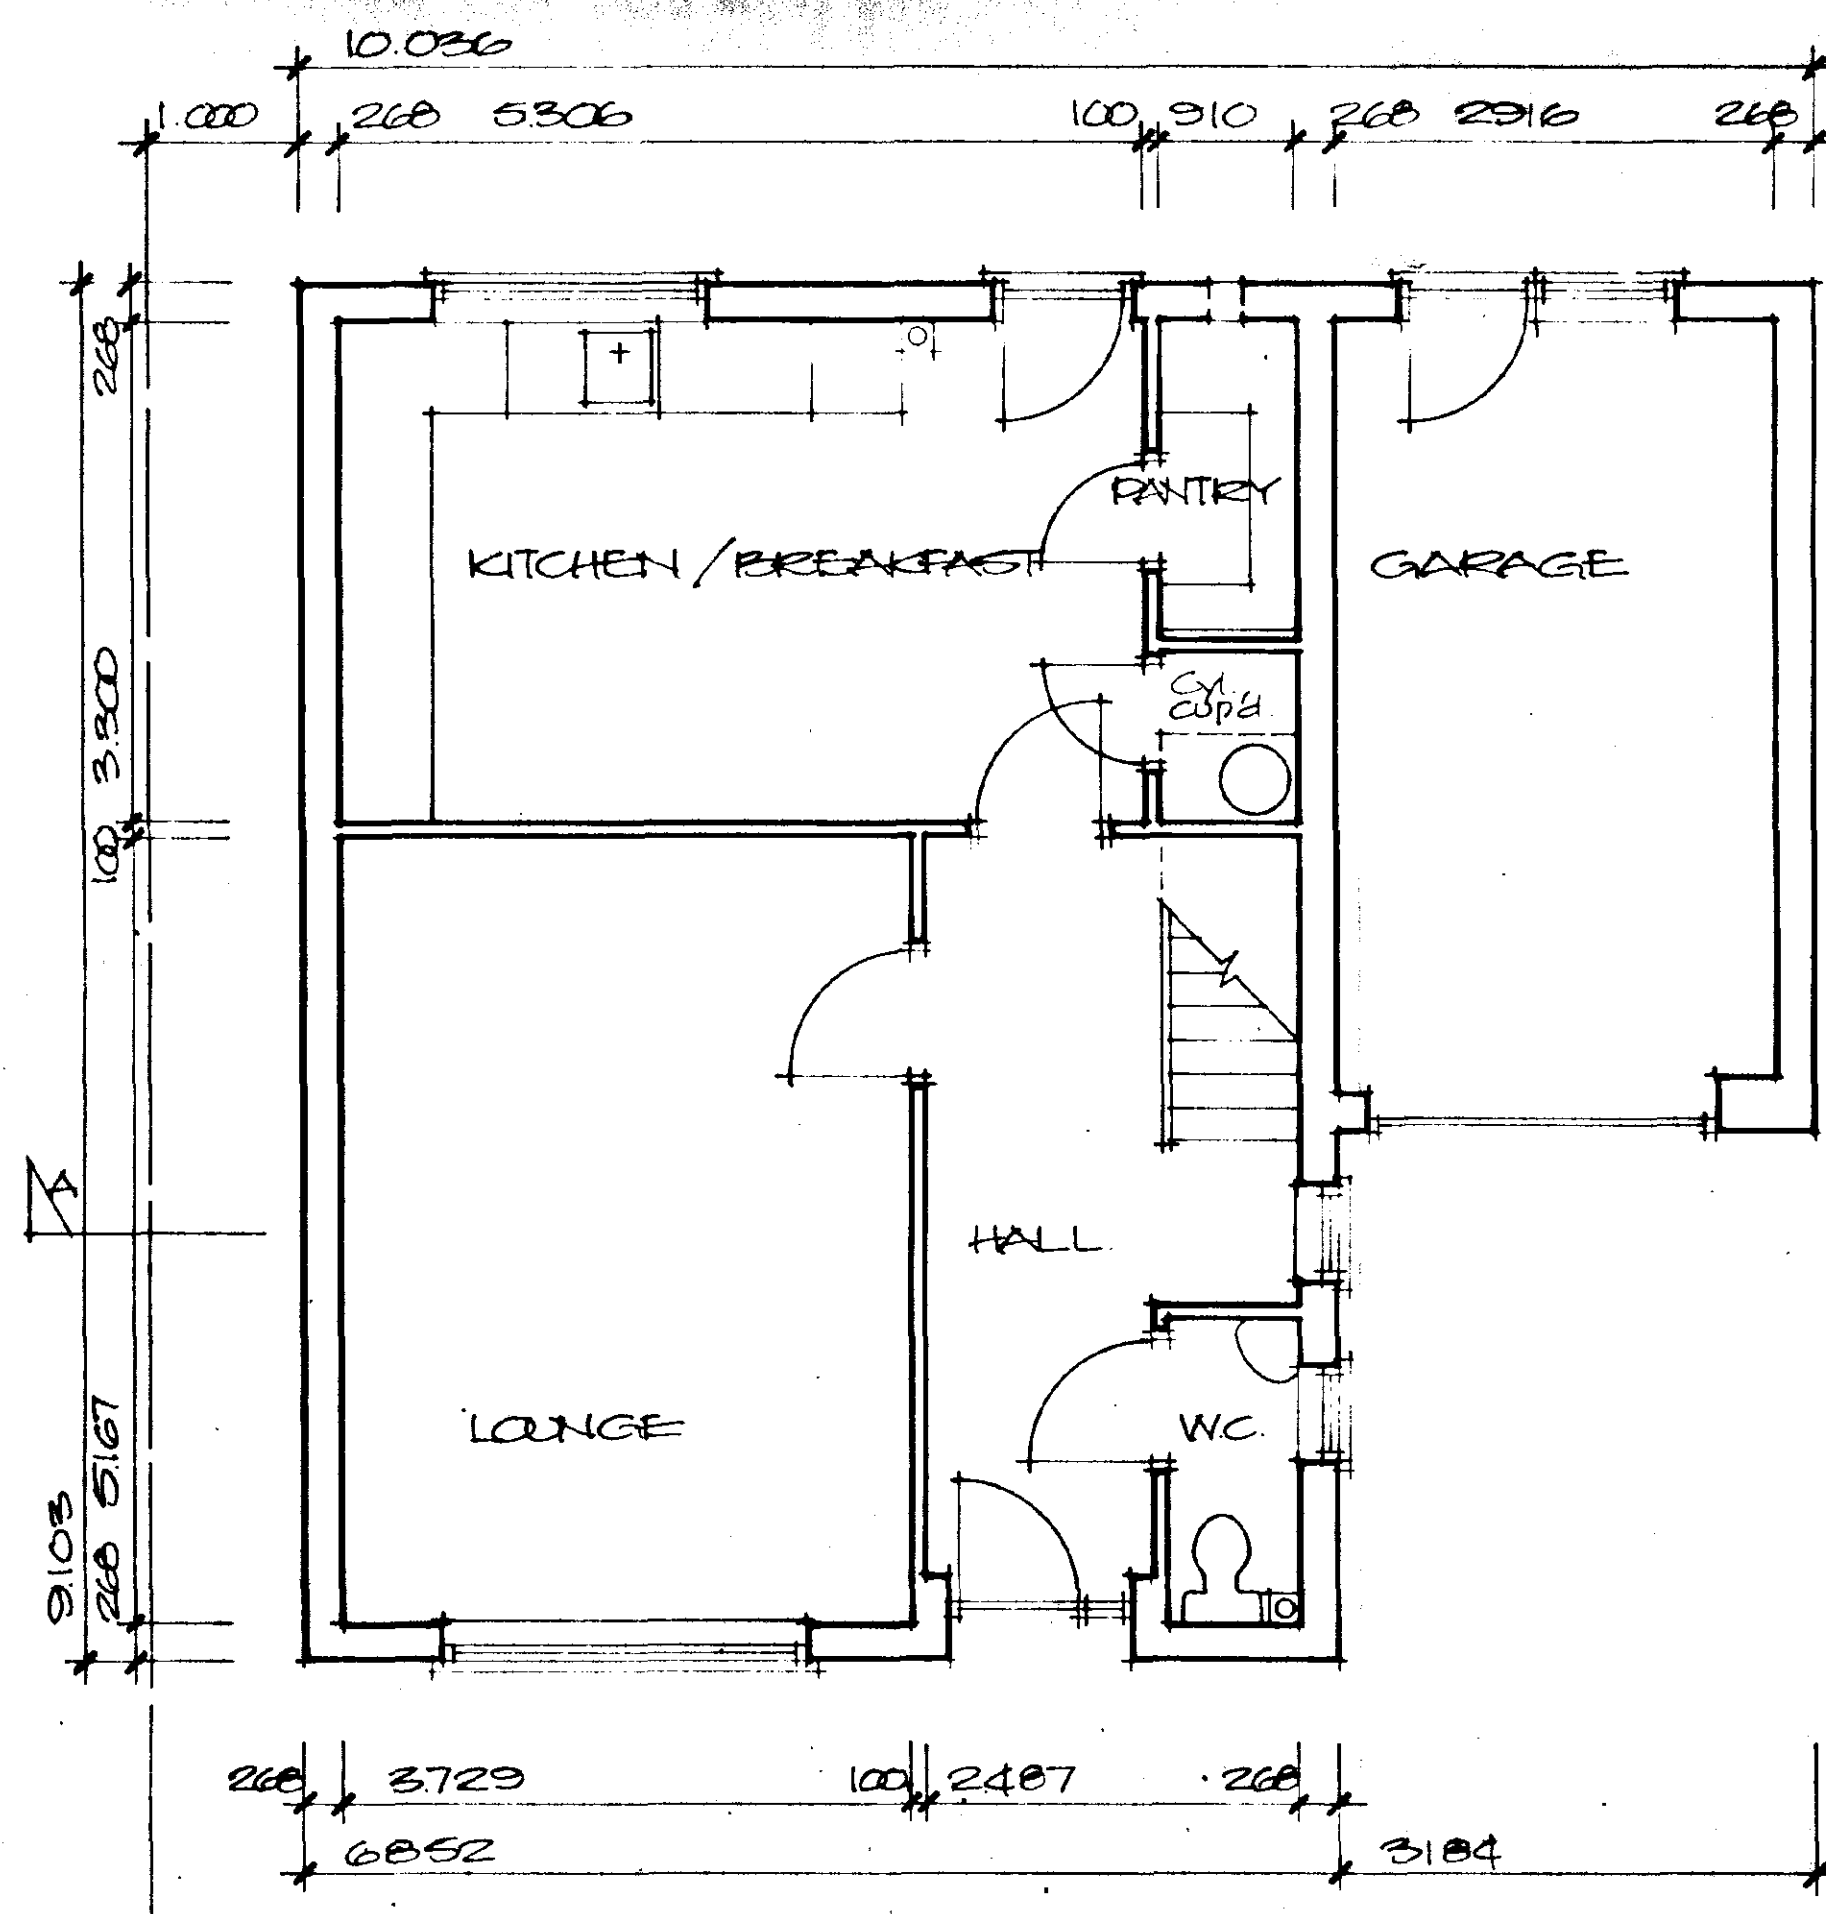

Project PROPOSED HOUSE AND GARAGE STONEGATE, GEORNEY, SPALDING.	ALAN HORNSBY ARCHITECTURAL SERVICES 'Little Acre' Peak Hill, Cowbit, Spalding, Lincs. PE12 6AW Tel. Holbeach (01406) 380591
Client MR & MRS E.J. KENT	Scale 1:50/1:100 Date Dec. 01 Dwg. no. 01/07/02