



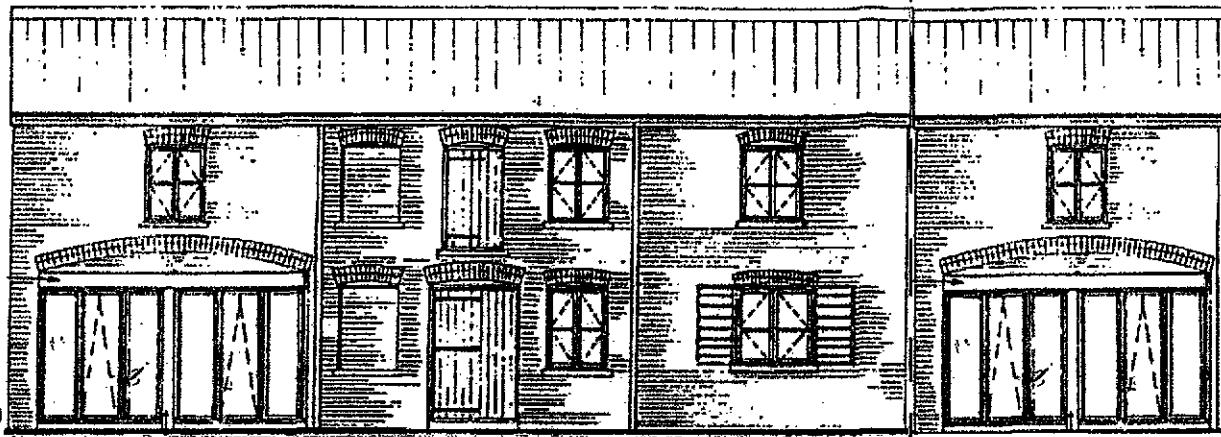

AGREED PLANS
FOR RENOVATION OF BARN

PROPOSED EXTENSION

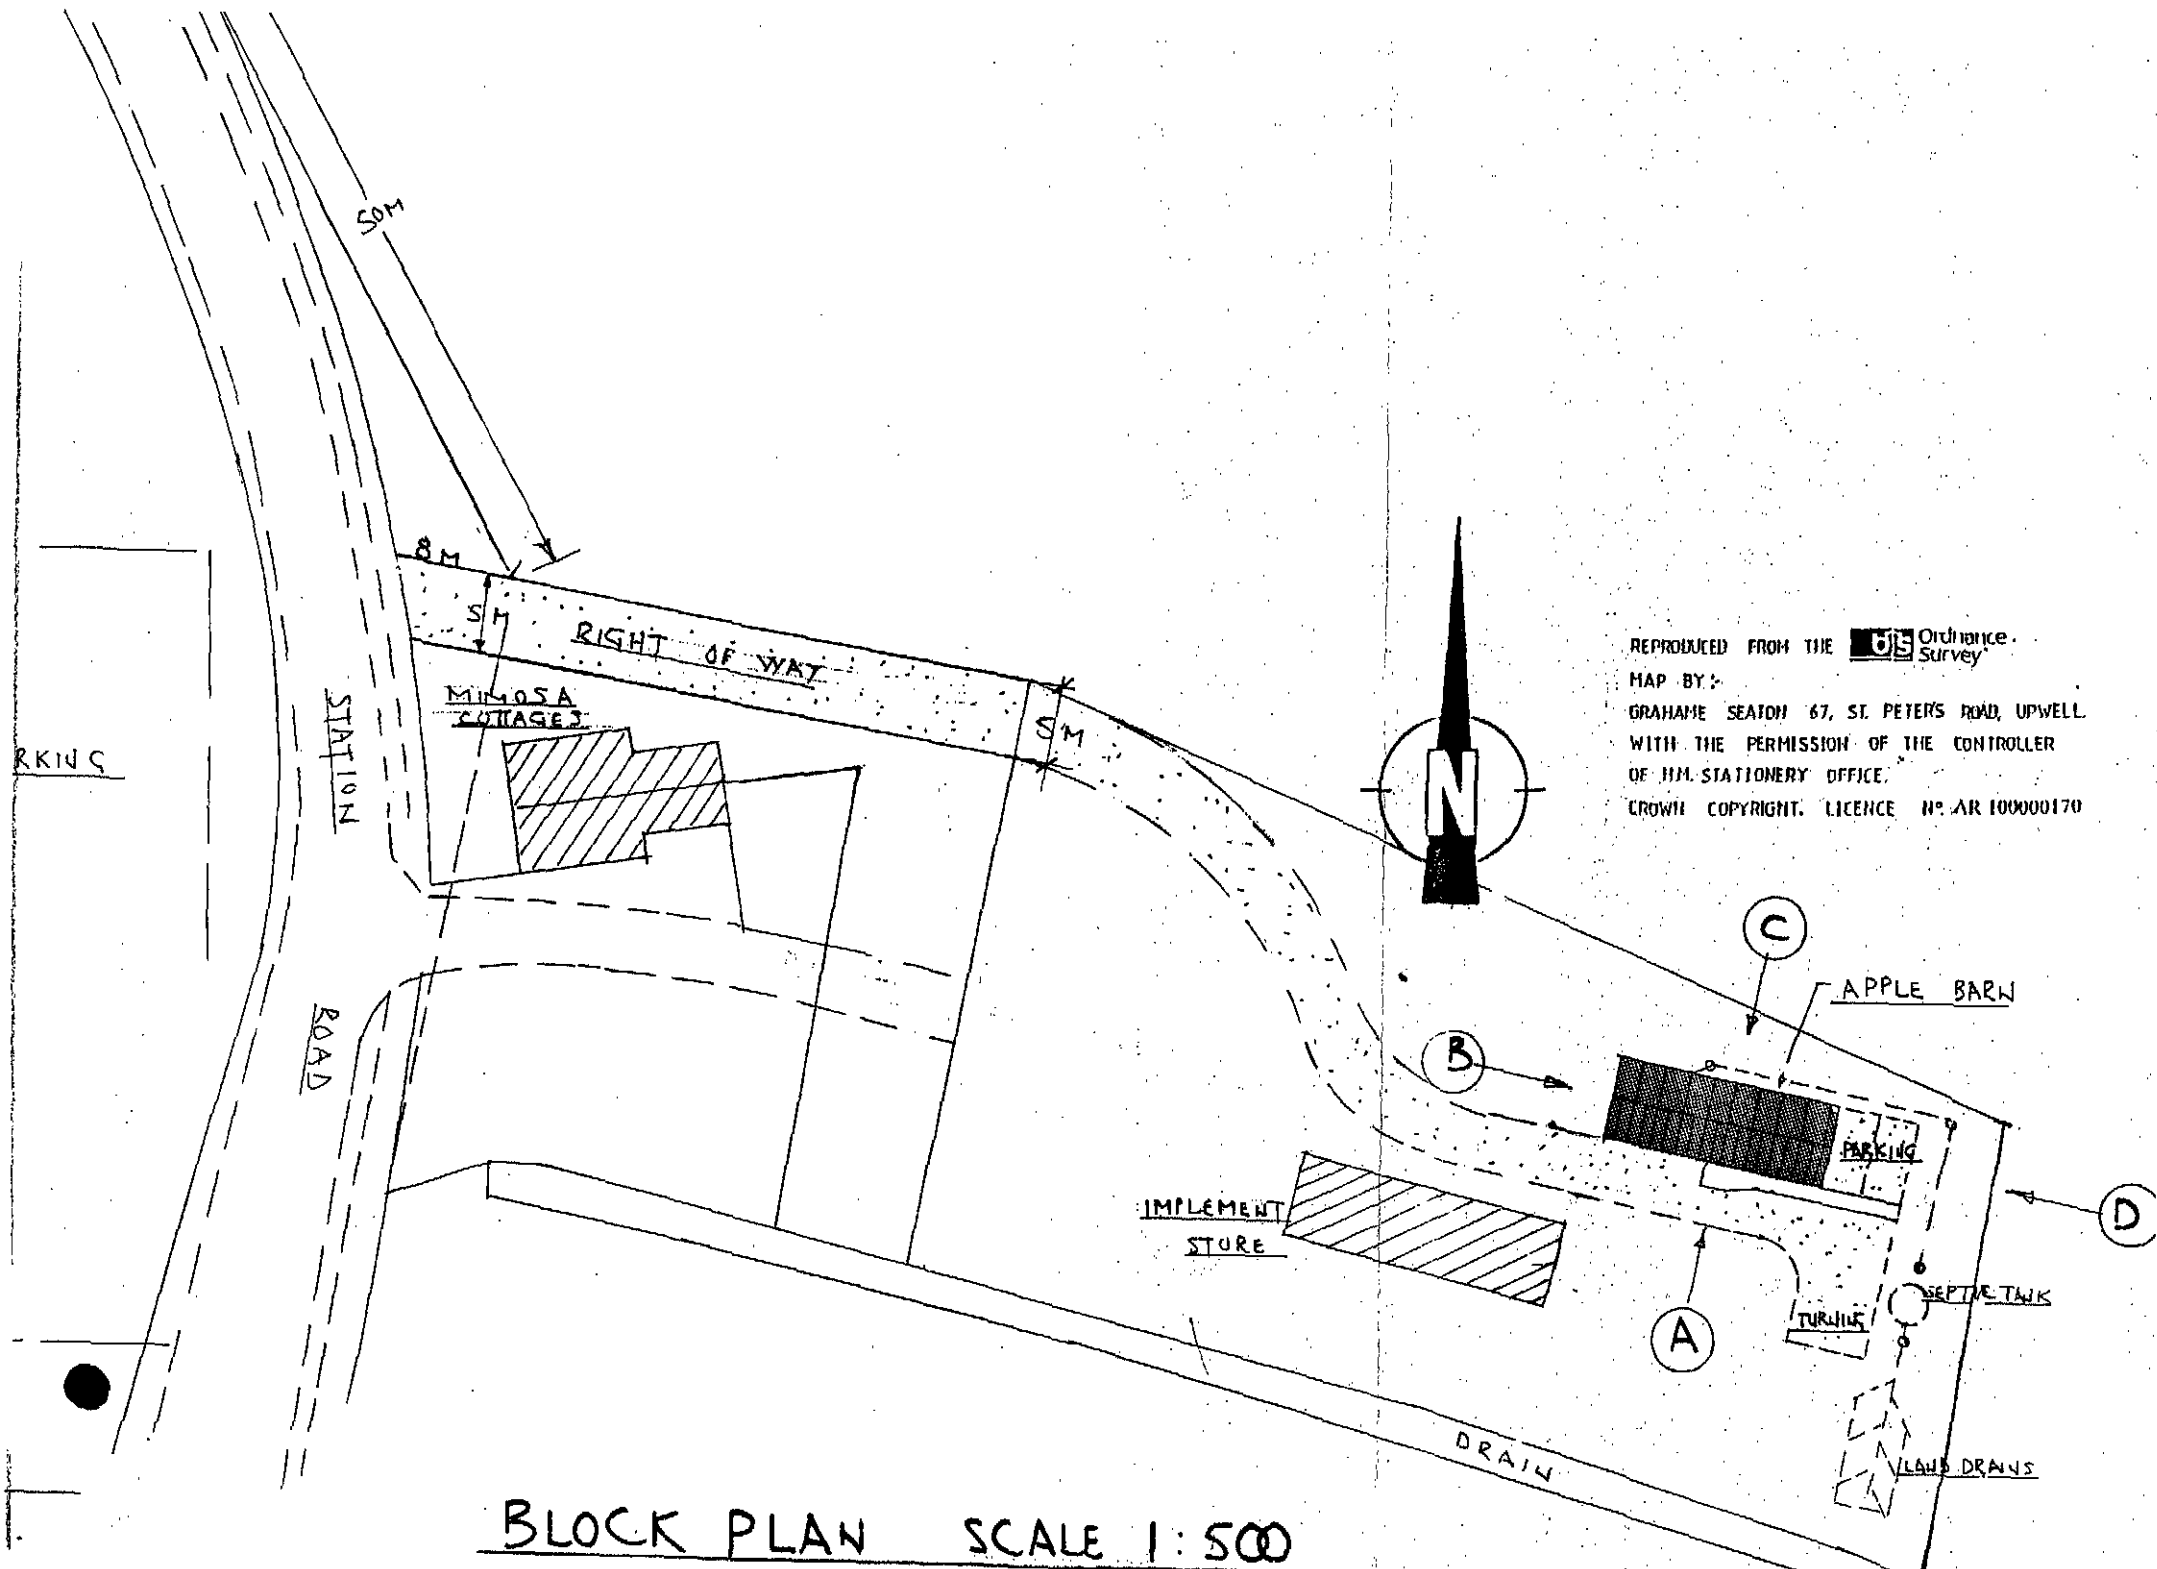

ROOF: WELSH SLATE TO REMAIN

WALLS: REPOINT WHERE NECESSARY

WINDOWS: GOOD QUALITY SOFTWOOD FRAMES WITH WHITE PAINT FINISH
CASEMENT STYLE, DOUBLE GLAZED



JOINERY TO BE
SET BACK 70mm

TIMBER BEAM TO REMAIN


CENTRE COLUMN TO REMAIN

PROPOSED FRONT ELEVATION (A)


PROPOSED SIDE ELEVATION (B)

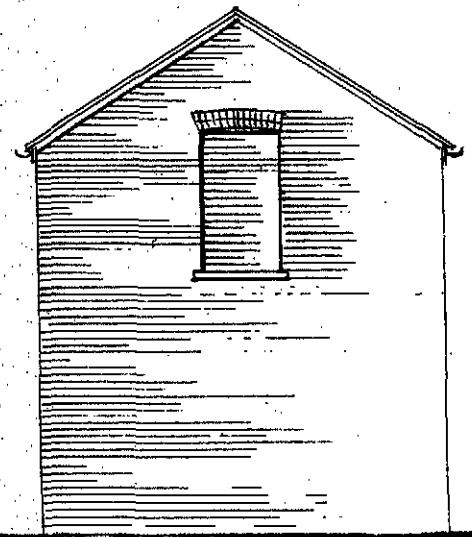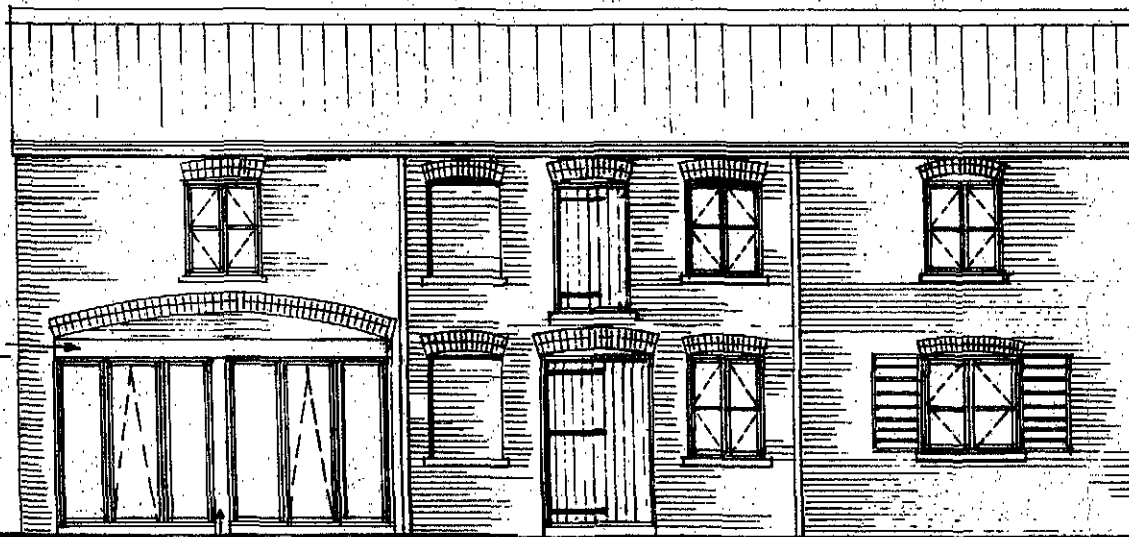


PROPOSED REAR ELEVATION C

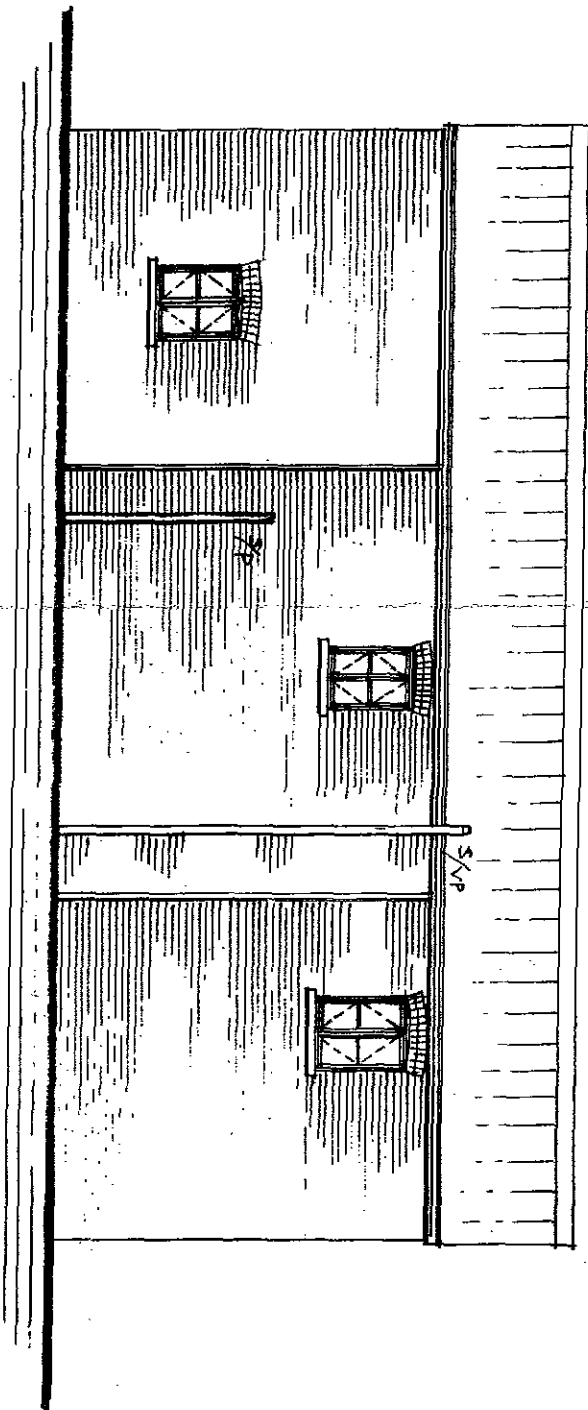


PROPOSED SIDE ELEVATION D

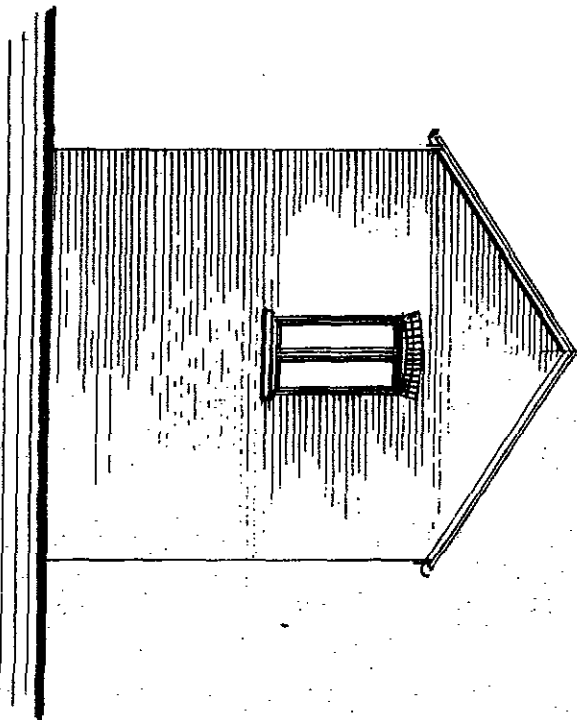

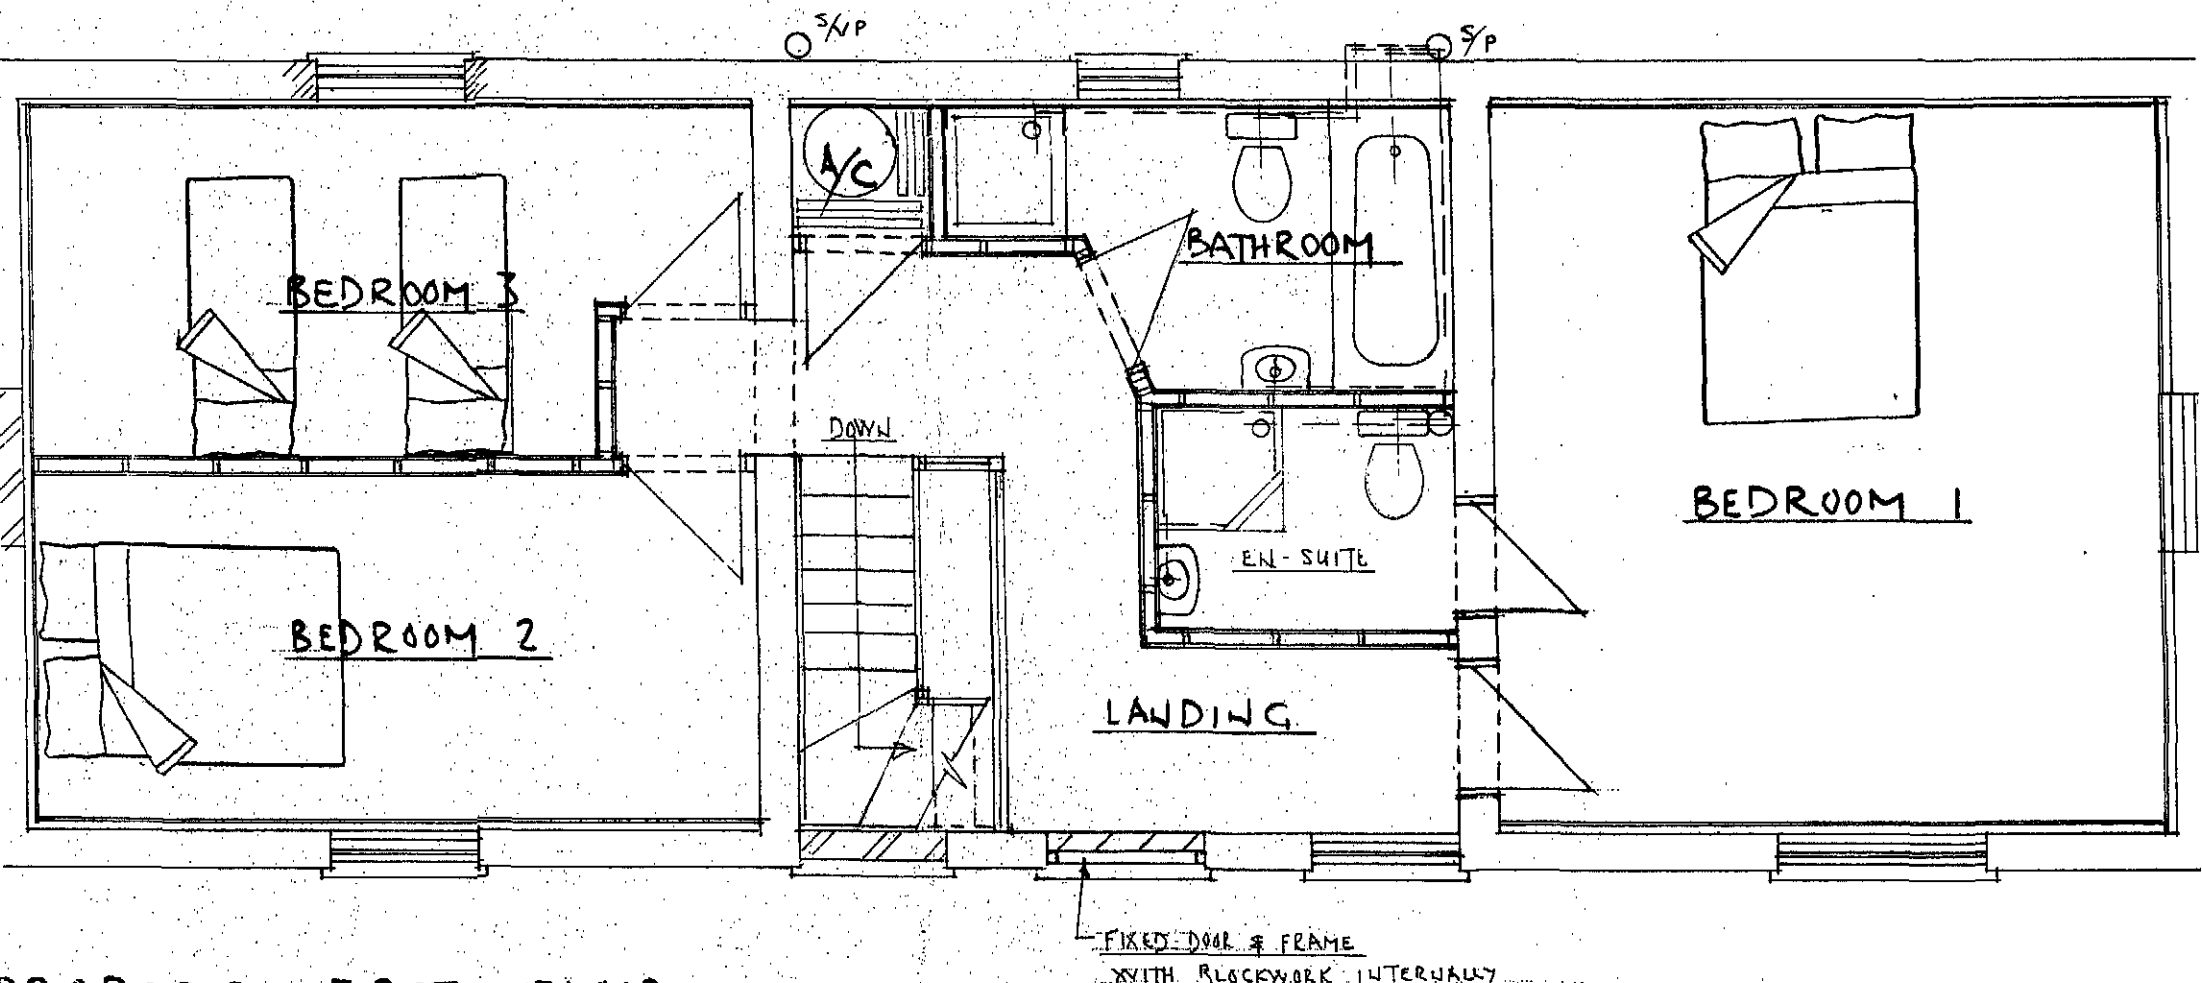

PROPOSED FIRST FLOOR

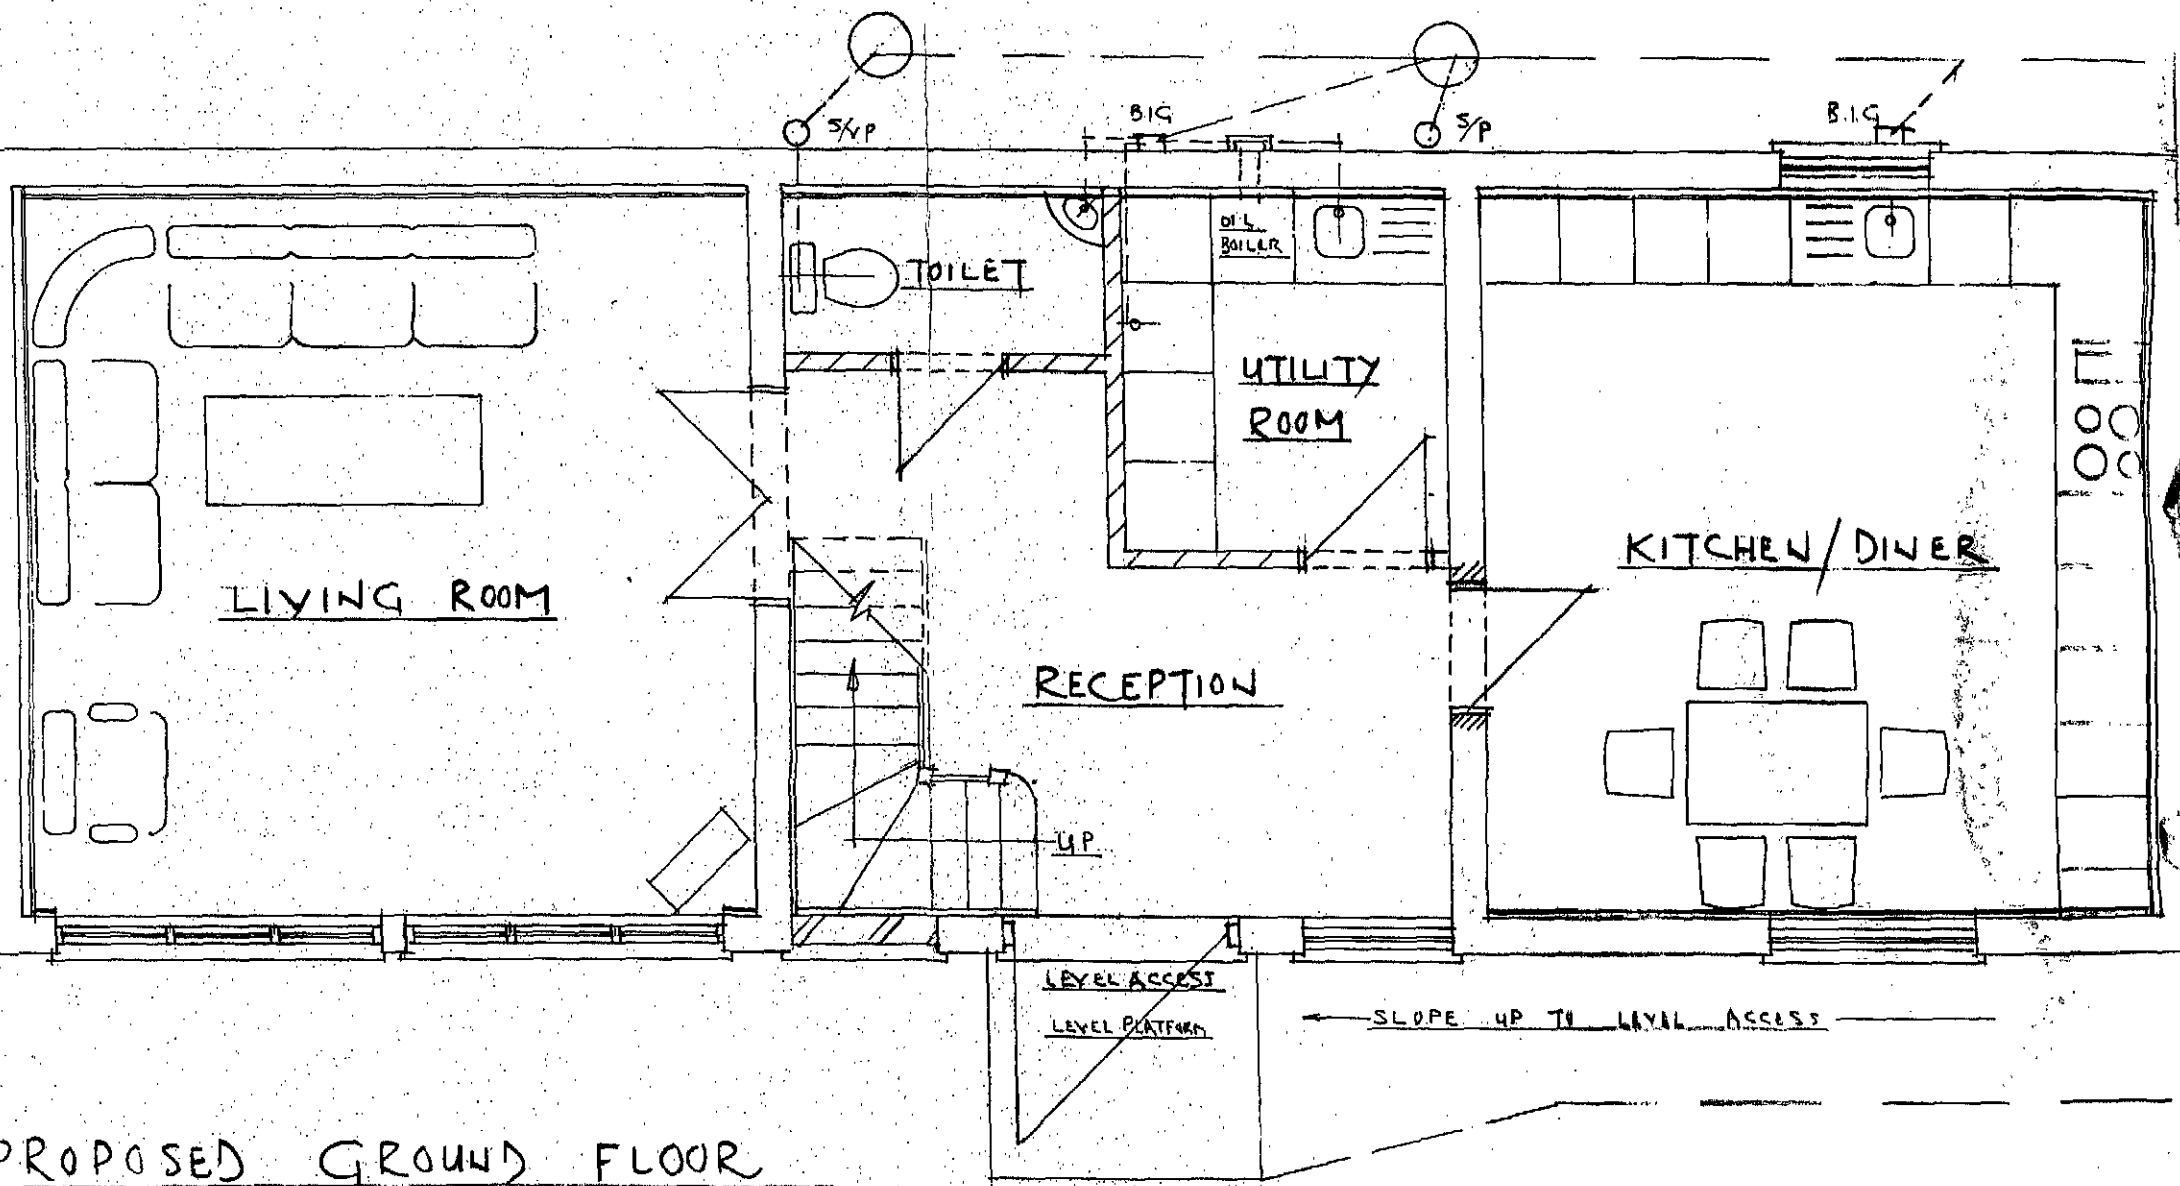

PROPOSED GROUND FLOOR

SCALE 1:50