


DETERMINED  
PLAN

Planning  
07 JAN 2009  
Rev: 0010/09

EXISTING REAR ELEVATION


C

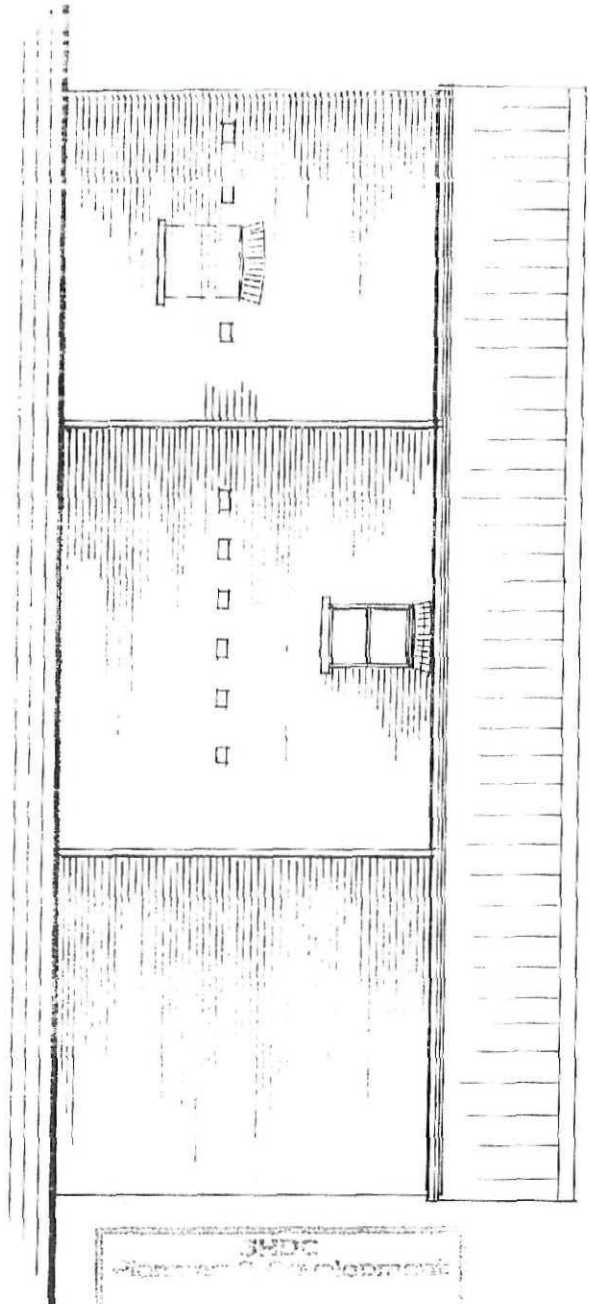



JMDC  
Planning & Development  
07 JAN 2009  
Rev:

EXISTING SIDE ELEVATION

D

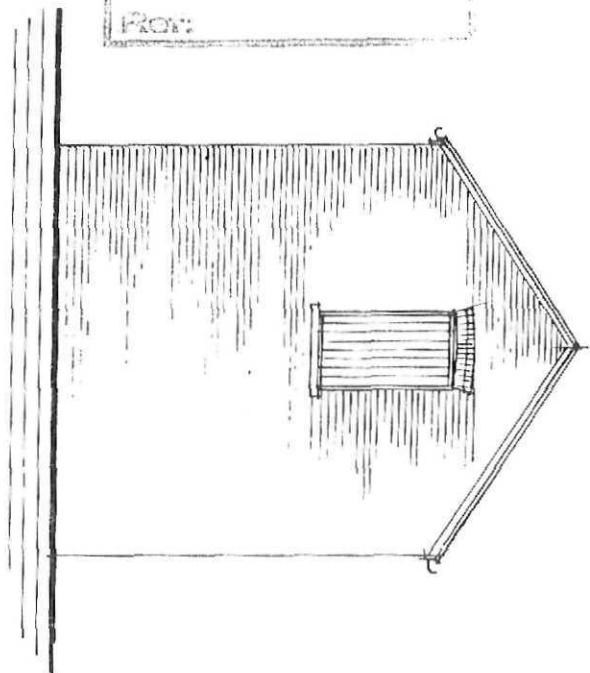

DETERMINED  
PLAN

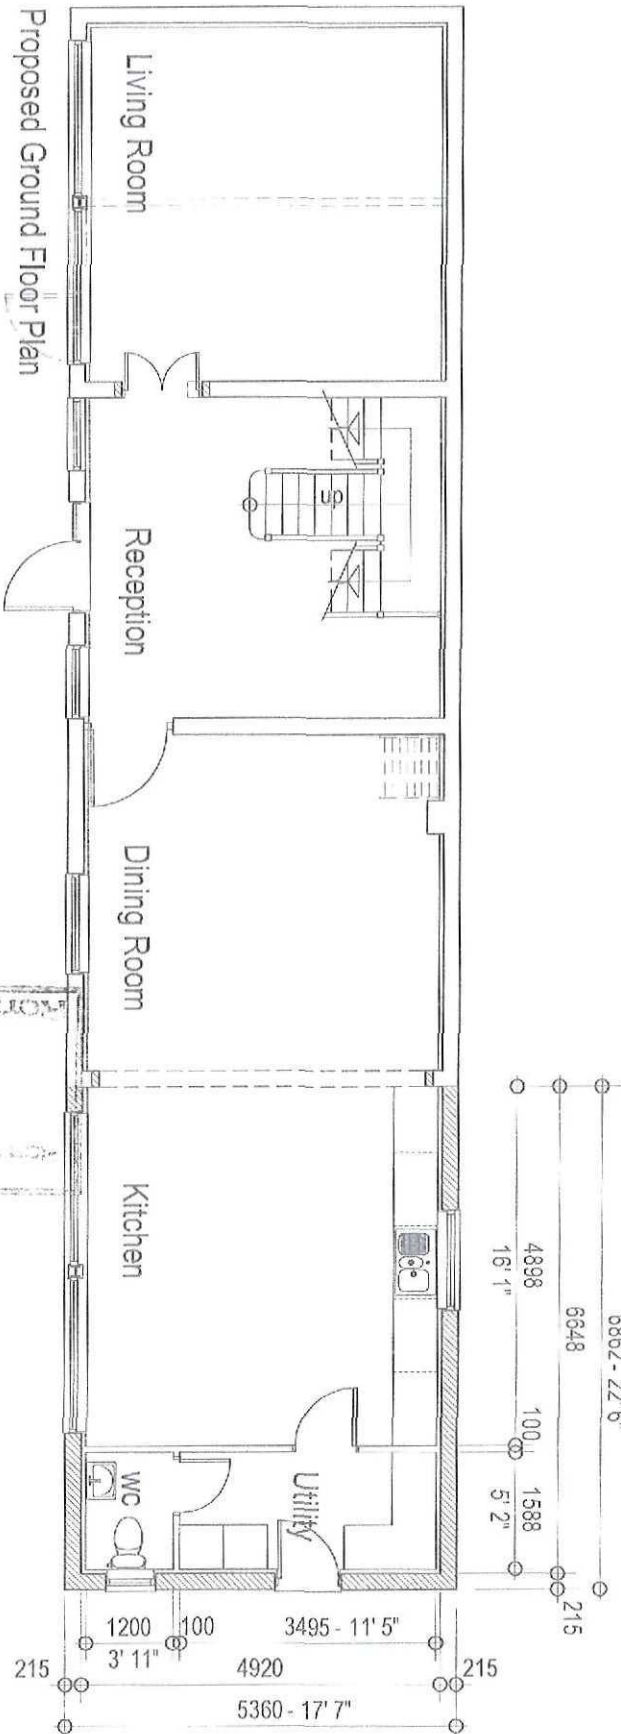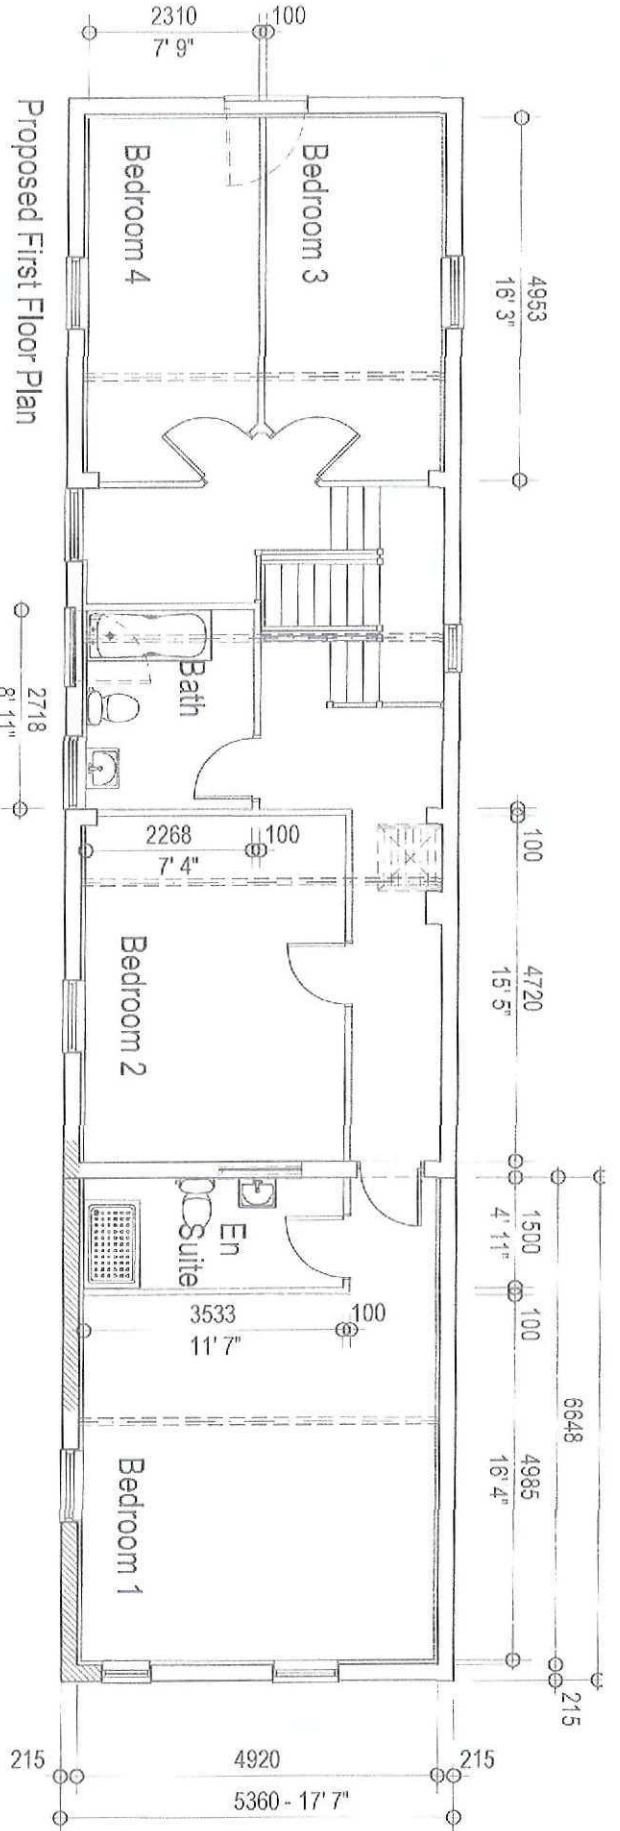


Proposed Extension to Existing Barn at  
Apple Barn, Station Road, Gedney  
Proposed Ground & First Floor Plans

07 JAN 2008  
0010/09

- 0015 - K - 03 rev /
- 1:100
- July 2008



Proposed Front Elevation

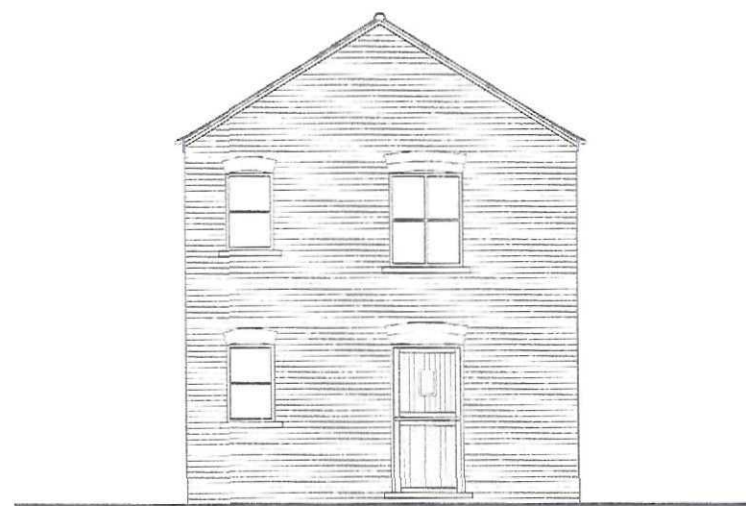


Proposed Side Elevation

# Proposed Extension to Existing Barn at Apple Barn, Station Road, Gedney


Proposed Front & Side Elevations



- 0015 - K - 04 Rev
- 1:100
- July 2008

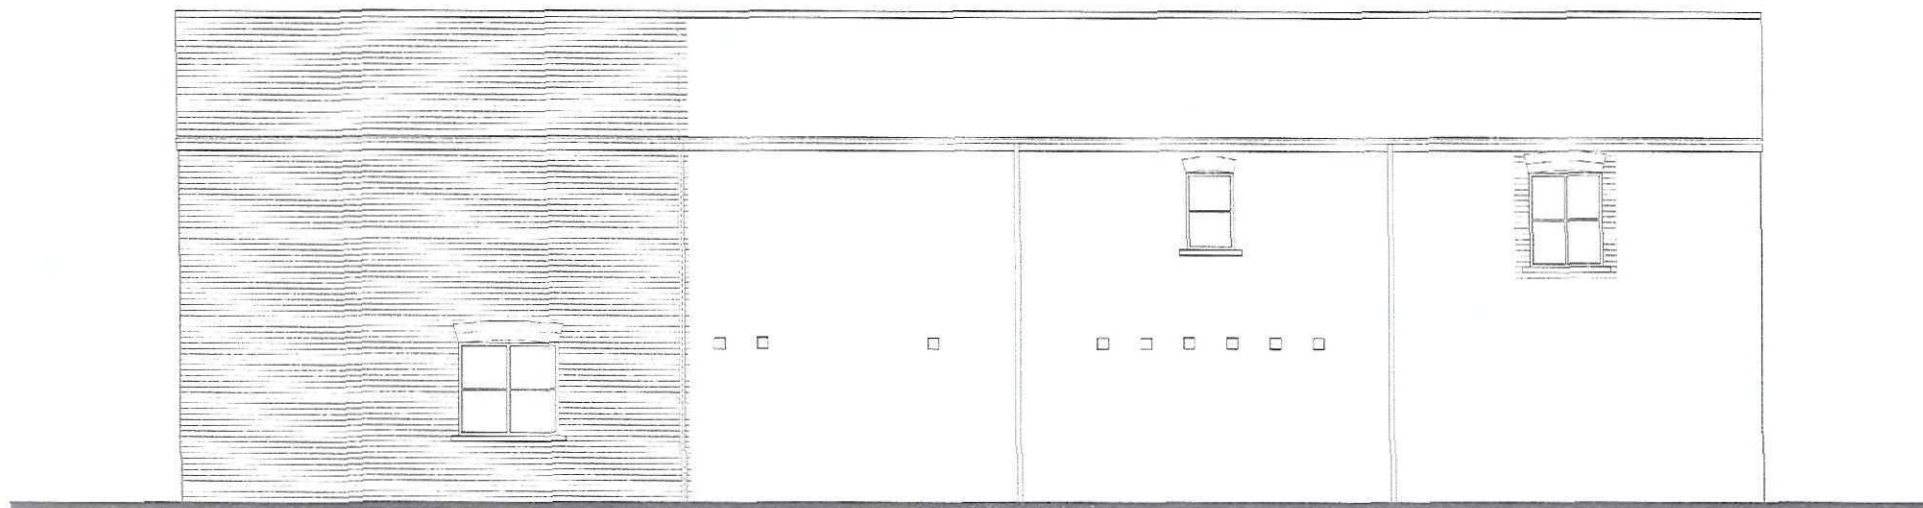


Proposed Rear Elevation

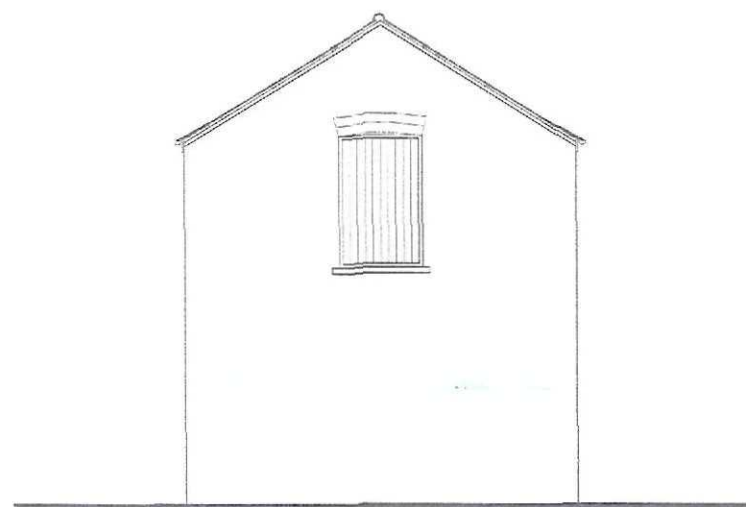

Proposed Side Elevation

DETERMINED  
PLAN

Ref: 0010/09  
07 JAN 2009

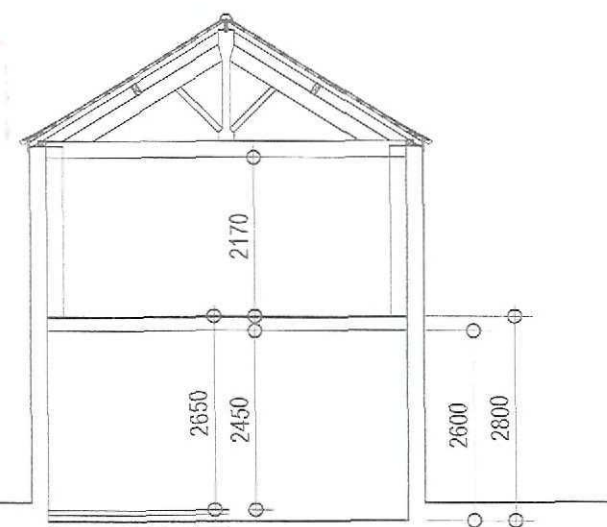


Proposed Section

Proposed Extension to Existing Barn at  
Apple Barn, Station Road, Gedney

Proposed Rear & Side Elevations


- 0015 - K - 05 Rev
- 1:100
- July 2008

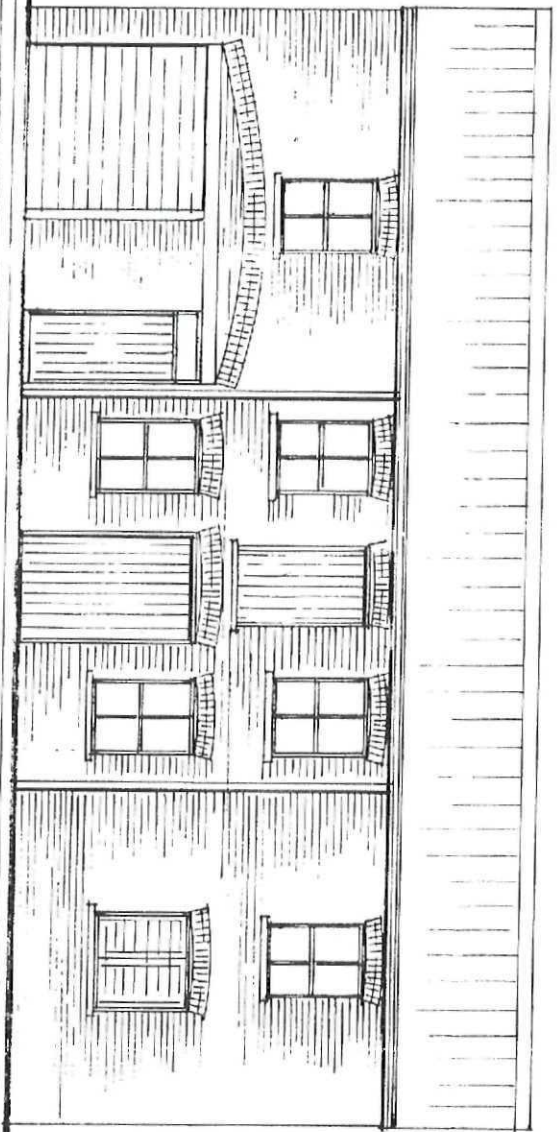

EXISTING FRONT ELEVATION

A


SCALE 1:100

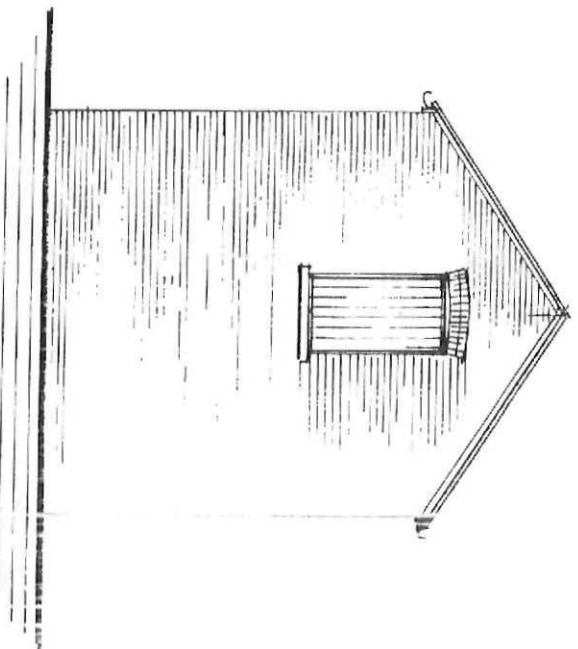


EXISTING SIDE ELEVATION

B


DETERMINED  
PLAN

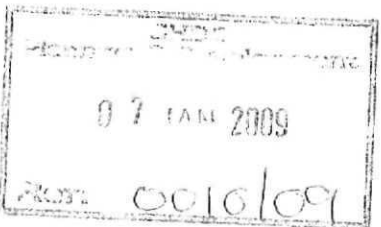



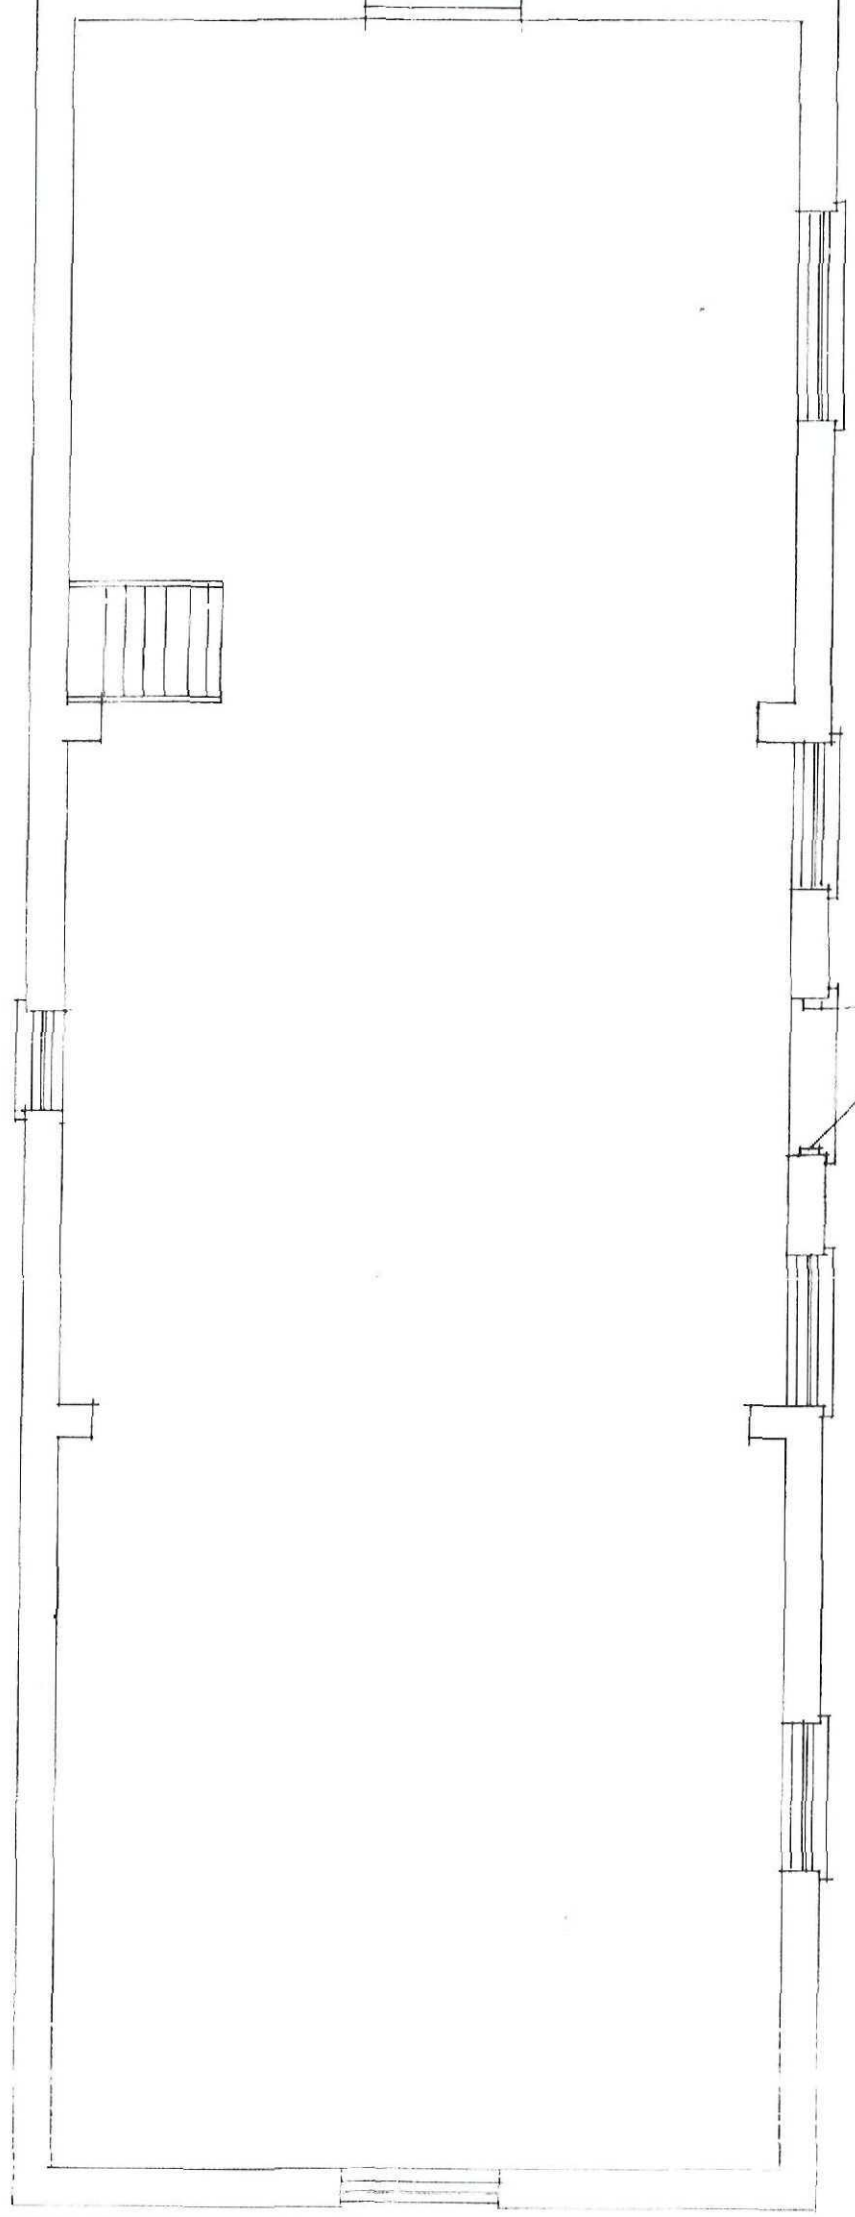


EXISTING FIRST FLOOR

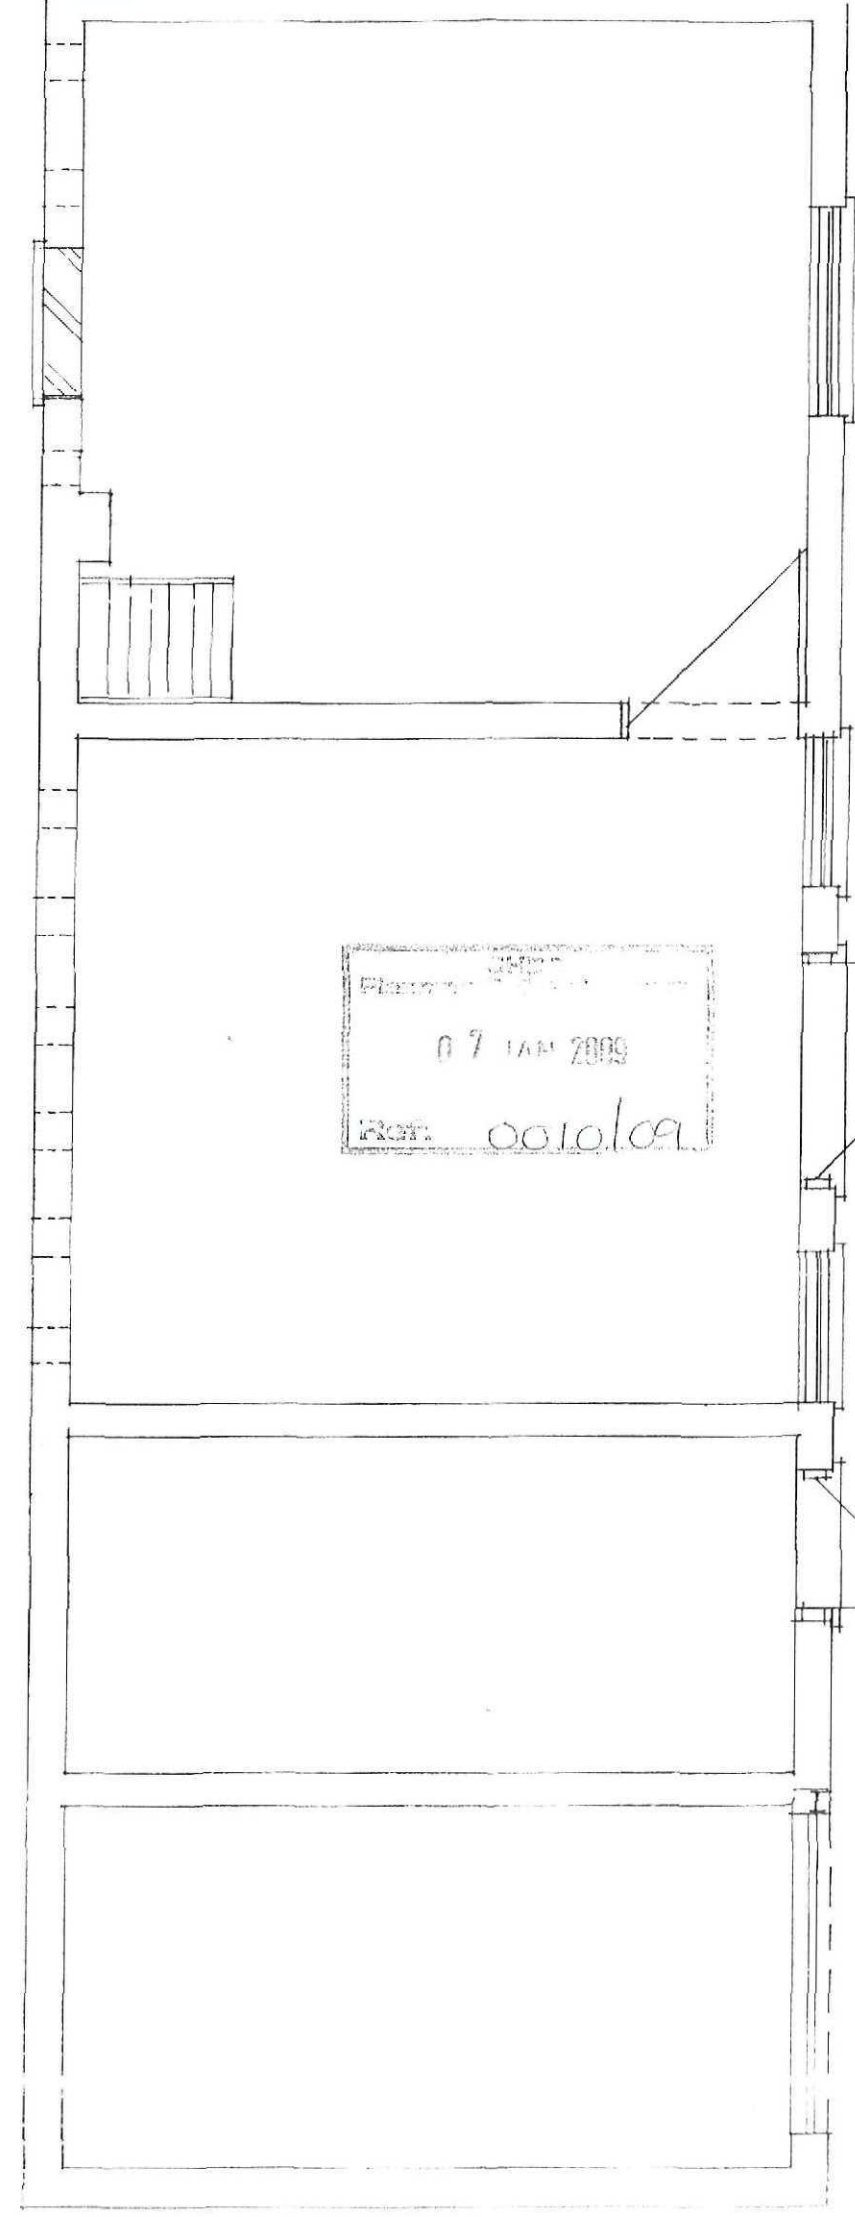

07 JAN 2009  
0010109

EXISTING GROUND FLOOR

SCALE 1:50

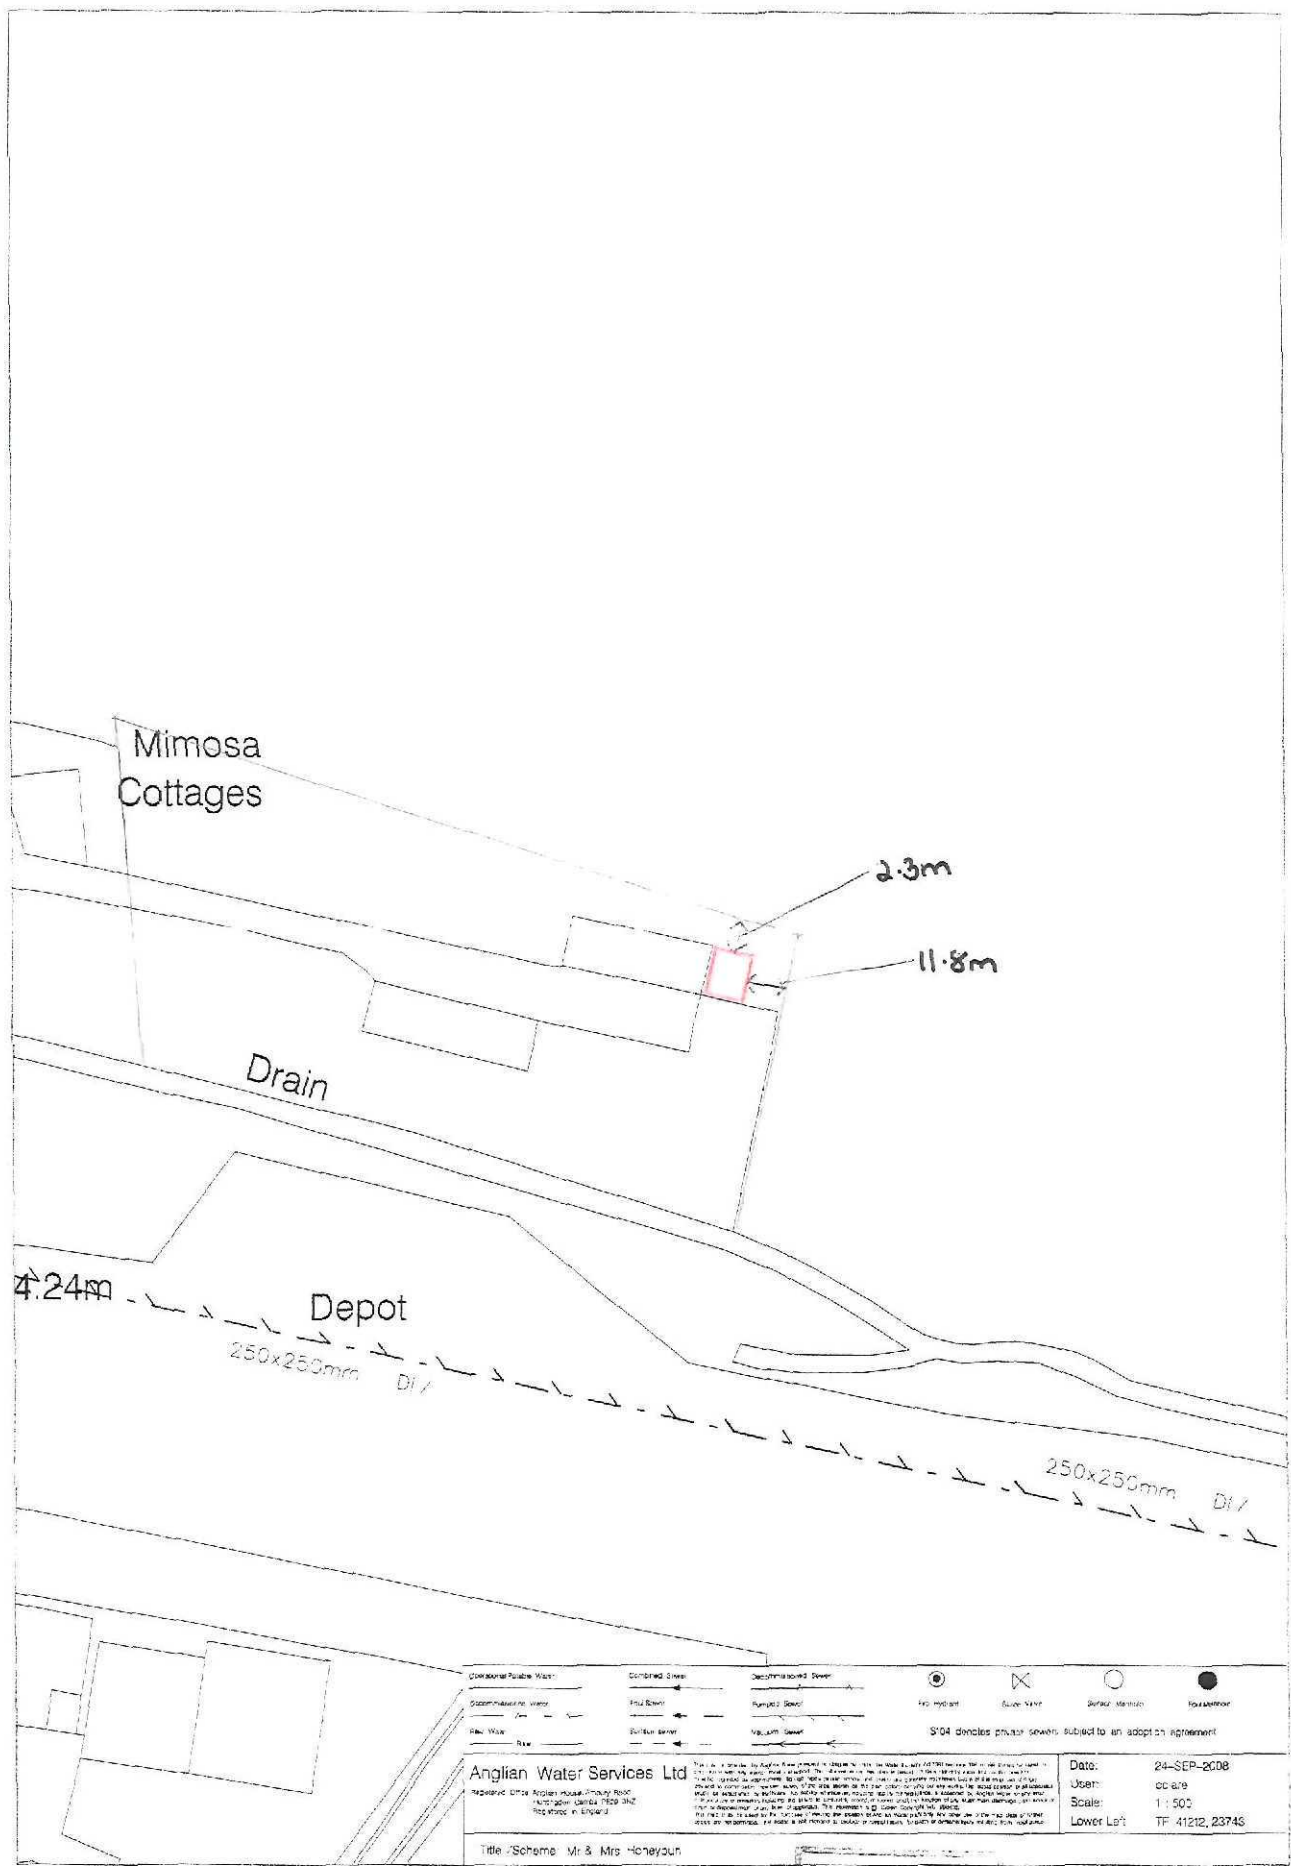

**DETERMINED  
PLAN**

SHDC  
07 JAN 2009  
0010109