



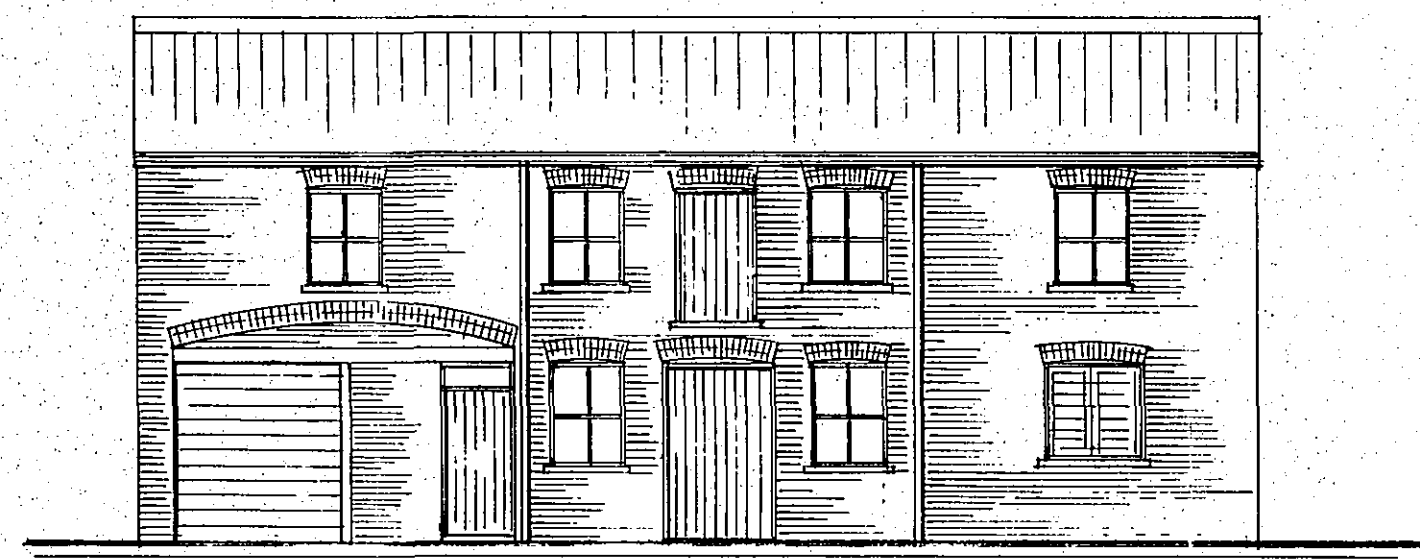


EXISTING FRONT ELEVATION (A)


SCALE 1:100

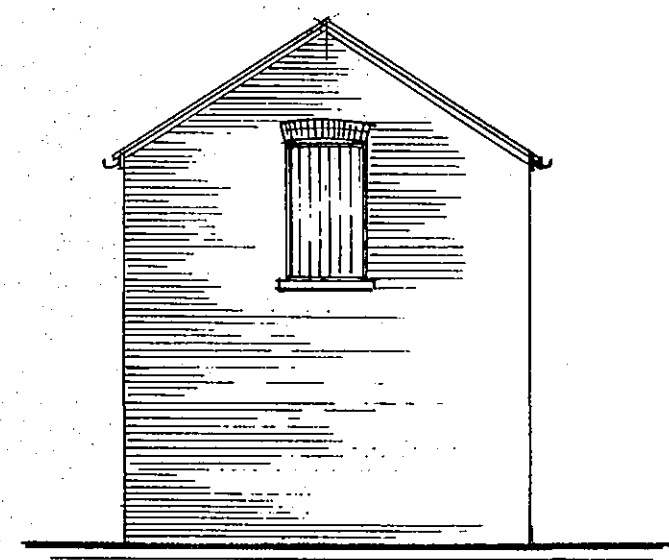


EXISTING SIDE ELEVATION (B)

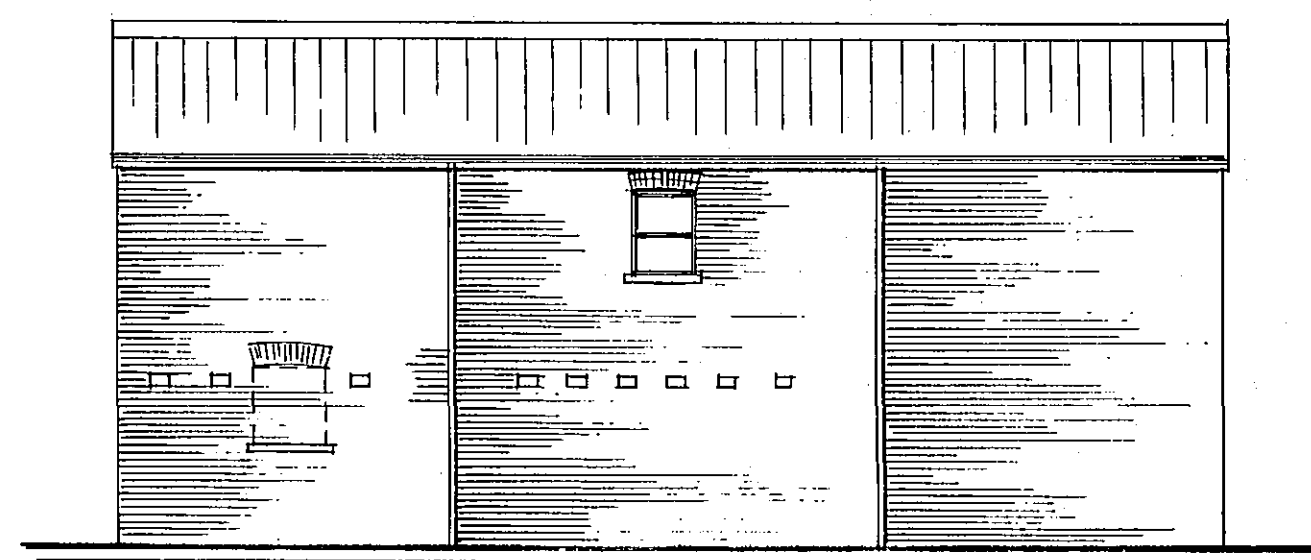


EXISTING REAR ELEVATION (C)

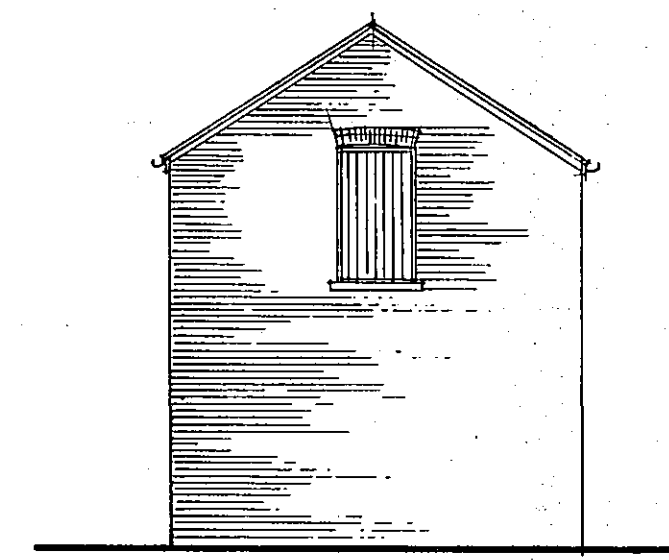

EXISTING SIDE ELEVATION (D)

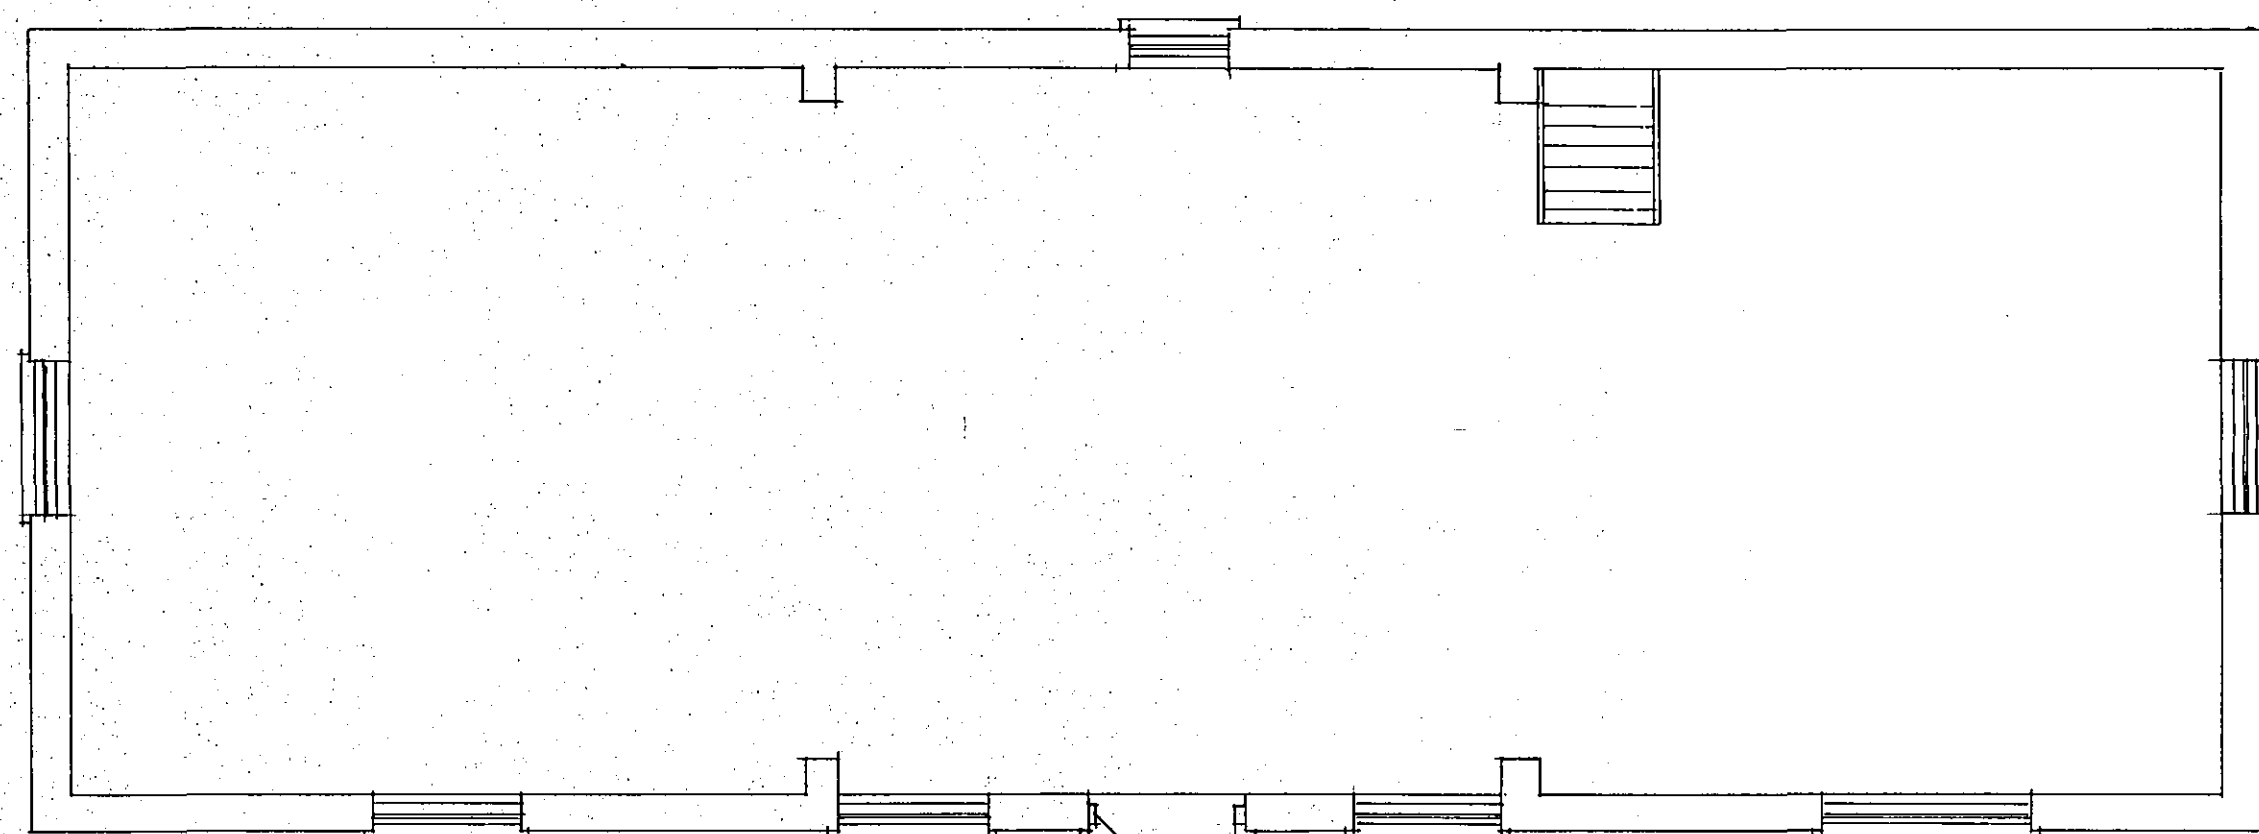

EXISTING FIRST FLOOR

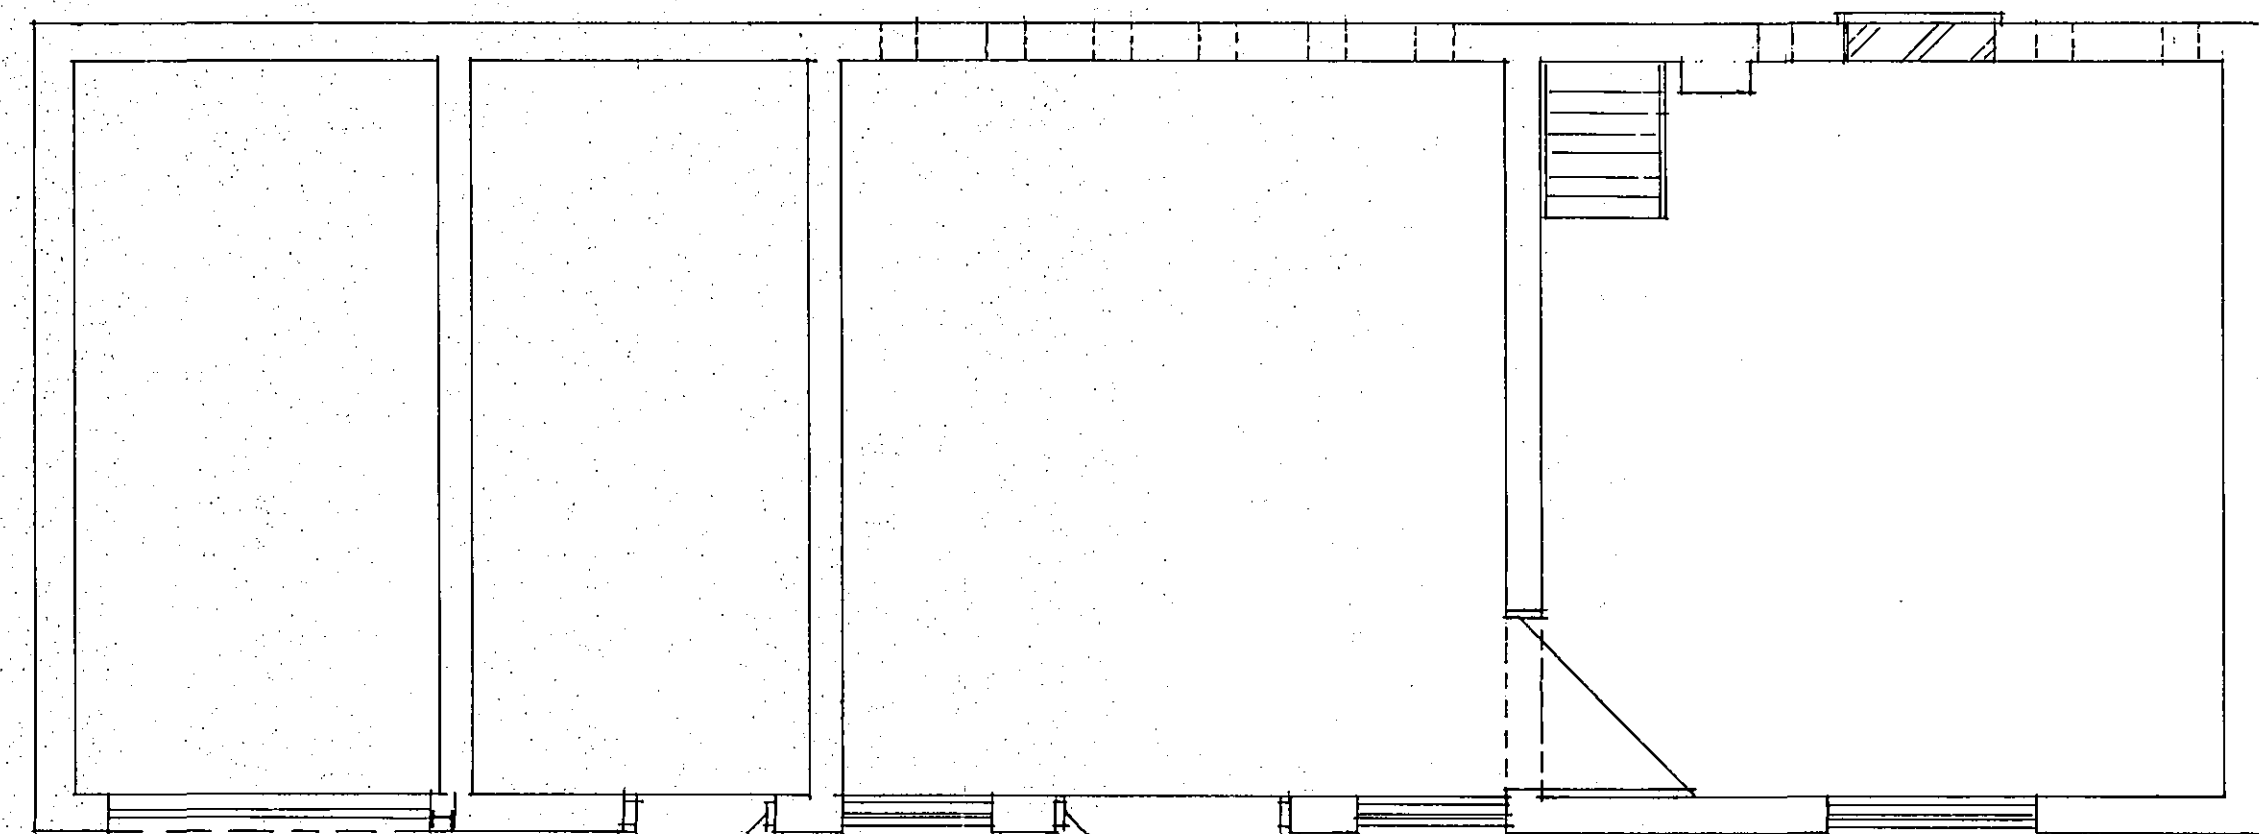

EXISTING GROUND FLOOR

SCALE 1:50

SHDC
PLANNING & DEVELOPMENT
- 4 JAN 2007
Ref. 0015107

DETERMINED
PLAN

NOTES:
All dimensions must be checked on site and not scaled from this drawing.

A	Date	Revisions

© Copyright
Grahame Seaton Design Limited
Design & Planning Consultant
New Build Domestic & Commercial
67 St Peters Road, Upwell, Wisbech, Cambs PE14 9EJ
Telephone: (01945) 772632 Fax: (01945) 773192 Mobile: (07799) 833359
Directors: G.A.Seaton, D.J.Seaton Registered in England no. 4682205

Client
M & R MARKILLIE
STONE GATE HOUSE
GEDNEY

Job Title
CHANGE OF USE
OF BARN TO DWELLING
AT APPLE BARN
STATION ROAD, GEDNEY

Drawing Title
EXISTING DETAILS

Scale 1:50 1:100

Date AUG 2002 Drawn by

Drg. No. 02/8/1003 Rev.