

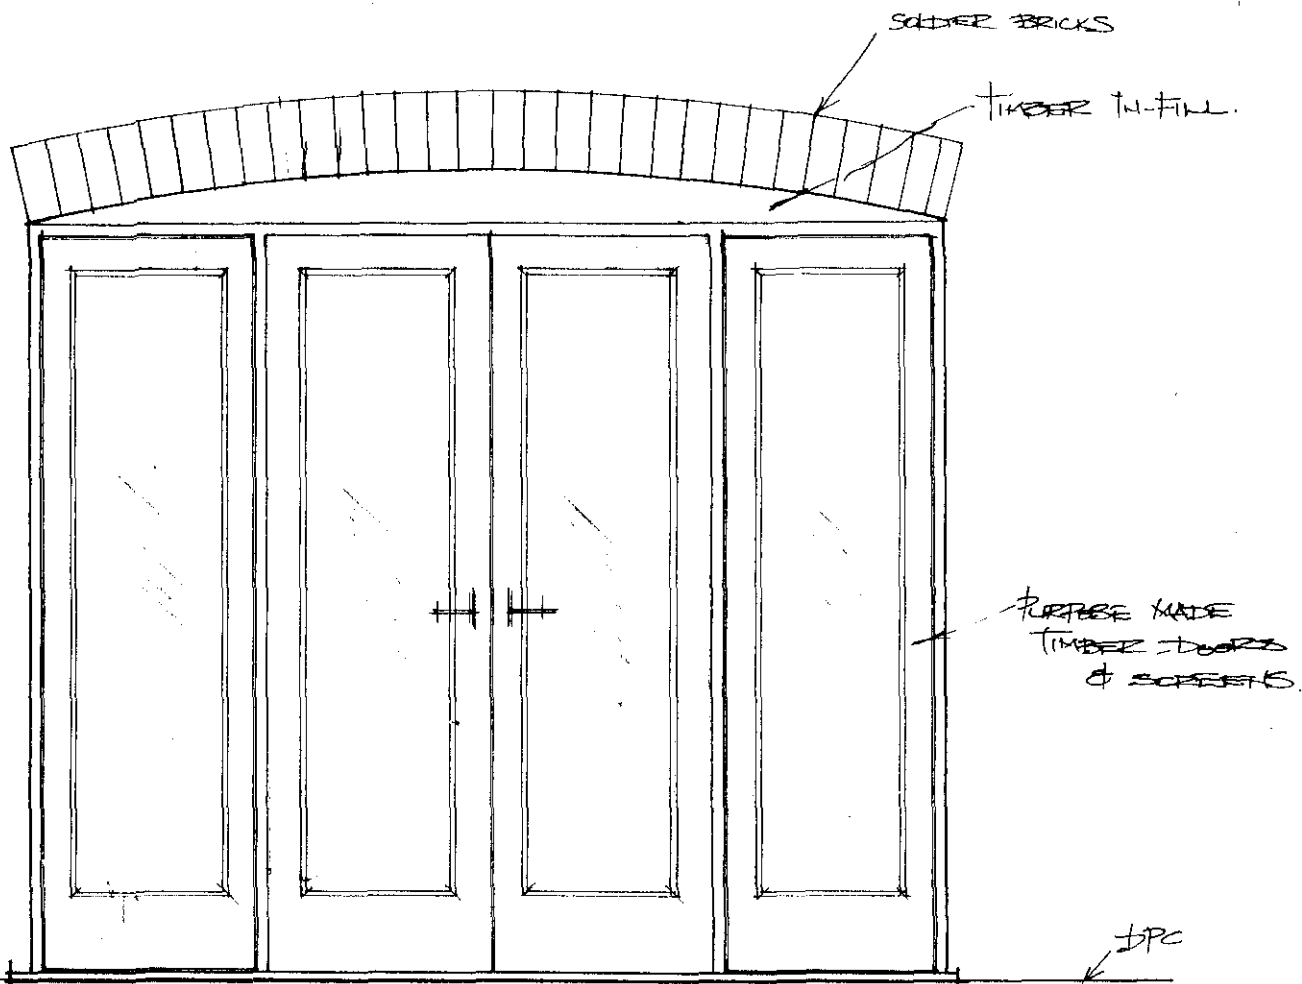


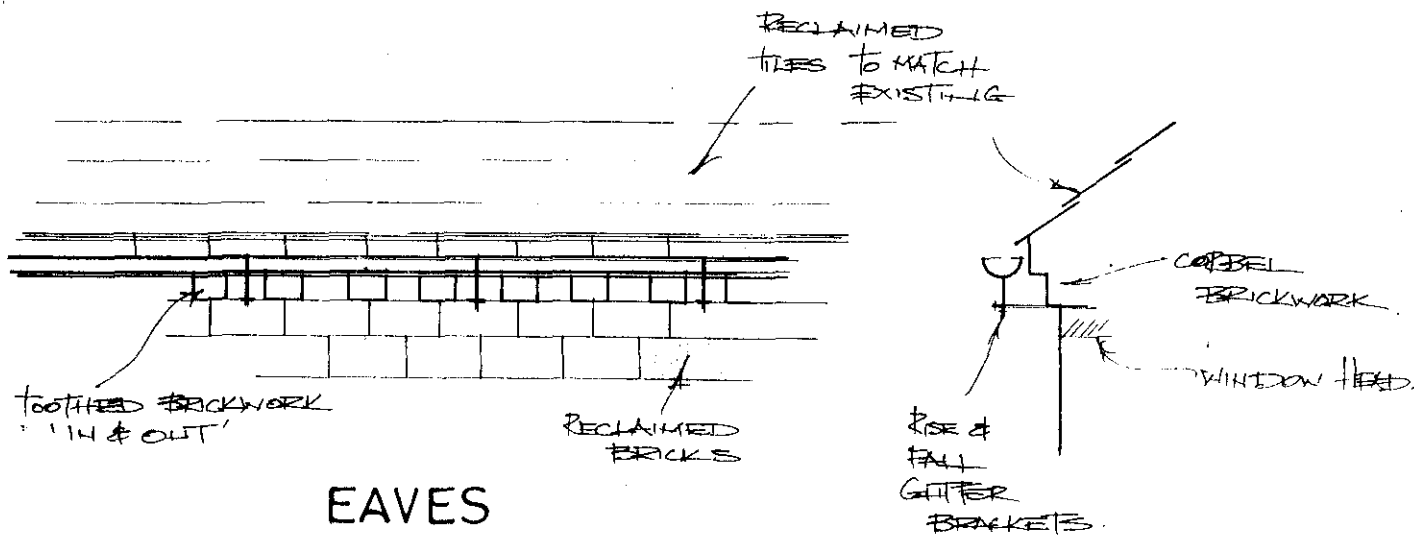

FRENCH DOORS

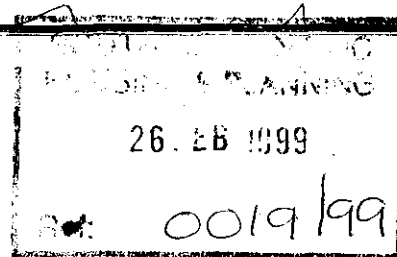

EAVES


DETAILS

1 : 20


9925

1000

0019/99

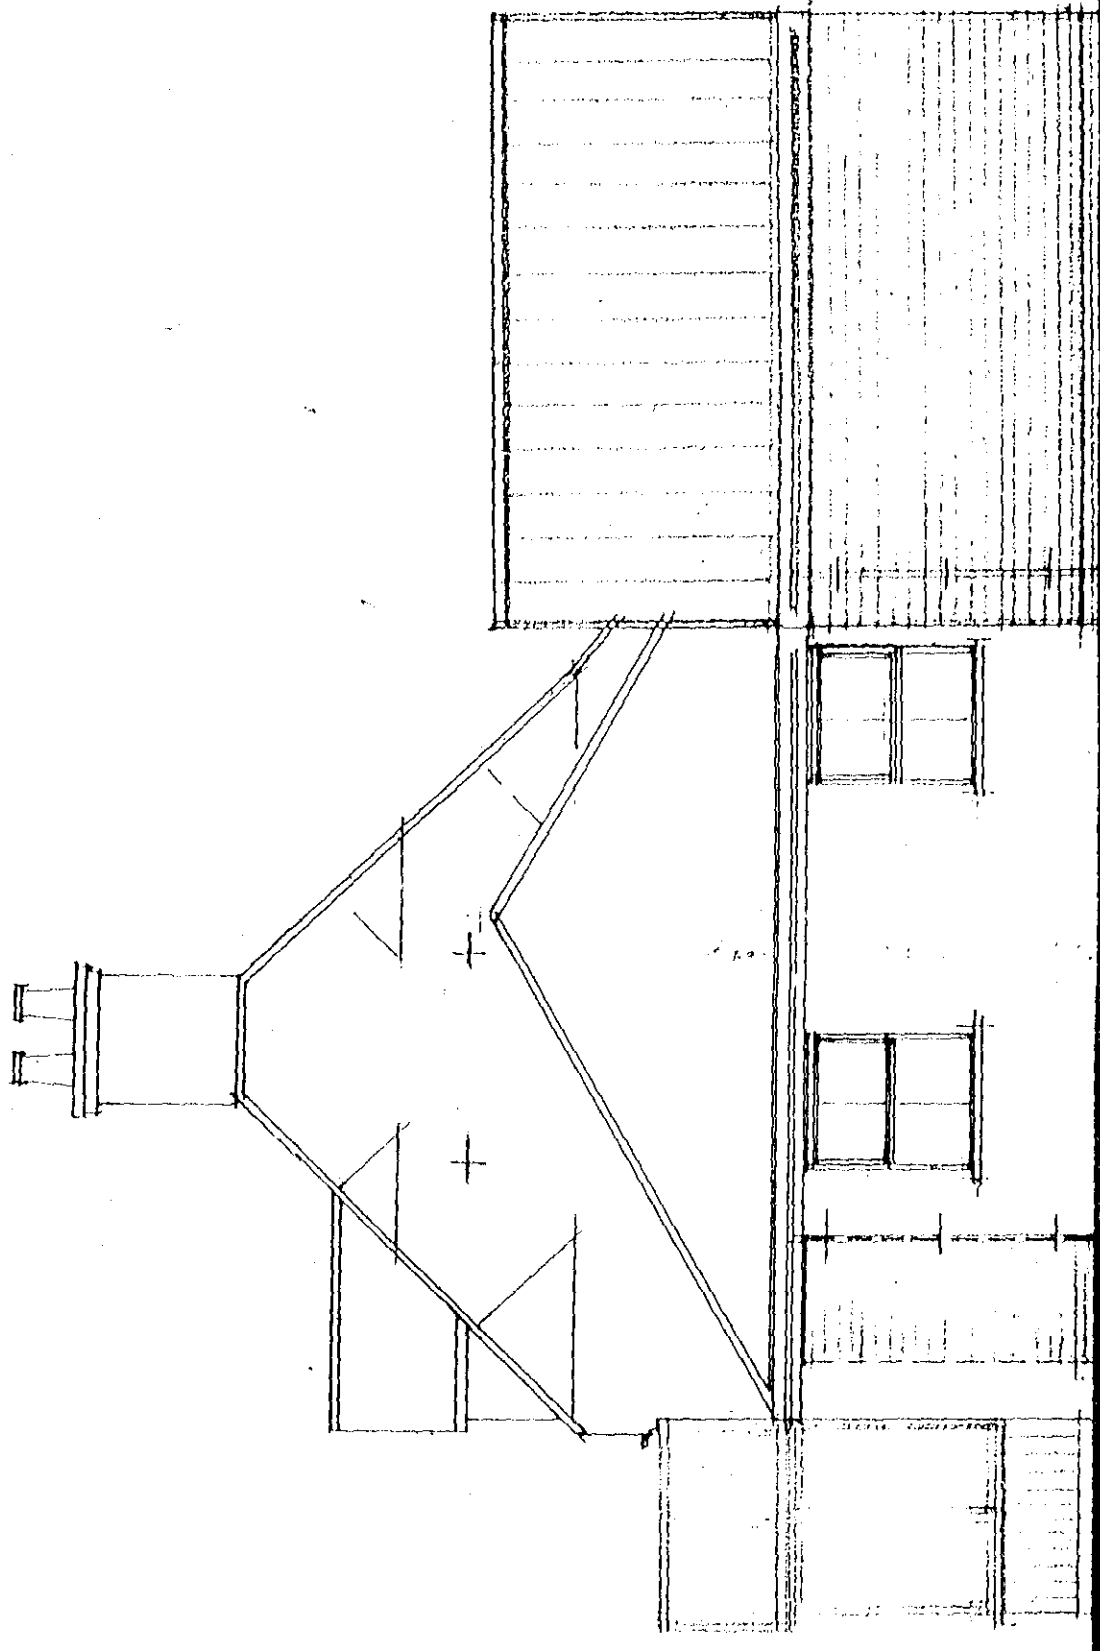


1:50

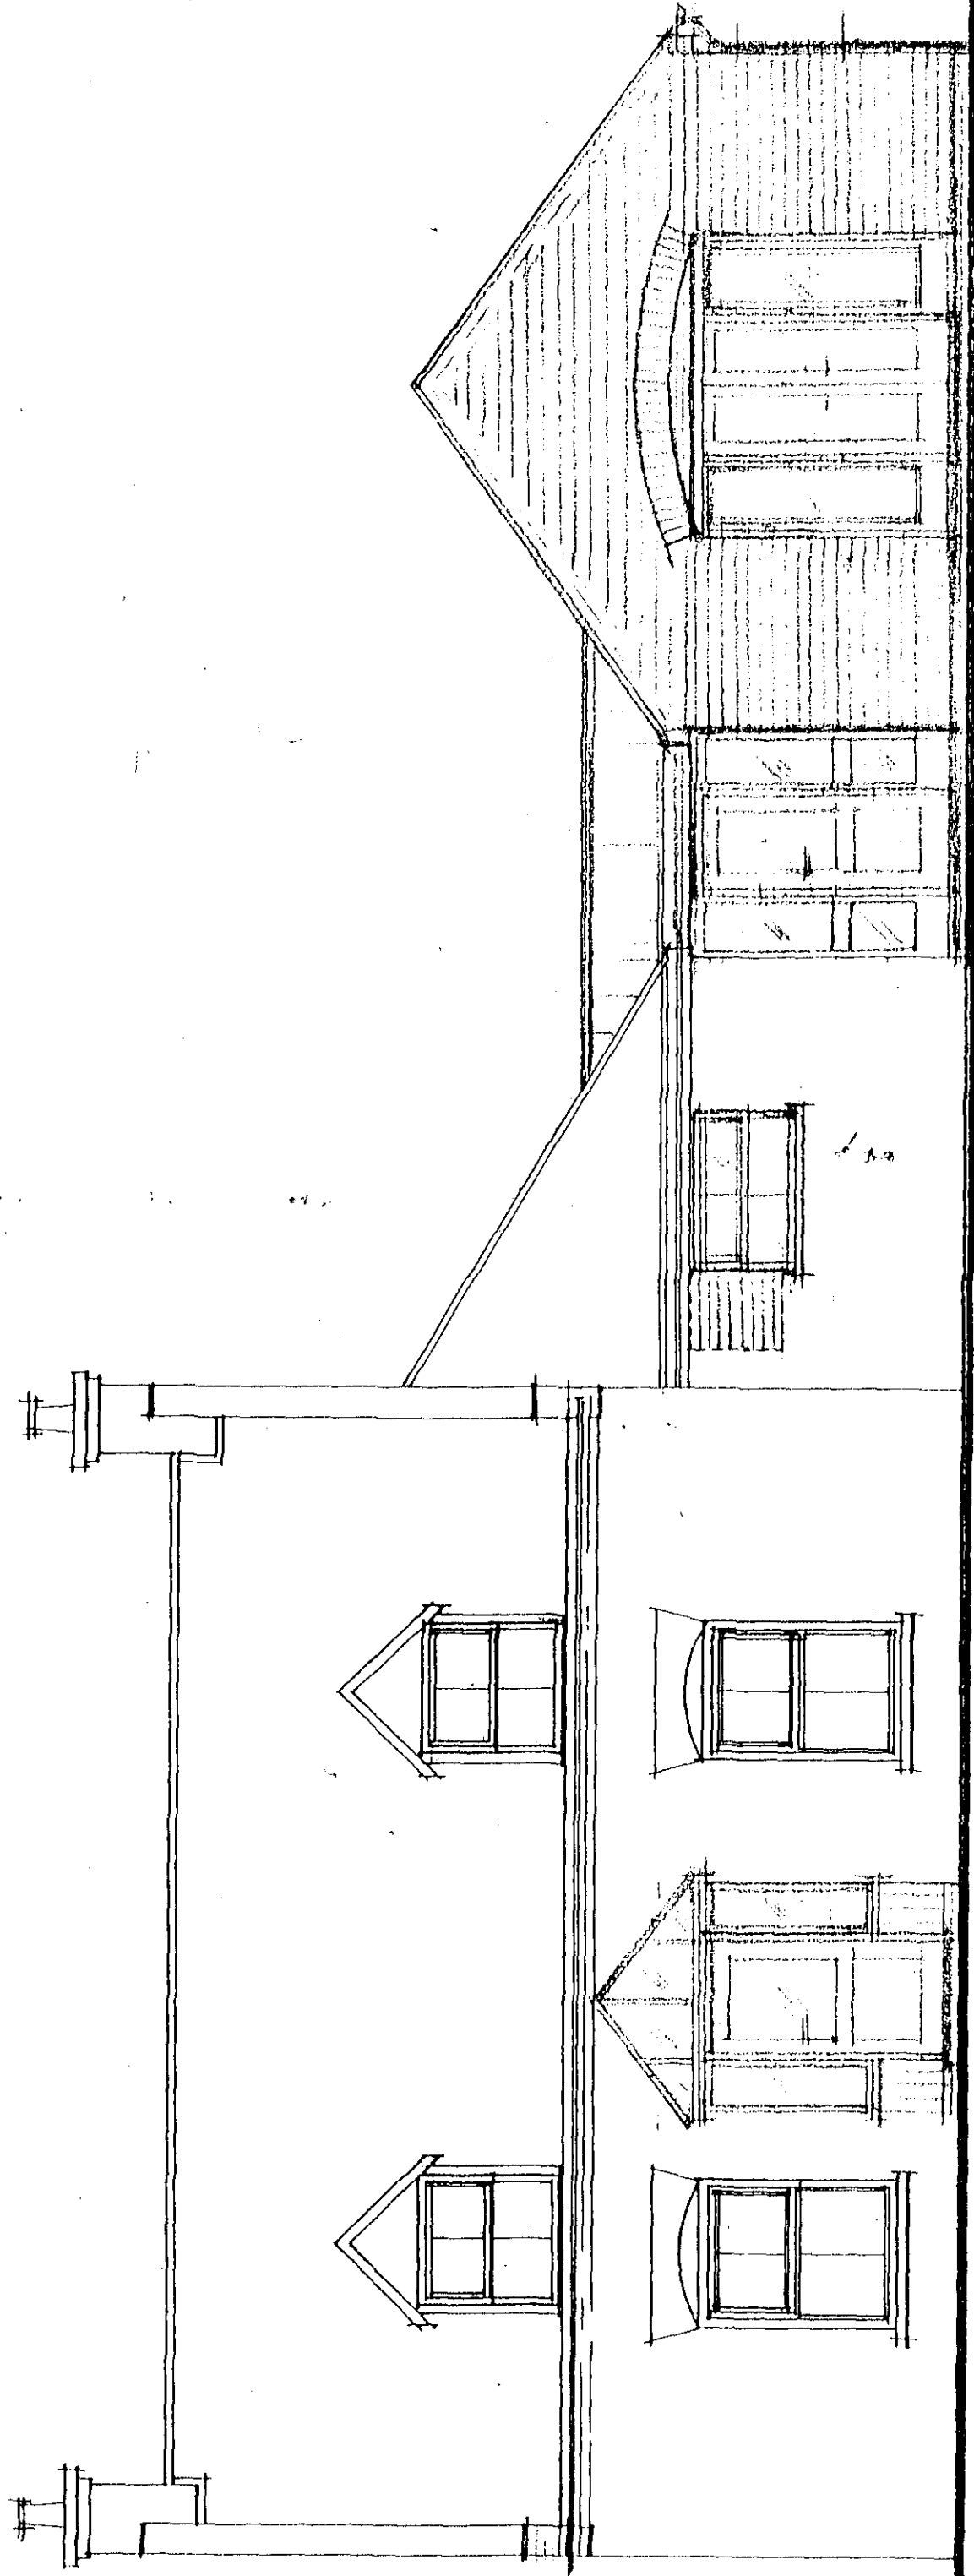

FRONT

1:50

0019/99

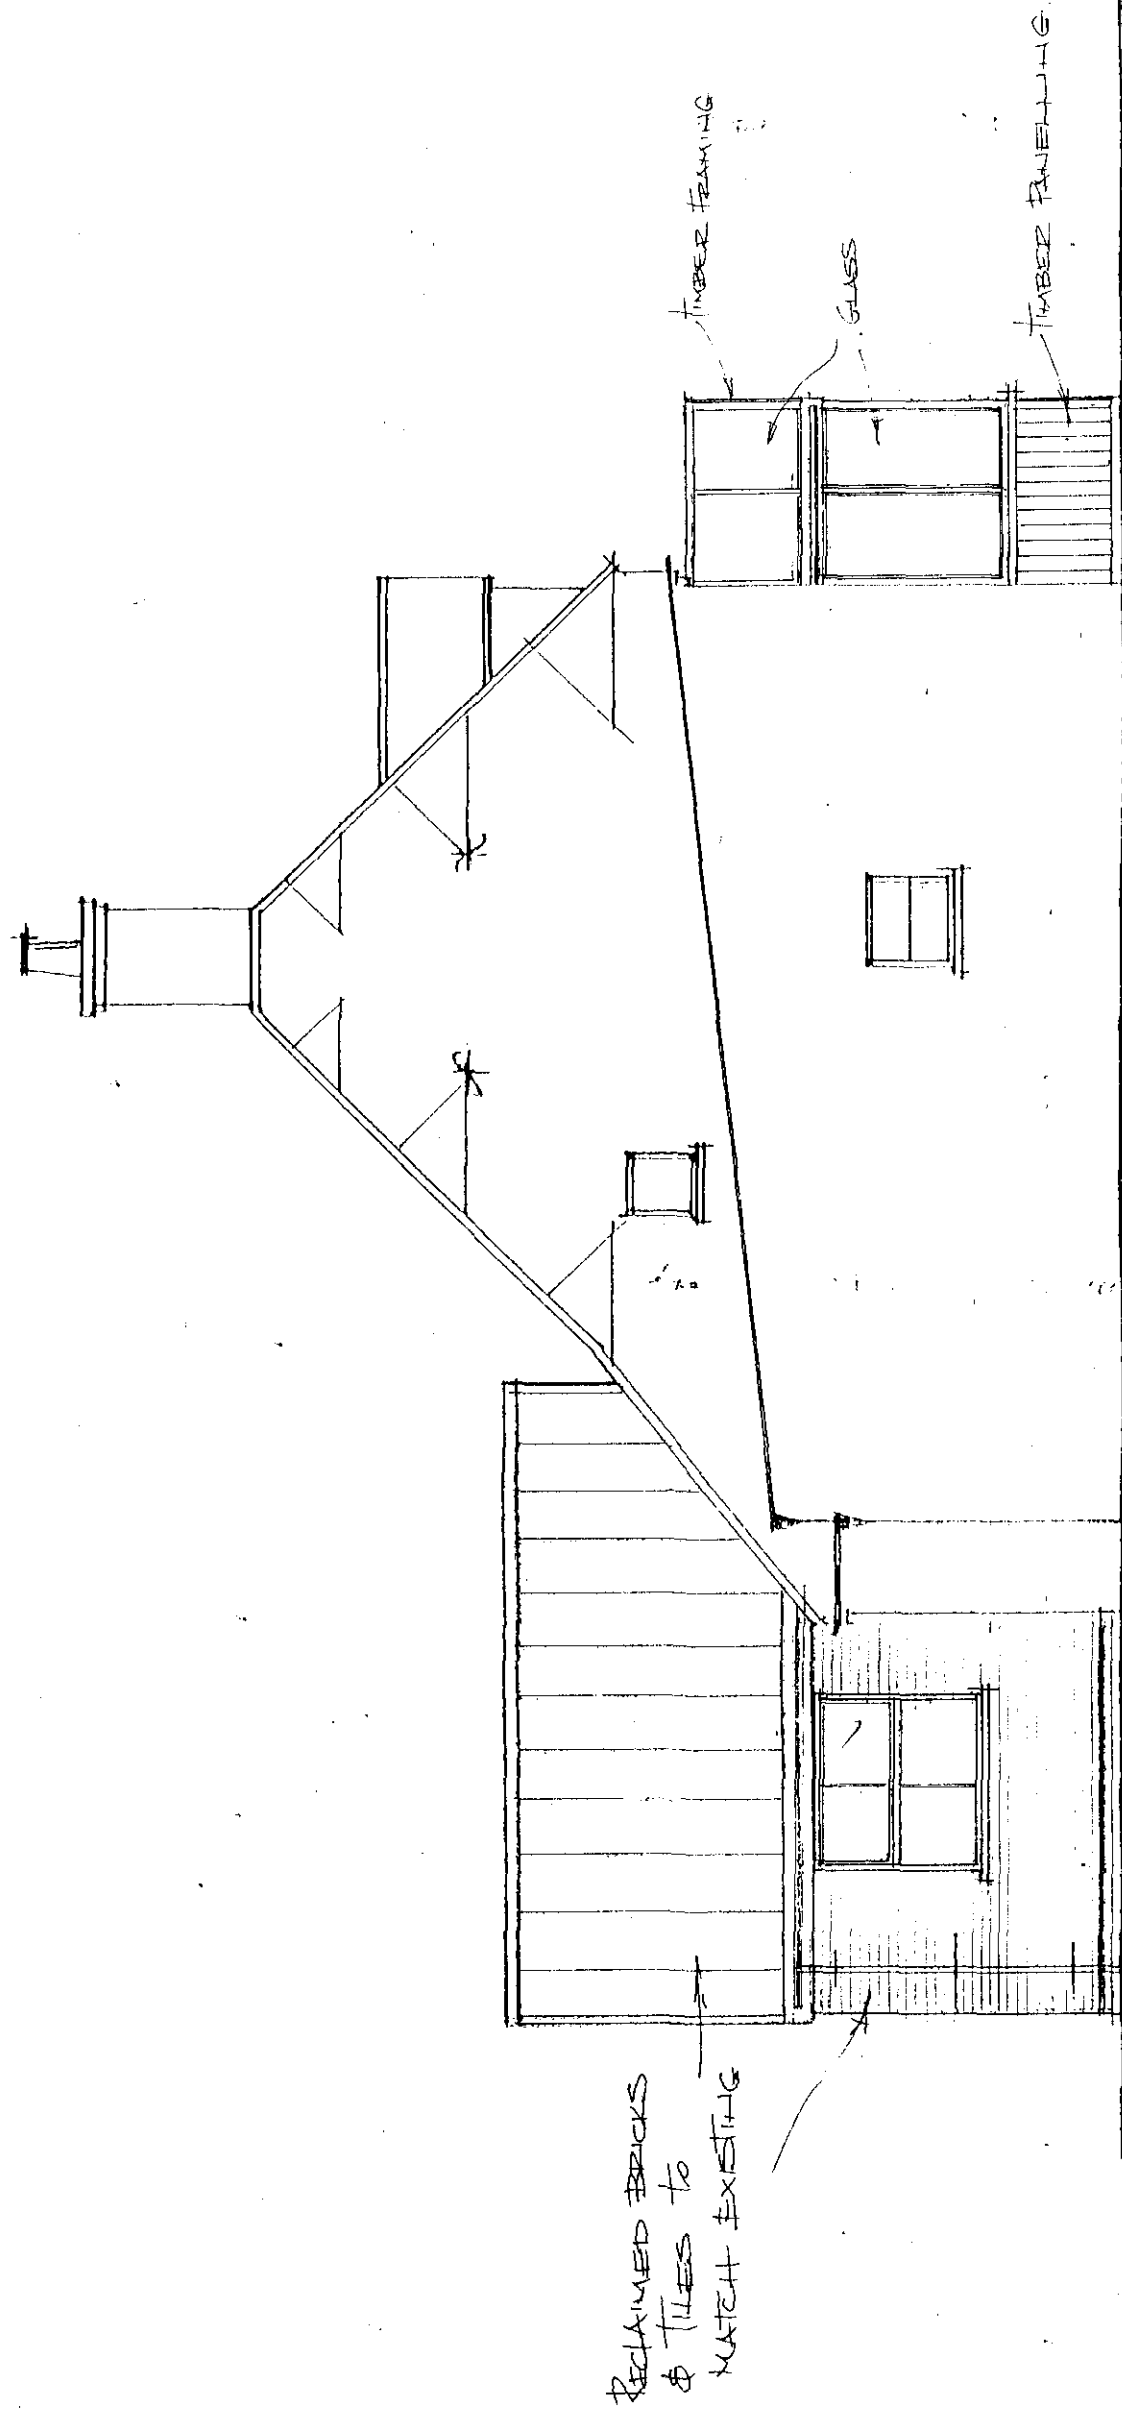

SKETCH


1:50


0019/99

NOT TO SCALE
HOUSE PLAN
26 FEB 1959
1001969
F.D.

BRIGAIR

1:50

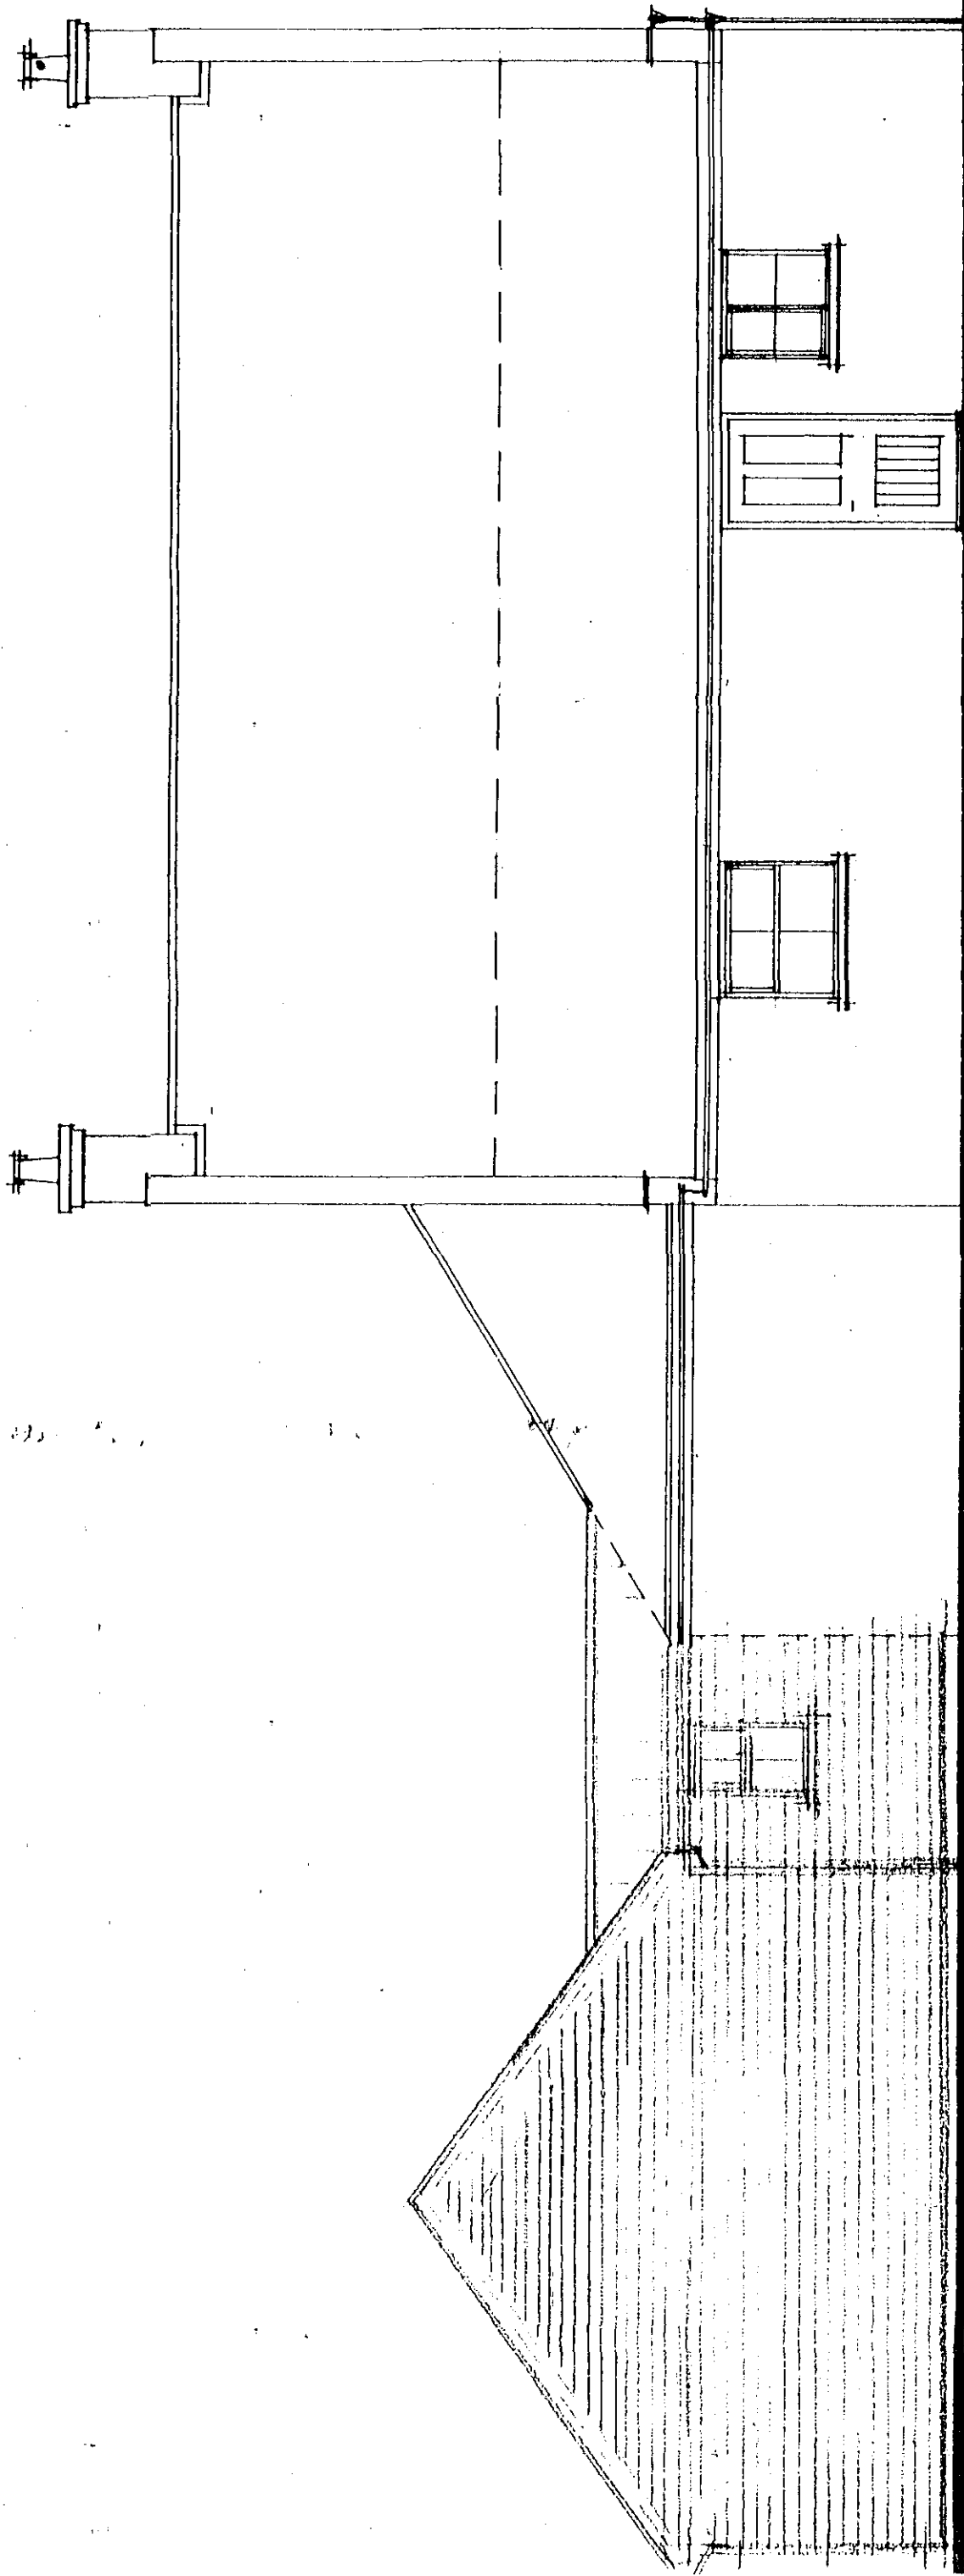


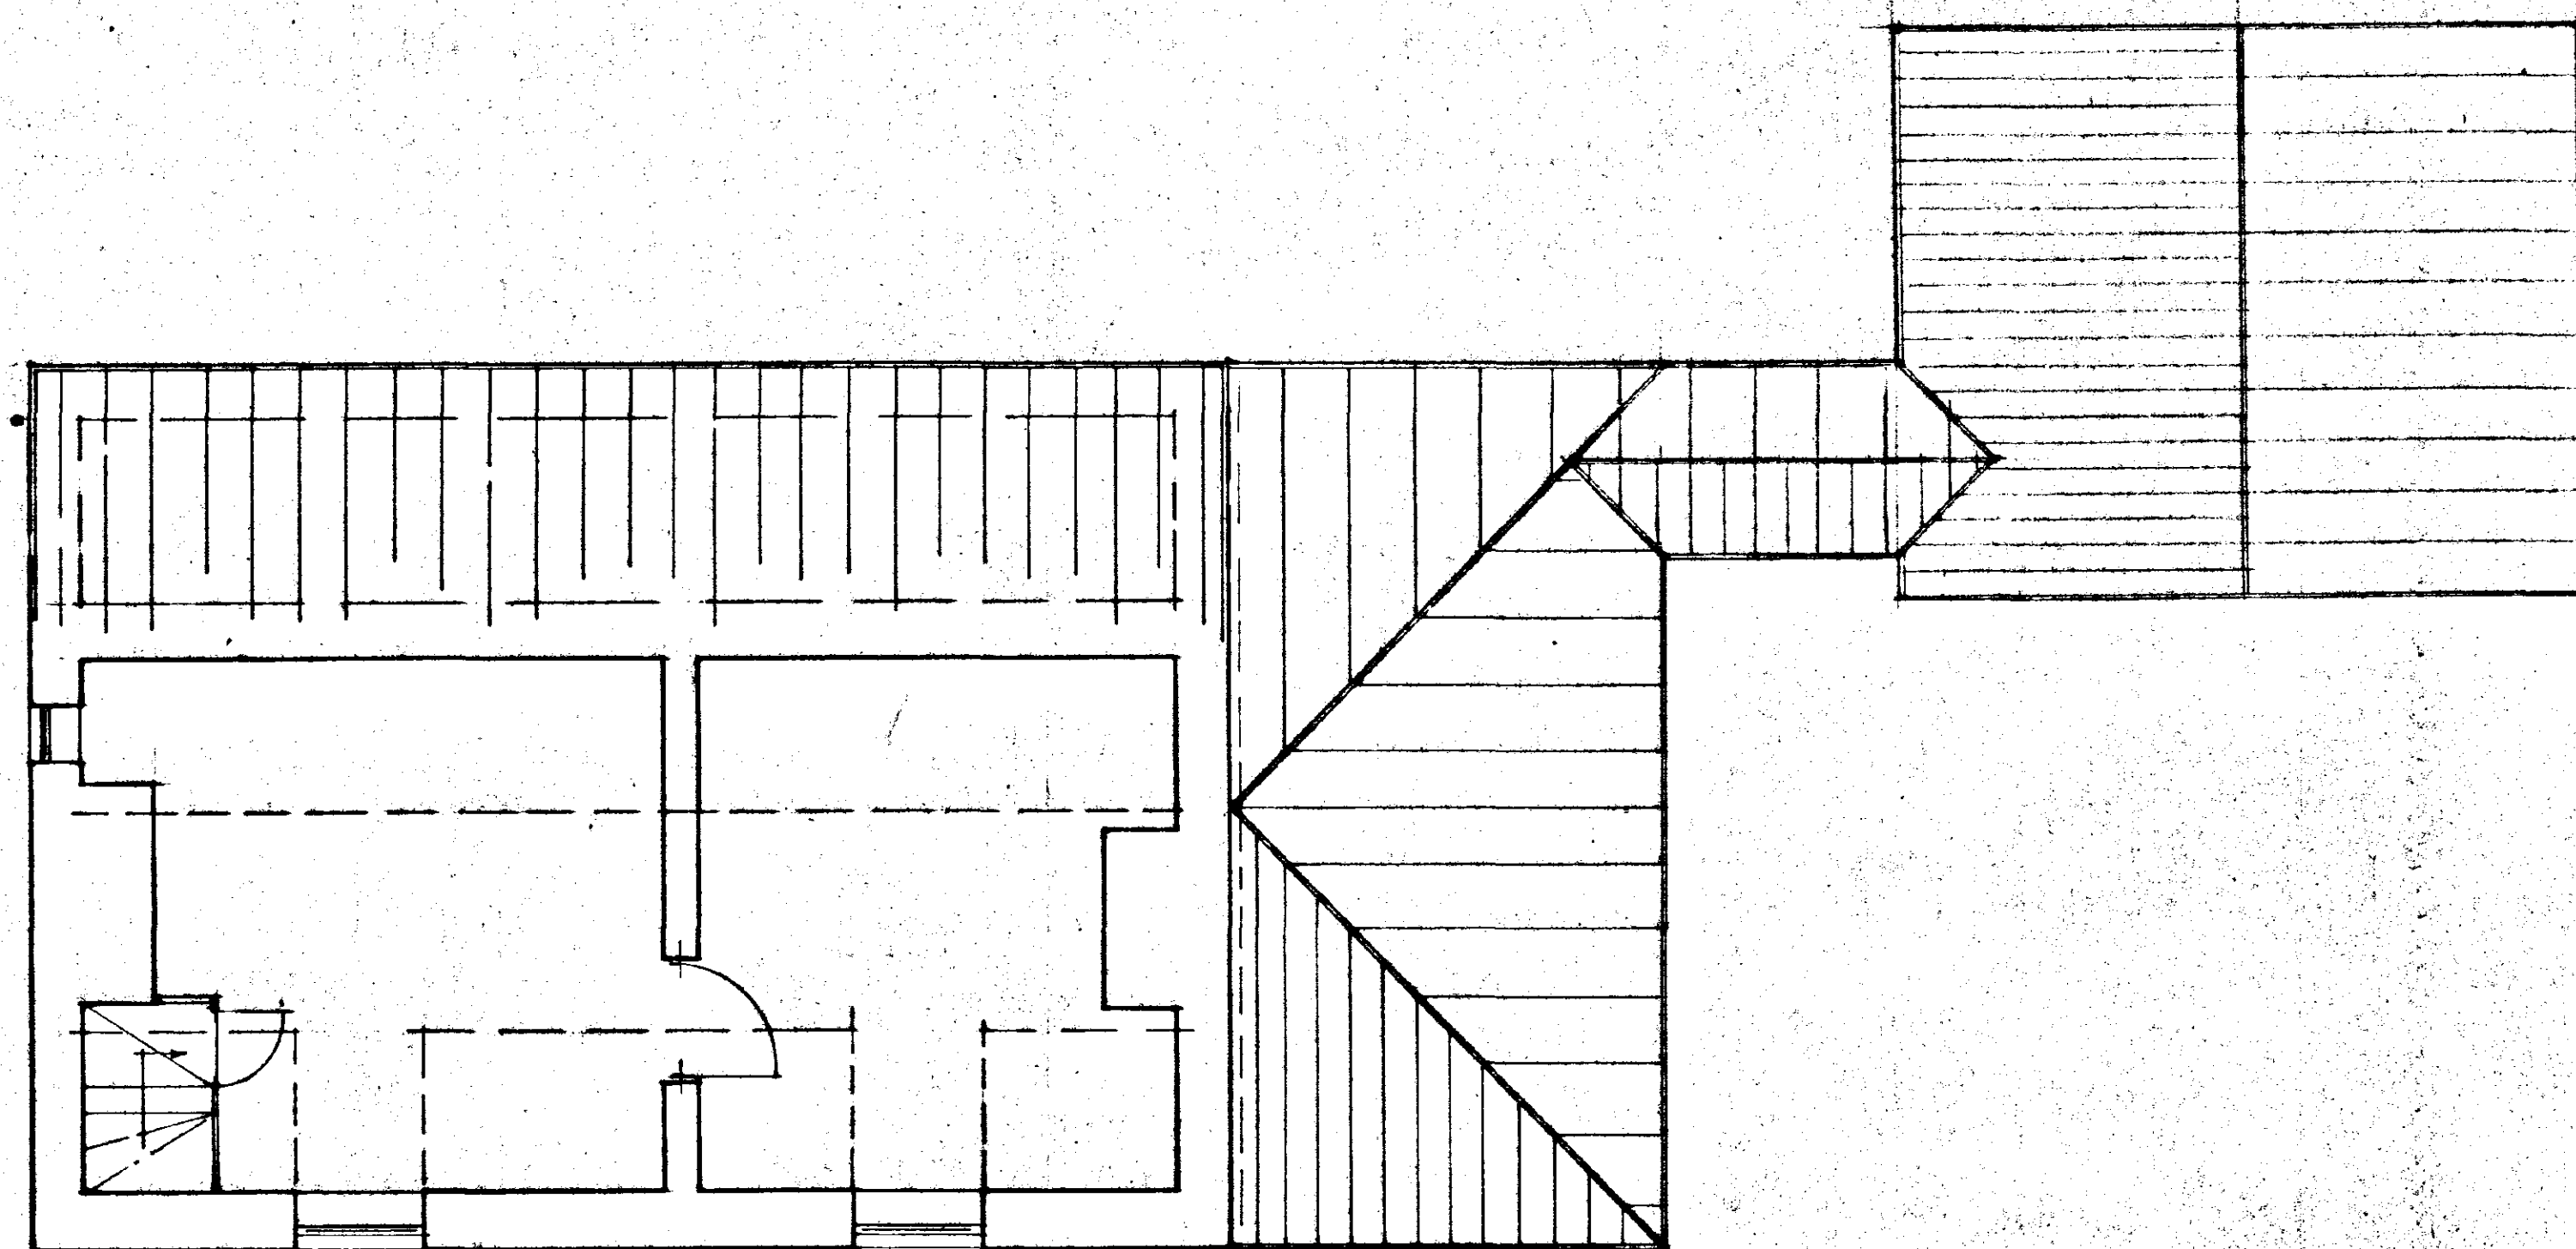


FIRST FLOOR PLAN




FRONT

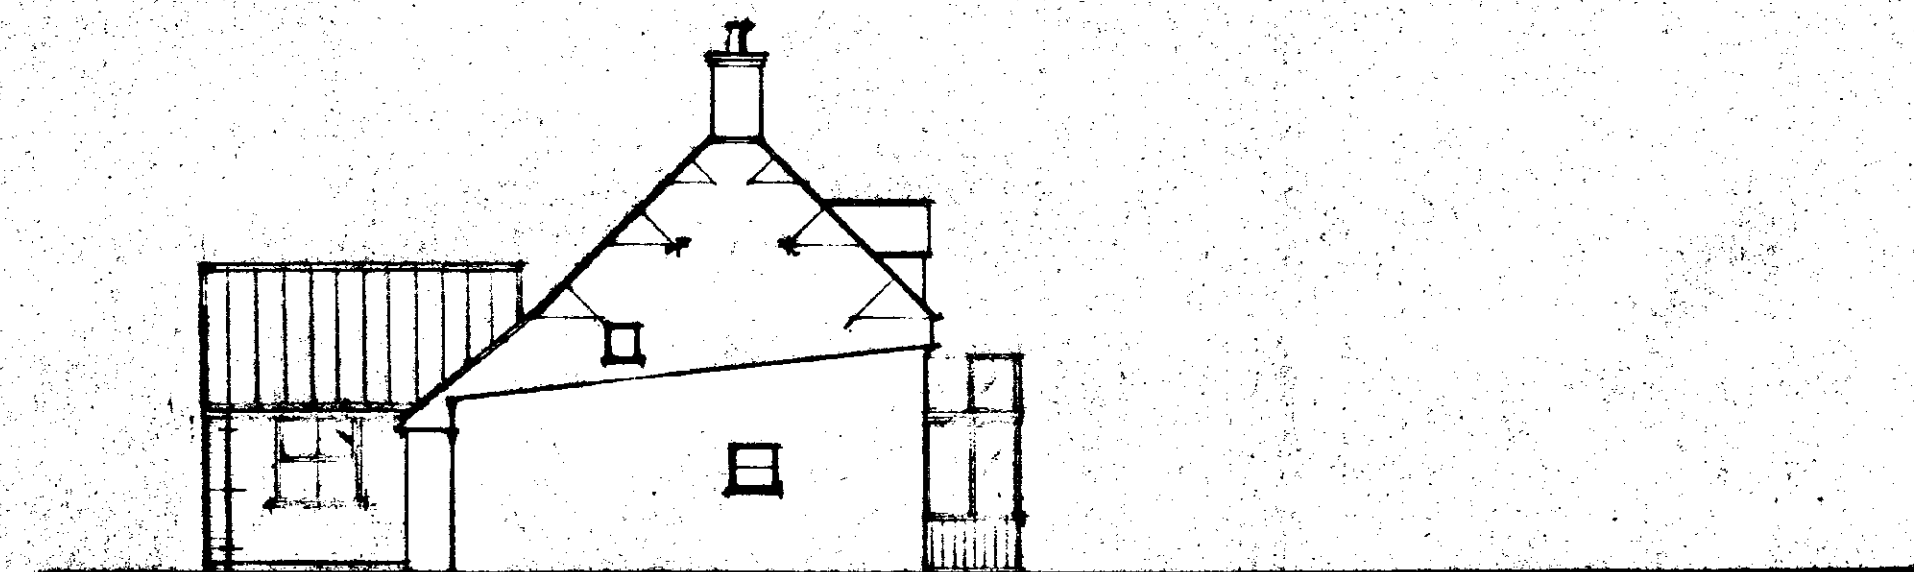


SIDE

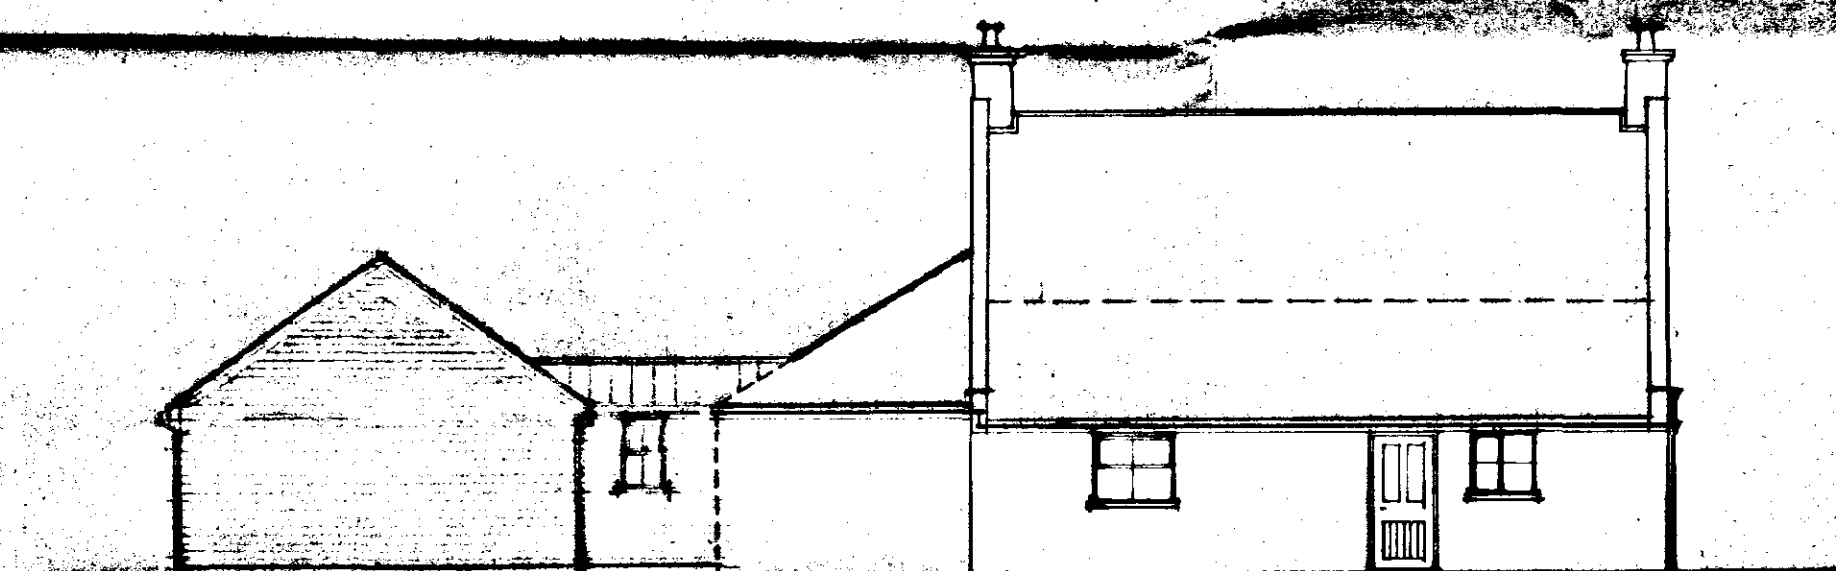

REAR

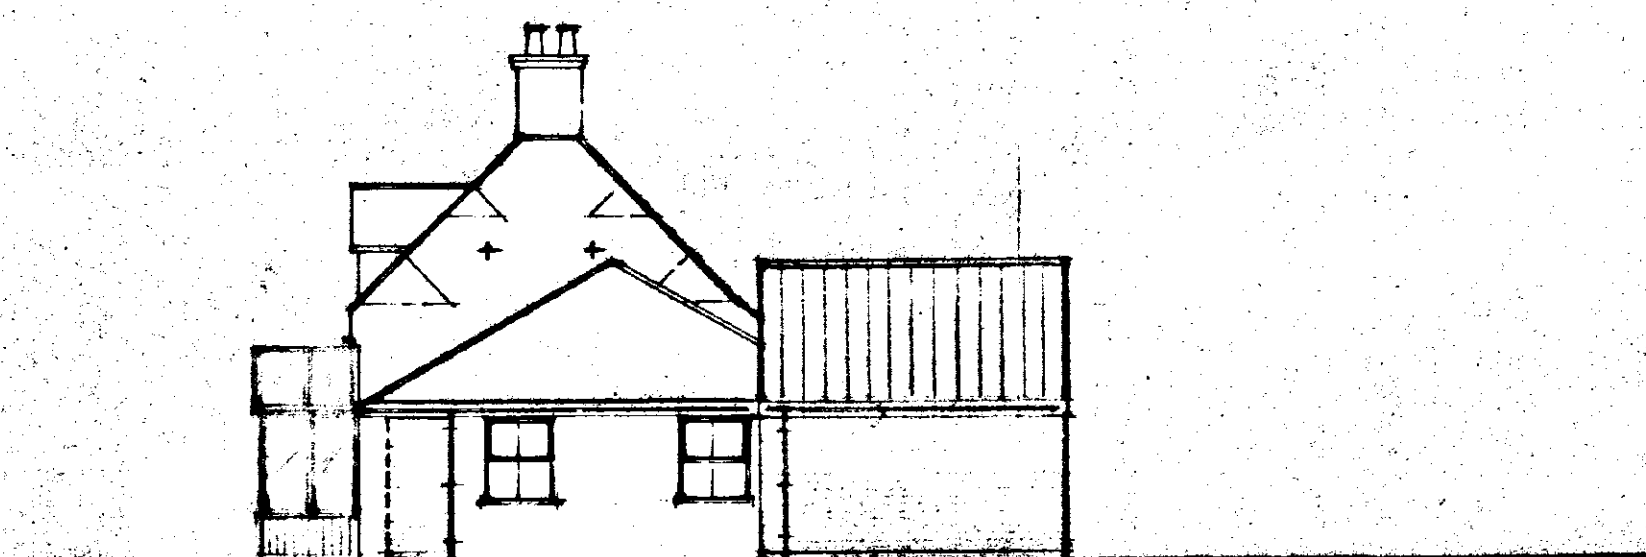

SIDE

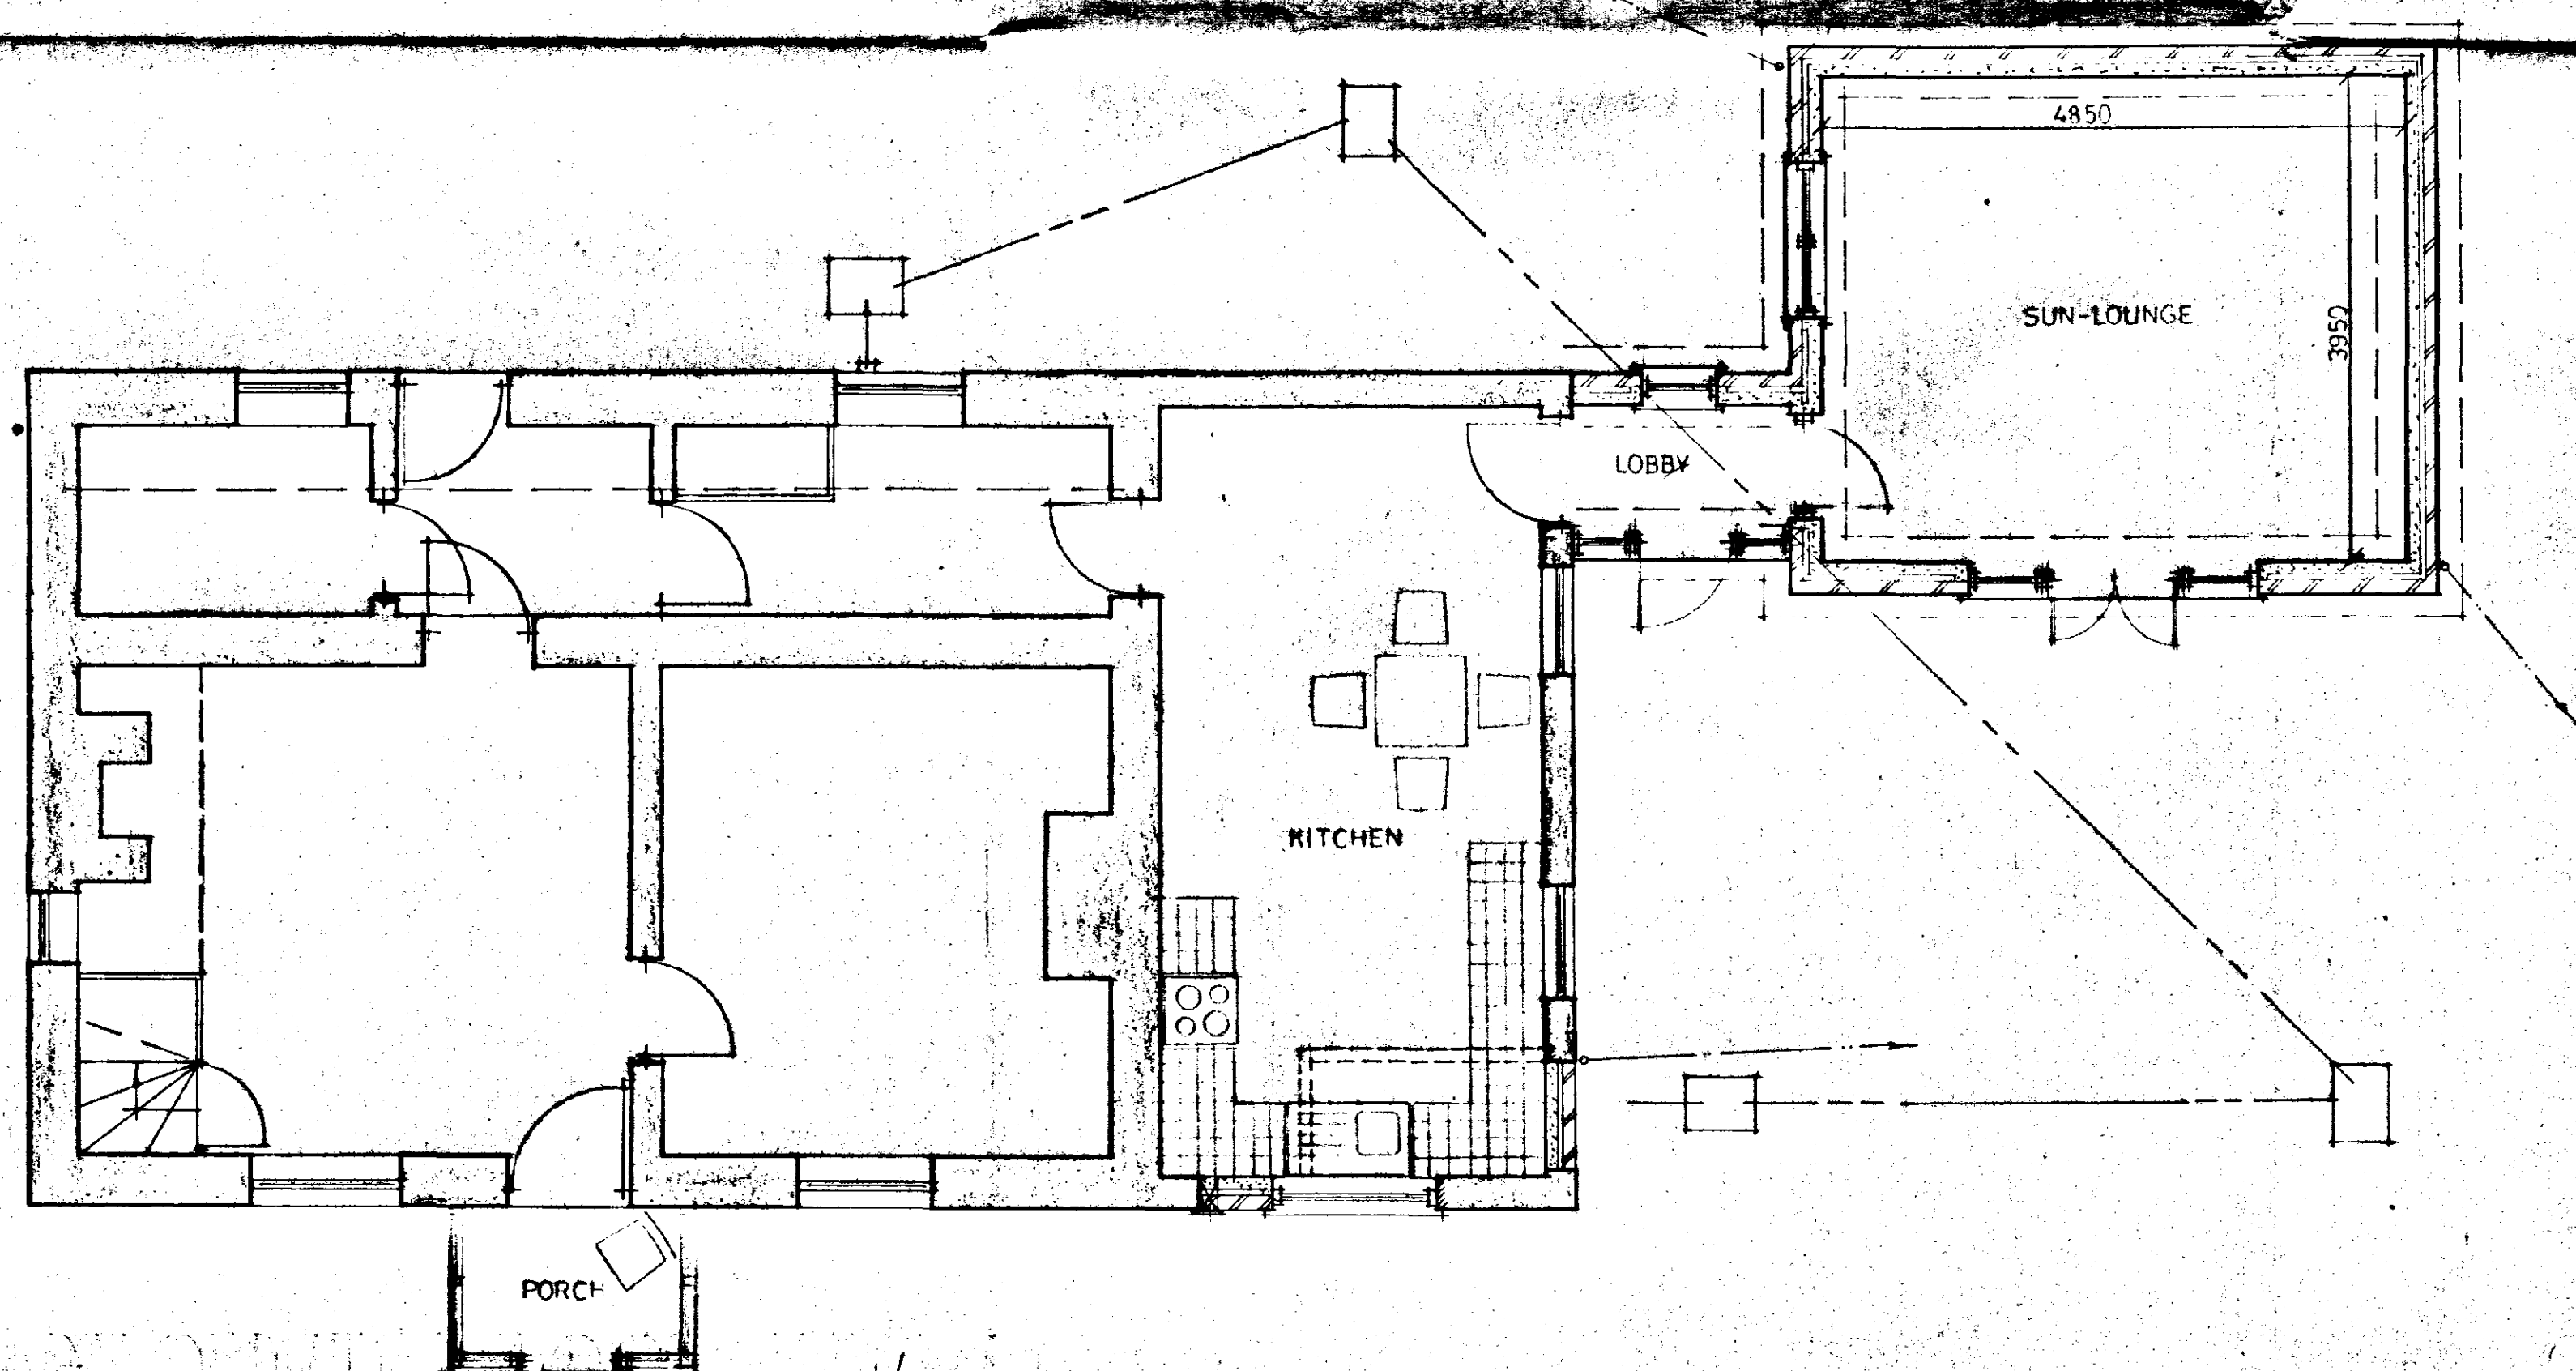

GROUND FLOOR PLAN

SOUTH HOLLAND DC
HOUSING & PLANNING
13 JAN 1999
Ref: 6019/99

PROPOSED

DETERMINED
PLAN

G. R. MERCHANT
I. ENG AMICE, FIWO,
ARCHITECTURAL, STRUCTURAL
& LAND DRAINAGE CONSULTANT
TEL: HOLBEACH (01406) 490800


PROJECT:
EXTENSIONS & ALTERATIONS
HAVERHOME COTTAGE
HUNTS GATE
GEDNEY BROADGATE

CLIENT:
MR & MRS R. MERRISON


SCALES: 1/50 1/100 DATE: OCT 1998

REVISIONS: G.R. MERCHANT DRAWING No.: RM.02

DO NOT SCALE FROM THIS DRAWING
This drawing is copyright and may not be altered, traced, photographed
or used for any purpose other than that for which it is issued.
The General Contractor is to check all dimensions on site and report
discrepancies to the Architect.
All details shown on this drawing including foundations are based upon
typical site conditions revealed to the area. No responsibility can be
accepted for abnormal conditions which may be discovered during
construction unless reported to the Architect so that design amendments
may be considered. Site soil surveys are recommended in respect of
foundations to establish specific site conditions before foundation work
is undertaken.

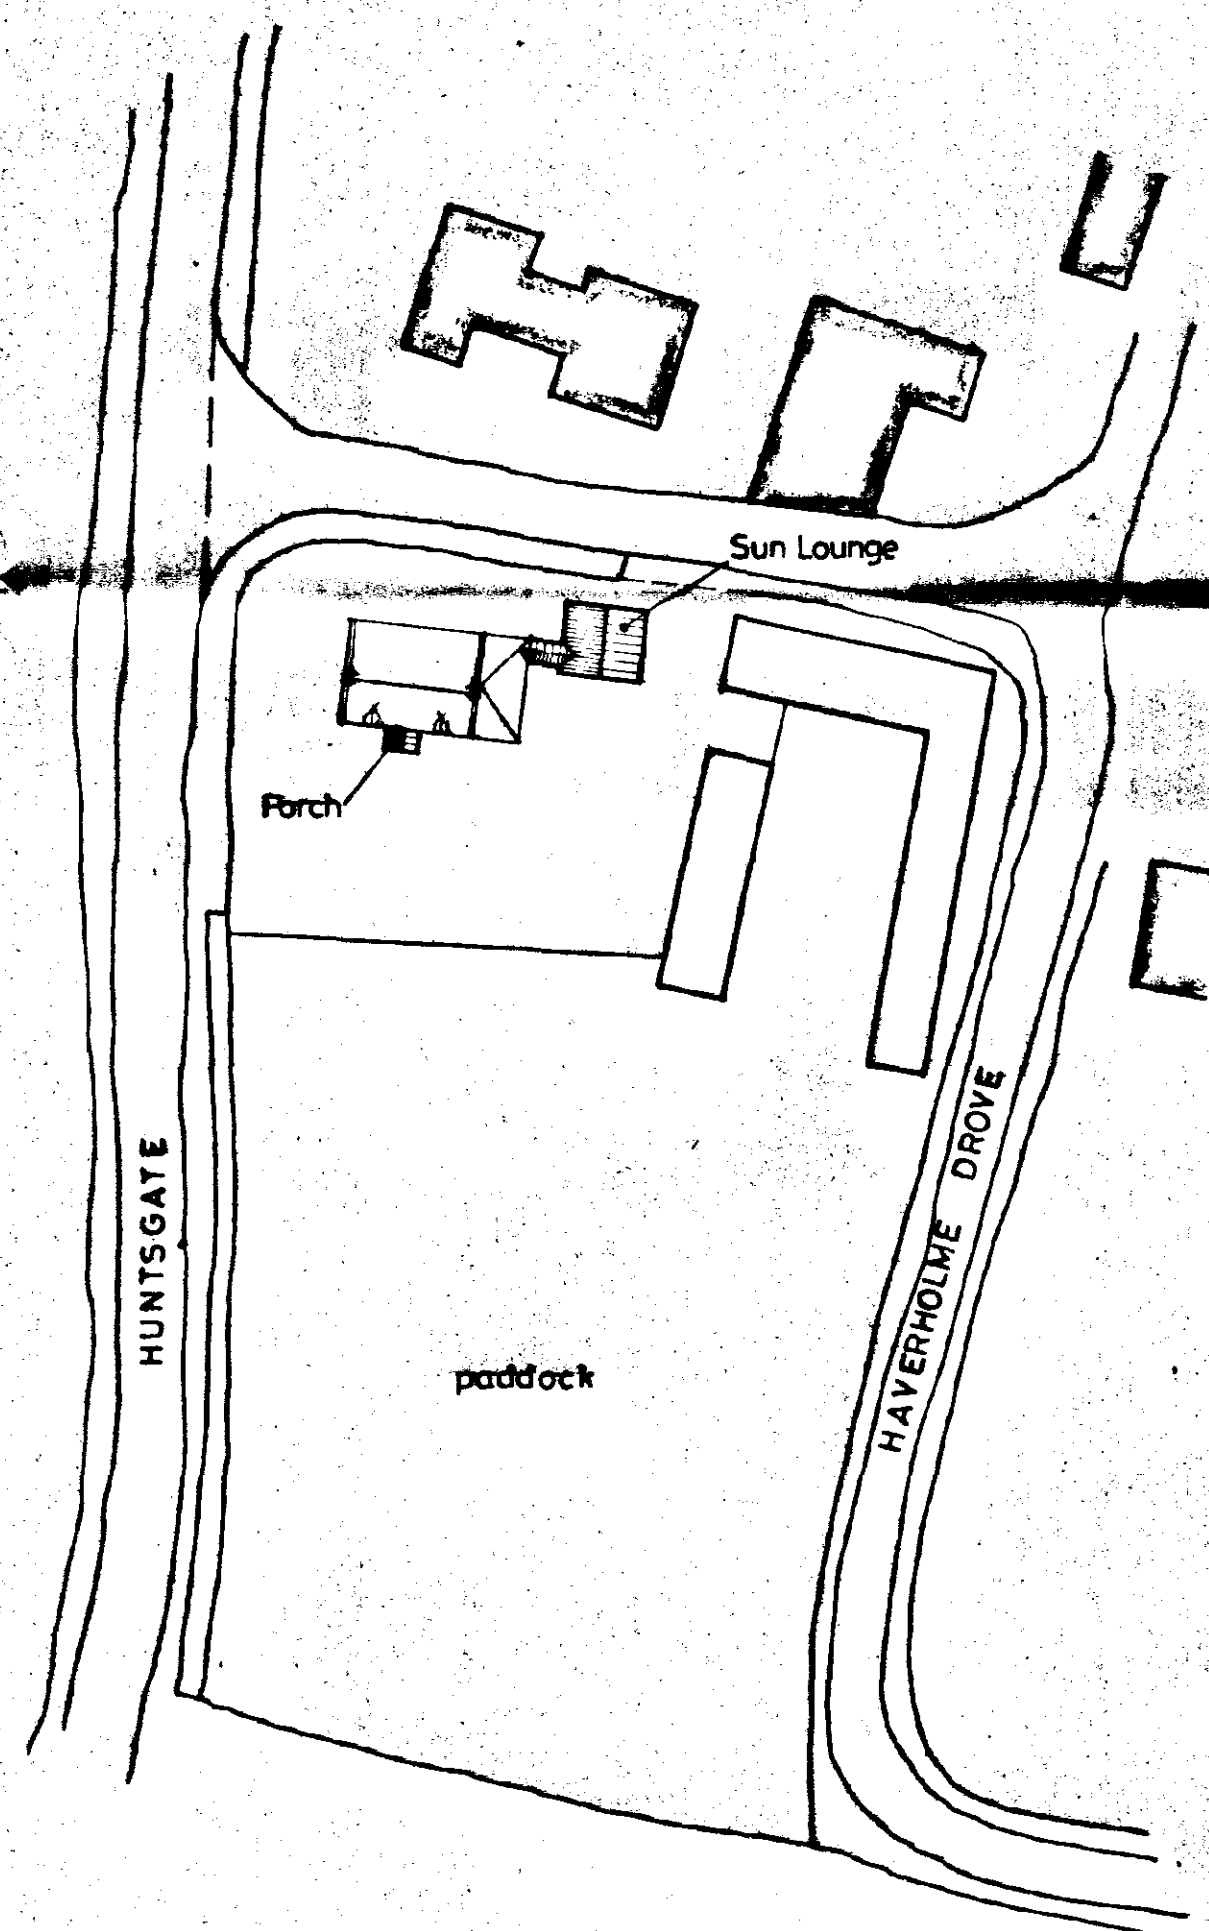

SITE PLAN
1 : 500

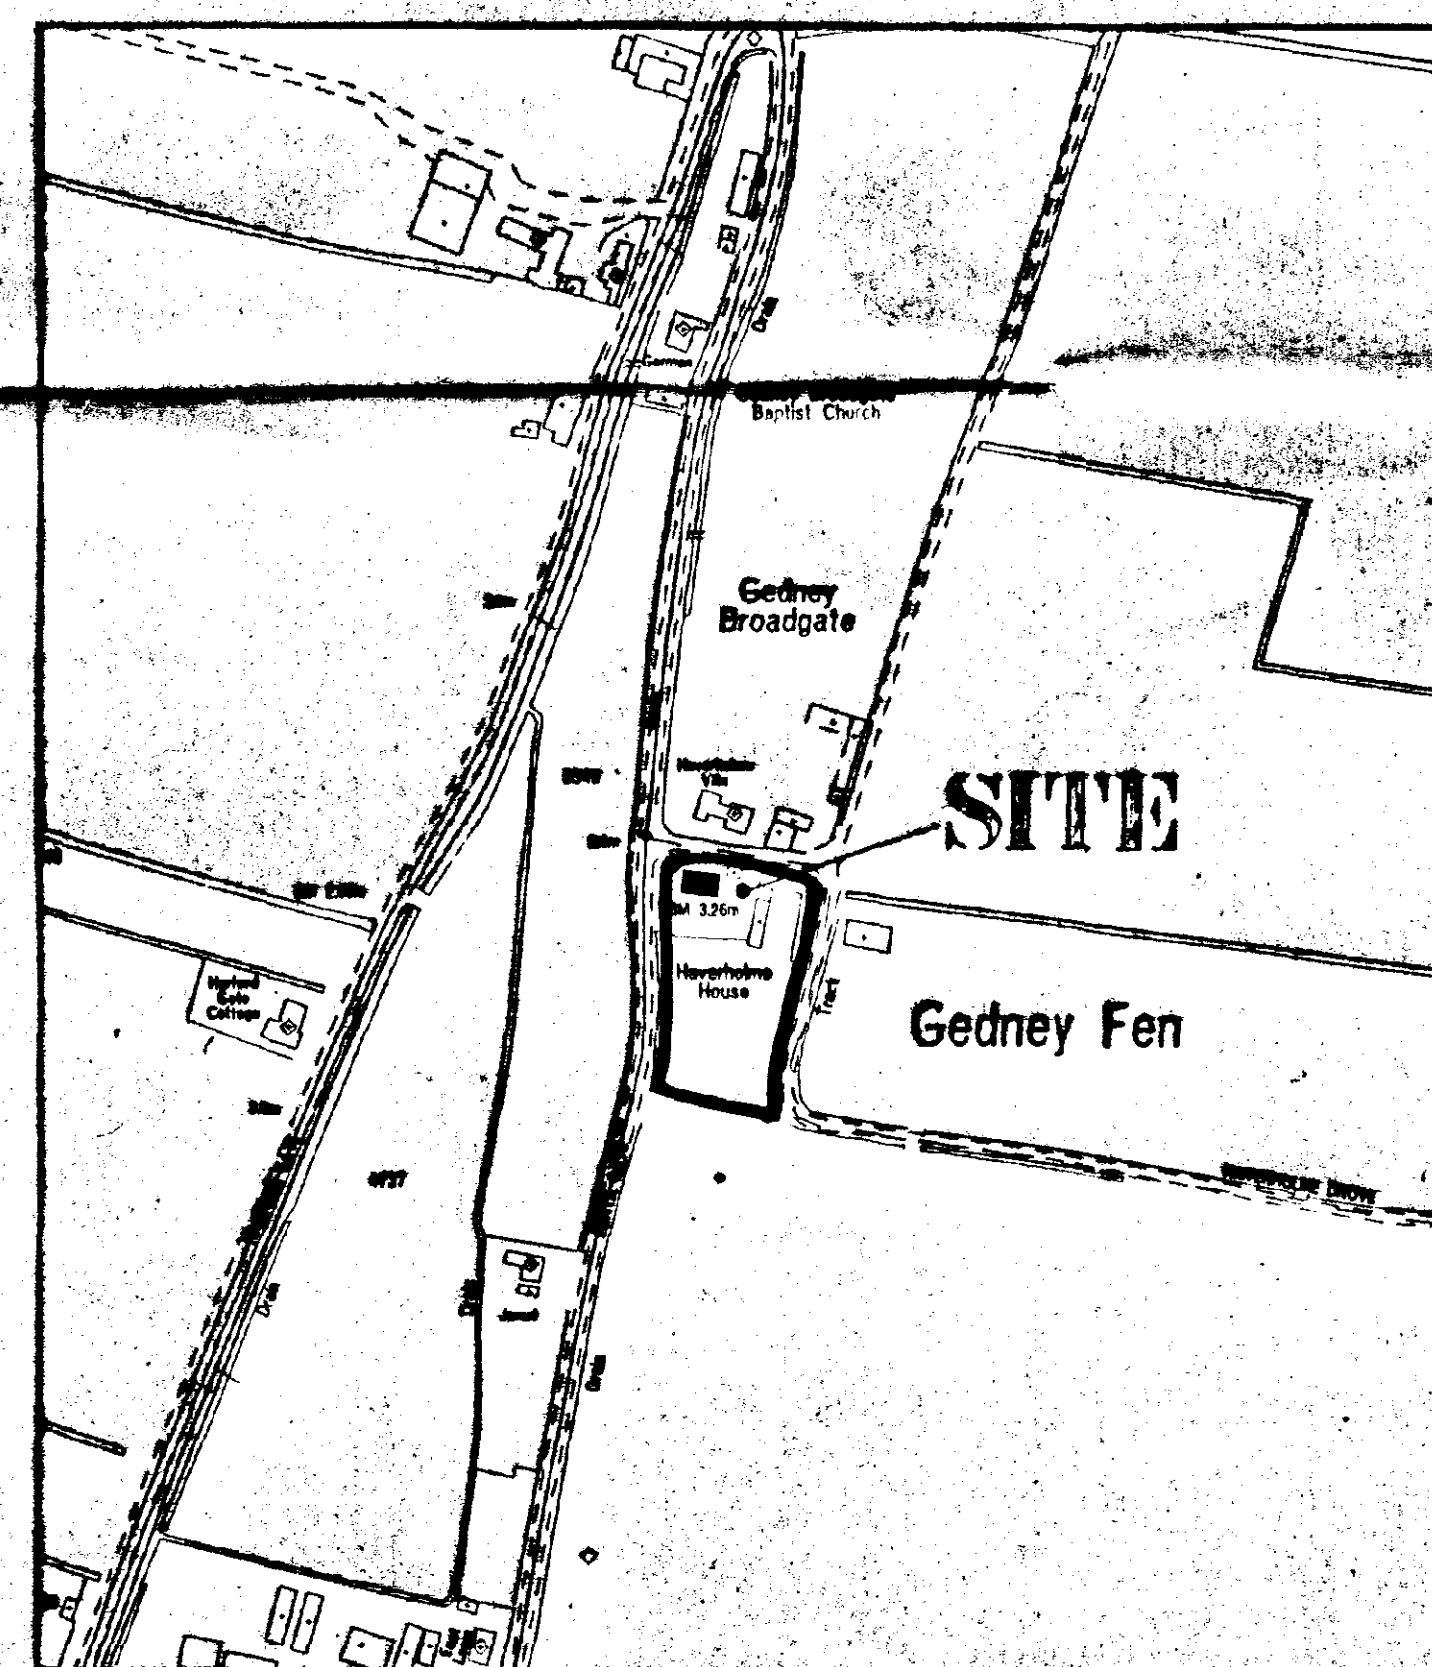

LOCATION PLAN
1 : 2500

SOUTH HOLLAND DC
HOUSING & PLANNING
13 JAN 1999
Ref: 009/99

**DETERMINED
PLAN**

G. R. MERCHANT
I.ENG AMICE, FIWO,
ARCHITECTURAL, STRUCTURAL
& LAND DRAINAGE CONSULTANT
TEL: HOLBEACH (01406) 490800

PROJECT:
EXTENSIONS & ALTERATIONS
HAVERHOME COTTAGE
HUNTS GATE
GEDNEY BROADGATE

CLIENT:
MR & MRS R. MERRISON

SCALES: **AS INDICATED** DATE: **JAN 1999**

DRAWING No.: **RM.03**

REVISIONS:

DO NOT SCALE FROM THIS DRAWING
This drawing is copyright and may not be altered, issued, photographed
or used for any purpose other than that for which it is issued.
The General Contractor is to check all dimensions on site and report
discrepancies to the Architect.
All details shown on this drawing including foundations are based upon
typical site conditions related to the area. No responsibility can be
accepted for abnormal conditions which may be discovered during
construction unless reported to the Architect so that design amendments
may be considered. Site soil surveys are recommended in respect of
foundations to establish specific site conditions before foundation work
is undertaken.