

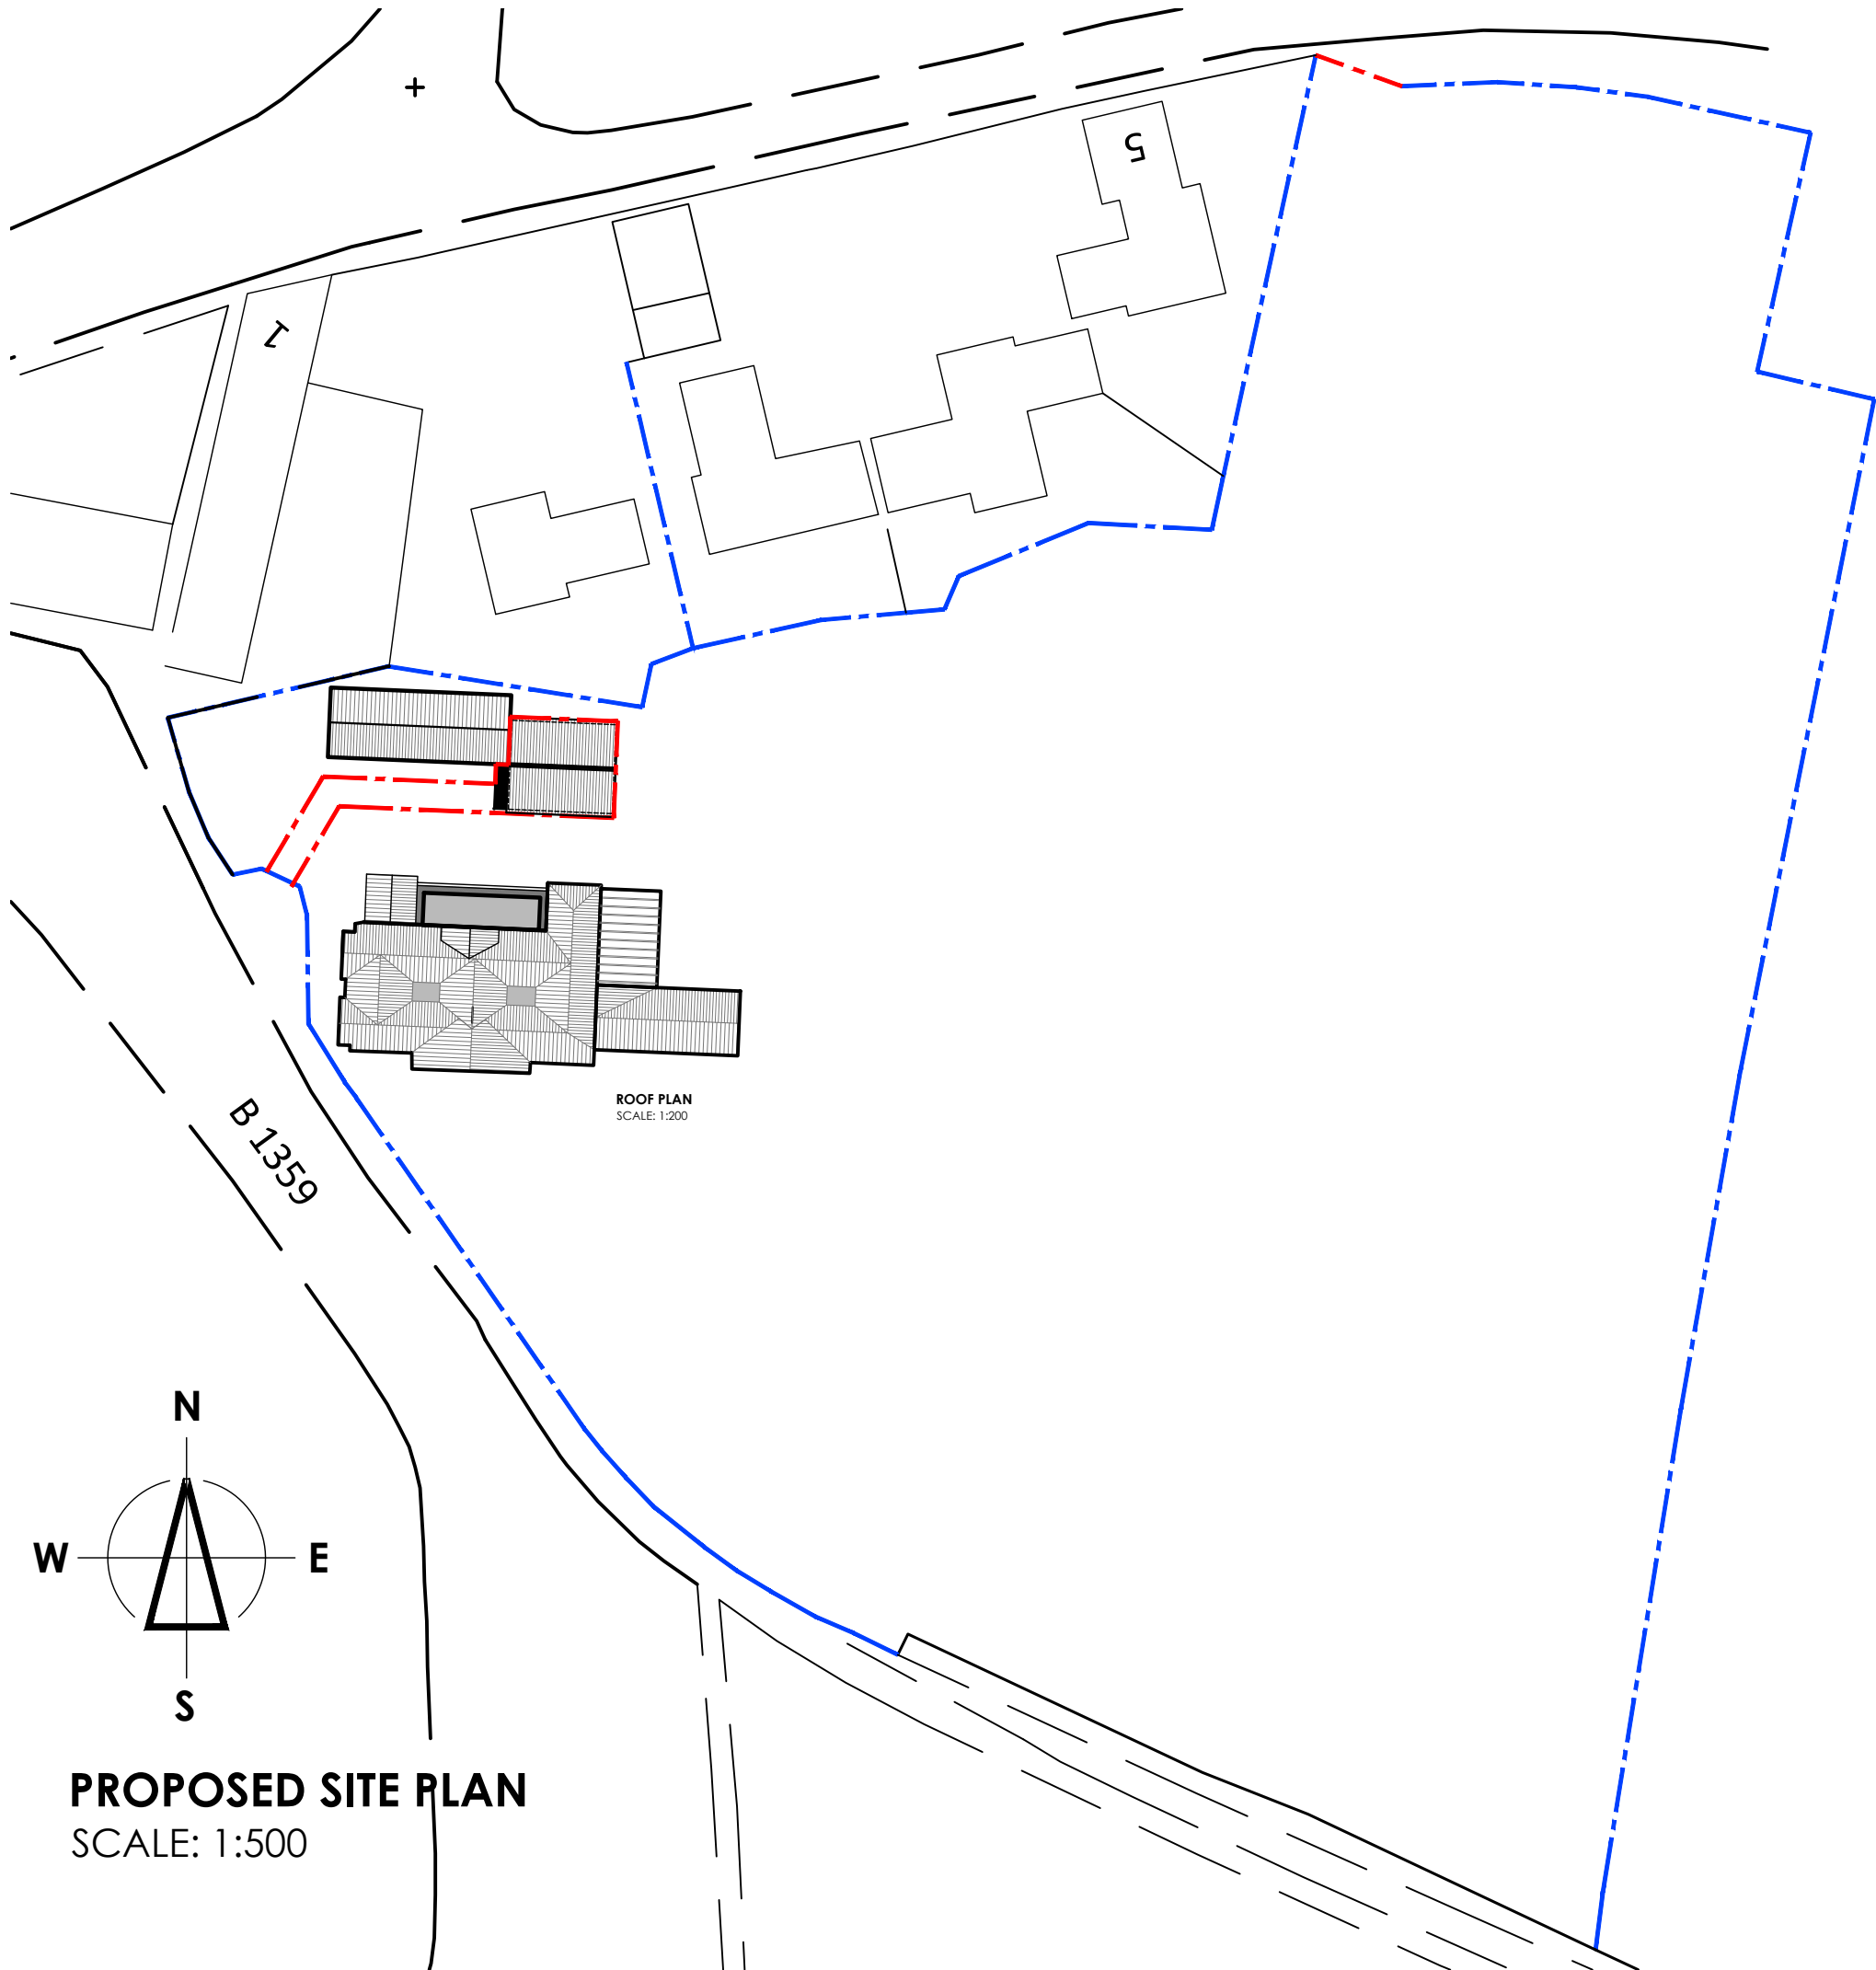


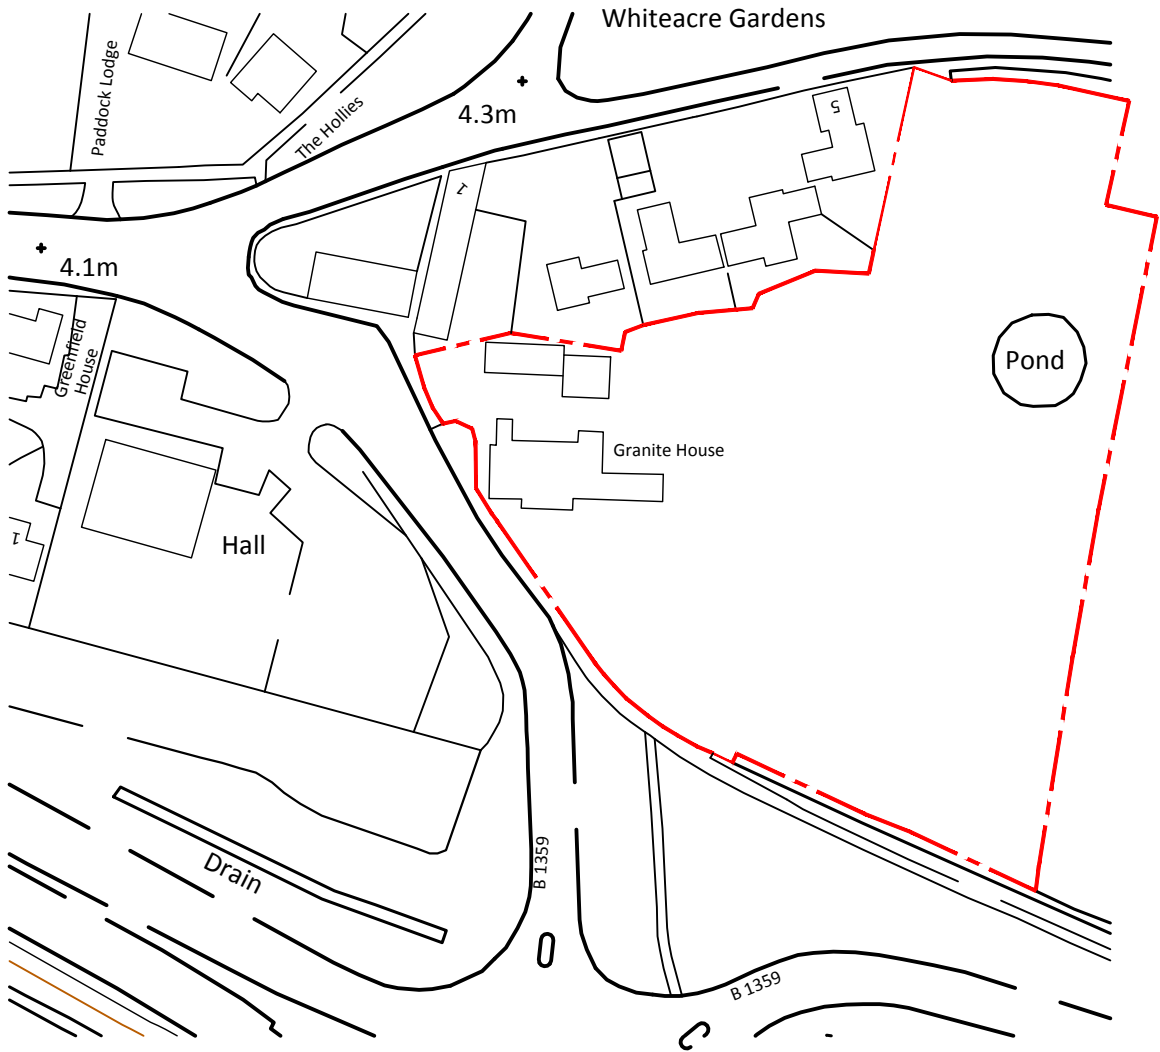

PROPOSED SITE PLAN
SCALE: 1:500

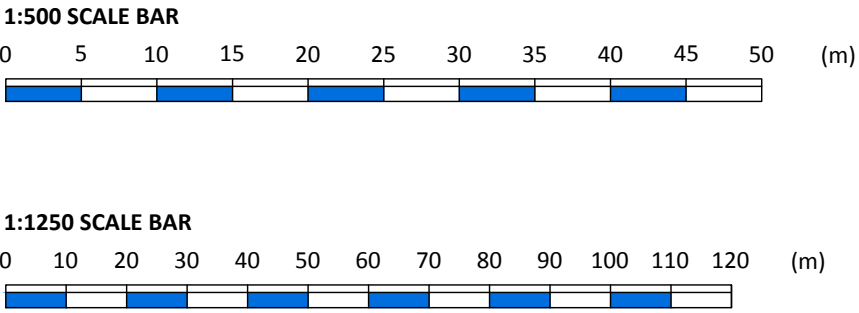

LOCATION PLAN
SCALE: 1:1250

Notes:

This document is the property of David Trundley Design Services Ltd and may not be reissued, loaned or copied in part or in whole without written permission © 2012

All dimensions are in millimetres unless stated otherwise.

It is recommended that information is not scaled off this drawing.

This drawing should be read in conjunction with all other relevant information, specifications & schedules.

If this drawing is received electronically it is the recipients responsibility to print the document at the correct scale.

All dimensions to be checked on site prior to commencing work and any discrepancies to be advised immediately.

no	date	amendment description
----	------	-----------------------

Revisions:

Drawing Status:	PRELIMINARY
-----------------	-------------

trundley
DESIGN SERVICES
www.trundley.com

Salgate Barn
Islington Road
Tilney All Saints
King's Lynn
Norfolk
PE34 4RY
Tel: 01553 617700
Fax: 01553 617874
Email: enquiries@trundley.com

Project Title:

MR & MRS PLUMB
GRANITE HOUSE
CHAPELGATE, GEDNEY
SPALDING
PE12 0BJ

EXISTING GARAGE

Drawing Title:

LOCATION AND SITE PLAN

Scale:	Date:	Drawn:
AS STATED @ A1	NOV 2015	LRTG

Drawing Number:	Revision:
13-P32-PL050	

Checked by:	Date:
-------------	-------

If this drawing is unsigned in the check box then the drawing is on unauthorised issue and should not be used for any purposes