



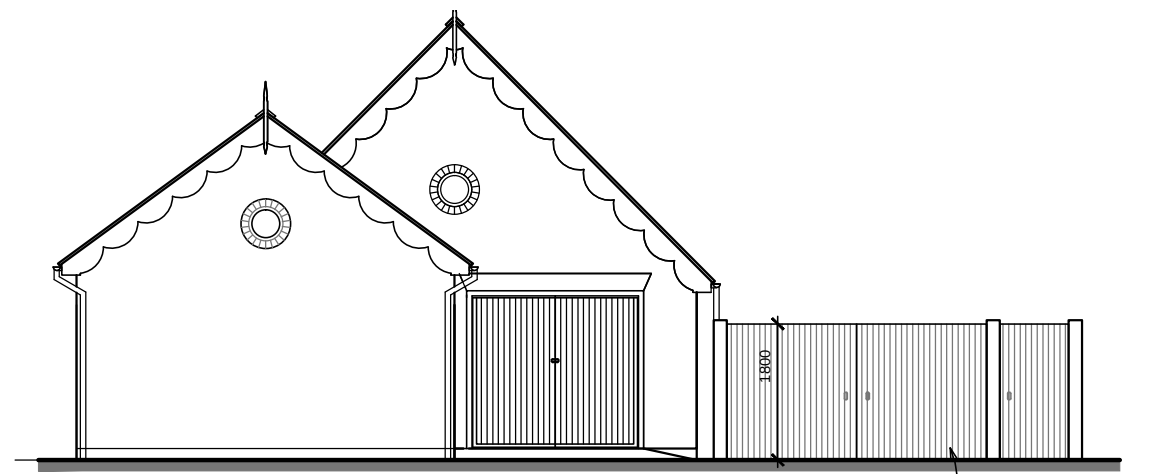

WEST ELEVATION ~ NEW CART-SHED/GARAGE


SHOWING GATE ACCESS IN CONTEXT TO EXISTING DWELLING WITH PROPOSED PORCH/RECEPTION OPP.
SCALE: 1:100

gate/access entrance

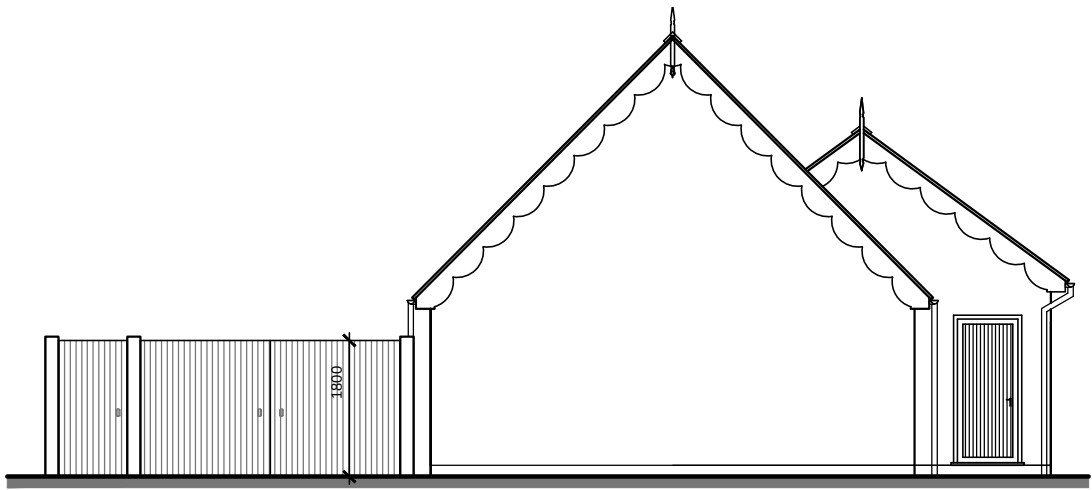


EAST ELEVATION

SCALE: 1:100

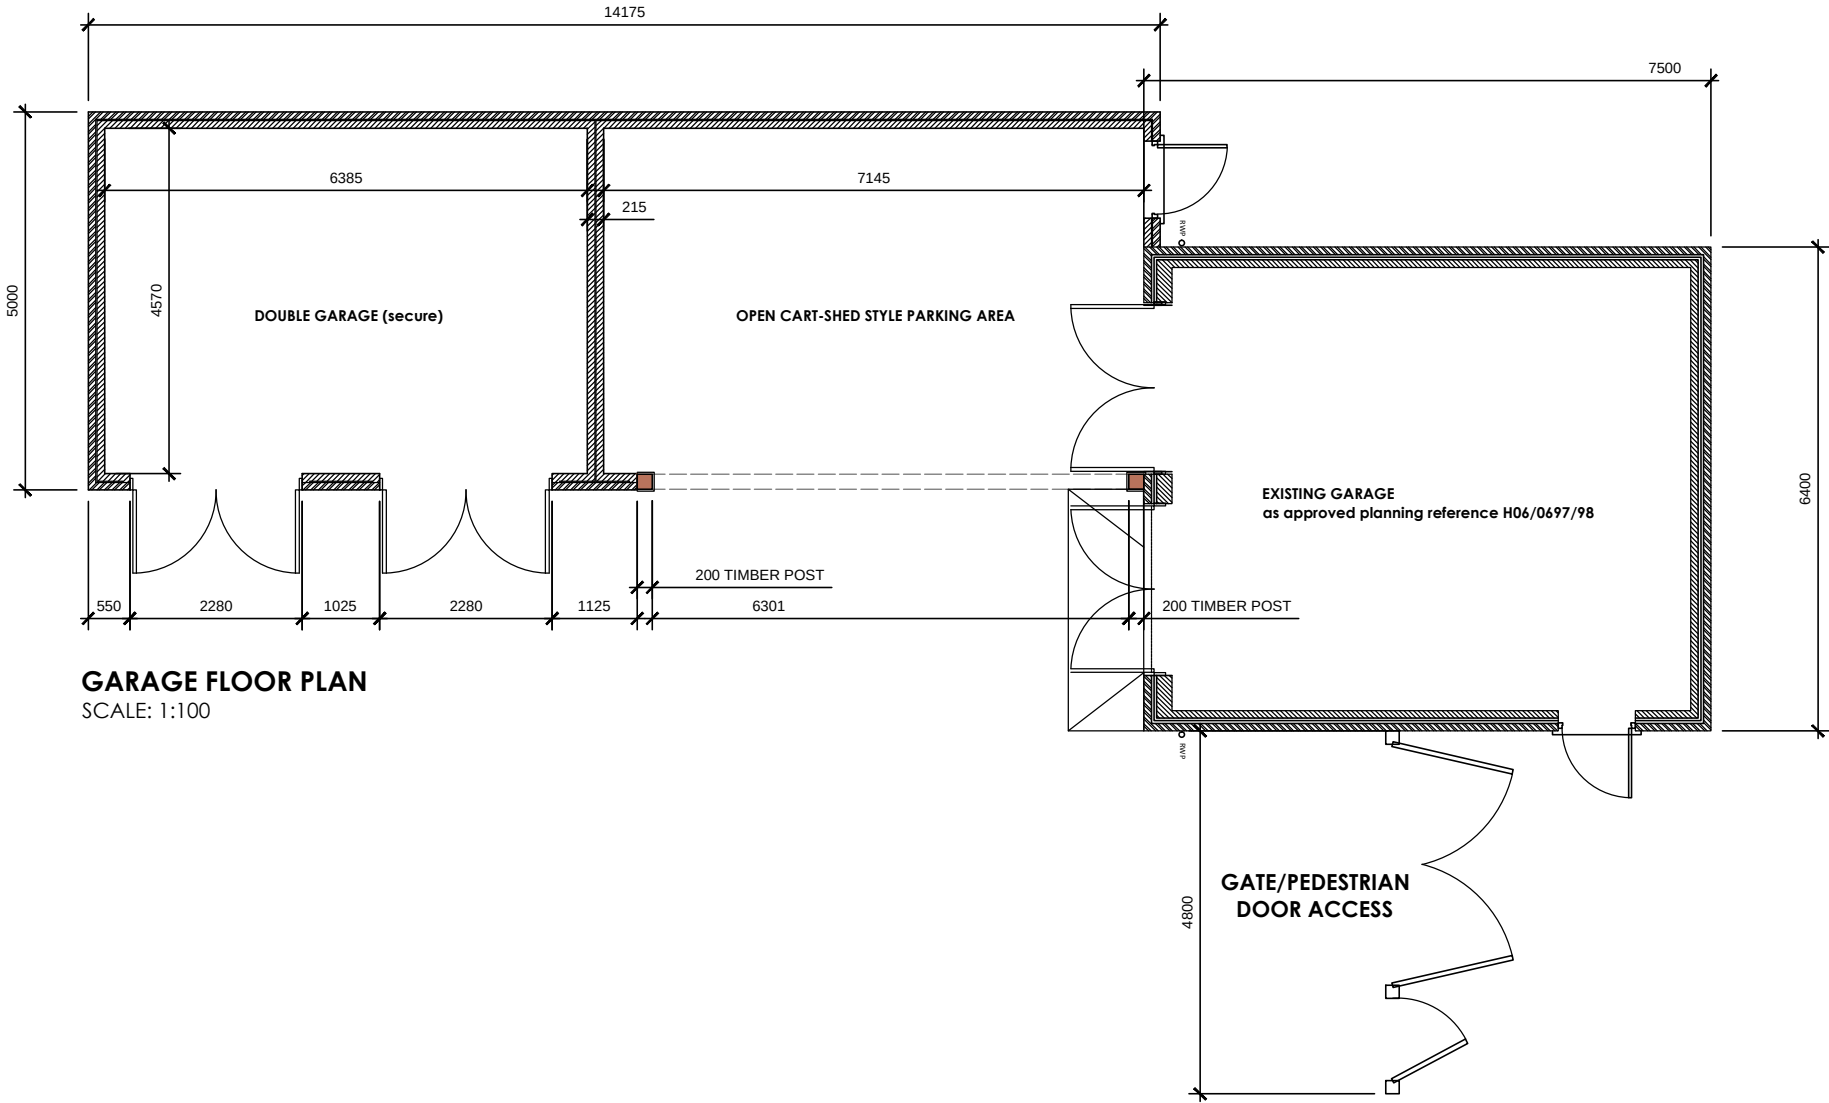


GARAGE FLOOR PLAN

SCALE: 1:100

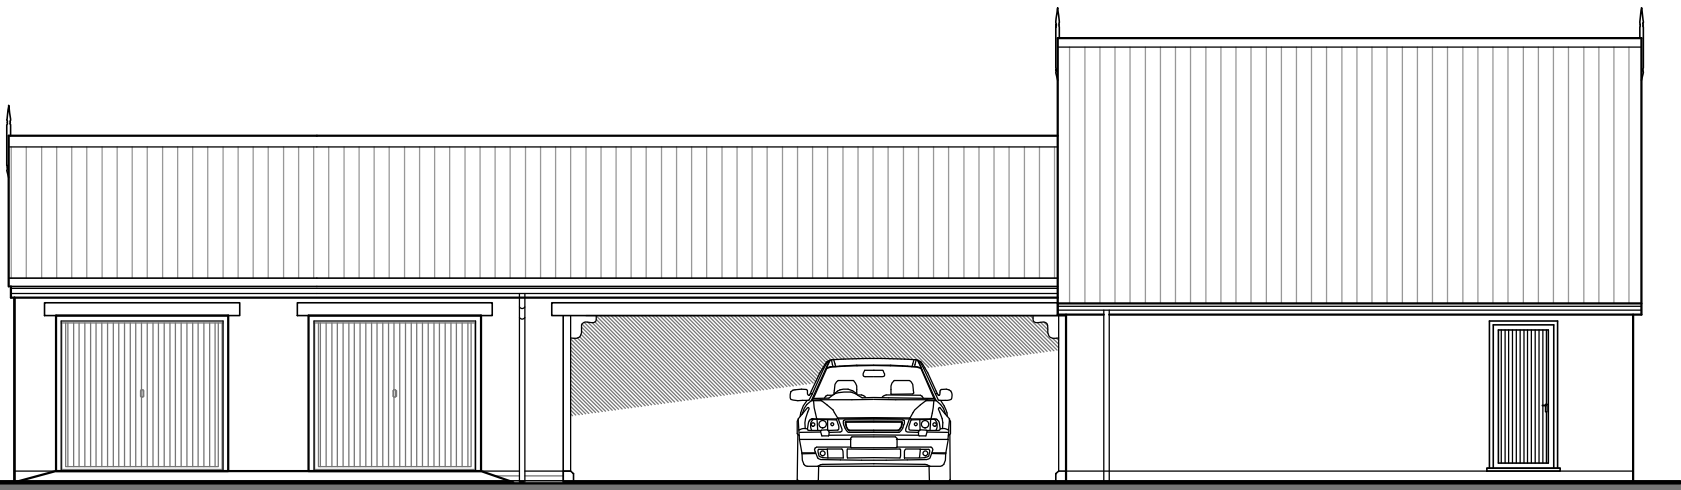


SOUTH ELEVATION

SCALE: 1:100

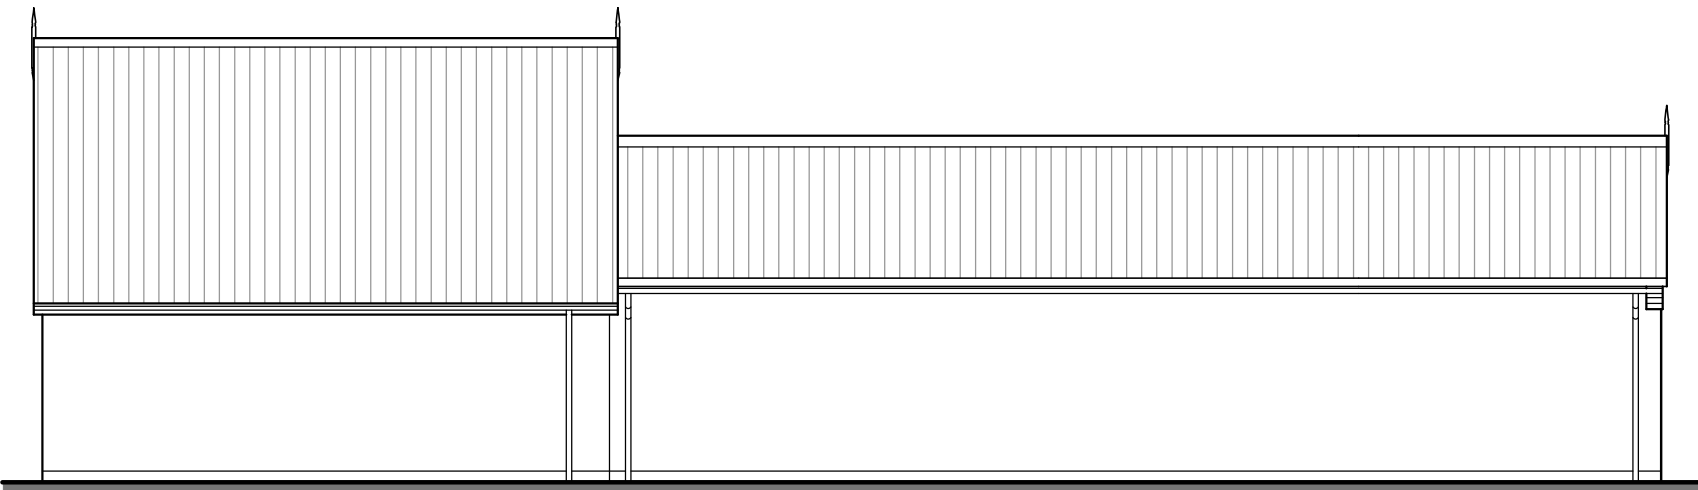


NORTH ELEVATION

SCALE: 1:100

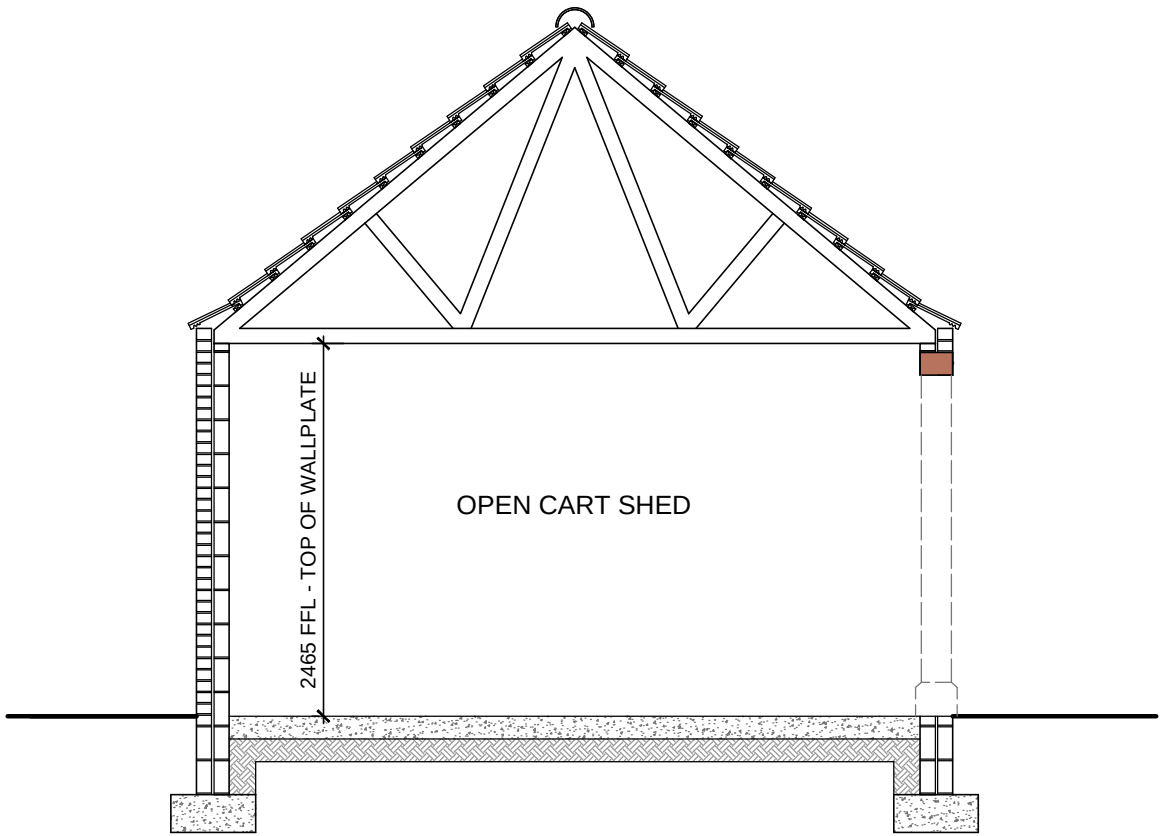

GARAGE SECTION

SCALE: 1:50

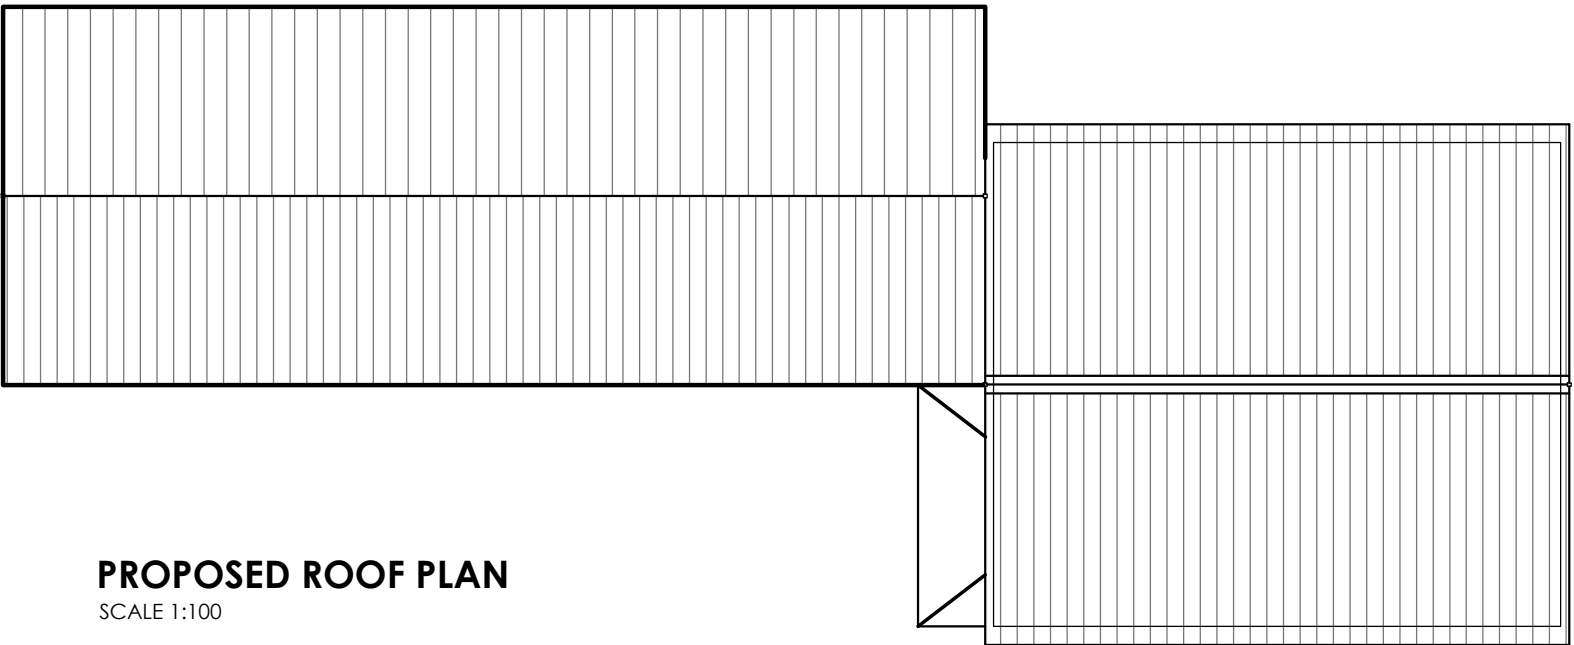

PROPOSED ROOF PLAN

SCALE 1:100

NOTES:

This document is the property of David Trundley Design Services Ltd and may not be reissued, loaned or copied in part or in whole without written permission © 2012

All dimensions are in millimetres unless stated otherwise.


It is recommended that information is not scaled off this drawing.

This drawing should be read in conjunction with all other relevant information, specifications & schedules.


If this drawing is received electronically it is the recipients responsibility to print the document at the correct scale.

All dimensions to be checked on site prior to commencing work and any discrepancies to be advised immediately.

1:50 SCALE BAR

 

1:100 SCALE BAR

 

A	11.12.2015	GARAGE DOORS ADDED TO PLAN
no	date	amendment description

Revisions

Drawing Status: PLANNING

Salgate Barn
Islington Road
Tilney All Saints
King's Lynn
Norfolk
PE34 4RY
Tel: 01553 617700
Fax: 01553 617874
Email: enquiries@trundley.com

www.trundley.com

Project Title:
MR & MRS PLUMB
GRANITE HOUSE
CHAPELGATE, GEDNEY
SPALDING
PE12 0BJ

NON MATERIAL AMENDMENT FOR GARAGE BUILDING AND COMPLIANCE WITH H06/0697/98

Drawing Title:
PROPOSED GROUND FLOOR PLAN, ELEVATIONS
ROOF PLAN & SECTION

Scale:	Date:	Drawn:
AS STATED @ A2	NOV 2015	LRTG

Drawing Number: 13-P32-PL052A Revision:

Checked by:	Date:
-------------	-------

If this drawing is unsigned in the check box then the drawing is an unauthorised issue and should not be used for any purposes