


REVISIONS

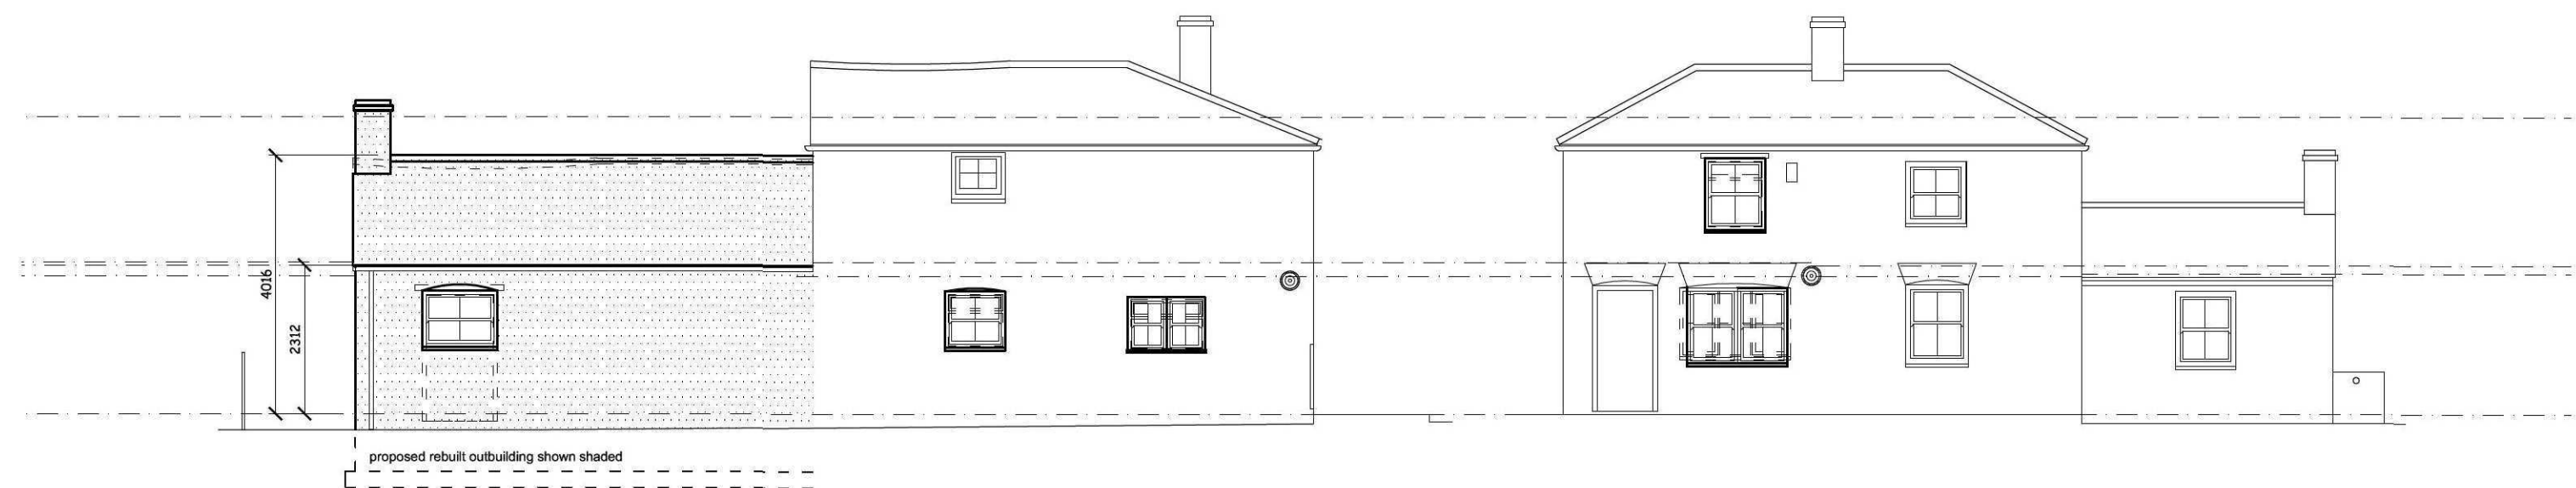

WEST ELEVATION [to Post Office Lane]

SOUTH ELEVATION [to Main Road]



EAST ELEVATION

NORTH ELEVATION

Rev. A - June 2011 - living room elevations revised

SCALE IN METRES



ROBERT LOWE
CHARTERED ARCHITECT

1-2 North End, Swineshead
Boston, Lincs., PE20 3LR
Phone 01205-821117
Mobile 07904519189
lowearchitect@gmail.com

Project: Alterations & Extensions to The Old Post Office, Main Rd. Gedney Drove End, Lincs.
Client: Mr & Mrs Gauntlett
Drawing Title: PROPOSED ELEVATIONS

Date: Nov'2009
Scale: 1: 50 @ A1
1: 100 @ A3

Project No: 08090
Drawing No: 06
Drawn: RL
Revised: A

Contributors are to check all dimensions on site and to report any discrepancy to the Architect. Do not scale from the drawing.