

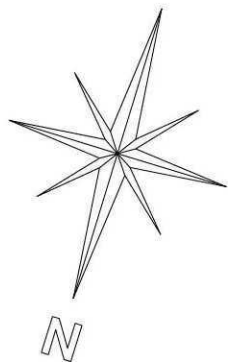


SCALE IN METRES

 


Rear former bakery offshoot carefully taken down and rebuilt off new footings to the original footprint & cross section.
Roof slated in natural slates salvaged from demolitions [with matching slates as required to replaced decayed slates]

Rear former bakery offshoot carefully taken down and rebuilt off new footings to the original footprint.
External leaf constructed in bricks salvaged from demolitions.

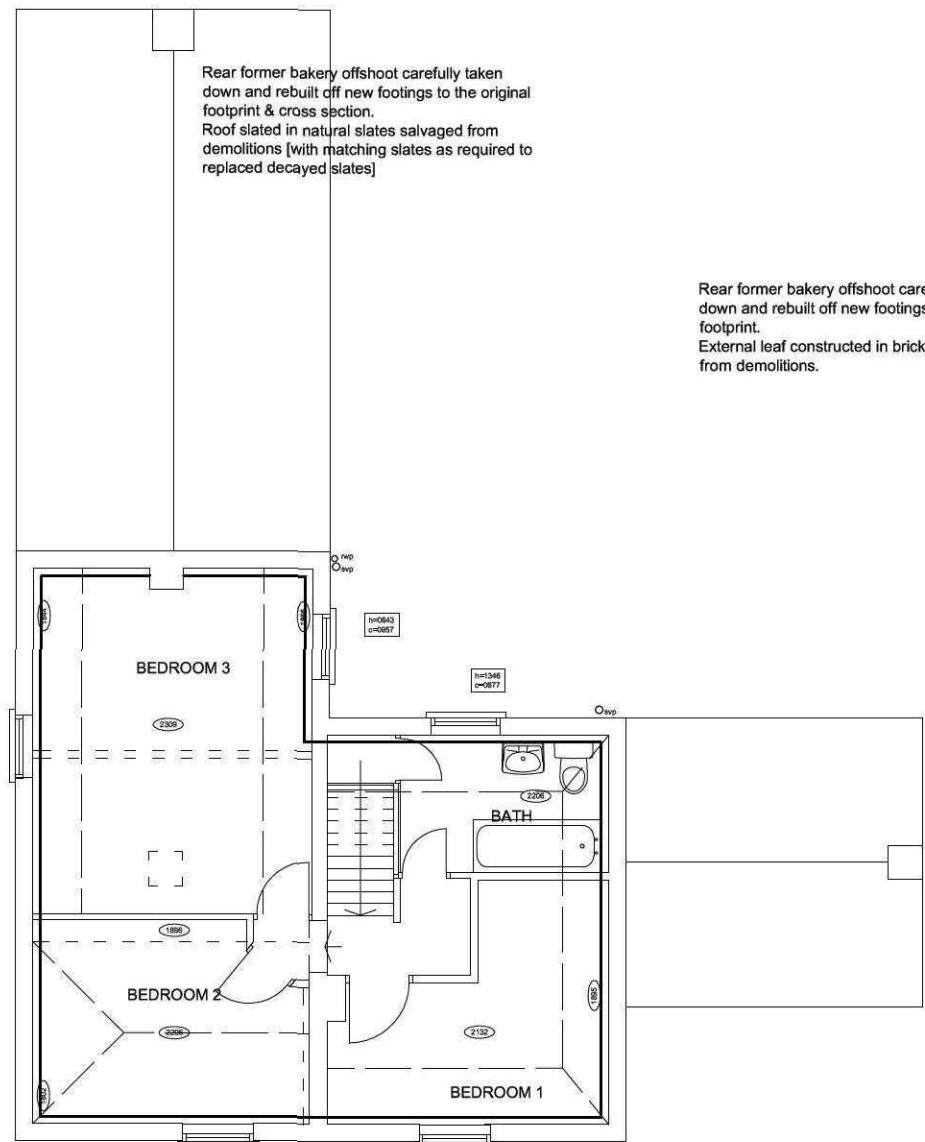

FIRST FLOOR PLAN

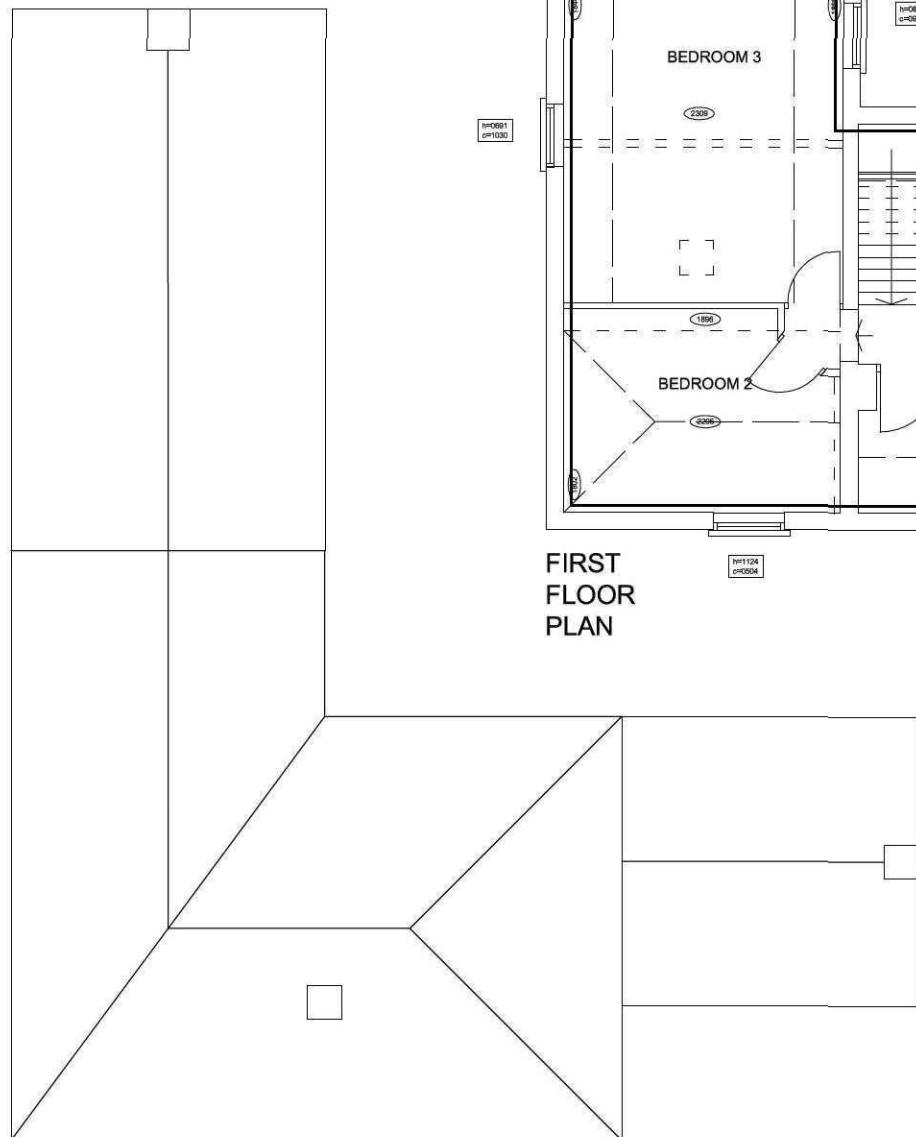


ROOF PLAN

Drawings are to read in conjunction with the construction notes, structural engineer's calculations and truss manufacturer's details.

REVISIONS

Rev. B - Jan'2012 - notes & access added

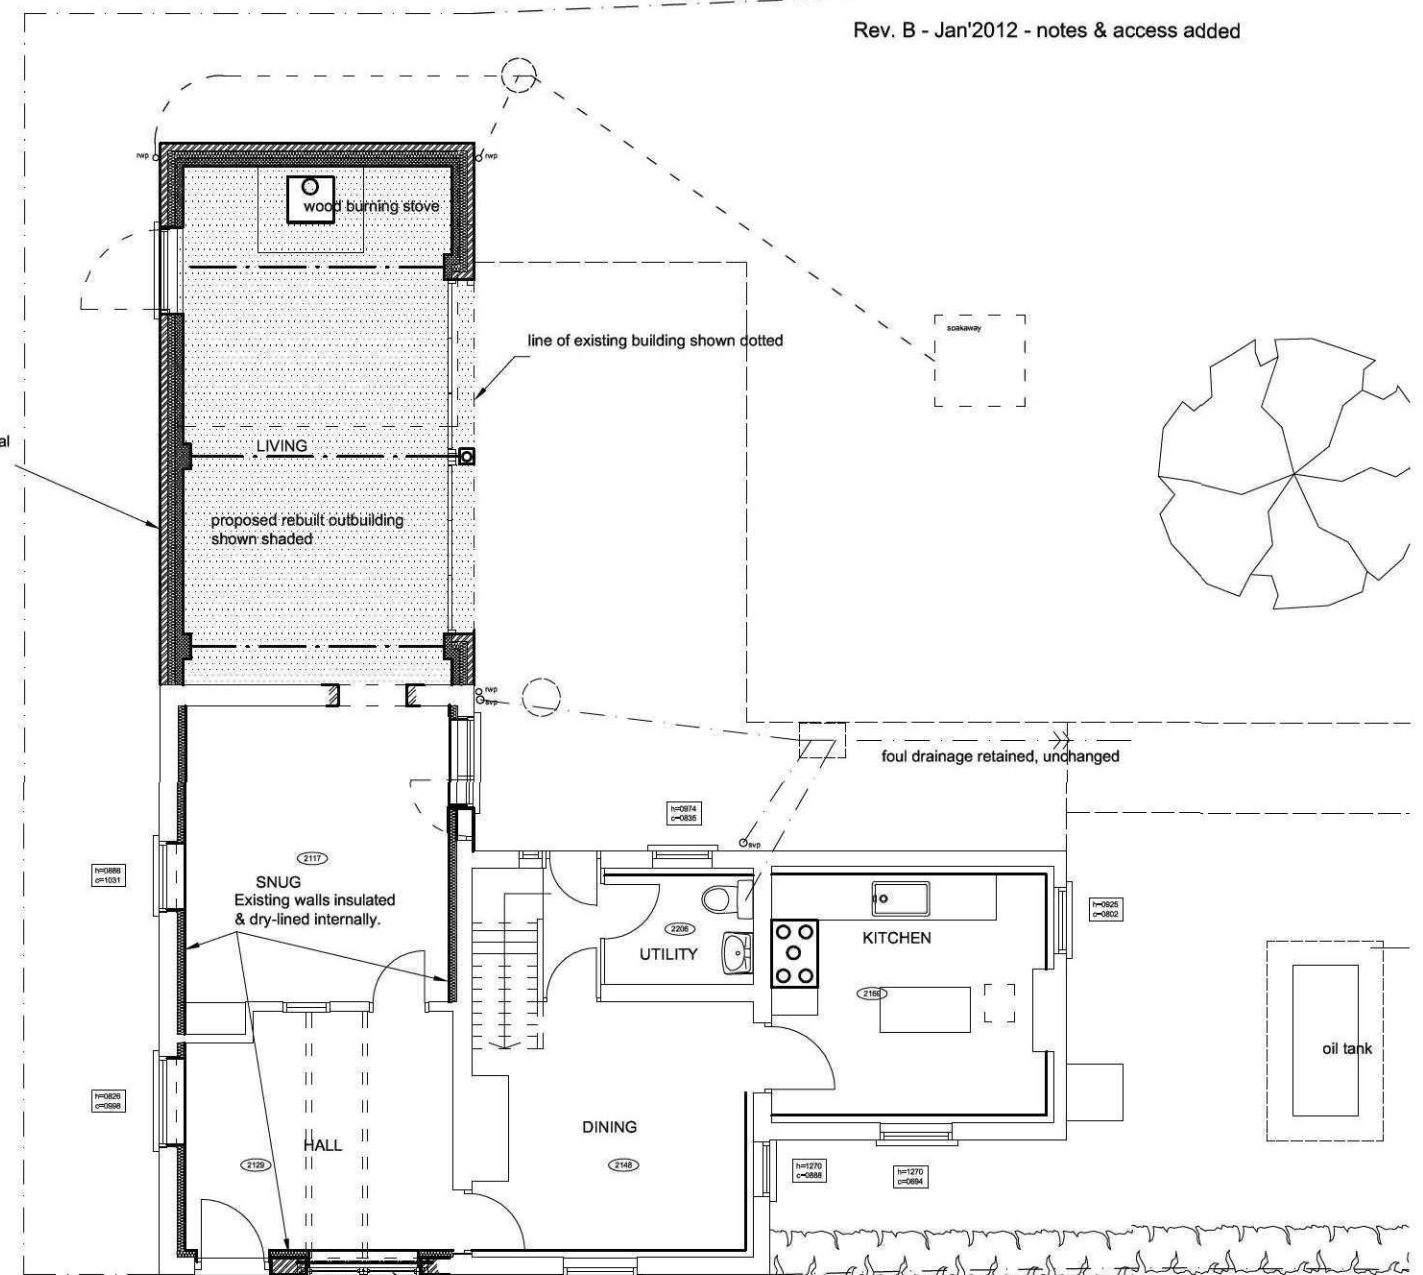

GROUND FLOOR PLAN

Rev. A - June 2011 - living room layout revised

ROBERT LOWE
CHARTERED
ARCHITECT

1-2 North End, Swineshead
Boston, Lincs., PE20 3LR
Phone 01205-821117
Mobile 07904519189
lowearchitect@gmail.com

Project: Alterations & Extensions to
The Old Post Office, Main Rd.
Gedney Drove End, Lincs.
Client: Mr & Mrs Gauntlett
Drawing Title: PROPOSED PLANS

Date: Nov'2009
Scale: 1: 50 @ A1
1: 100 @ A3
Project No: 08090
Drawing No: RL
Rev:

05 B

Contributors are to check all dimensions on site and to report any discrepancy to the Architect.
Do not scale from the drawing.
© 2011