

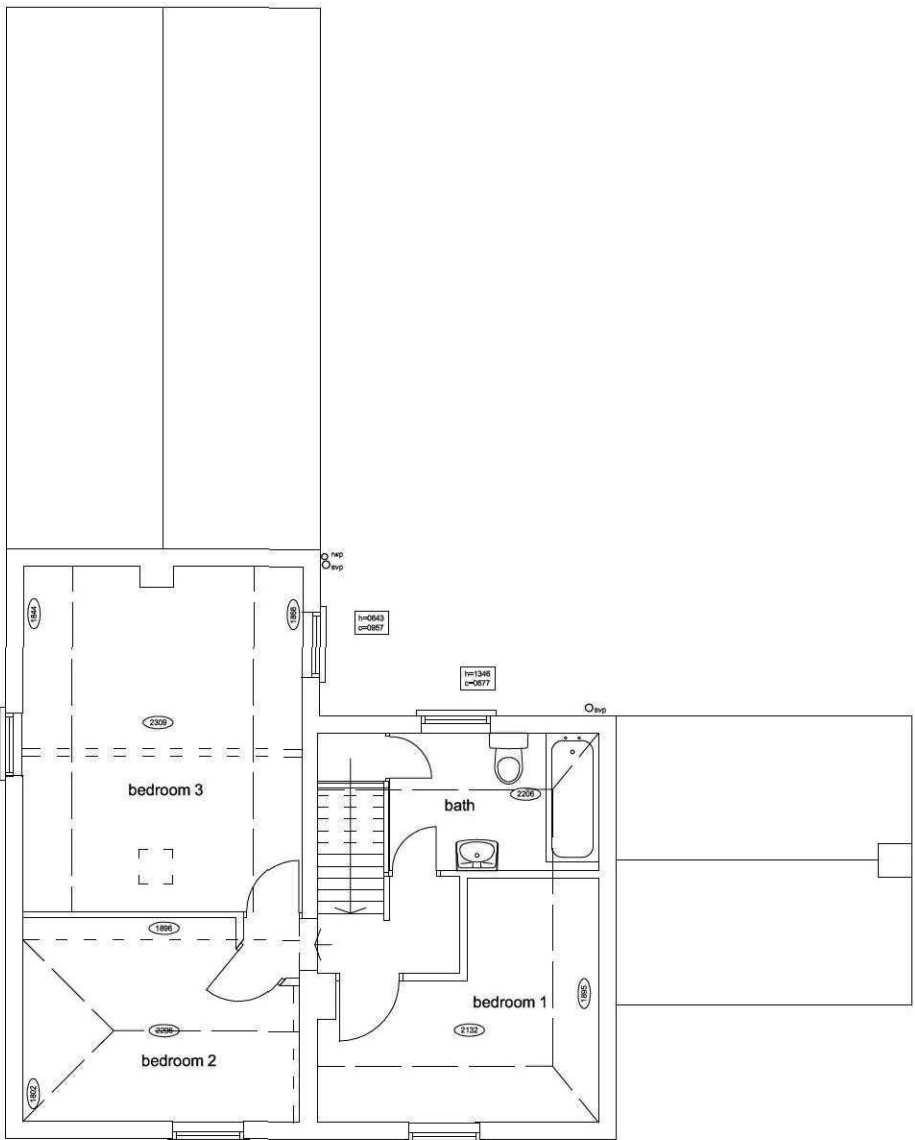
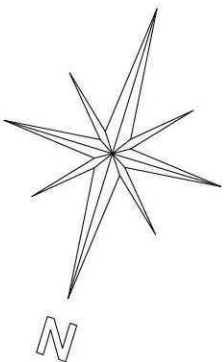



SCALE IN METRES

 

FIRST FLOOR PLAN

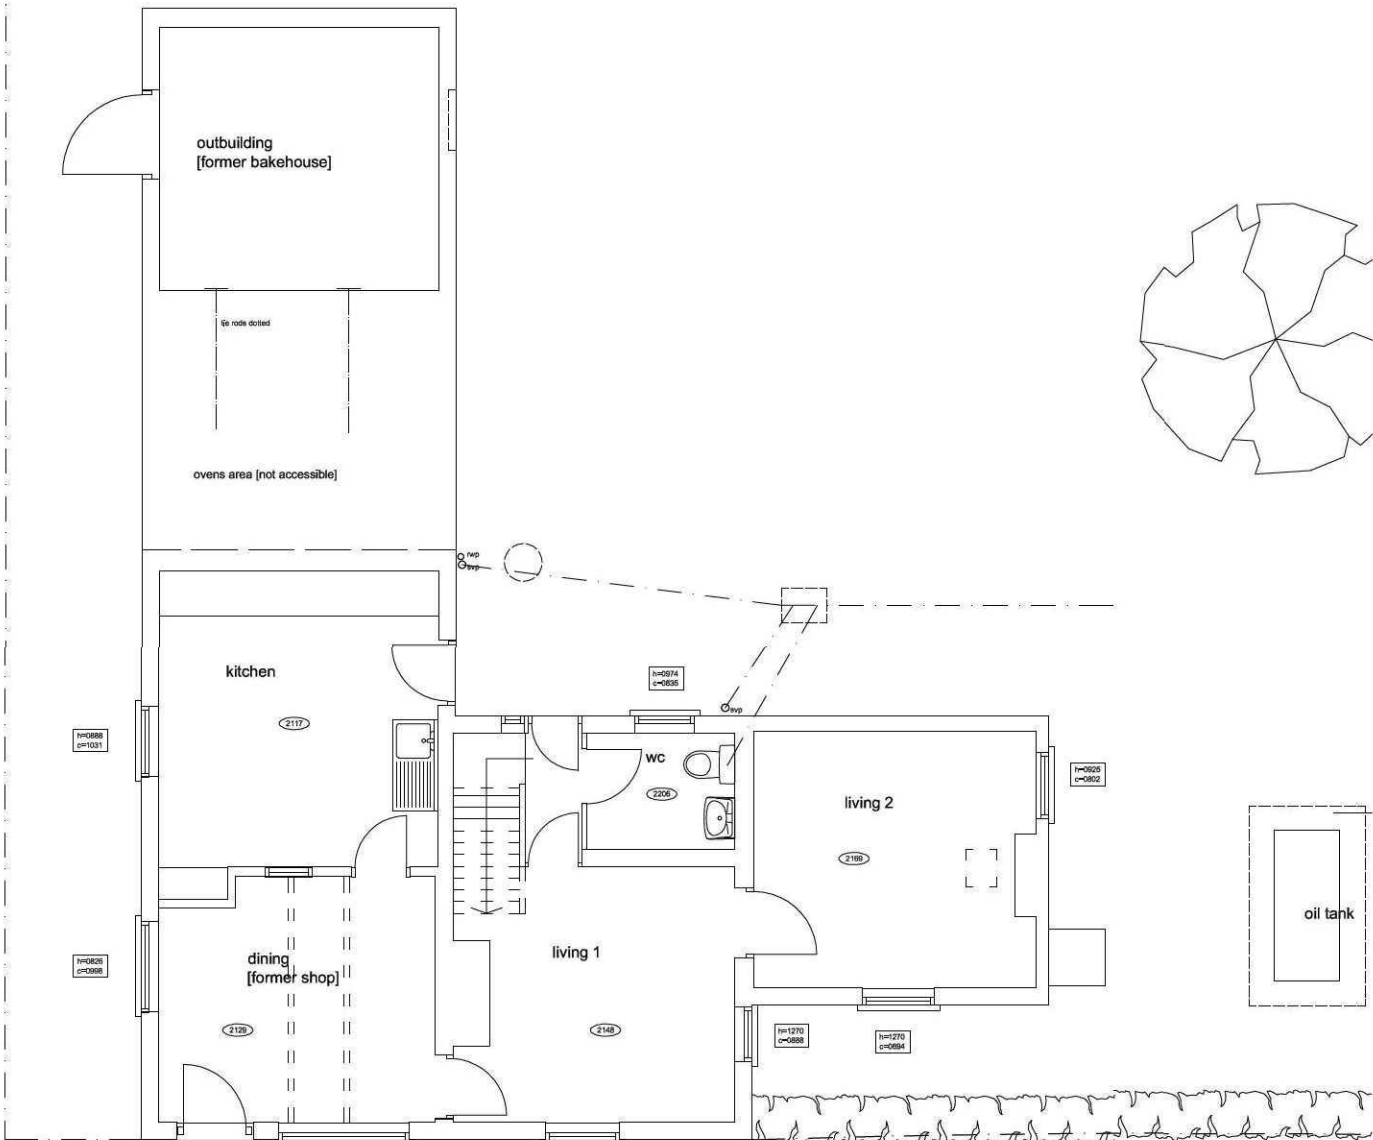



GROUND FLOOR PLAN

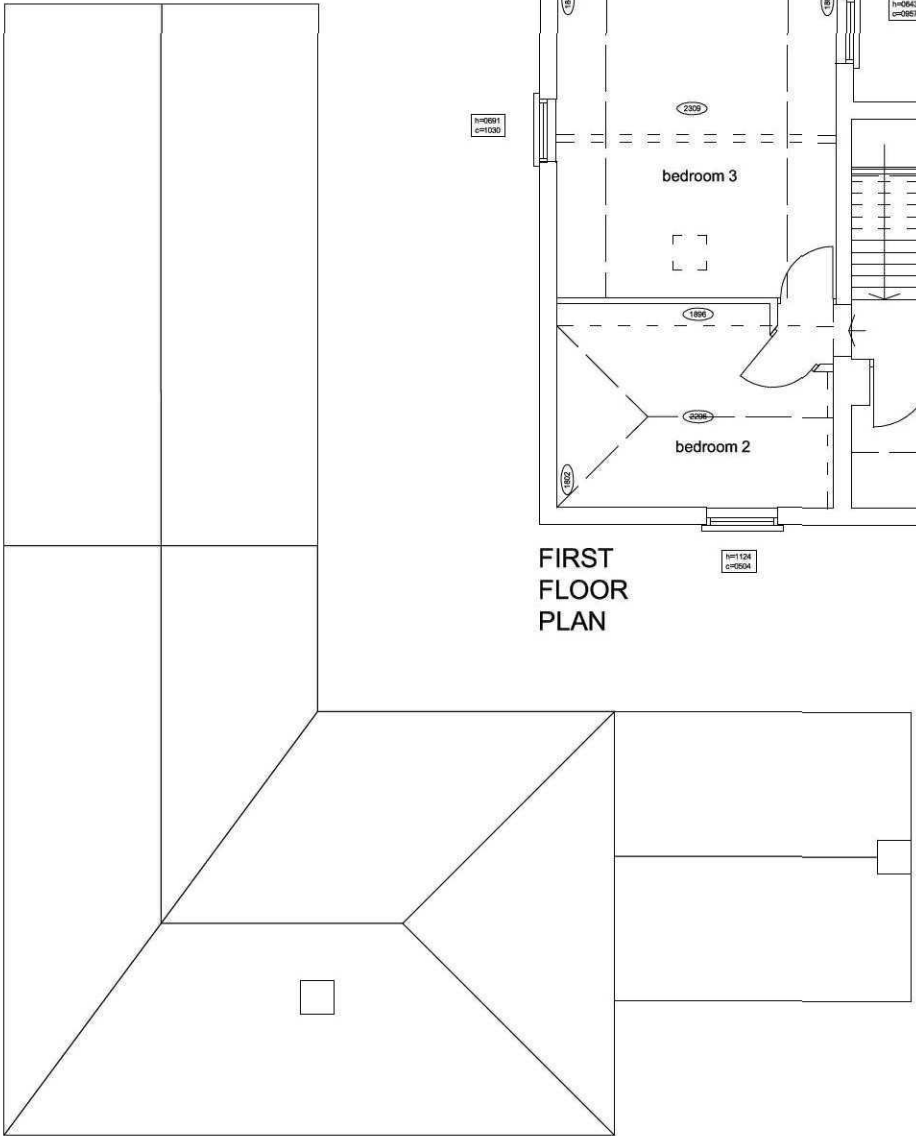

ROOF PLAN

Drawings are to read in conjunction with the construction notes, structural engineer's calculations and truss manufacturer's details.

REVISIONS

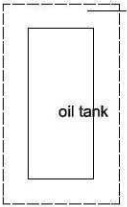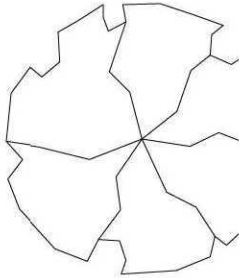

**ROBERT LOWE**  
CHARTERED  
ARCHITECT

Project: Alterations & Extensions to The Old Post Office, Main Rd. Gedney Drove End, Lincs.  
Date: Nov'2008  
Scale: 1: 50 @ A1  
1: 100 @ A3  
Client: Mr & Mrs Gauntlett  
Drawing Title: EXISTING PLANS  
Project No: 08090  
Drawing No: 03  
Drawn: RL  
Rev:

1-2 North End, Swineshead  
Boston, Lincs., PE20 3LR  
Phone 01205-821117  
Mobile 07904519189  
lowearchitect@gmail.com

Contractors are to check all dimensions on site and to report any discrepancy to the Architect.  
Do not scale from the drawing.  
© 2011