





KINGSPAN INSULATED STANDING SEAM ROOFING  
N.T.S.

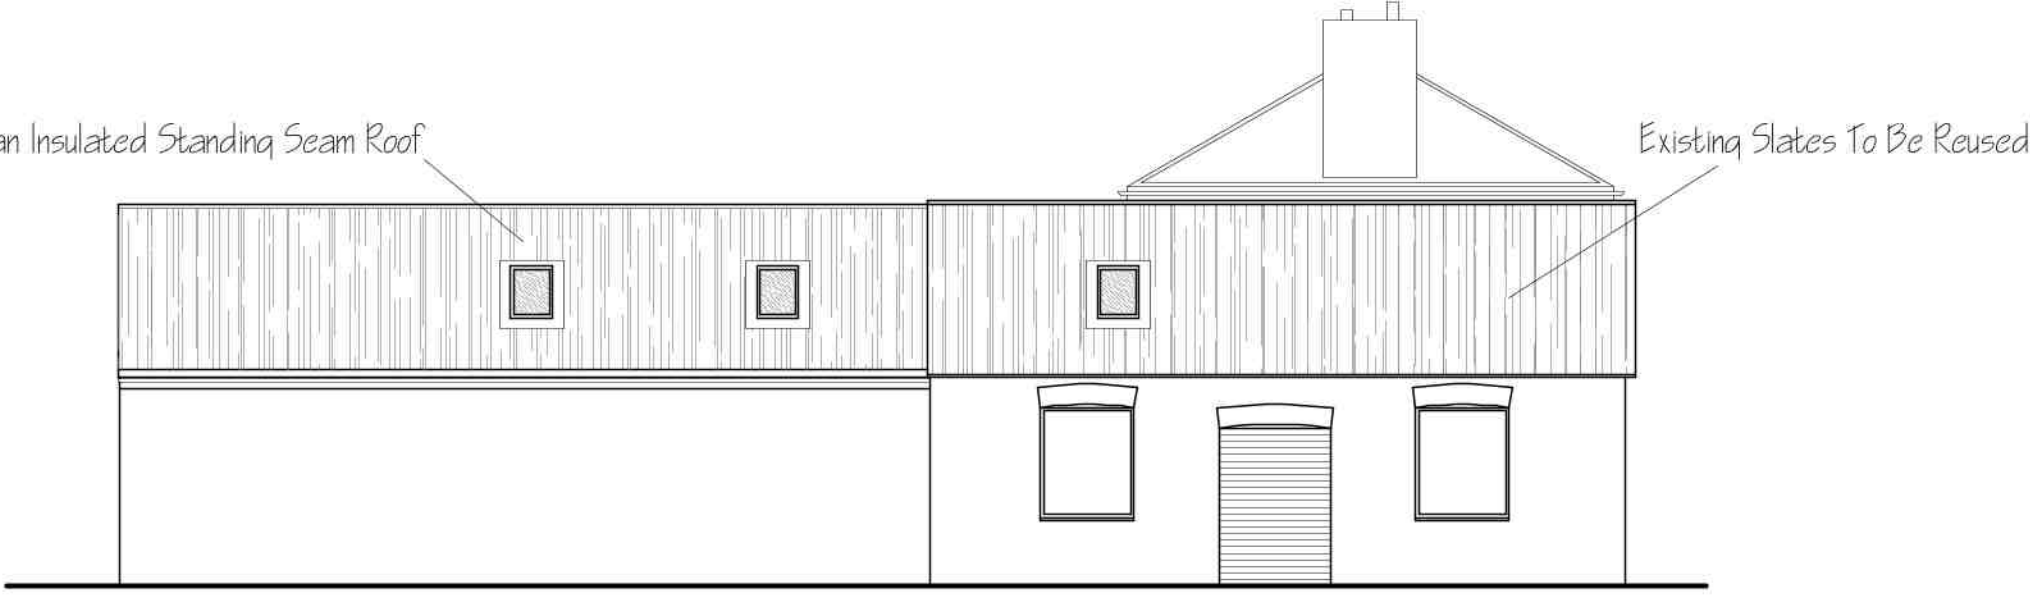

FRONT ELEVATION




SIDE ELEVATION

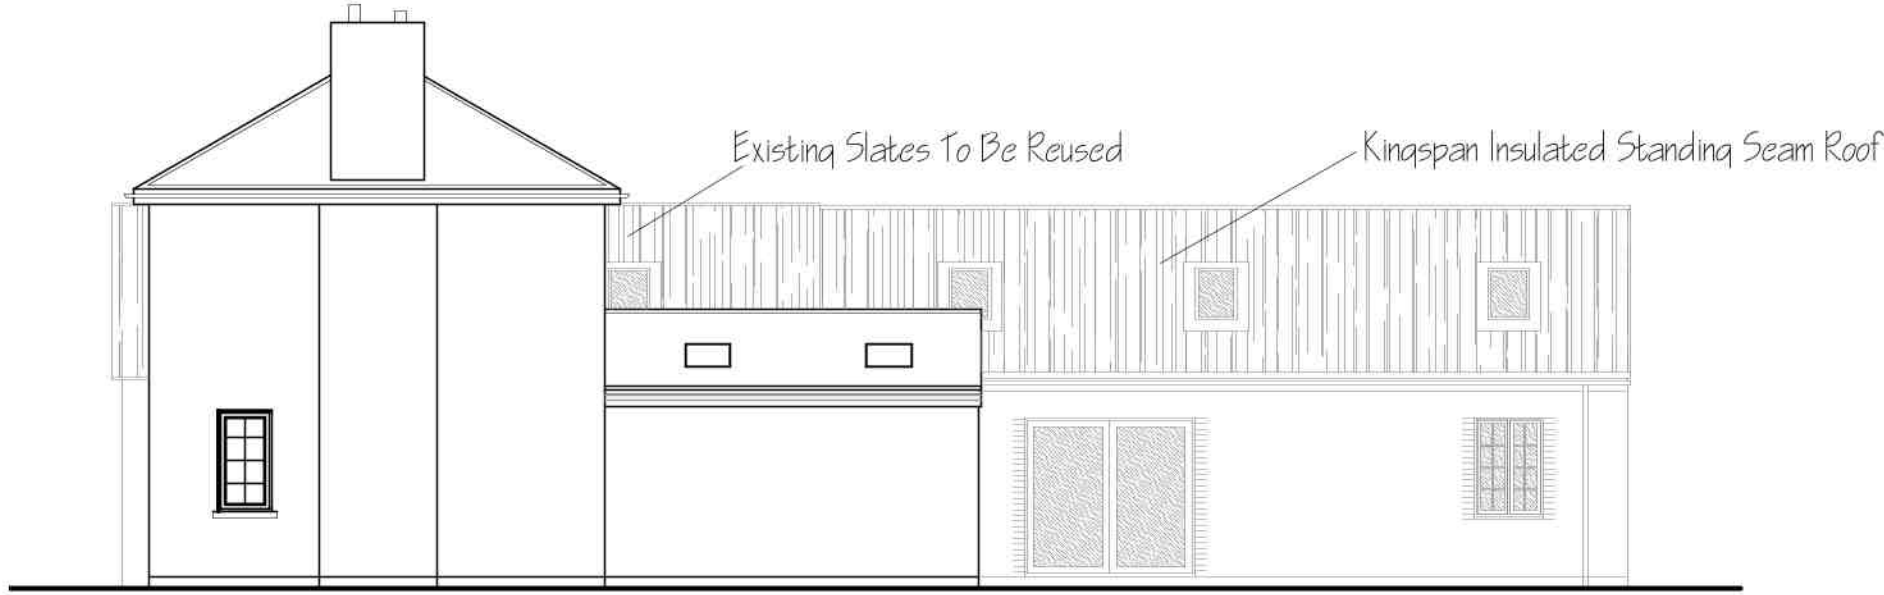

SIDE ELEVATION




REAR ELEVATION

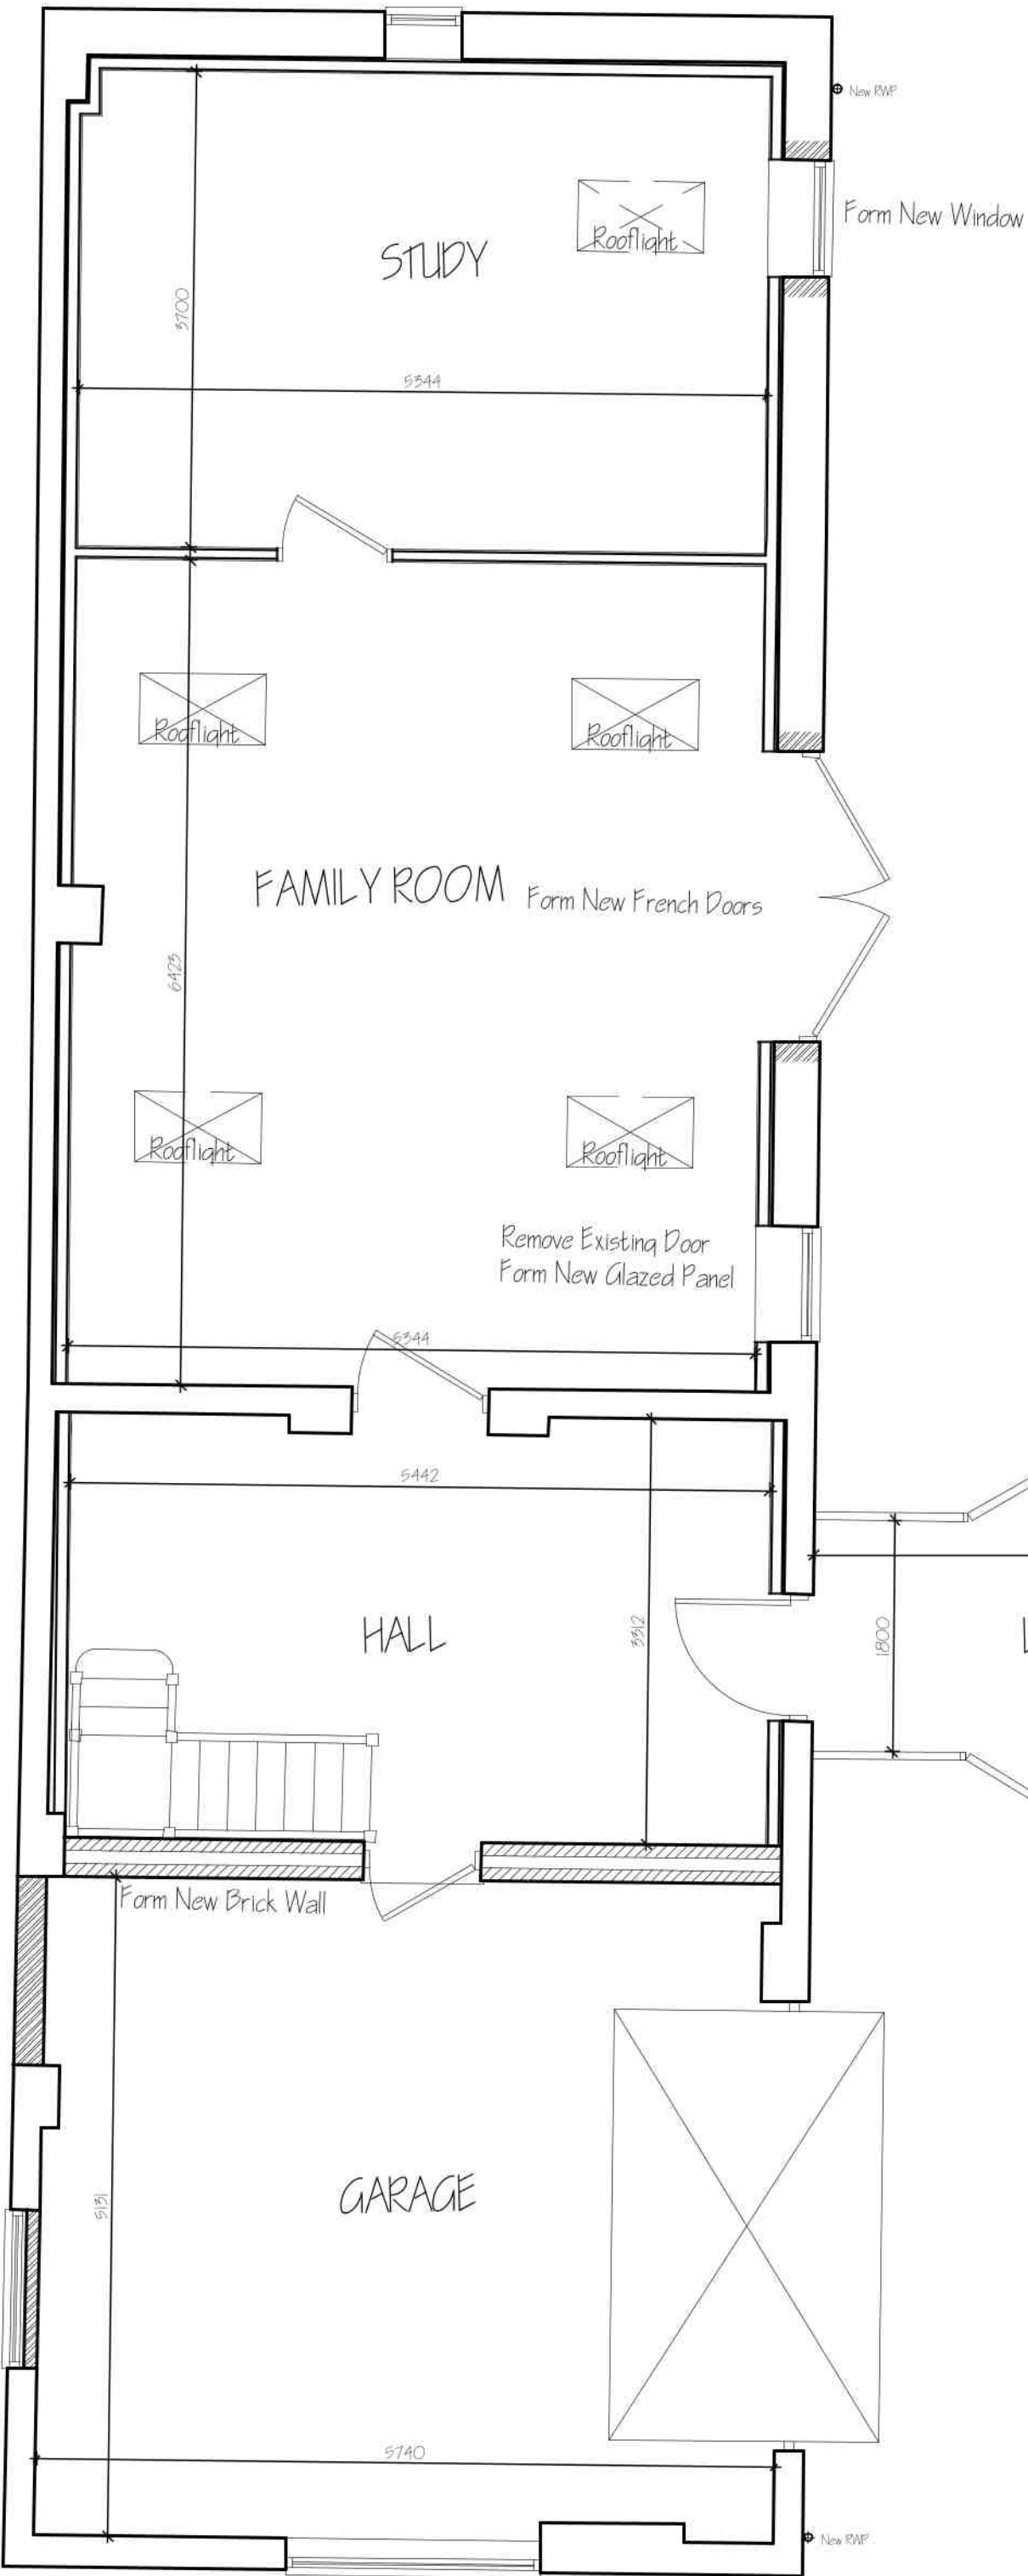


GROUND FLOOR PLAN


| MATERIALS SCHEDULE   |                                                     |
|----------------------|-----------------------------------------------------|
| New Walling:         | Reclaimed Bricks To Match Existing                  |
| Front Building Roof: | Existing Slate Roofing                              |
| Rear Building Roof:  | Kingspan Insulated Standing Seam Roofing            |
| Link Building:       | Aluminium / Timber Frame With Glazed Roof & Walling |
| Windows & Doors:     | Wooden Windows & Doors                              |

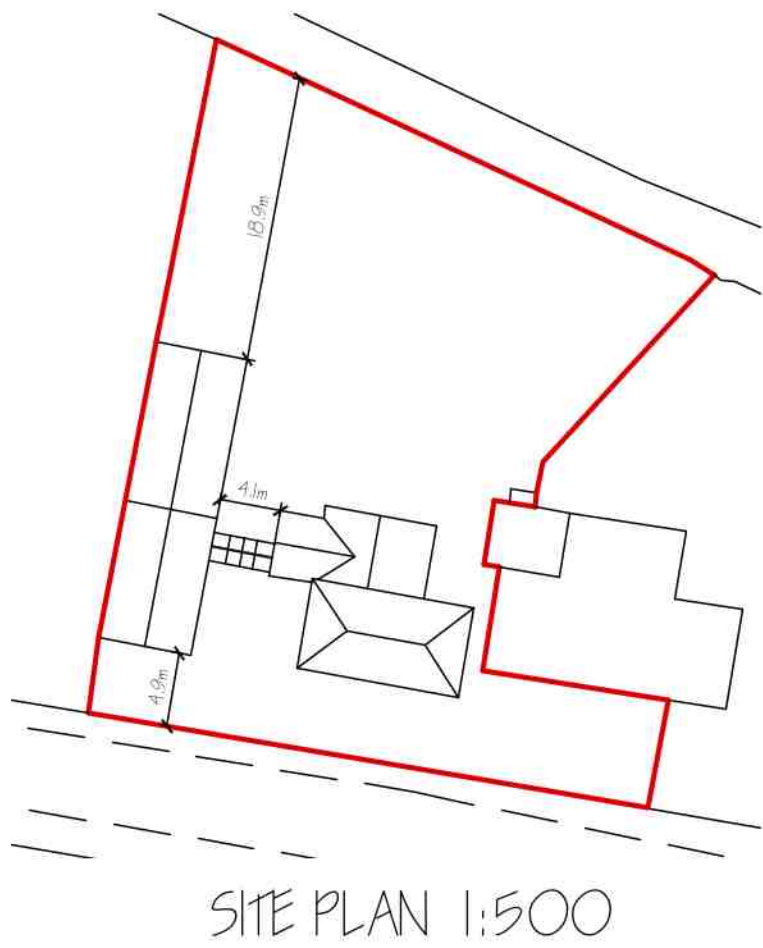

SITE PLAN 1:500

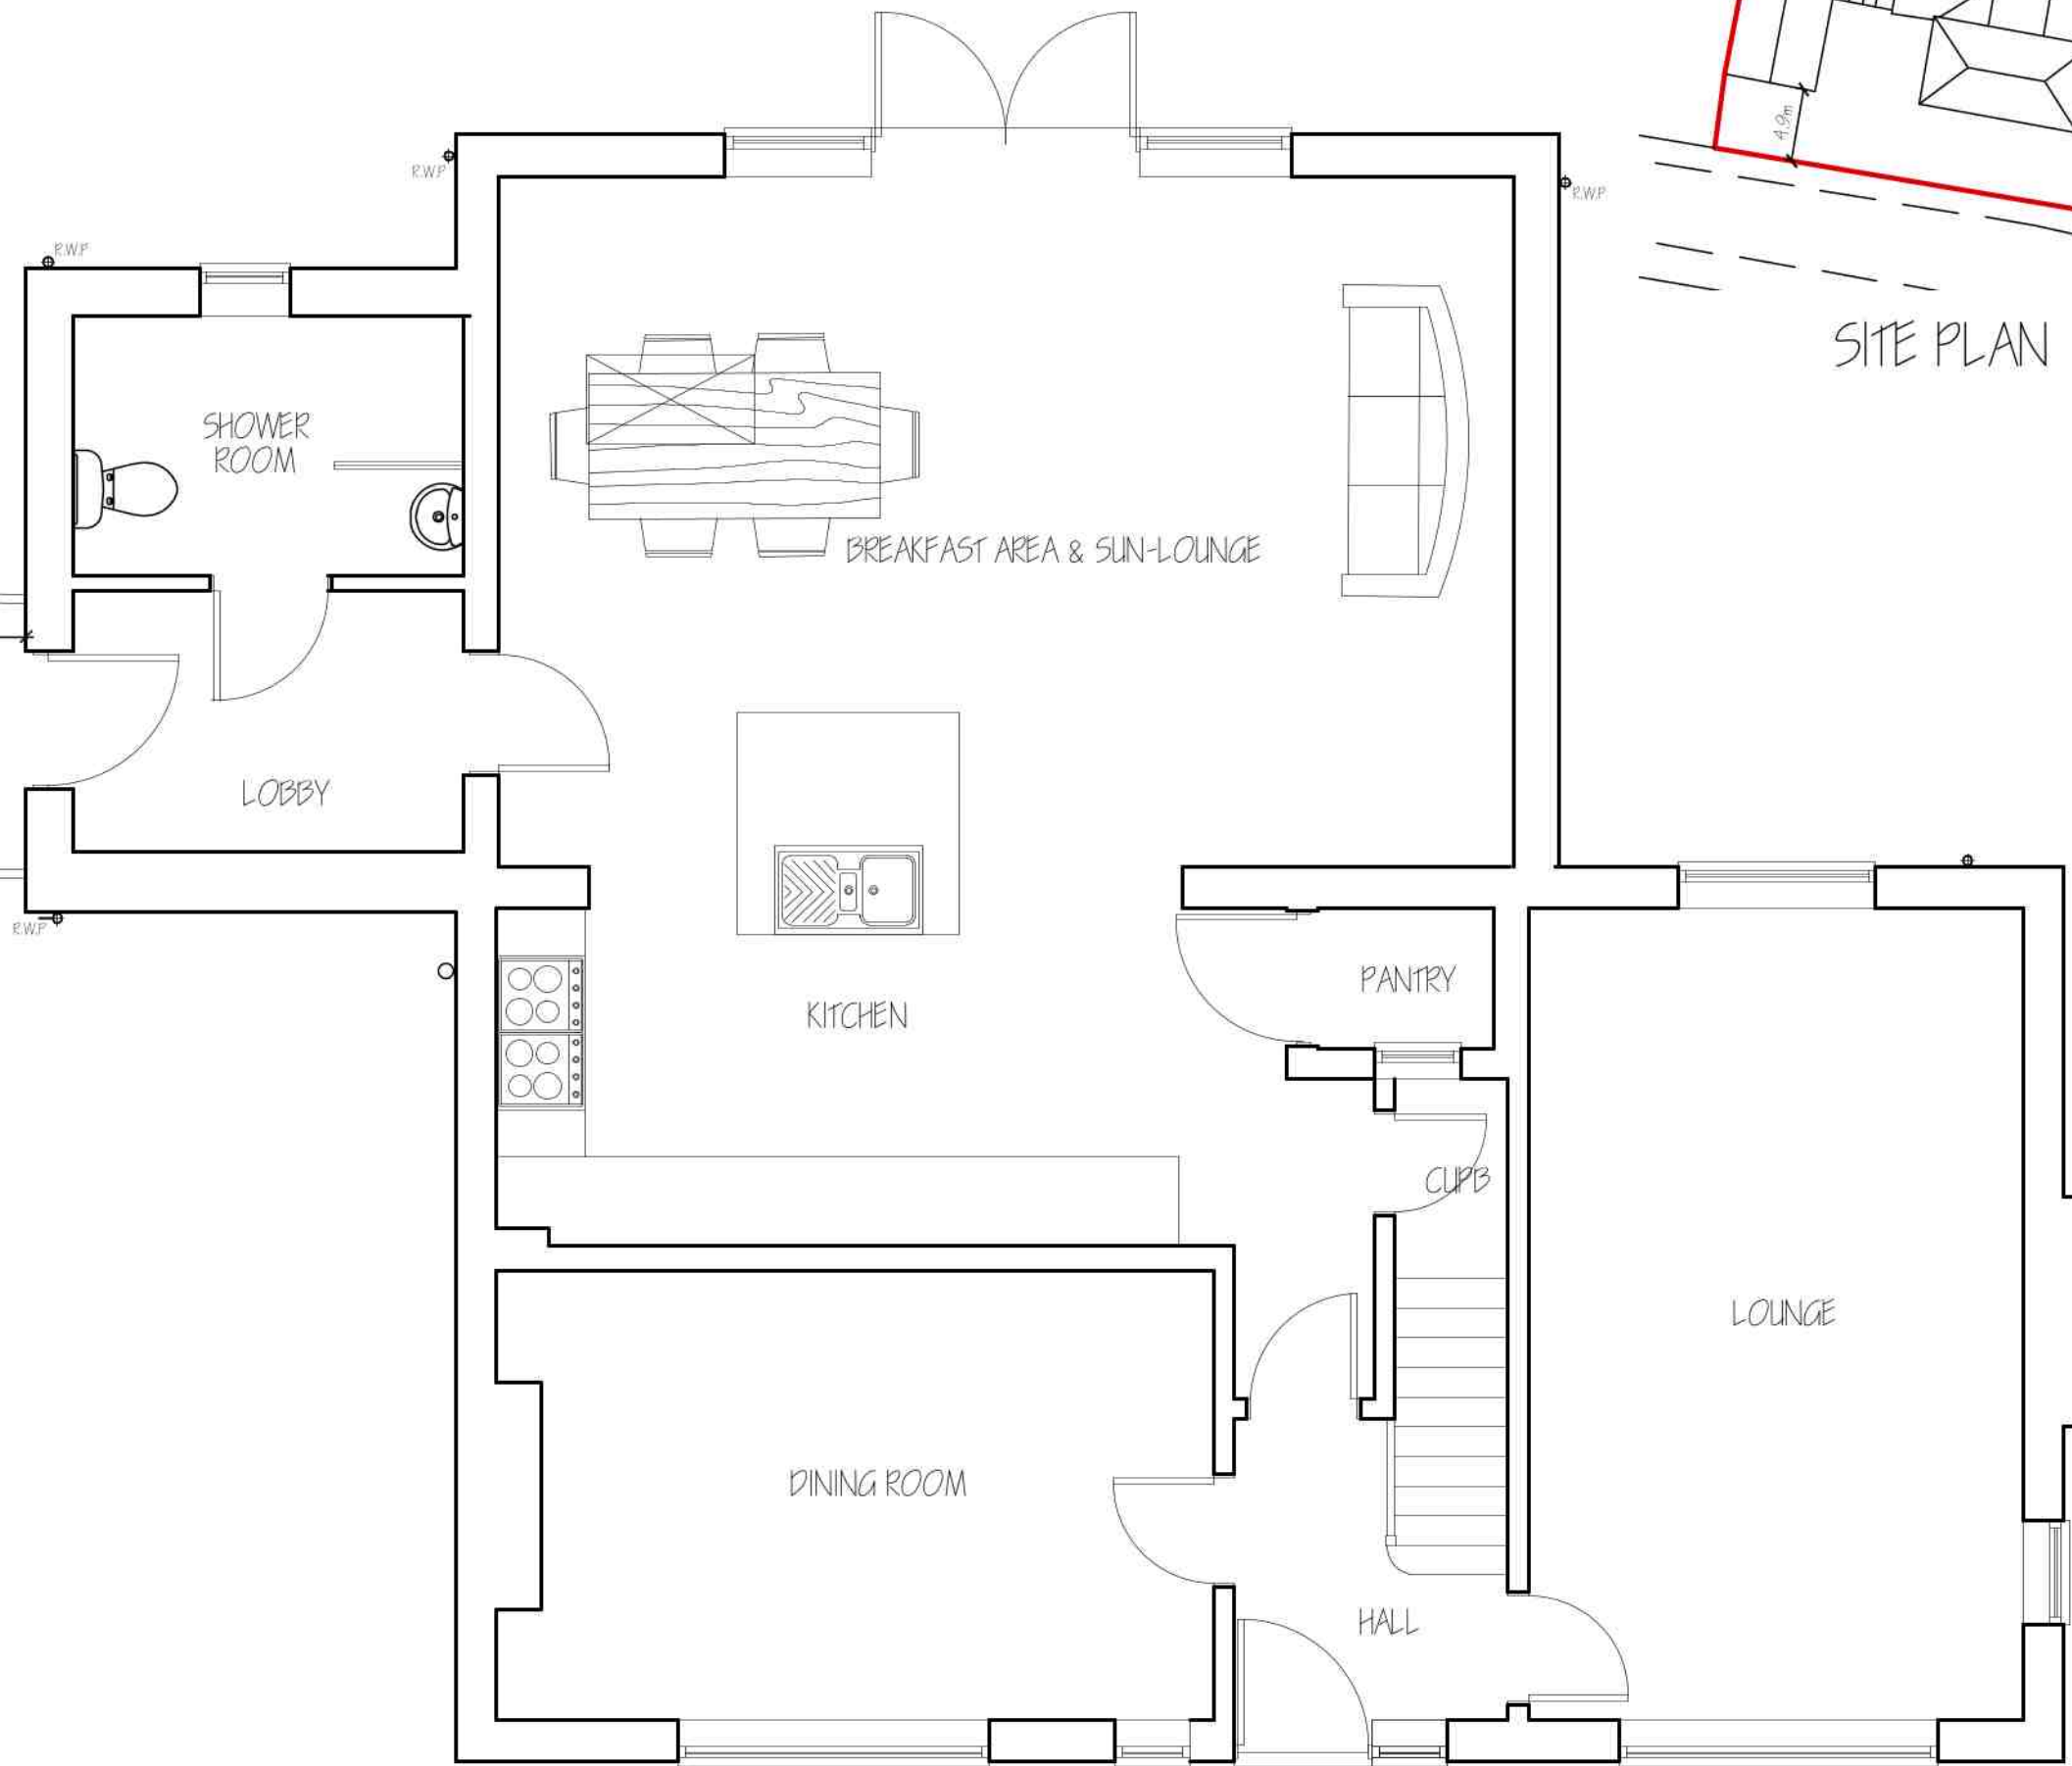

FIRST FLOOR PLAN

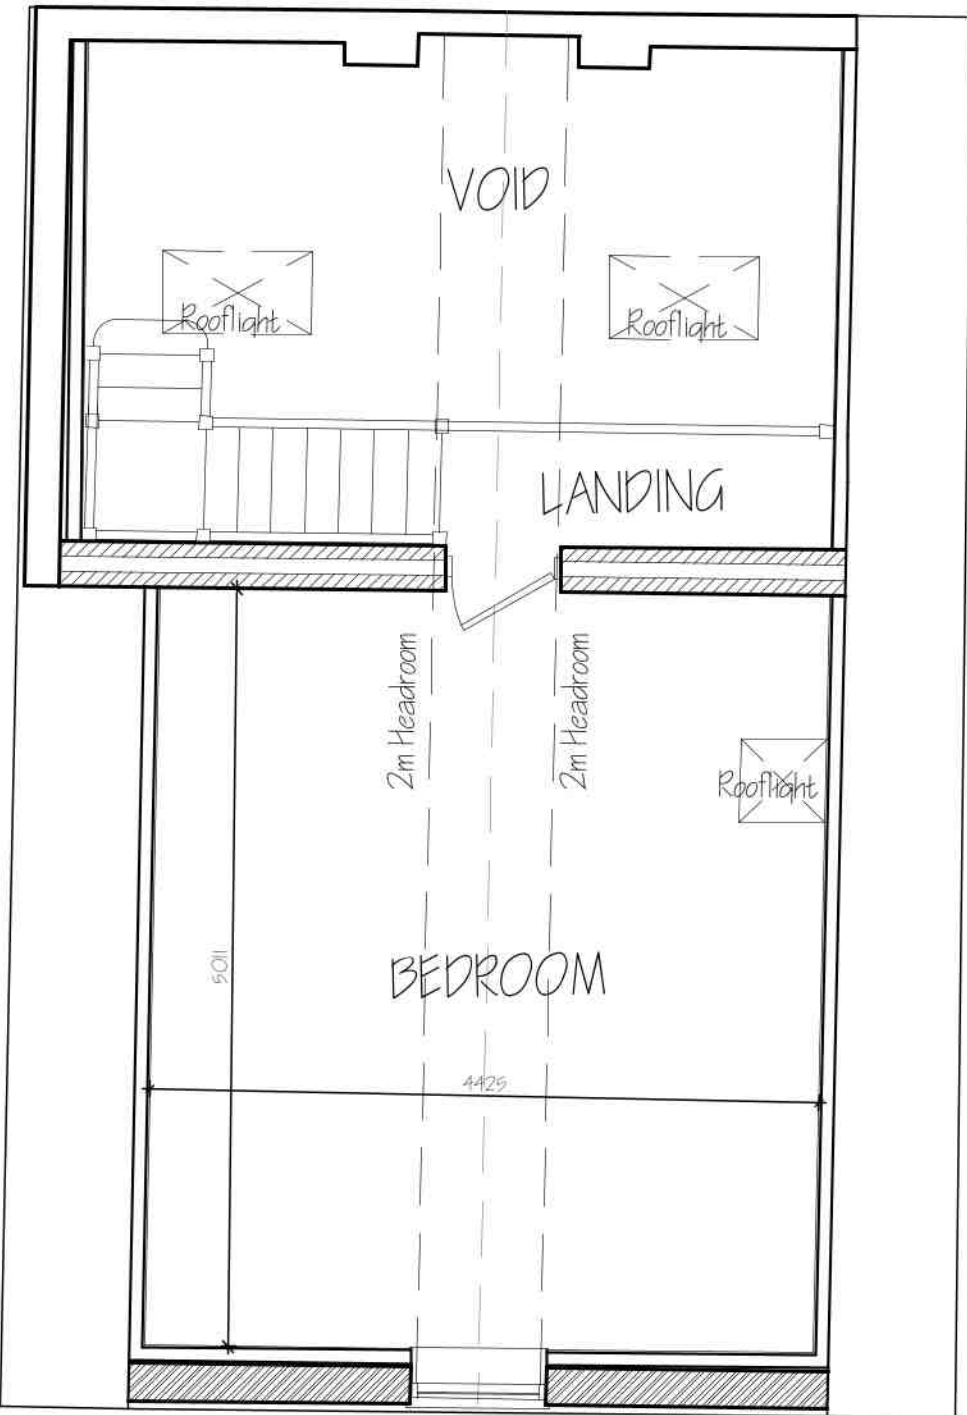

| ref. | revision                      | date     |
|------|-------------------------------|----------|
| D    | PROPOSED MATERIALS AMENDMENTS | MM 2022  |
| C    | CLIENT AMENDMENTS             | JAN 2022 |
| B    | CLIENT AMENDMENTS             | JAN 2022 |
| A    | CLIENT AMENDMENTS             | JAN 2022 |

**G. R. MERCHANT LTD.**  
I.ENG AMICE FIWO  
**ARCHITECTURAL, STRUCTURAL  
AND LAND DRAINAGE  
CONSULTANTS**  
4 Wrights Mews  
12A Park Road, Holbeach,  
Spalding, Lincs. PE12 7EE  
Tel: 01406 490800  
Fax: 01406 425744  
E-Mail: gr.merchant@btconnect.com

Project  
CONVERSION OF OUTBUILDING  
'OLD SCHOOL HOUSE', CHURCH STREET  
GEDNEY DAWNSMERE  
SPALDING, Lincs. PE12 9NL

Client  
MR & MRS H GOOSE

Drawing  
FLOOR PLAN - PROPOSED  
ELEVATIONS - PROPOSED  
SITE PLAN - PROPOSED

Job Ref.  
3936-21

Drawing No.  
020

Date  
DEC 2021

Drawn  
SLB

Scales  
1:50 & 1:100 (Unless Otherwise Stated)

**DO NOT SCALE FROM THIS DRAWING**  
This drawing is copyright and may not be altered, traced, photographed or used for any other purpose other than that for which it is issued. The General Contractor is to check all dimensions on site and report any discrepancies to the Architect. All details shown on this drawing including foundations are based upon typical site conditions related to the area. No responsibility can be accepted for abnormal conditions which may be discovered during construction unless reported to the Architect so that design amendments may be considered. Site not surveys are recommended in respect of foundations to establish specific site conditions before foundation work is undertaken. This drawing is limited in the amount of information contained and does not purport to contain a full specification of the works. It is solely for the purpose of obtaining Planning / Building Regulation approval. This drawing must not be used as a contract document alone. The works will not be supervised or inspected on site by G.R. Merchant or any representative thereof. It is the client or their appointed agents responsibility to control workmanship, substitution of materials, adherence to specification, selection of contract and materials to be used unless otherwise stated and all components and materials etc. to be used fitted and installed etc. in strict accordance with manufacturers instruction and relevant code of practice. Materials shall conform to appropriate British standard specification or BBA certificate or European code equivalent. The Employer / Client shall ensure that the selected contractor is competent with and adopts all measures necessary to achieve compliance with Health and Safety legislation for Building site and Work places. The Employer / Client is advised that should the works need to comply with the Construction Design and Management Regulations an independent Planning Supervisor will be required. The works shall comprise of all that is shown on the drawing and details Work that may not specifically be shown but may be reasonably inferred as necessary to carry out the works shall be deemed to be included. It is the client / land owners responsibility to be aware of the Party Wall etc. Act 1996, when building in close proximity to adjoining neighbours boundaries.