




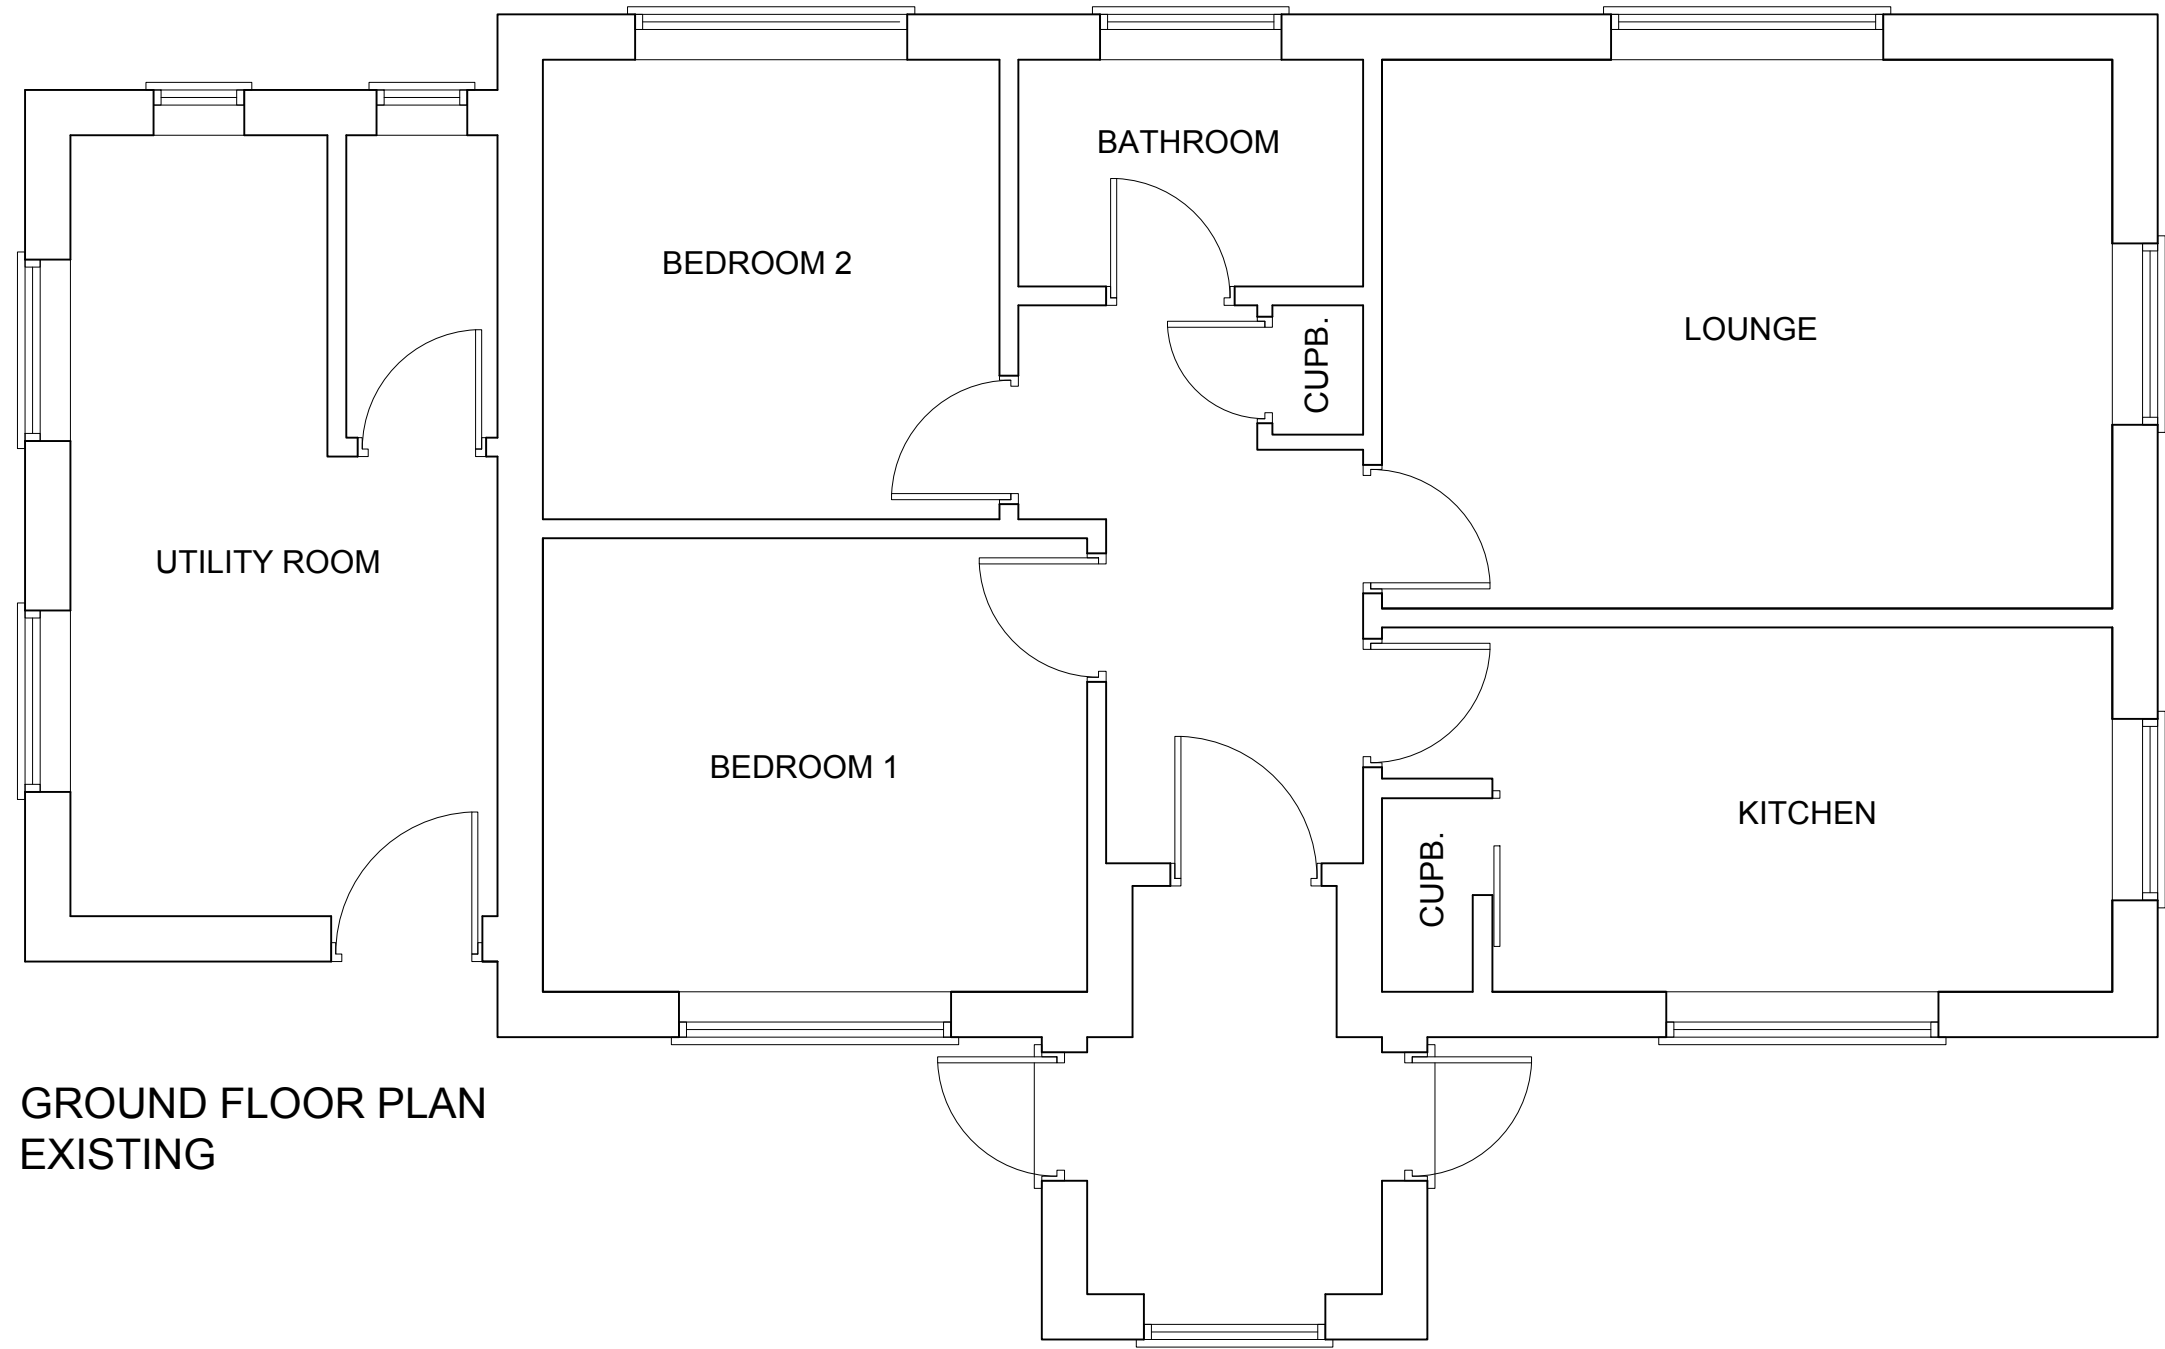


GROUND FLOOR PLAN
EXISTING

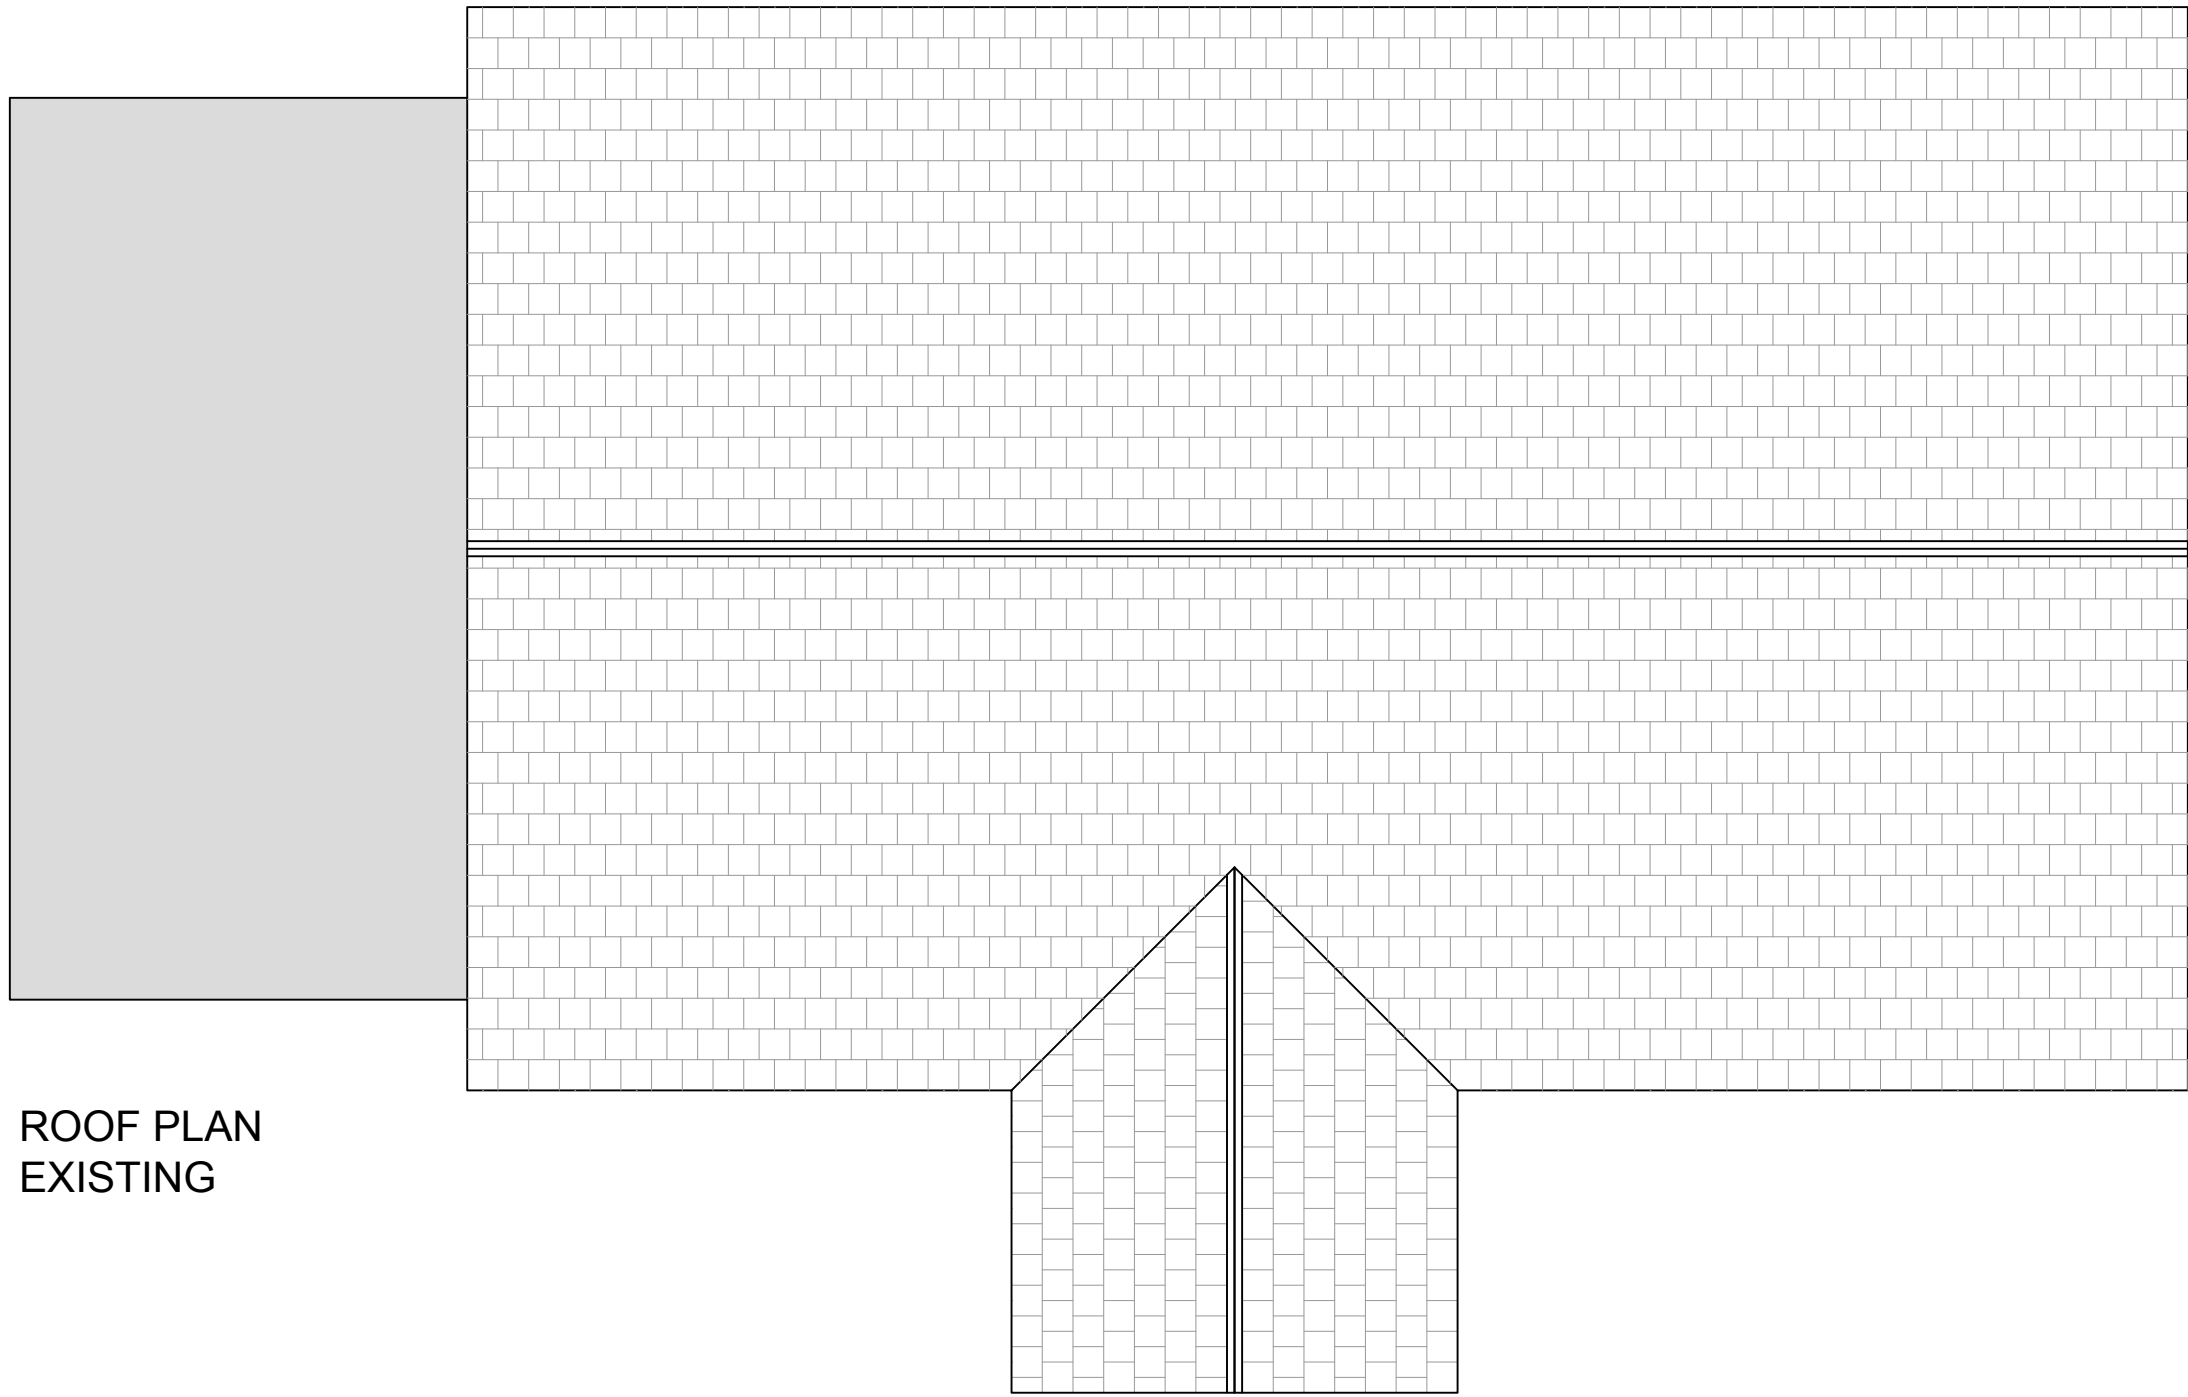

ROOF PLAN
EXISTING

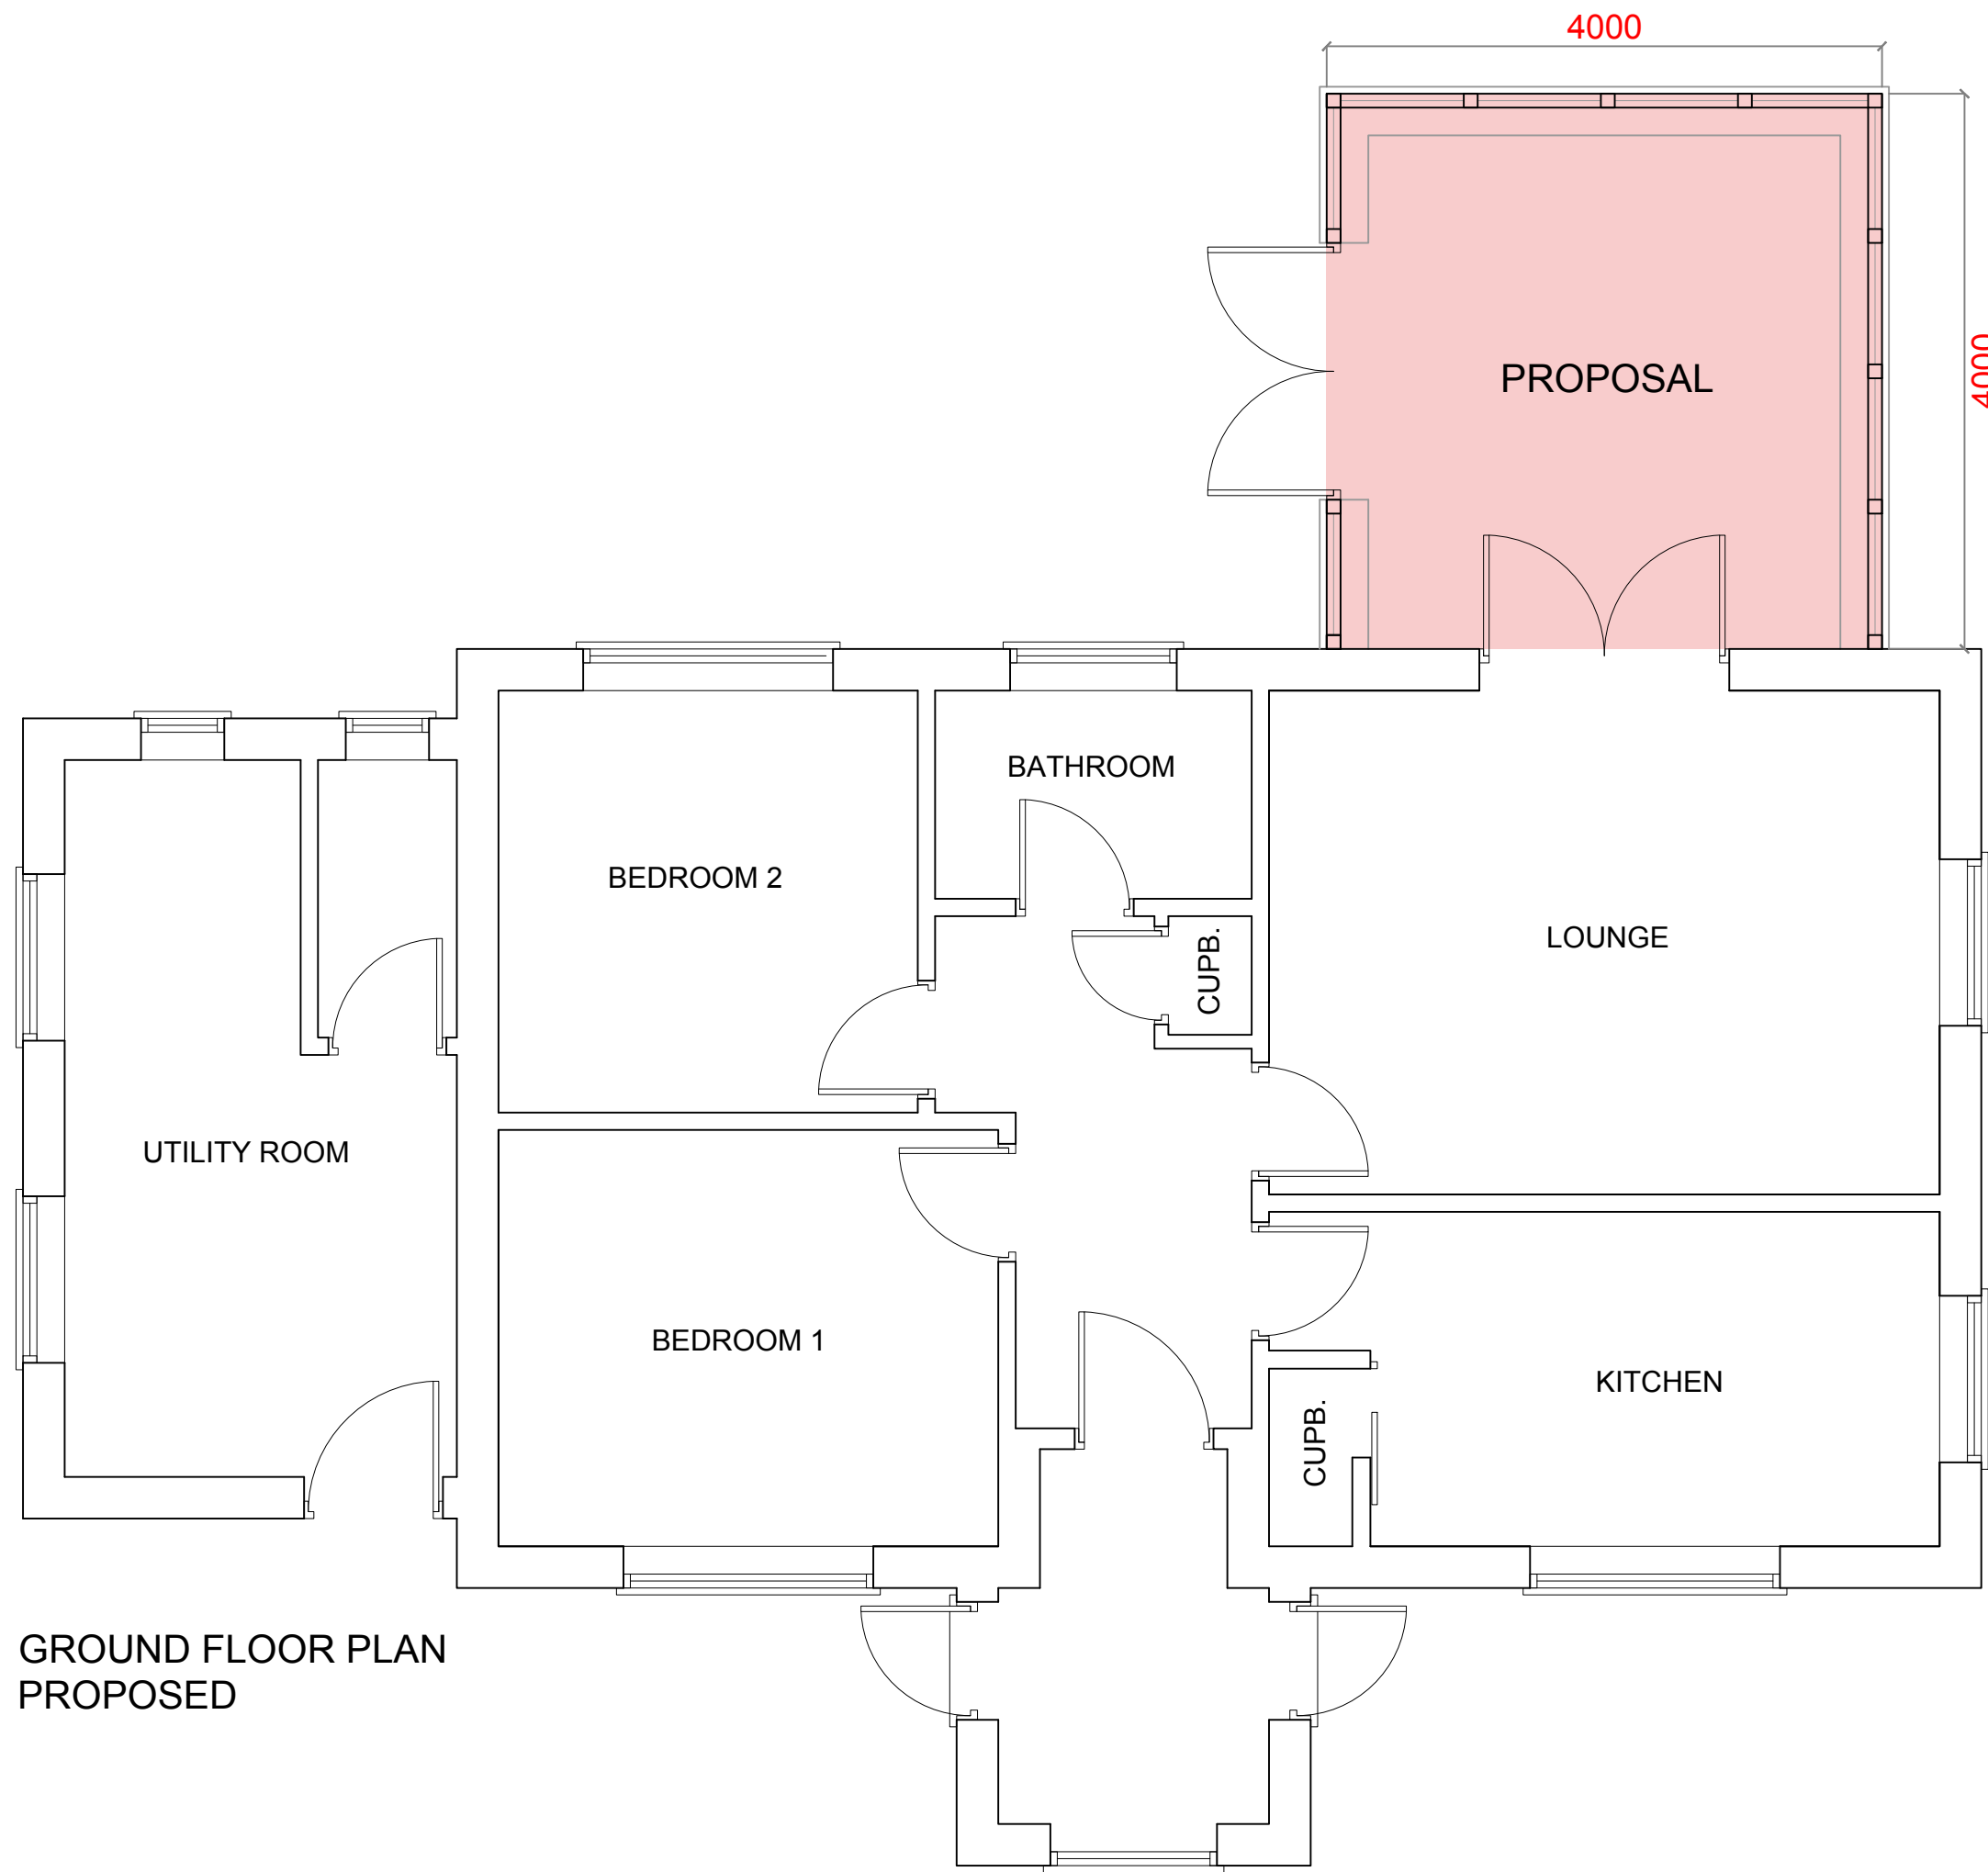


GROUND FLOOR PLAN
PROPOSED

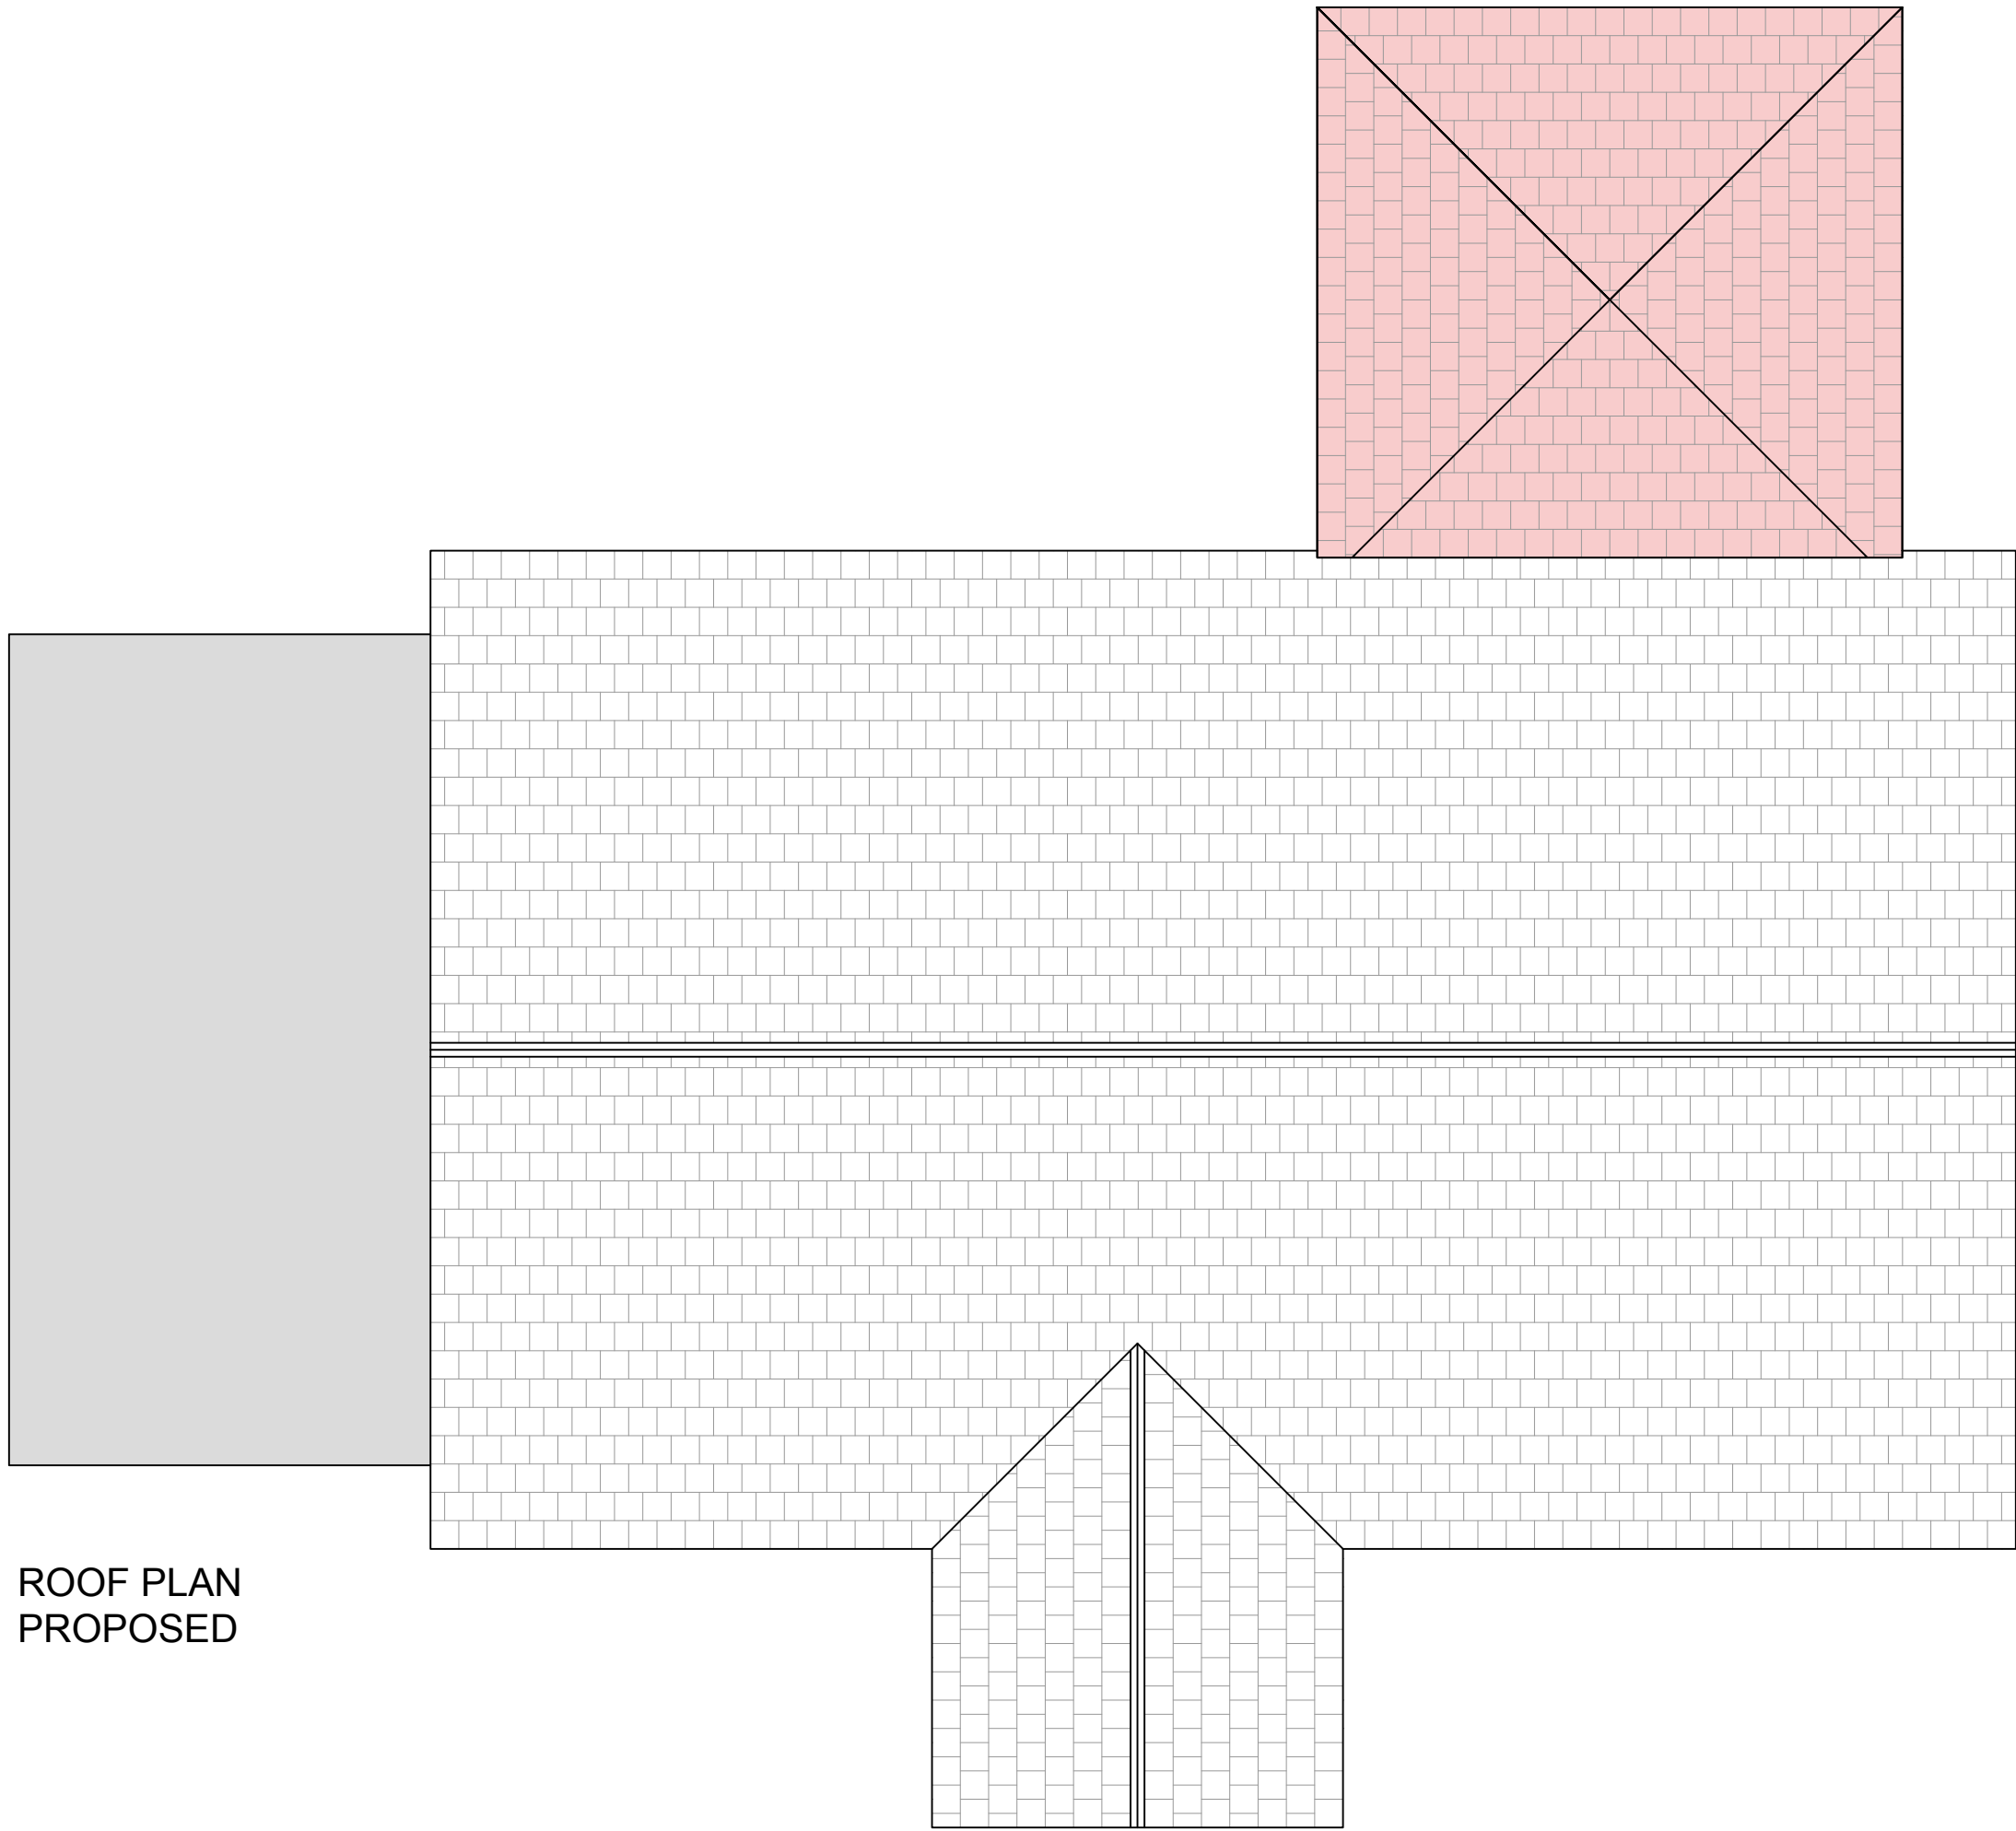

ROOF PLAN
PROPOSED

PROPOSAL

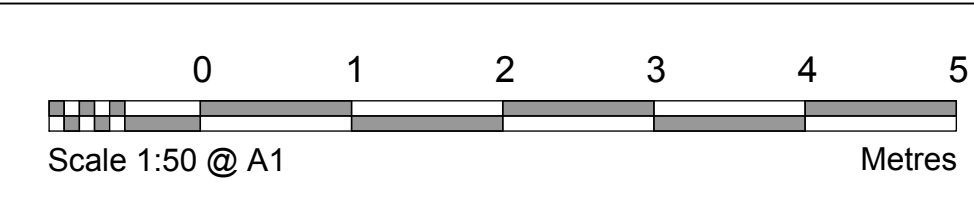

Applicant: Mr & Mrs Buddle
Address: The Bungalow,
Dawsmere Road,
Gedney Grove End,
PE12 9NW

Project: Conservatory
Scale: 1:50 @ A1 Date: 16/01/2019



Revision date: Revision: F01 Plan No: PLA002
Title: Floor plans
Existing & Proposed

