






NORTH-WEST ELEVATION
EXISTING

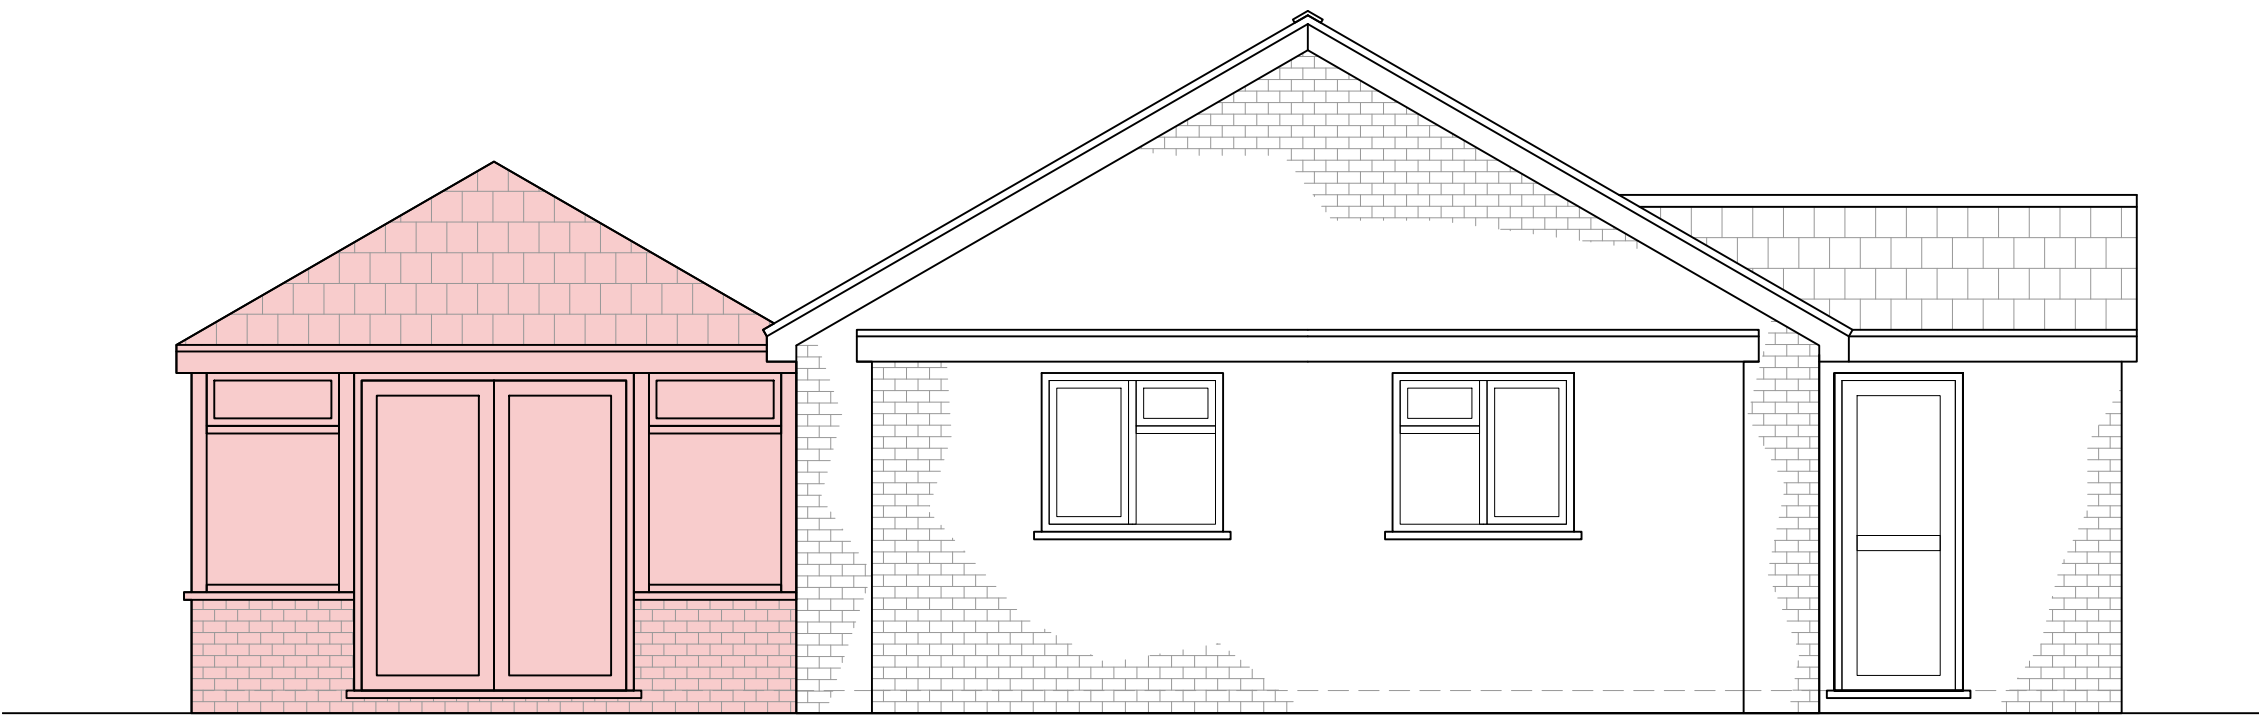


NORTH-WEST ELEVATION
PROPOSED

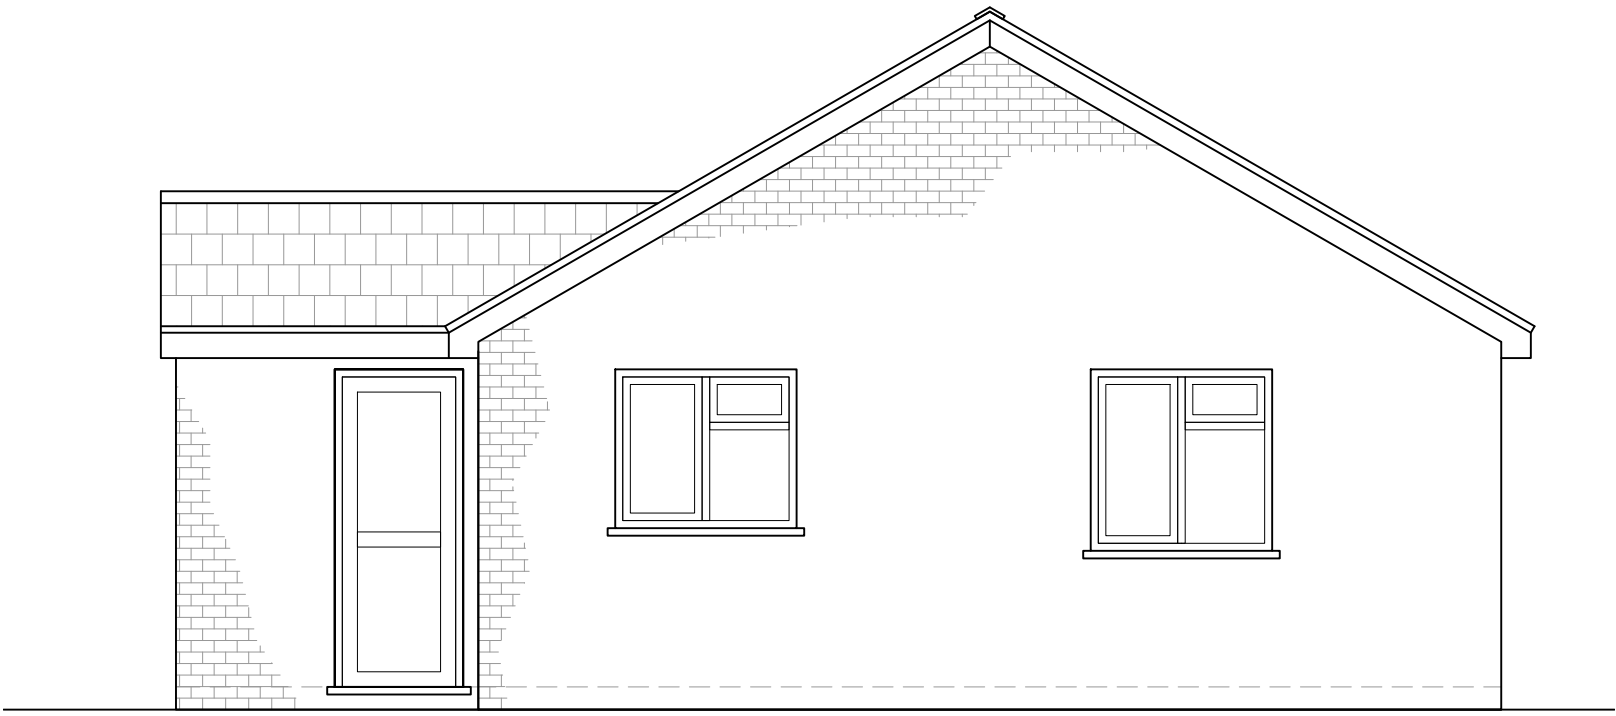


SOUTH-EAST ELEVATION
EXISTING

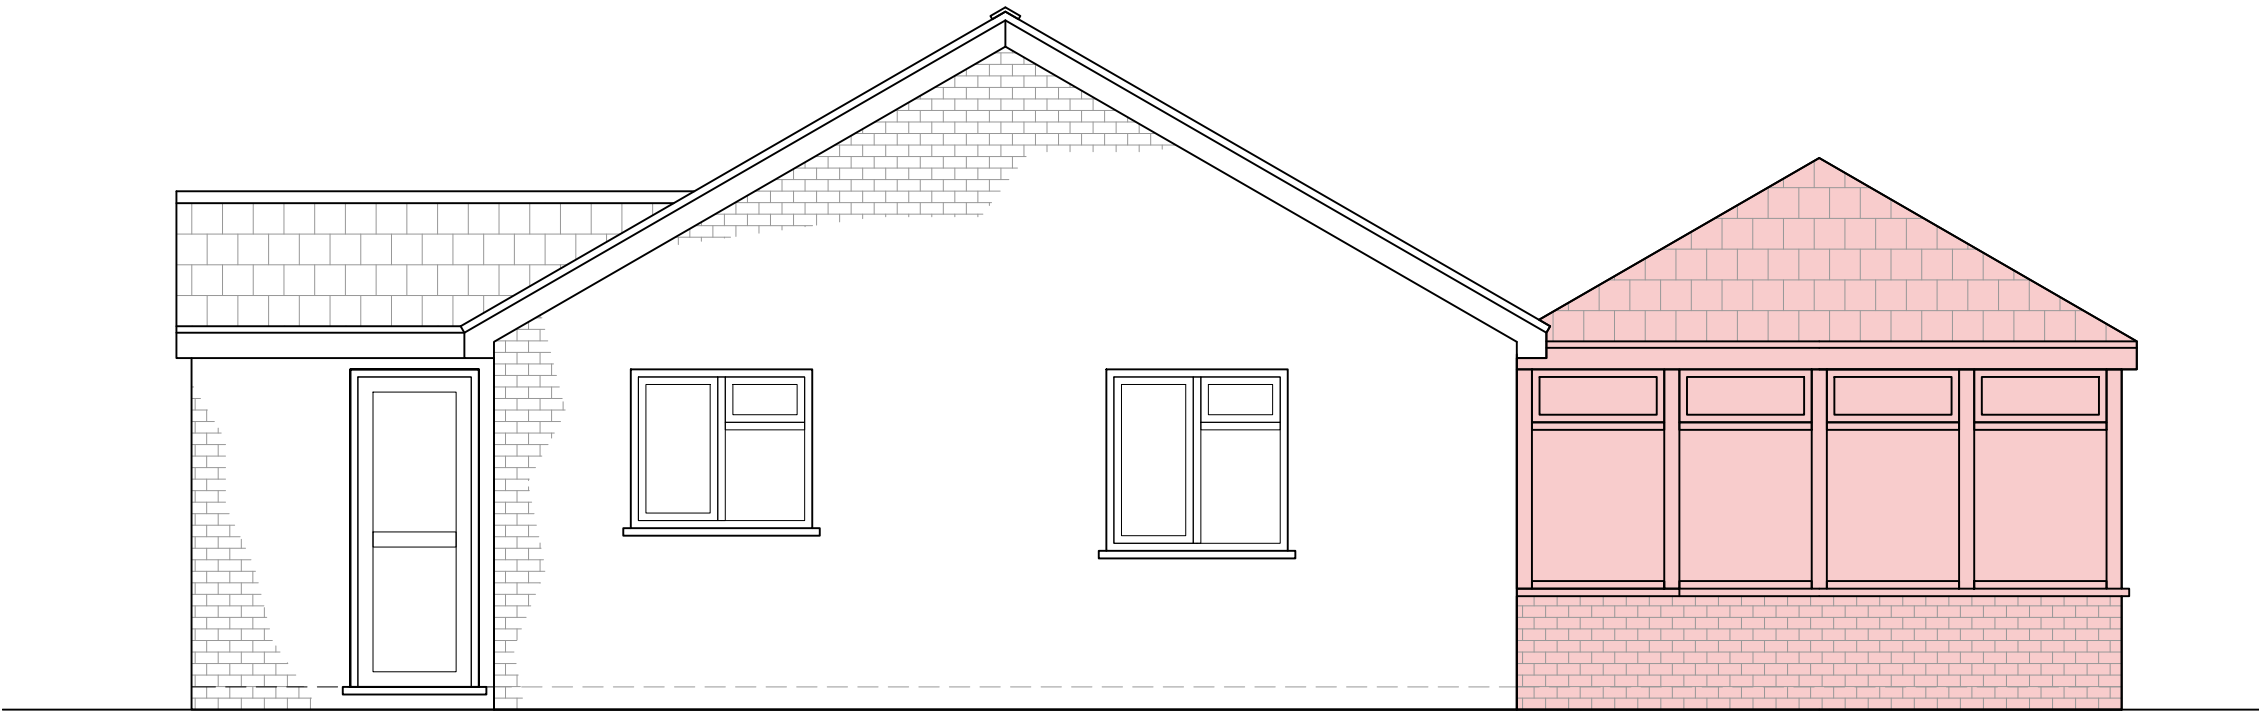

SOUTH-EAST ELEVATION
PROPOSED

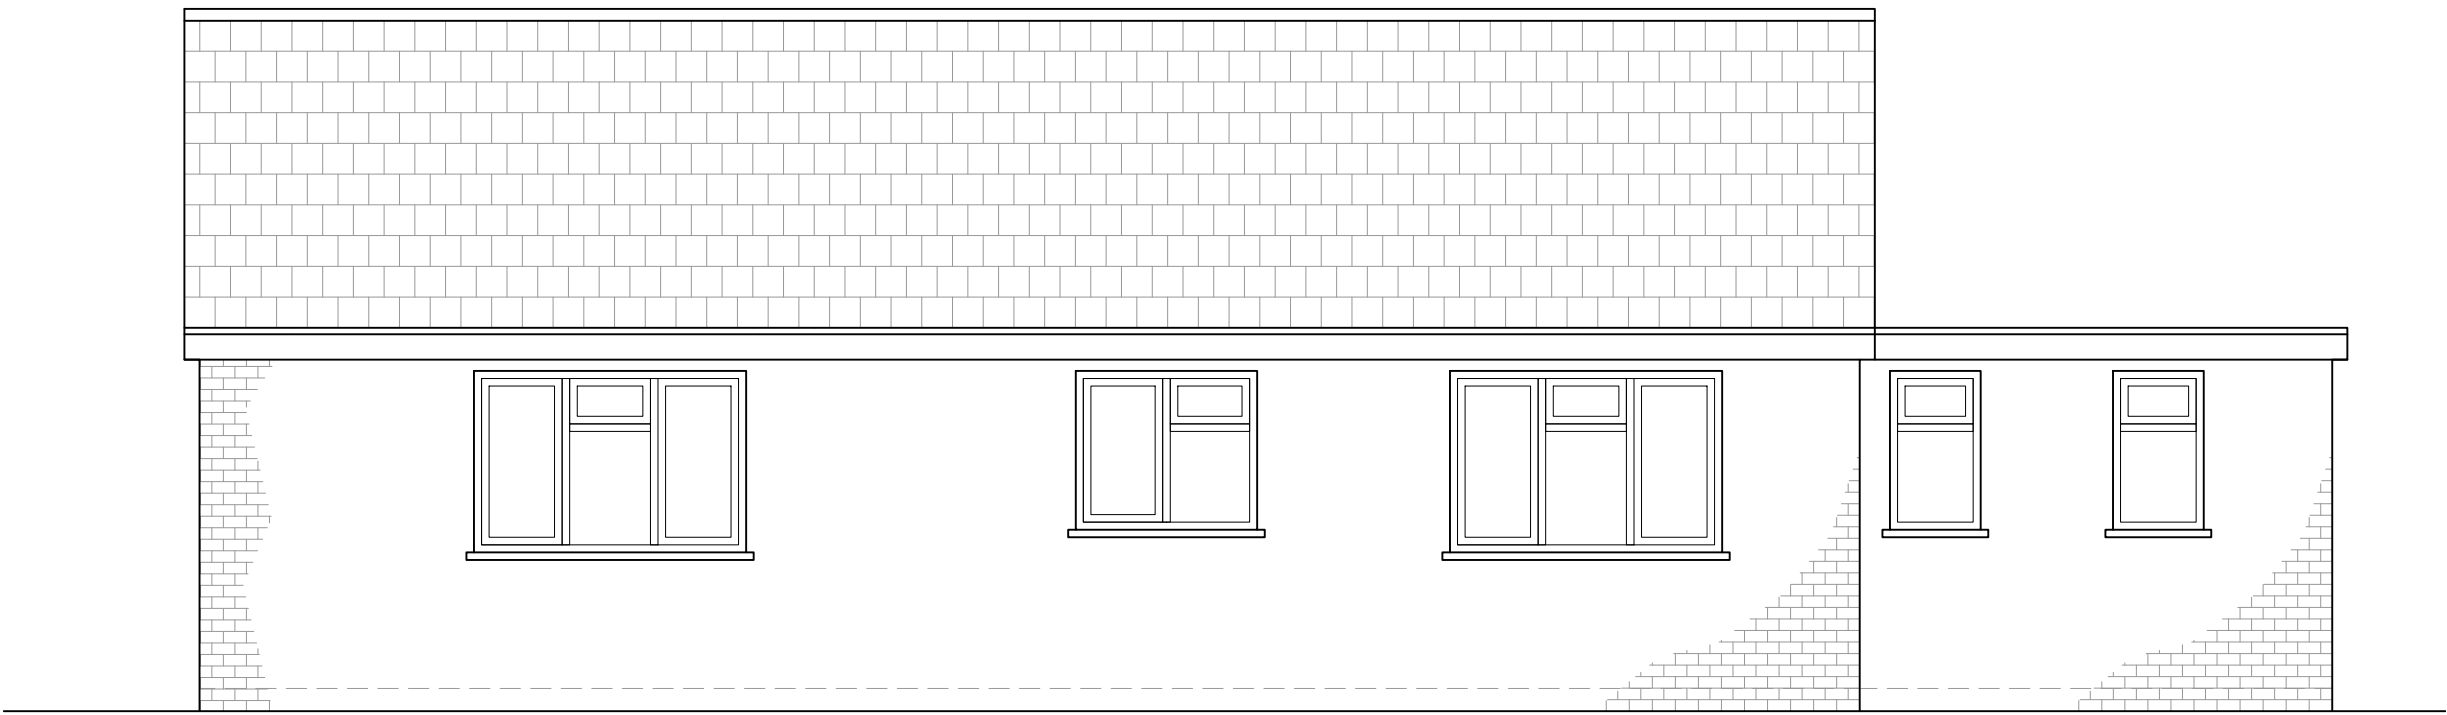

NORTH-EAST ELEVATION
EXISTING

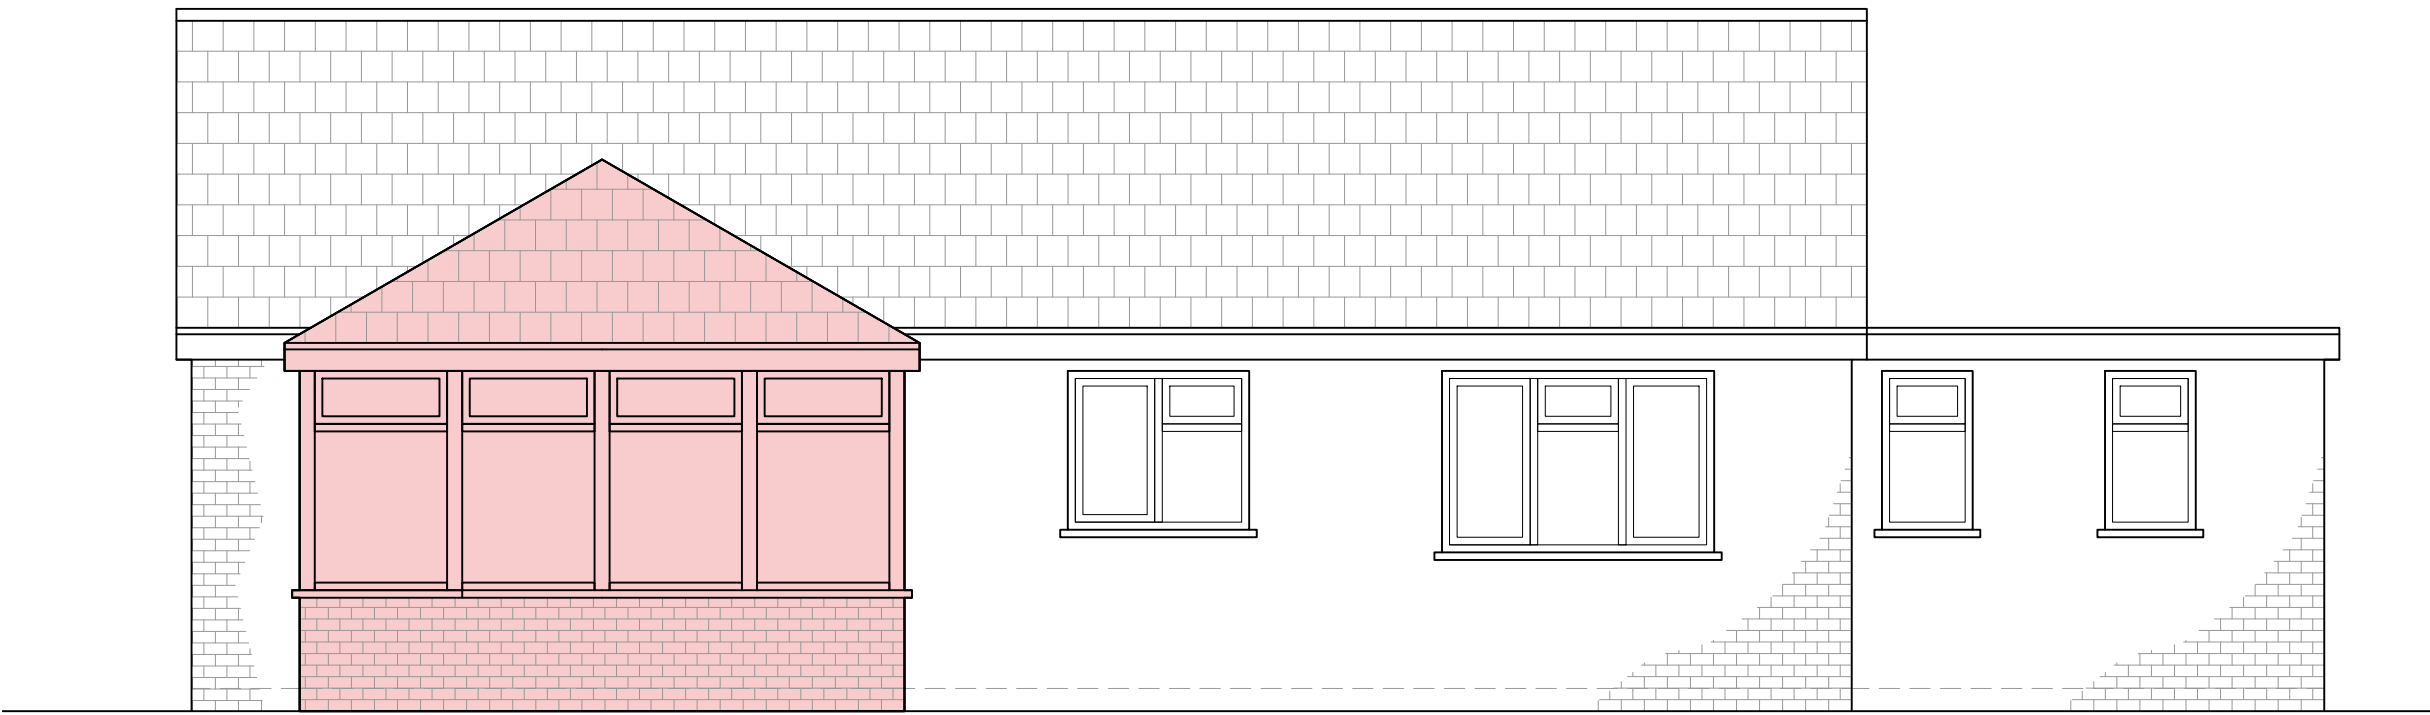

NORTH-EAST ELEVATION
PROPOSED




SOUTH-WEST ELEVATION
EXISTING



SOUTH-WEST ELEVATION
PROPOSED

PROPOSAL

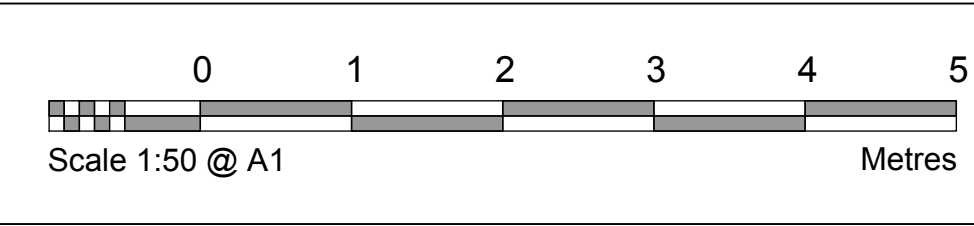

Applicant: Mr & Mrs Buddle		Project: Conservatory			Revision date:	Revision: F01	Plan No: PLA003	
Address: The Bungalow, Dawsmere Road, Gedney Grove End, PE12 9NW								
		Scale: 1:50 @ A1	Date: 16/01/2019		Title: Elevations Existing & Proposed			