
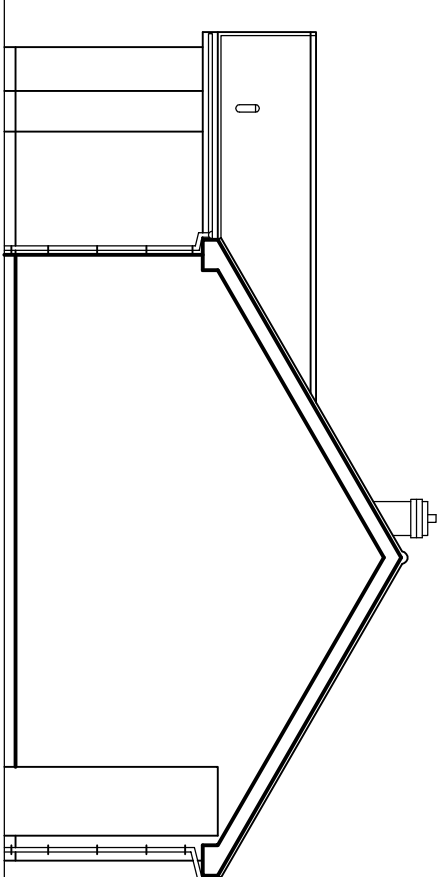
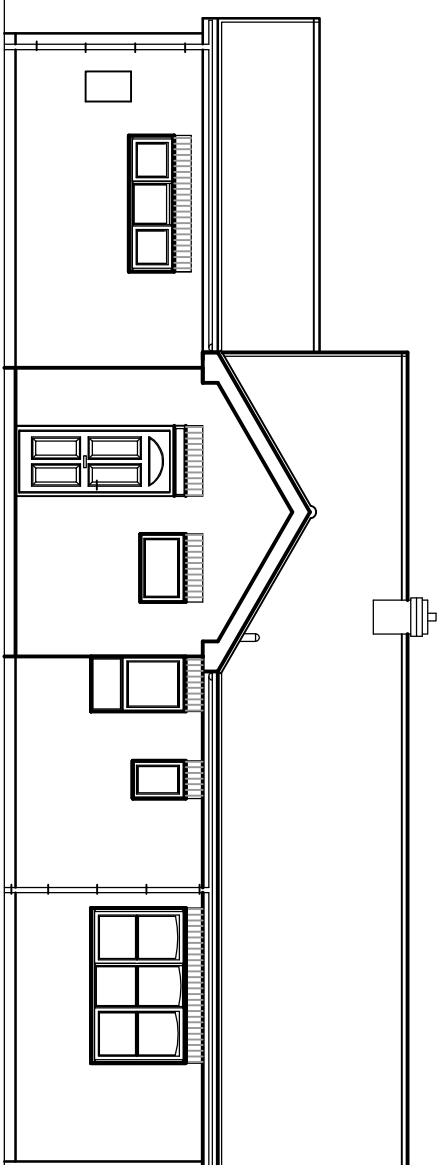
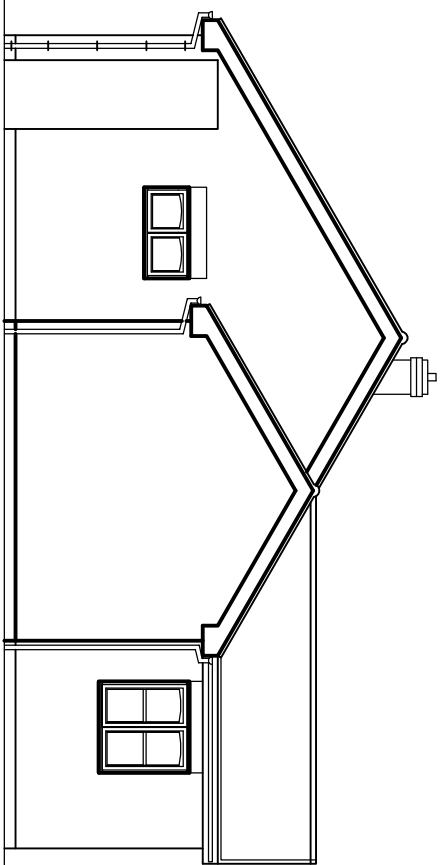


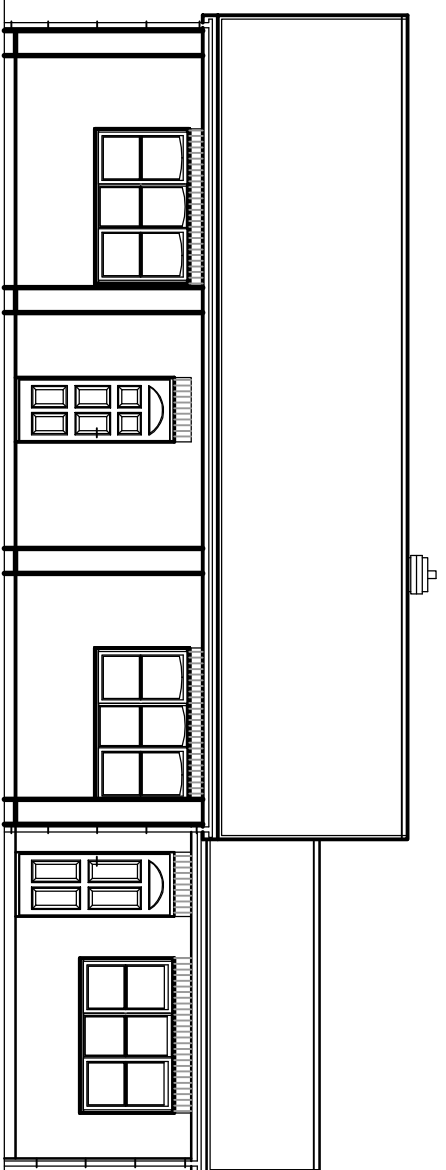


FRONT ELEVATION



SIDE ELEVATION

PEAR ELEVATION

SIDE ELEVATION

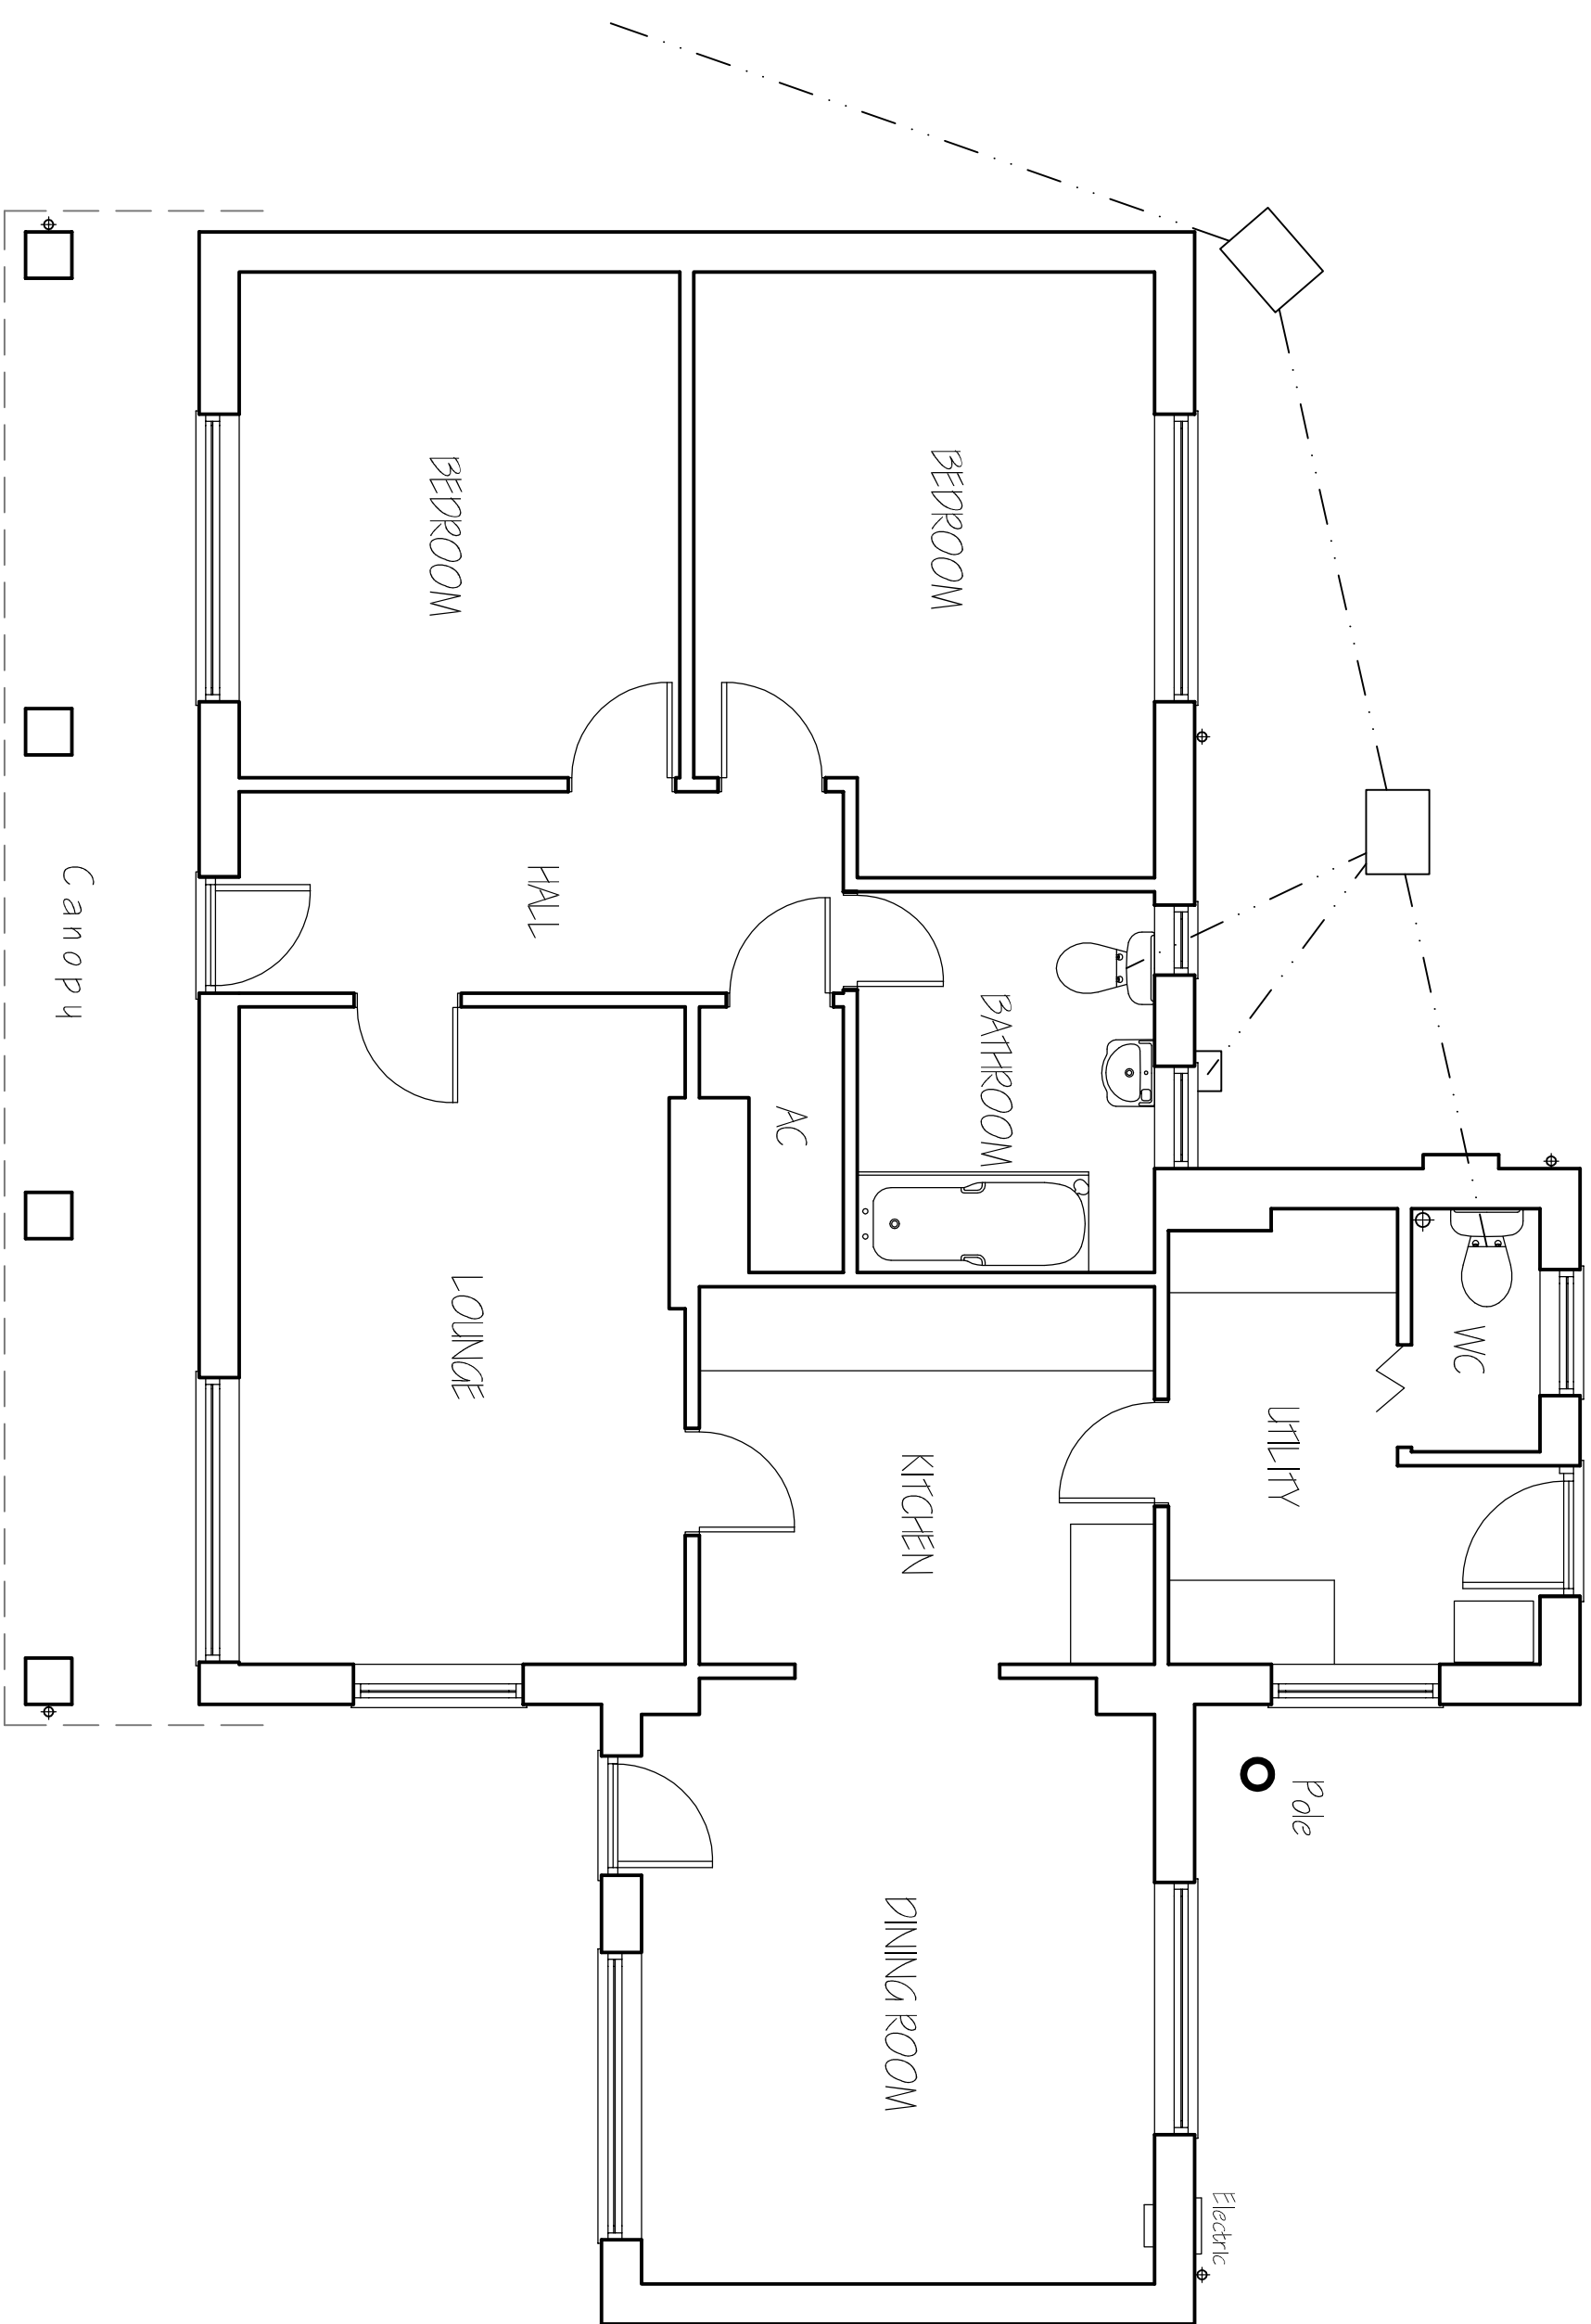

FLOOR LAYOUT PLAN.

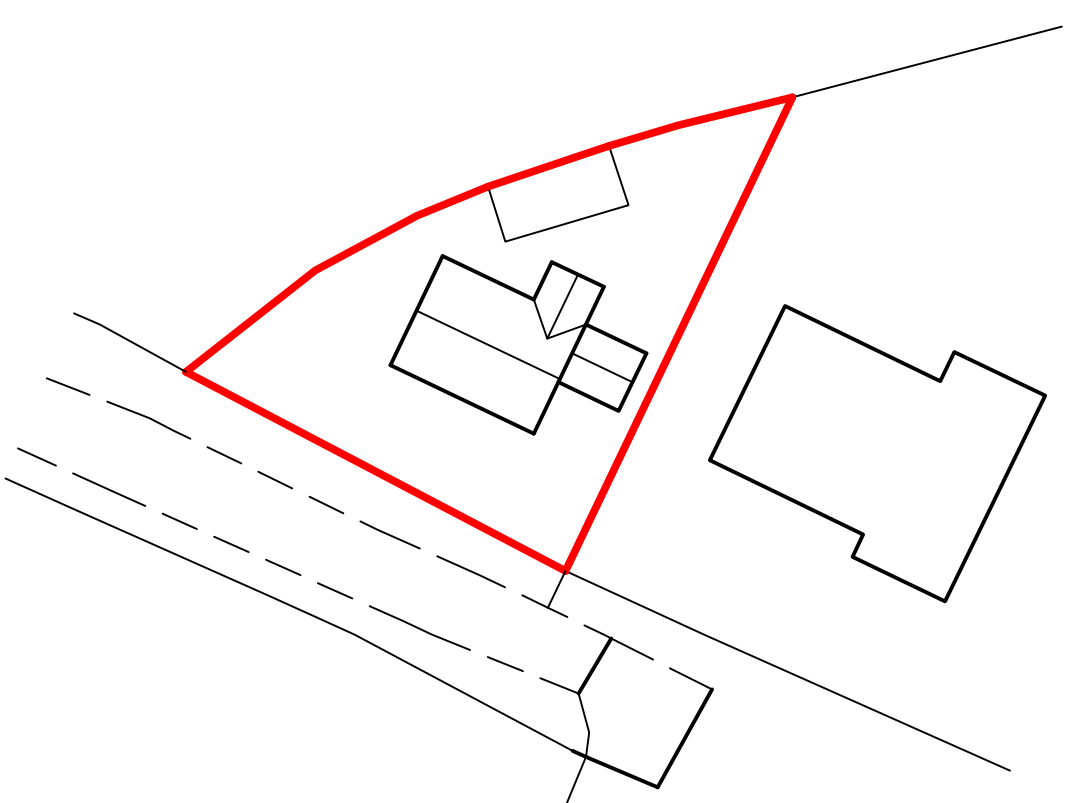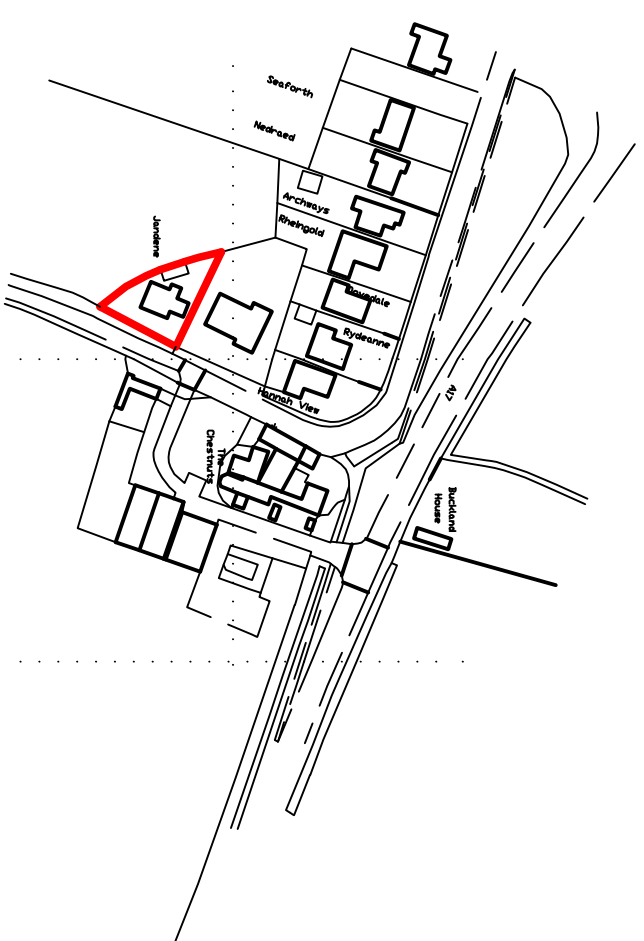SITE PLAN
1/500

Distance Survey Ltd Green Copyright 2019. All rights reserved. Licence number 10002542

LOCATION PLAN
1/2500[illegible]

G. R. MERCHANT LTD.
I,ENG AMICE FIMO

**ARCHITECTURAL, STRUCTURAL
AND LAND DRAINAGE
CONSULTANTS**
4 Wrights Mews
12A Park Road, Holbeach,
Spalding, Lincs. PE12 7EE
Tel: 01 406 490800
Fax: 01 406 482744
E-Mail: gr.merchant@btconnect.com

Project
EXTENSIONS & ALTERATIONS,
'JANDENE',
TOPSGATE, CEDNEY,
SPALDING, LINC'S, PEIZ OBS

Client
MR & MRS R. BOOTH,

Drawing

FLOOR PLANS & ELEVATIONS
SITE & LOCATION PLANS.

Job Ref.	Drawing No.
3603-19.	01.

Date	DECEMBER 2019.
Drawn	SJD / GRM.

1/50, /100 (unless otherwise stated),

DO NOT SCALE FROM THIS DRAWING

The strategy is a well-timed and well-planned, proactive effort to get on the other side of the regulatory process. At the same time, it is a bold and innovative use of the regulatory process itself to get on the other side of the regulatory process. The strategy is a well-timed and well-planned, proactive effort to get on the other side of the regulatory process. At the same time, it is a bold and innovative use of the regulatory process itself to get on the other side of the regulatory process.