

General Notes
1. All dimensions are shown in 'mm' unless otherwise stated.
2. The contractor, sub-contractors and suppliers must verify all dimensions on site prior to the commencement of any work.
3. This drawing is to be read in conjunction with all relevant engineers and specialist sub-contractors drawings and specifications.
4. Any discrepancies are to be brought to the designers attention.


Revisions		
A	Feb 23	Drawing amended

SITE RISK NOTIFICATION KEY
To be used with reference to the accompanying Project Risk Register

S01	TP & Overhead Cables	S02	Electric Fencing
-----	----------------------	-----	------------------

Status

FOR APPROVAL


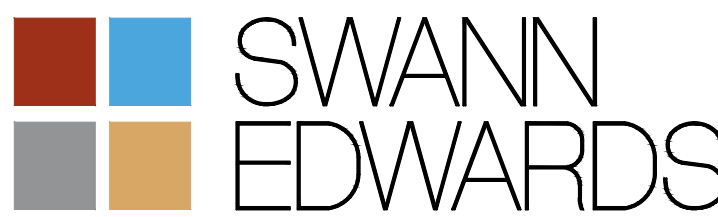


Swann Edwards Architecture Limited, Black Barn, Fen Road,
Guyhirn, Wisbech, Cambs, PE13 4AA
t 01945 450694 e info@swannedwards.co.uk w www.swannedwards.co.uk


For: Mrs K Doubleday-Collishaw	Job Title Proposed Dwelling Adj. Green Lane, Holbeach St Johns	Date October 2023	Drawn by CW Checked by SHe
	Drawing Title Planning Drawing Site & Location Plans & Site Section	Job No. SE-2029 Dwg No. PP1000	Sheet Size A1 Revision A




Indicative Green Lane Street Scene / Section A-A
Scale: 1:200

 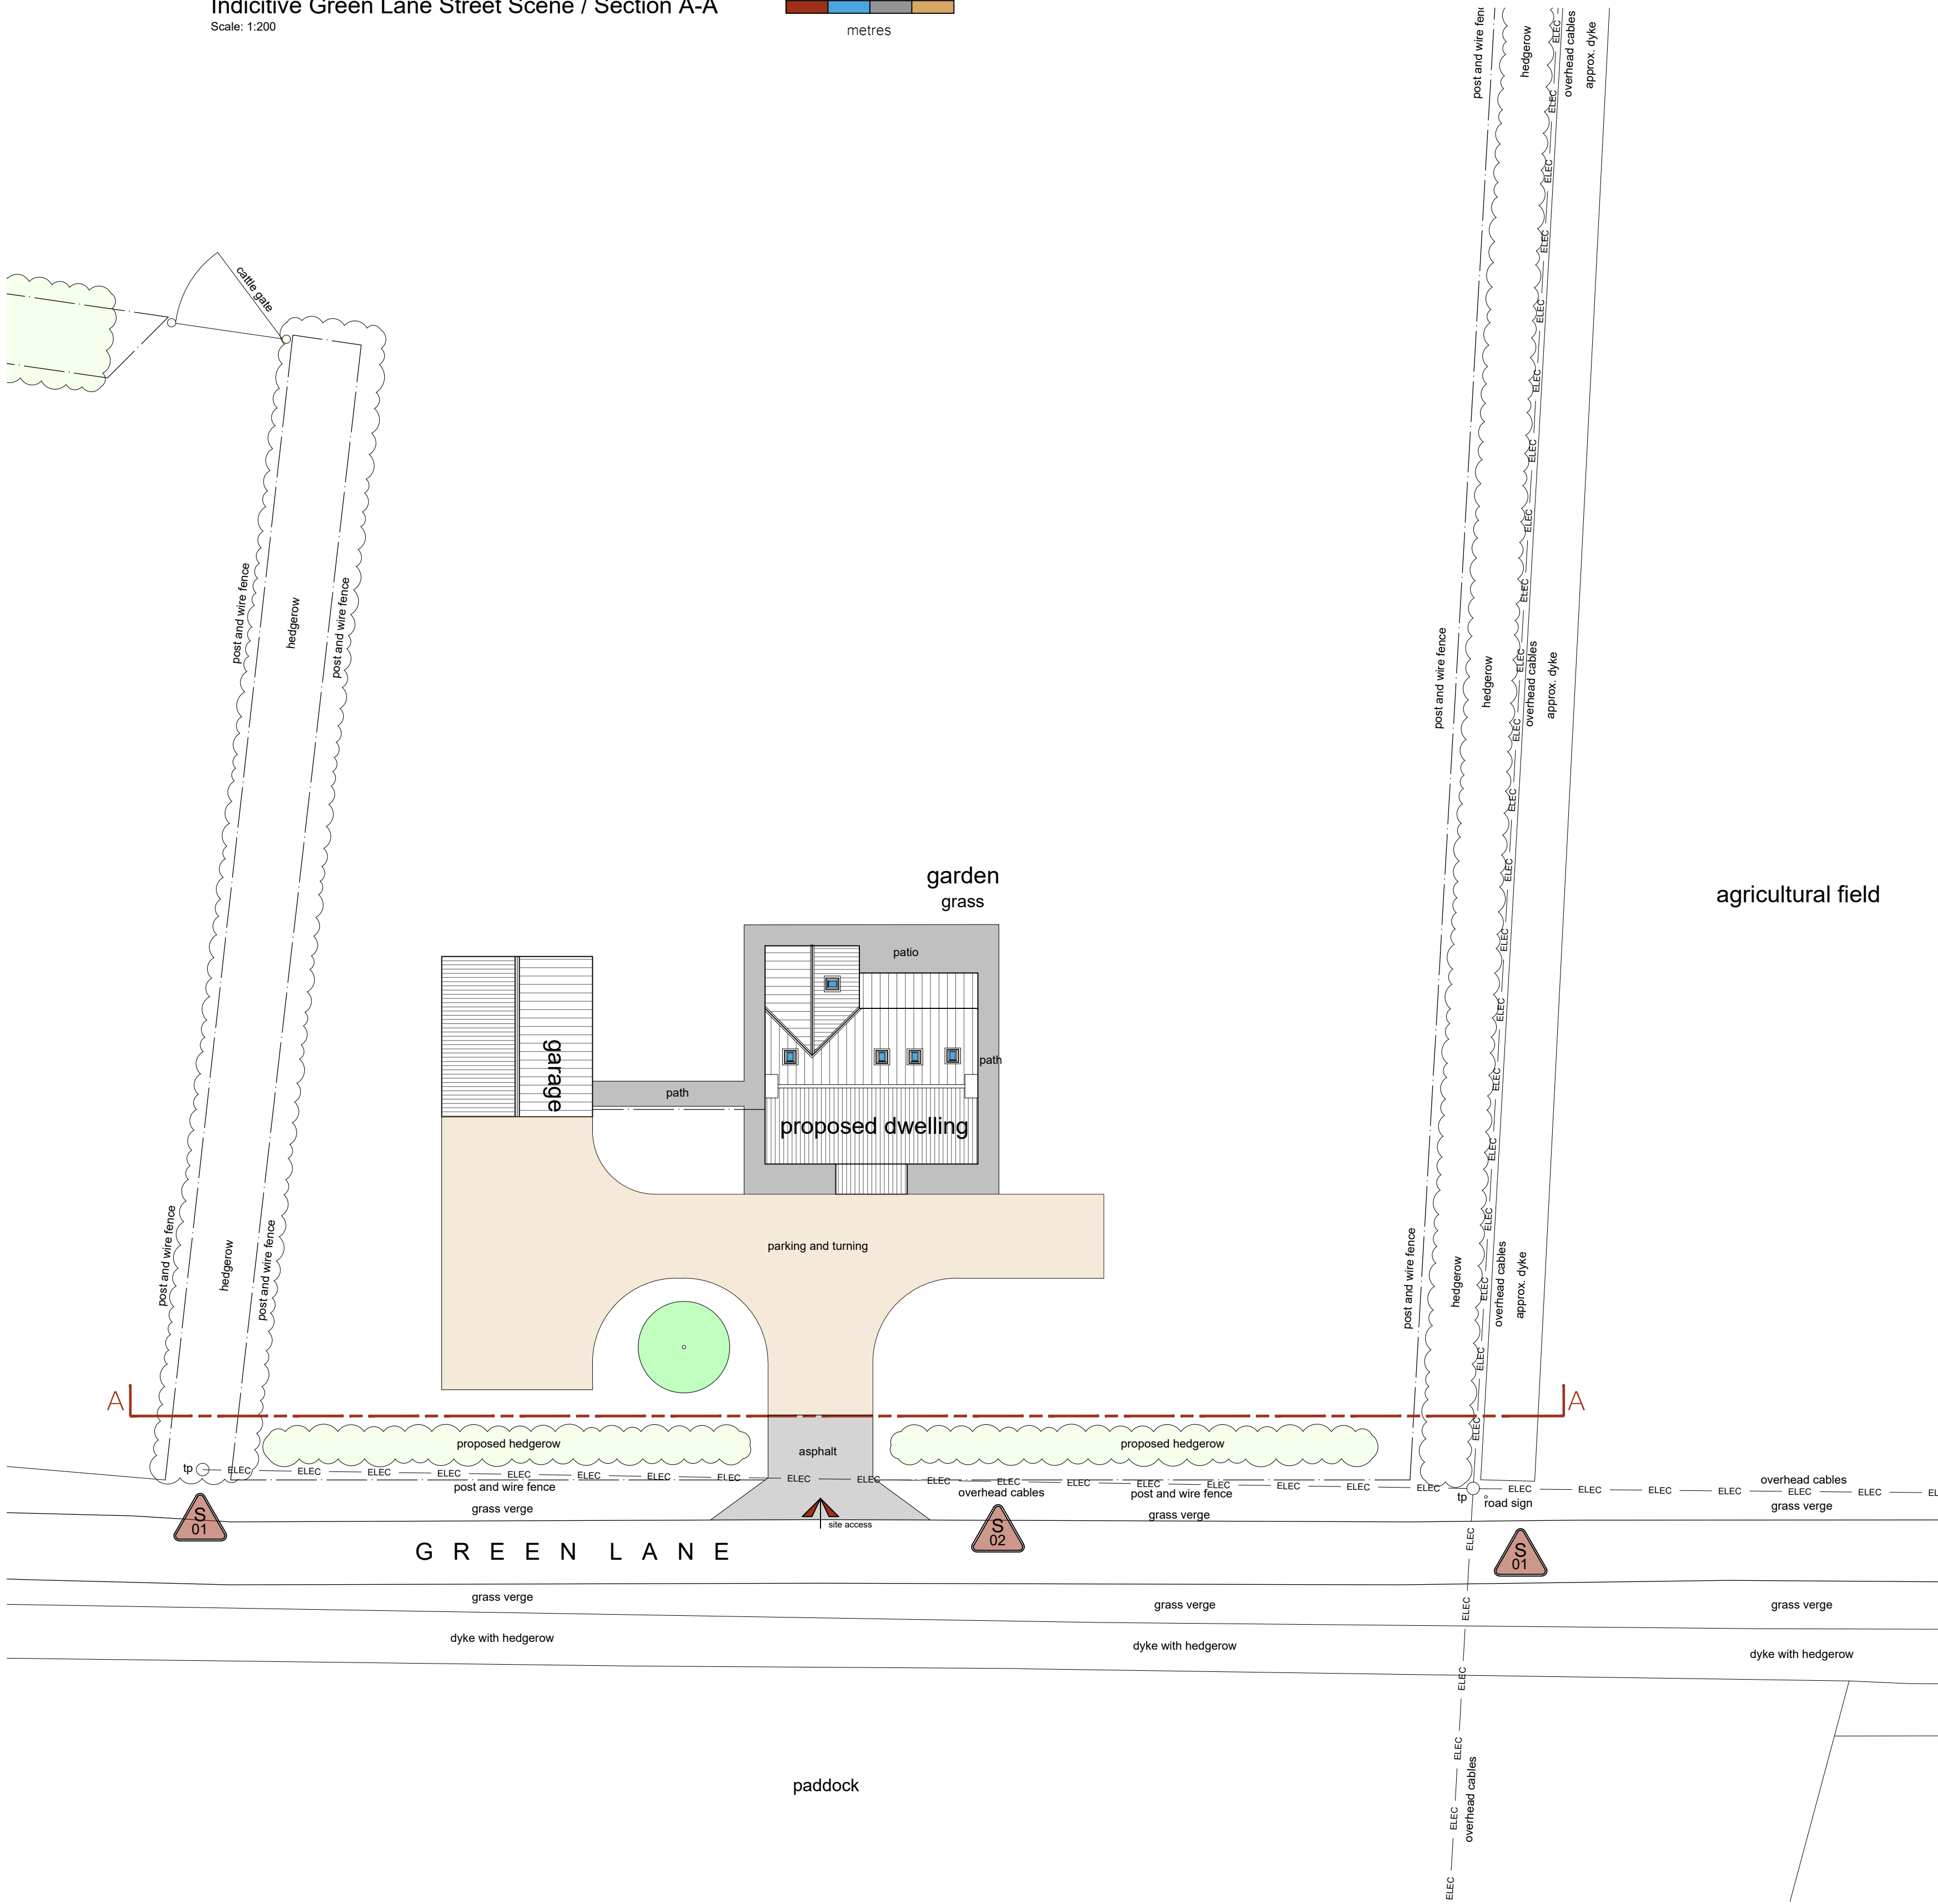


Indicative Site Plan
Scale: 1:200

 

SITE PLAN KEY

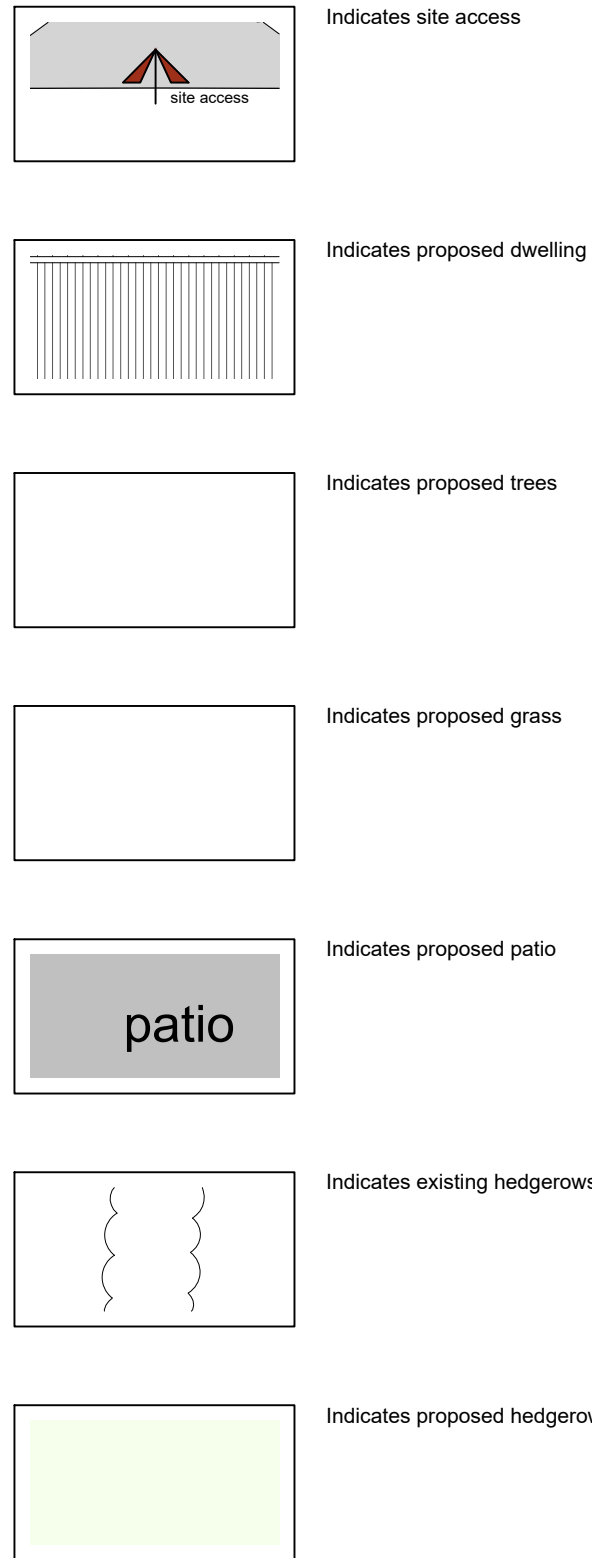

agricultural field

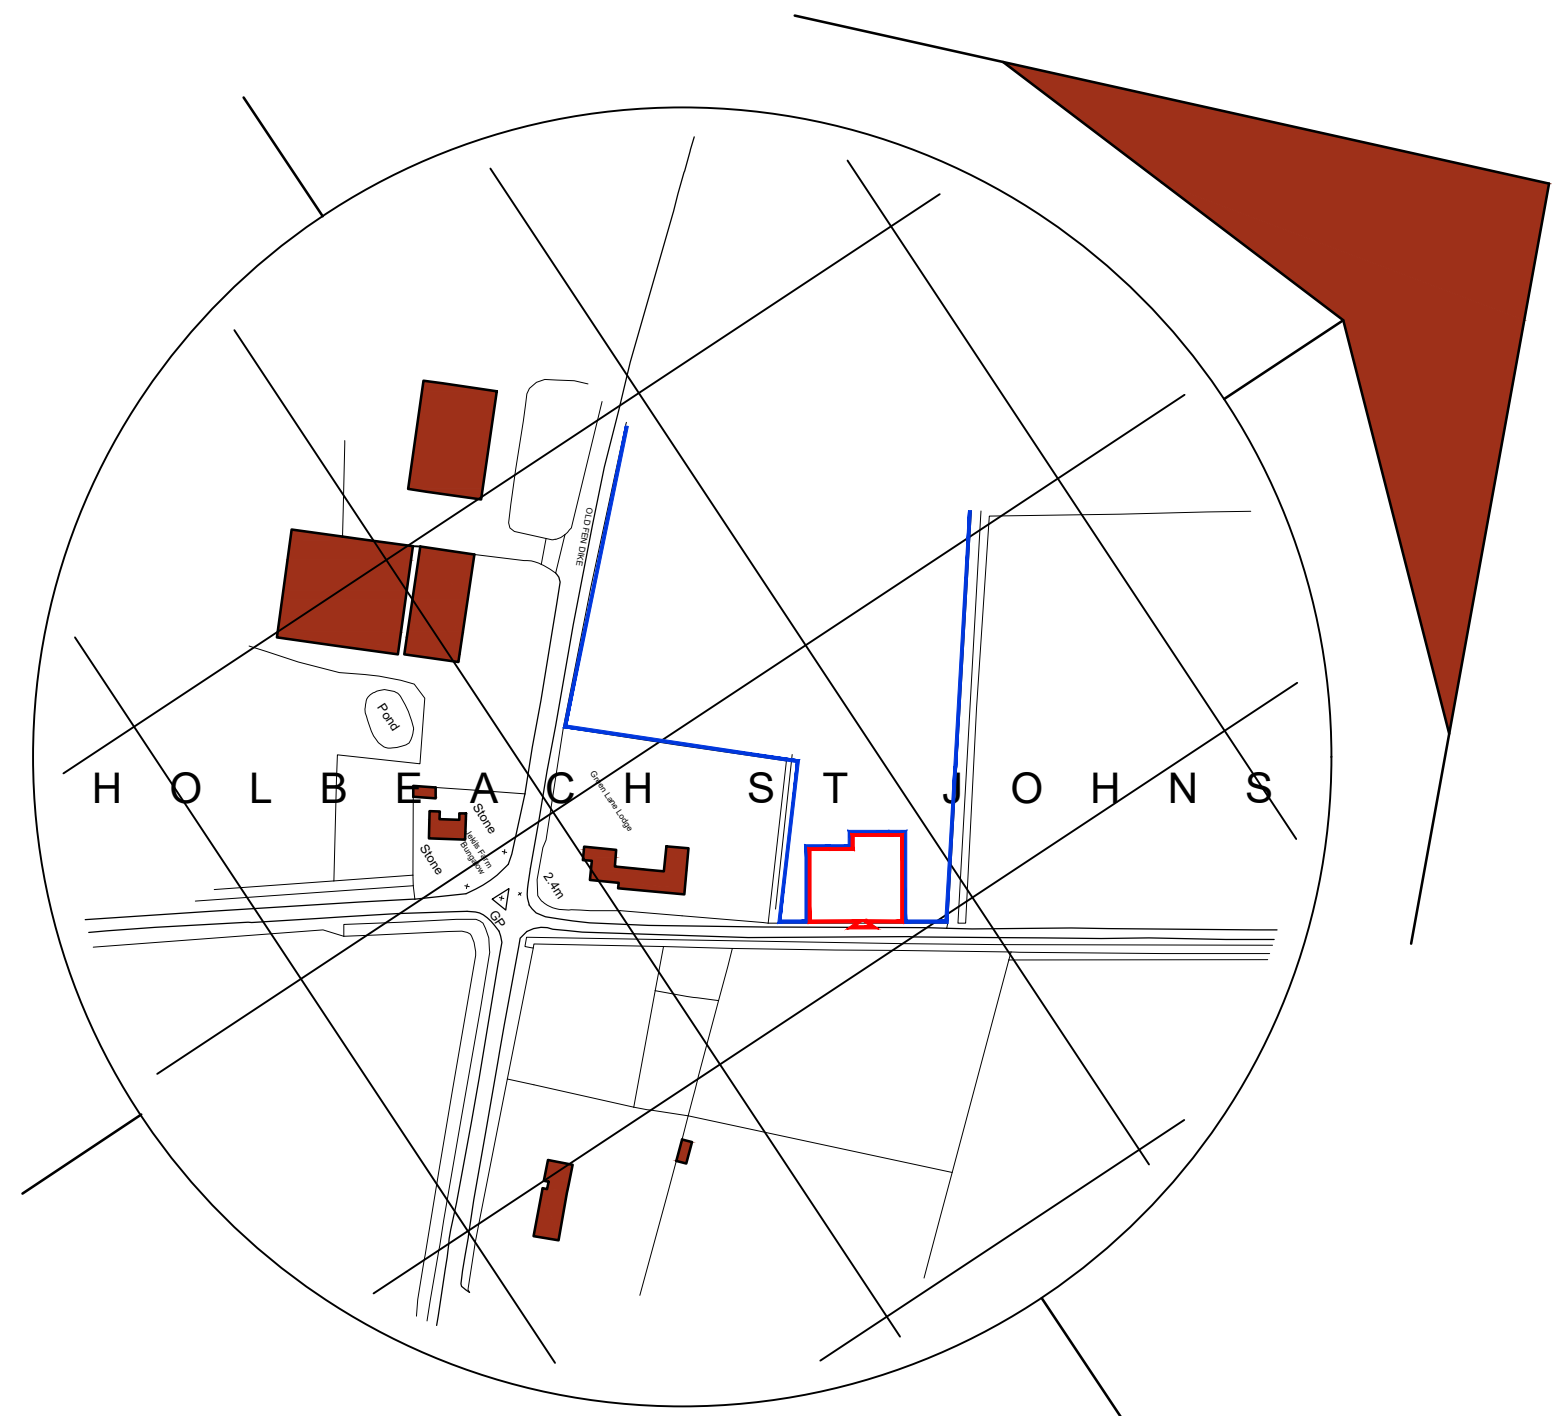

Location Plan
Scale: 1:2500

