


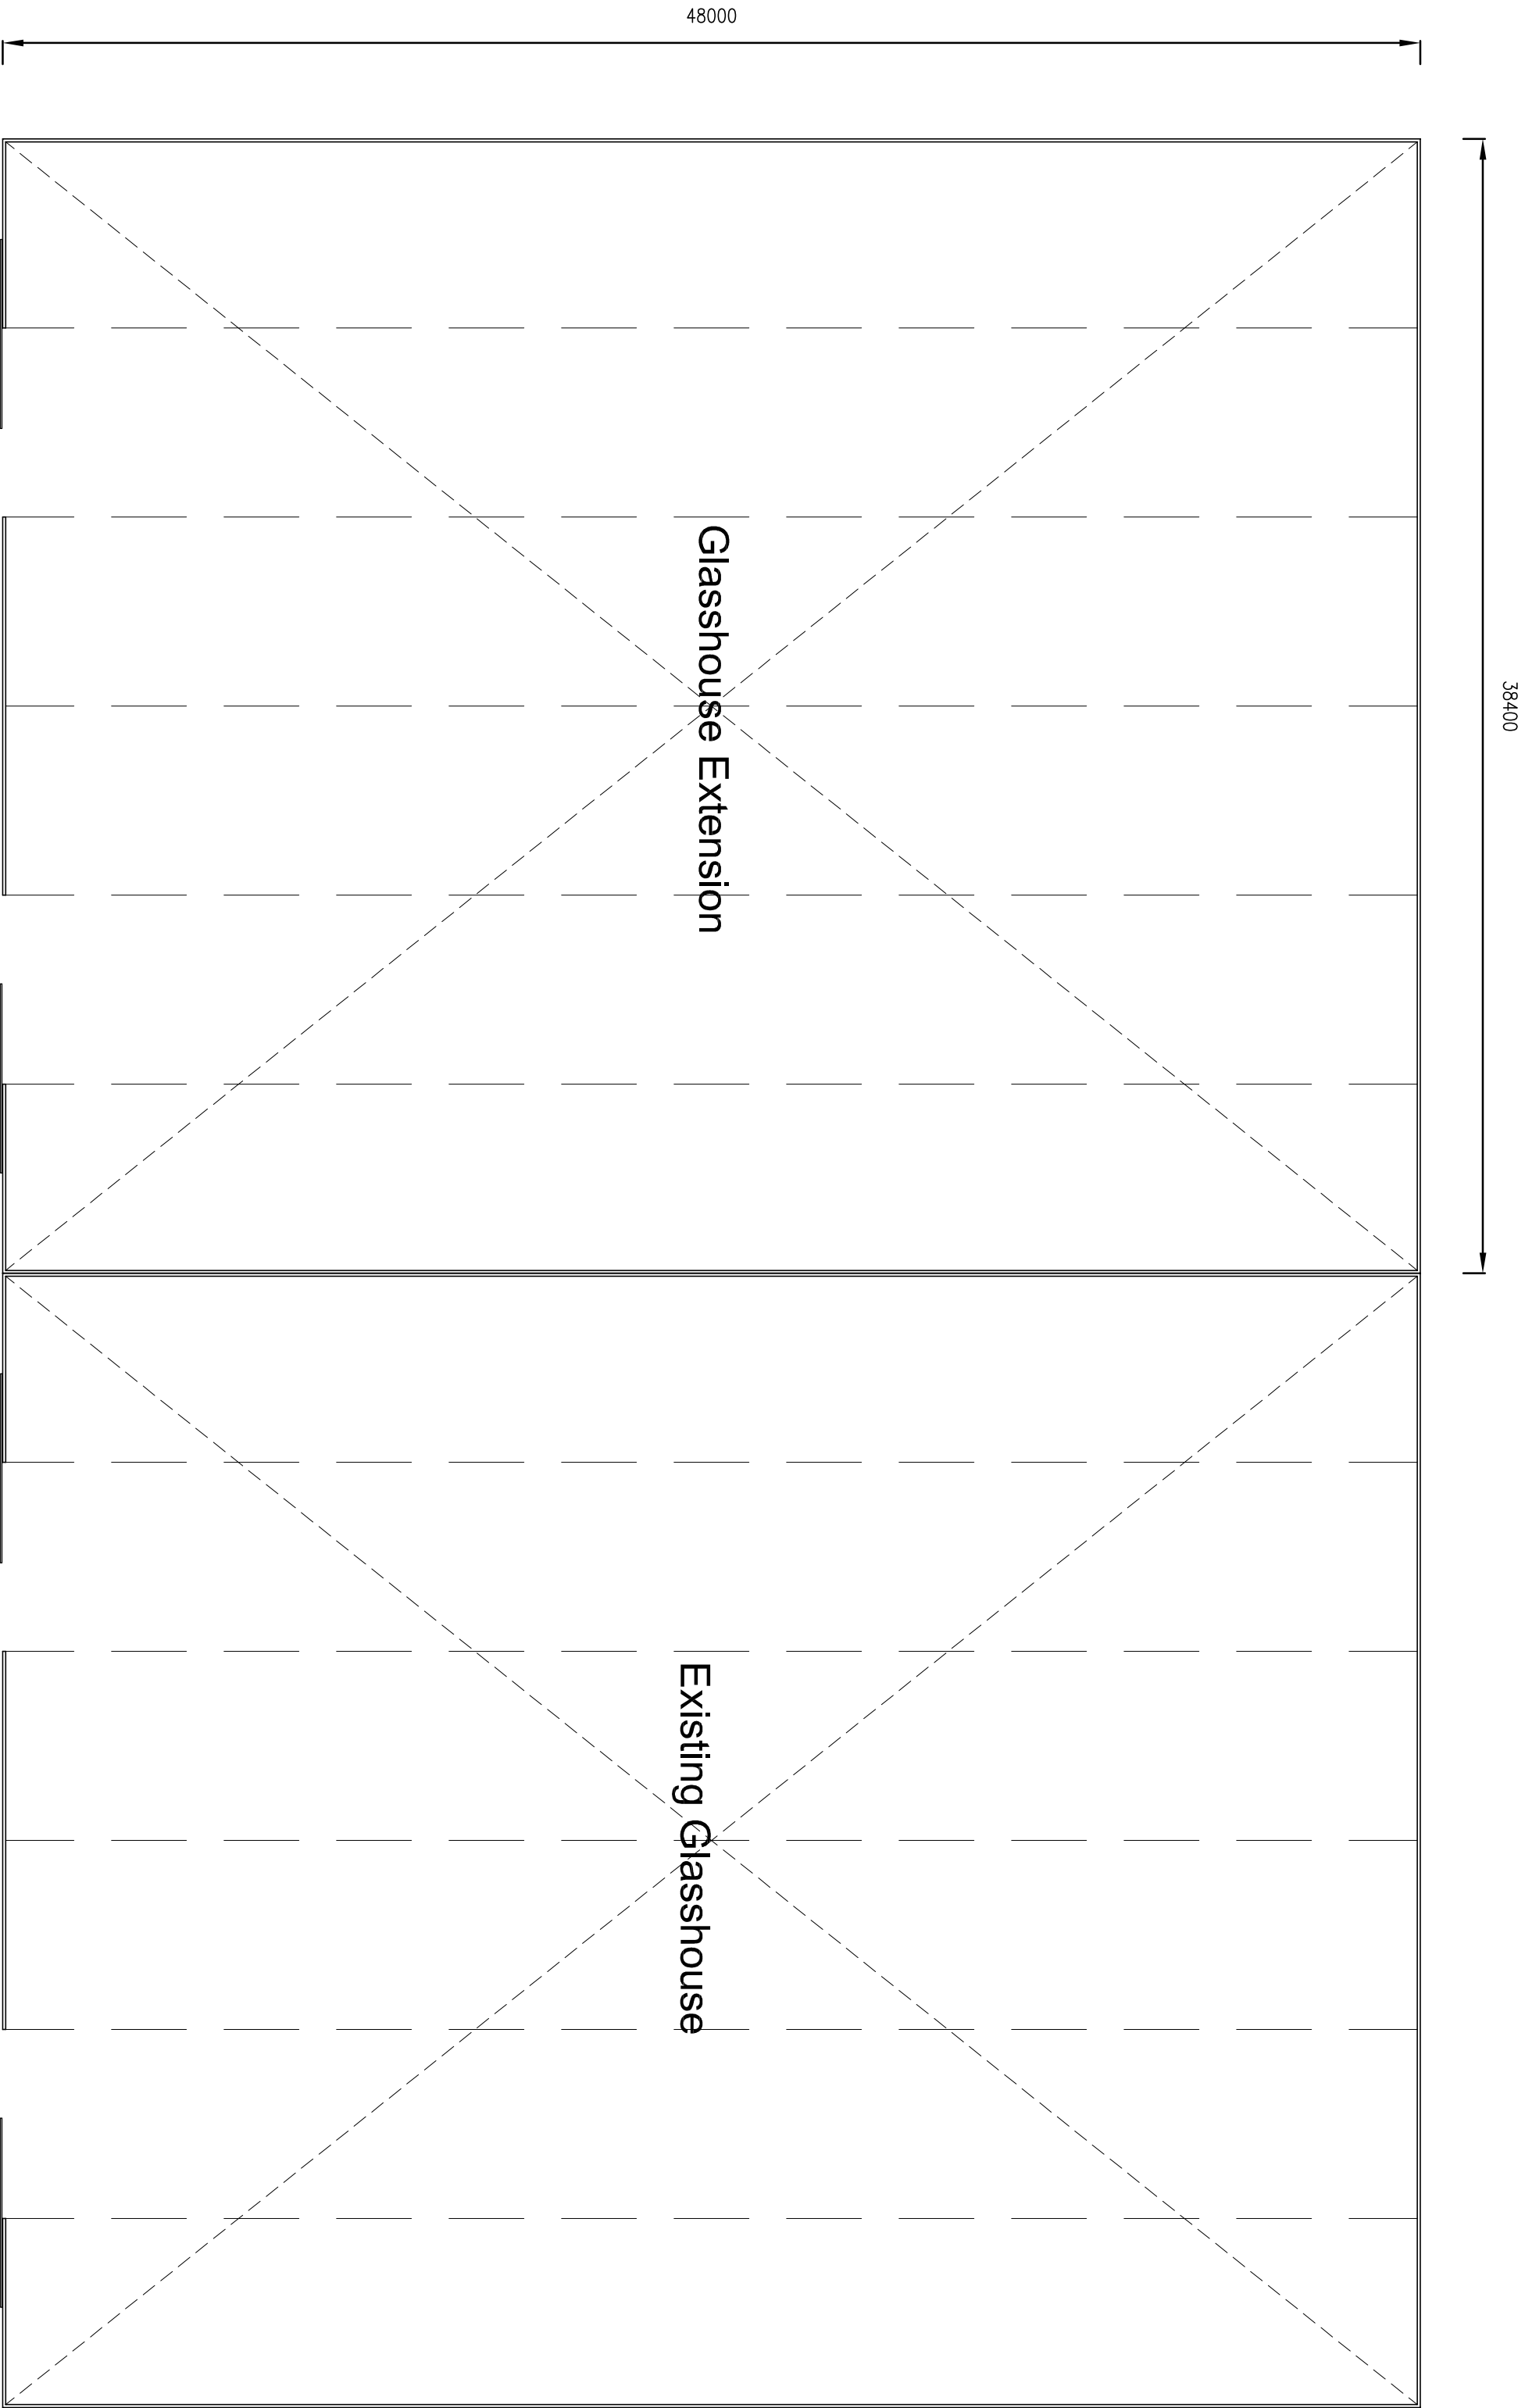

Proposed Floor Plan 1:200

Peter Humphrey Associates Ltd.
ARCHITECTURAL DESIGN AND BUILDING

PROJECT
PROPOSED GLASSHOUSE EXTENSION


SITE
ROOKERY FARM
JOYS BANK
HOLBEACH ST JOHNS
SPALDING
PE12 8SG

DRAWING
PROPOSED GLASSHOUSE

CLIENT
Mr D Robinson

DATE JAN 2016 SCALE As Shown JOB No. 5157/2016/04

DO NOT SCALE FROM THIS DRAWING
COPYRIGHT: THIS DRAWING MUST NOT BE ISSUED, LOANED OR COPIED
WITHOUT THE CONSENT OF PETER HUMPHREY ASSOCIATES

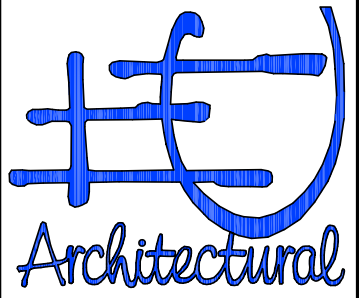

Peter Humphrey Associates
ARCHITECTURAL DESIGN AND BUILDING
TELEPHONE: 01945 466 966
FAX: 01945 466 433
E-MAIL: info@peterhumphrey.co.uk
30 OLD MARKET WISBECH CAMBS PE13 1NB
Fellward District Council



Building Excellence in Forward Design Awards
Category Winner 08/09/10
Overall Winner 2010