




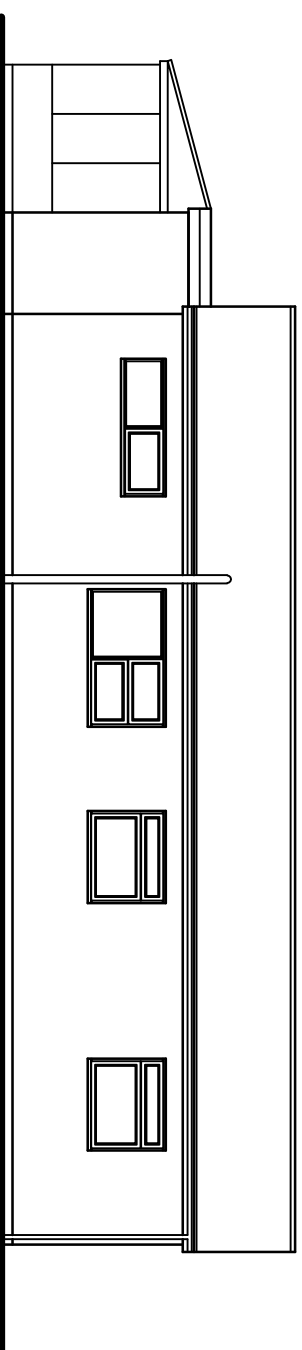


SIDE ELEVATION

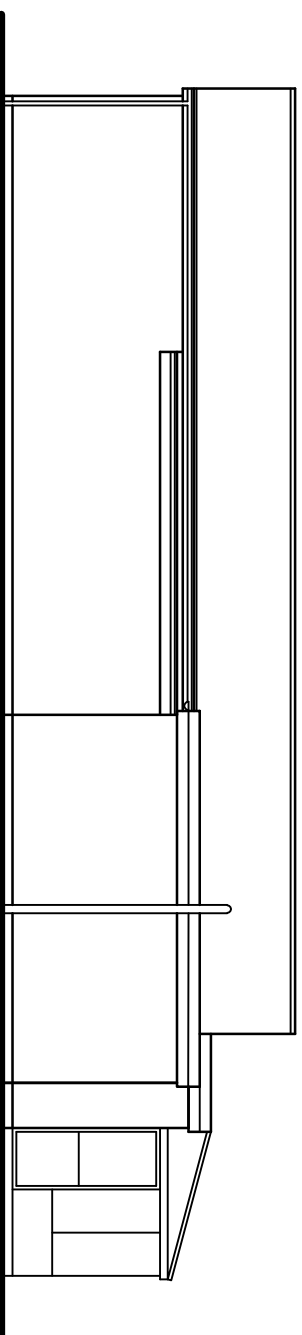


SIDE ELEVATION

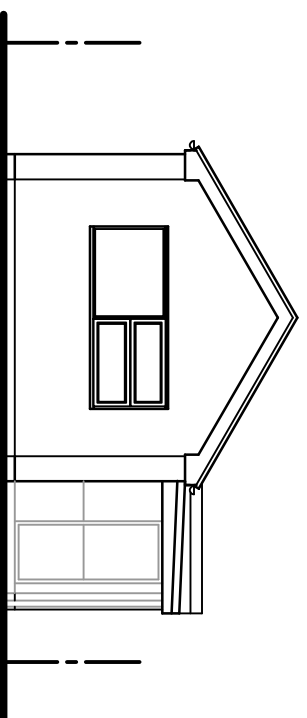


FRONT ELEVATION

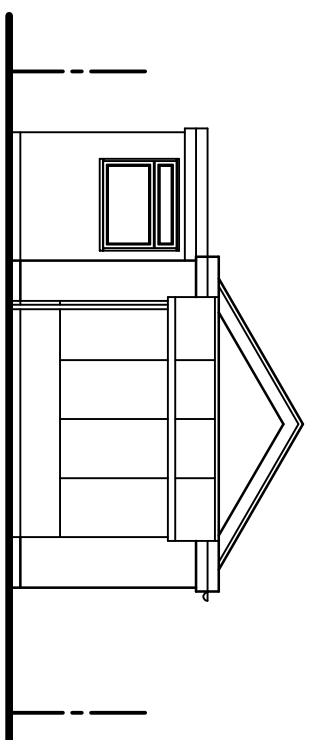


REAR ELEVATION

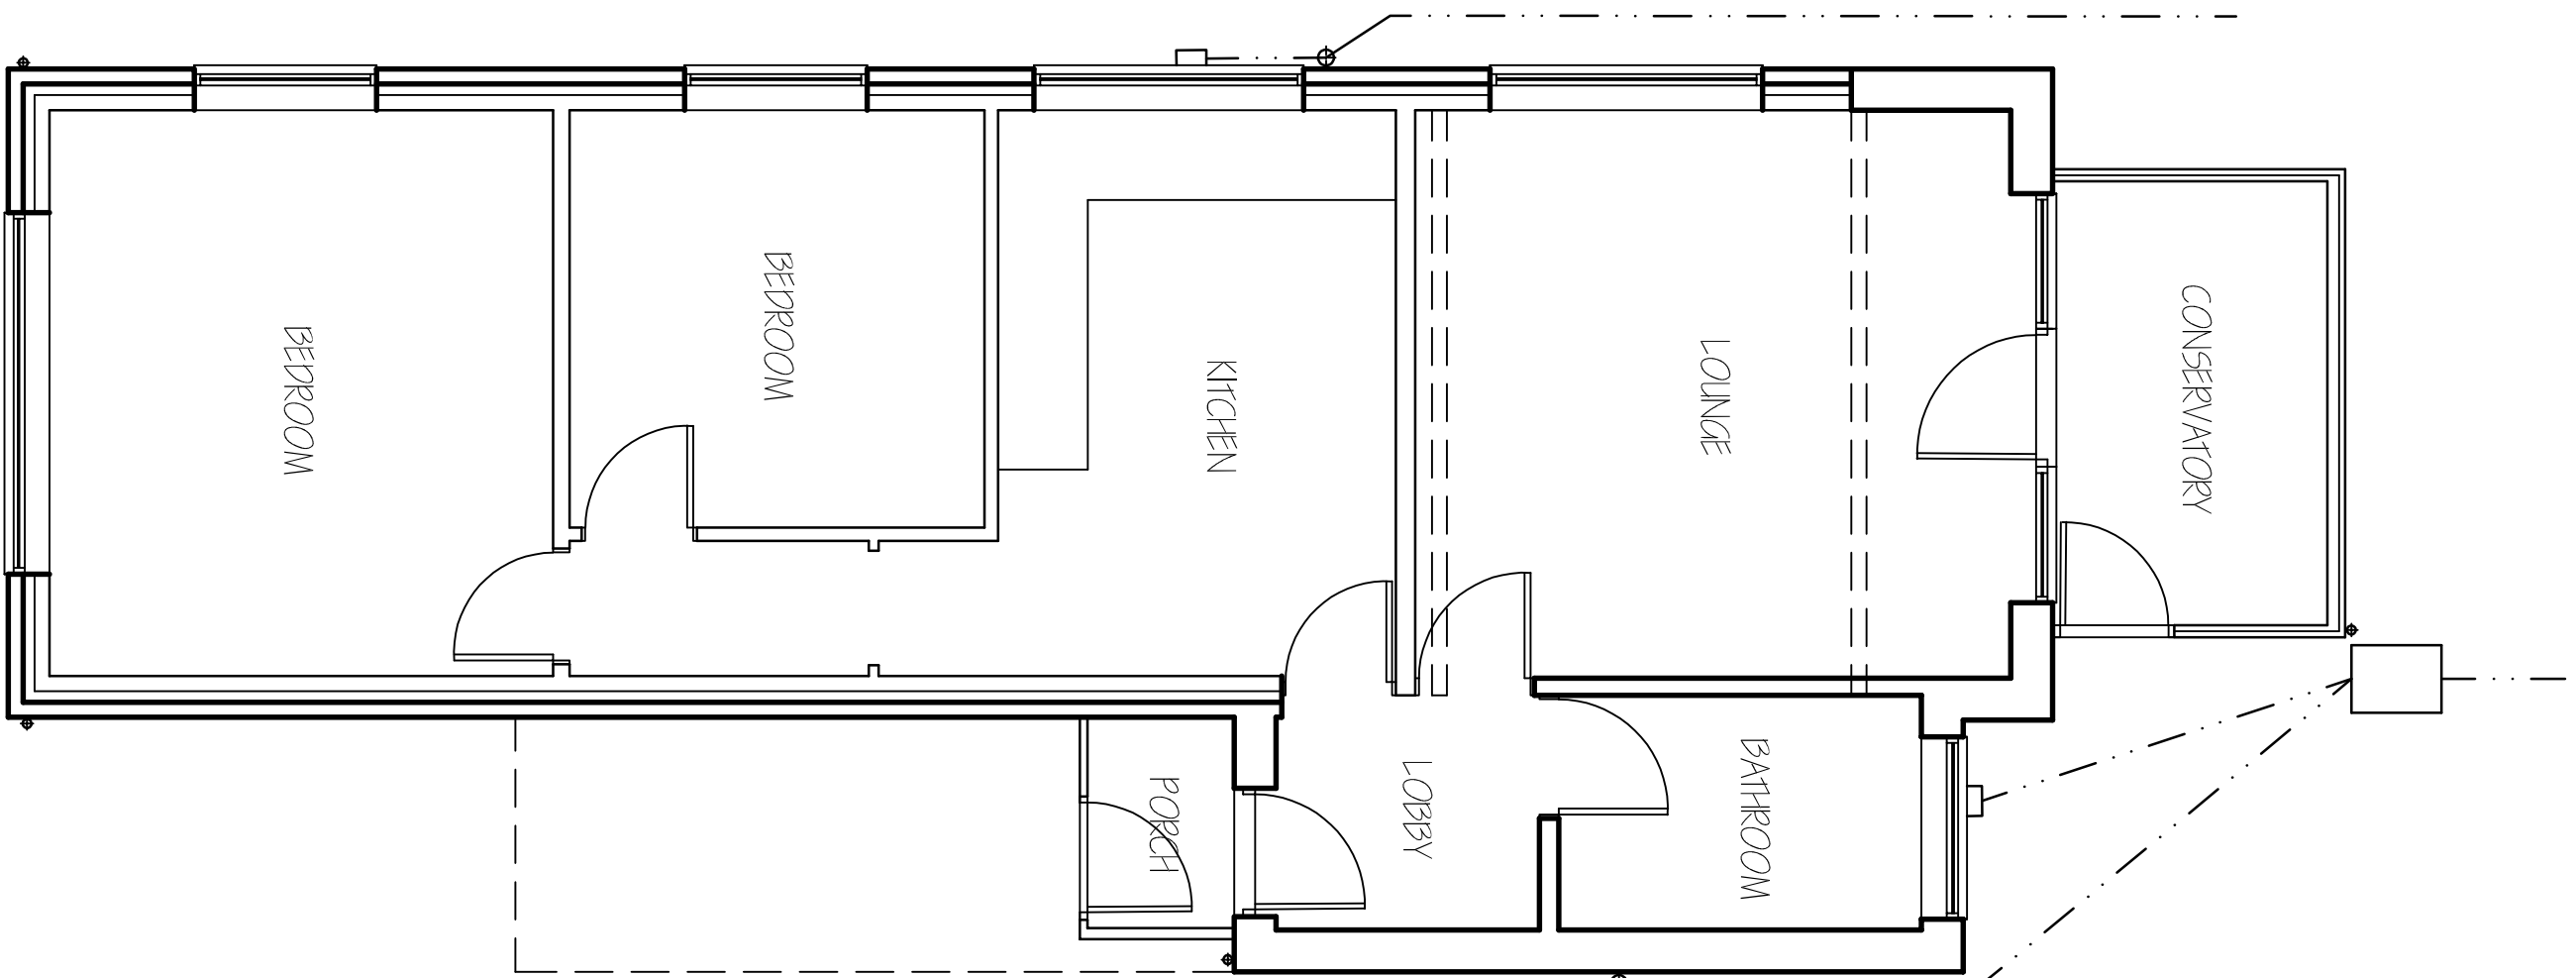

GROUND FLOOR LAYOUT PLAN

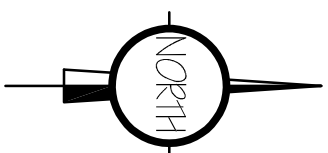LOCATION PLAN
1/1250.

Drdrance Survey (c) Crown Copyright 2021. All rights reserved. Licence number 100022432

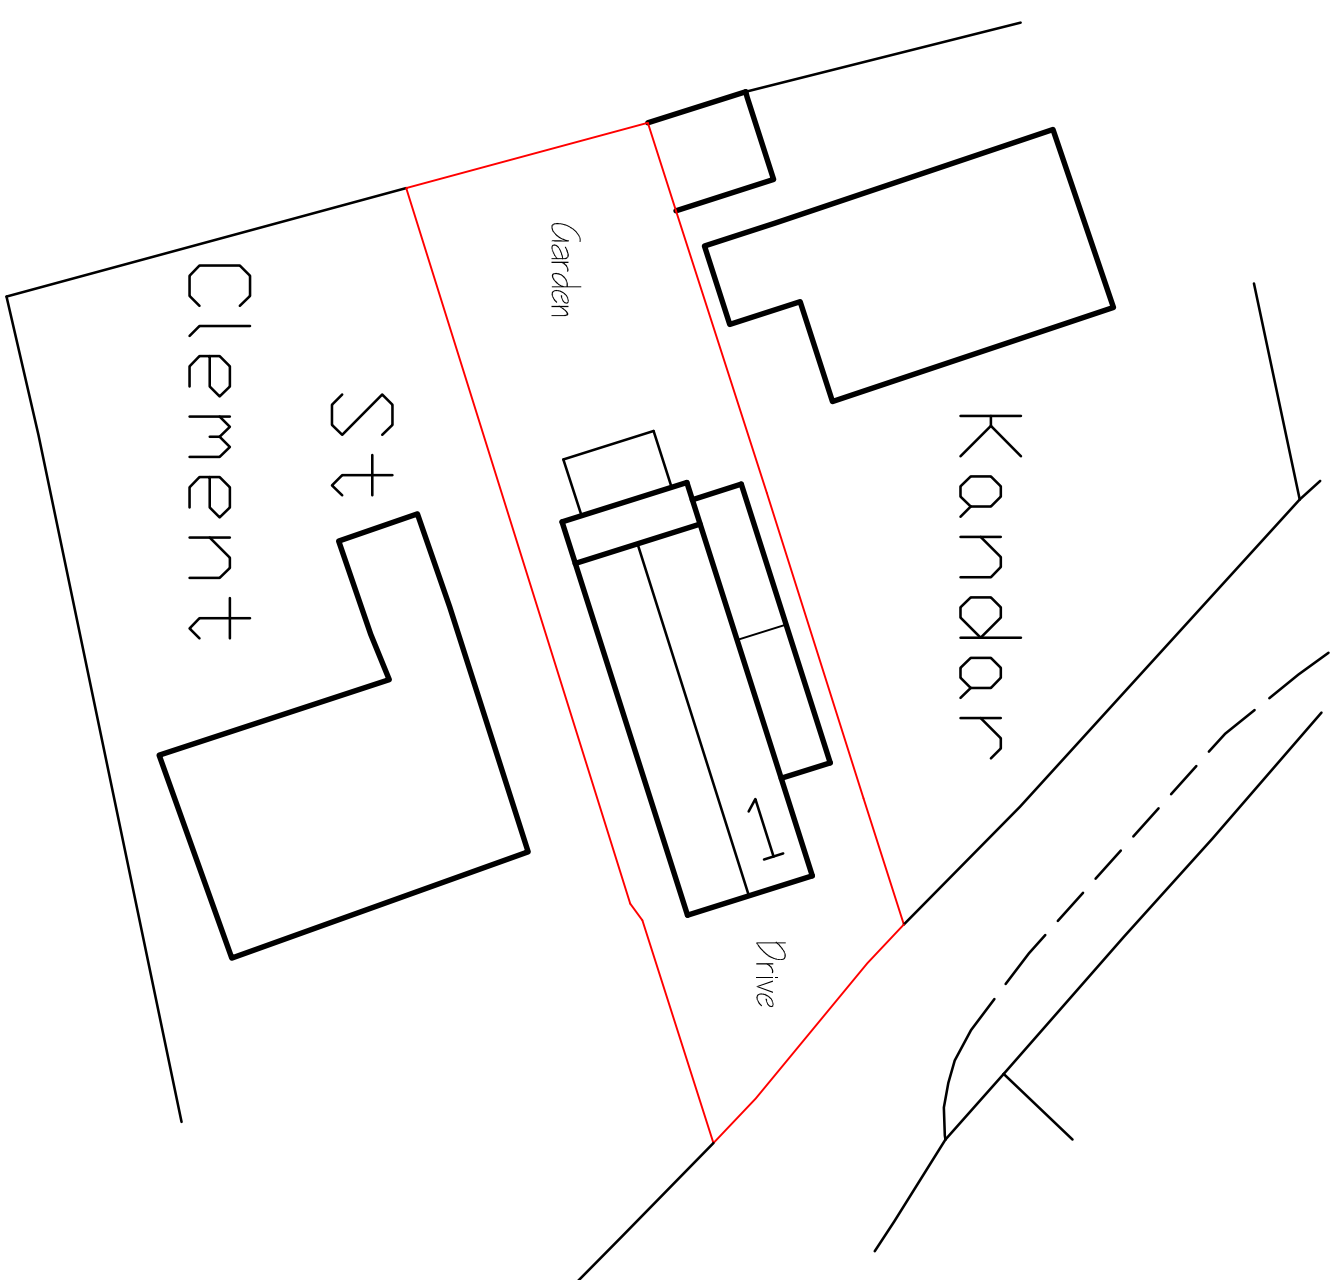SITE PLAN
1/250.

Project: RENOVATIONS, EXTENSION & ALTERATIONS 1771 LAKE COUNTRY LAKE SPRING LAKE, ILL. 60151-7874 Client: MR. & MRS. D. MORALL Designing: EKLING ARCHITECTS & PLANNERS, 1000 N. LAKE STREET, CHICAGO, ILL. 60610 Date: JANUARY 2025 Scale: 1/8" = 1'-0" (unless otherwise stated) DO NOT SCALE FROM THIS DRAWING Notes: 1. THIS DRAWING IS A PRELIMINARY DESIGN. IT IS NOT TO BE USED FOR CONSTRUCTION. IT IS THE PROPERTY OF EKLING ARCHITECTS & PLANNERS, INC. AND IS NOT TO BE REPRODUCED OR TRANSMITTED IN ANY FORM OR BY ANY MEANS, ELECTRONIC OR MECHANICAL, INCLUDING PHOTOCOPYING, RECORDING, OR BY ANY INFORMATION STORAGE AND RETRIEVAL SYSTEM, WITHOUT THE WRITTEN PERMISSION OF EKLING ARCHITECTS & PLANNERS, INC.	Job Ref.: 4119-22 Date: JANUARY 2025 Drawn: J.D. Scale: 1/8" = 1'-0" (unless otherwise stated)	Architect: EKLING ARCHITECTS & PLANNERS, 1000 N. LAKE STREET, CHICAGO, ILL. 60610 Client: MR. & MRS. D. MORALL Designing: EKLING ARCHITECTS & PLANNERS, 1000 N. LAKE STREET, CHICAGO, ILL. 60610 Date: JANUARY 2025 Scale: 1/8" = 1'-0" (unless otherwise stated) DO NOT SCALE FROM THIS DRAWING Notes: 1. THIS DRAWING IS A PRELIMINARY DESIGN. IT IS NOT TO BE USED FOR CONSTRUCTION. IT IS THE PROPERTY OF EKLING ARCHITECTS & PLANNERS, INC. AND IS NOT TO BE REPRODUCED OR TRANSMITTED IN ANY FORM OR BY ANY MEANS, ELECTRONIC OR MECHANICAL, INCLUDING PHOTOCOPYING, RECORDING, OR BY ANY INFORMATION STORAGE AND RETRIEVAL SYSTEM, WITHOUT THE WRITTEN PERMISSION OF EKLING ARCHITECTS & PLANNERS, INC.
--	--	--